




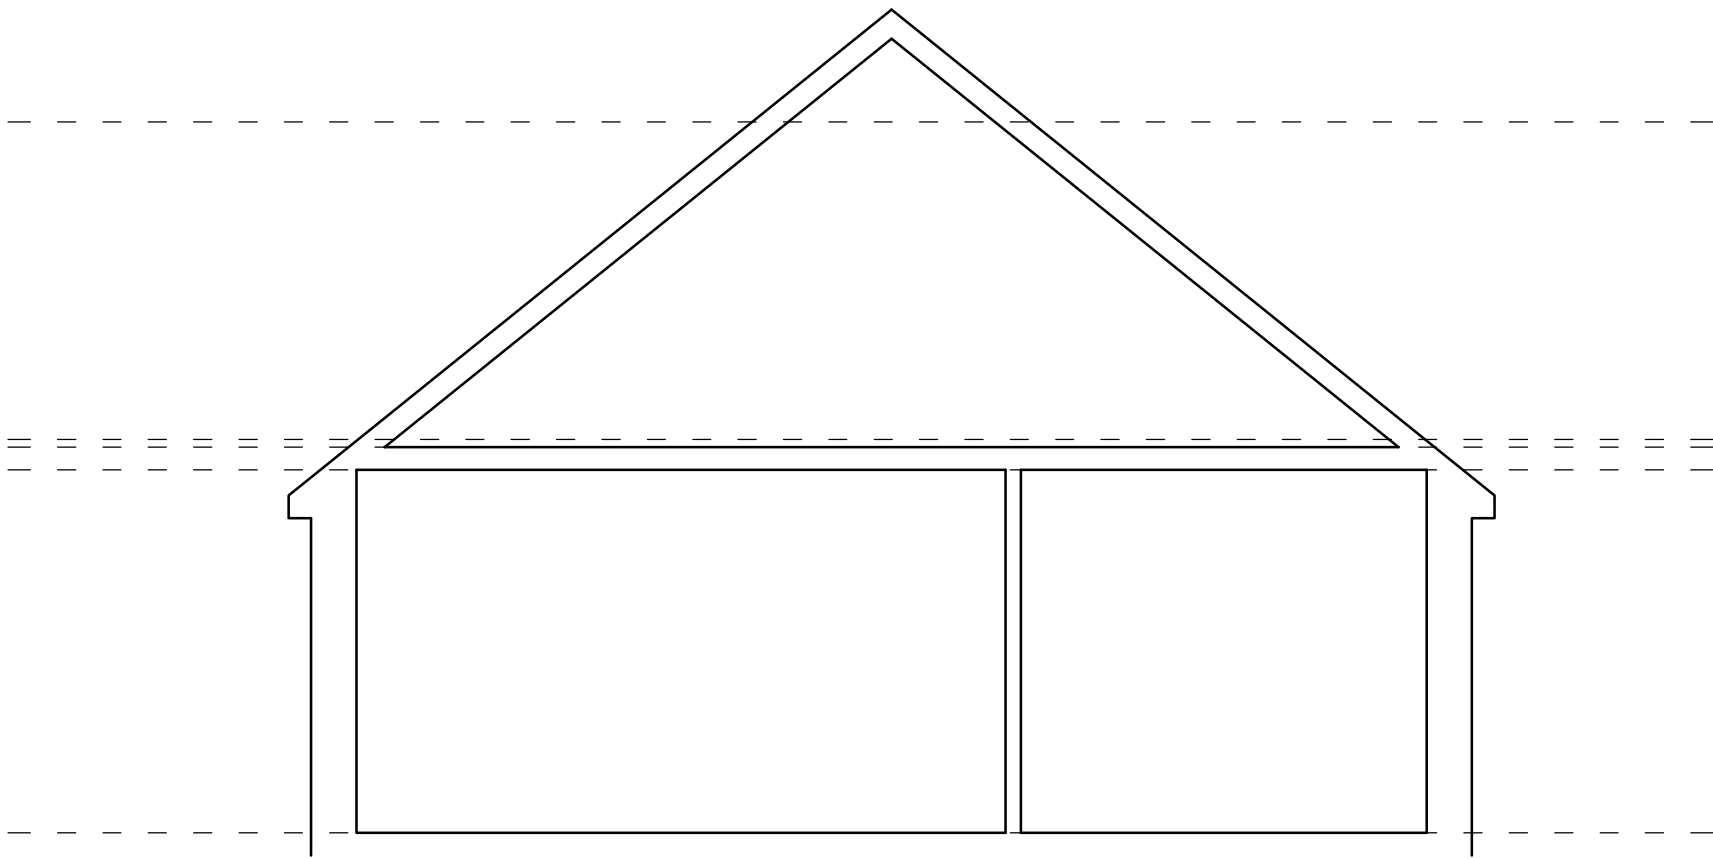


EXISTING SECTION

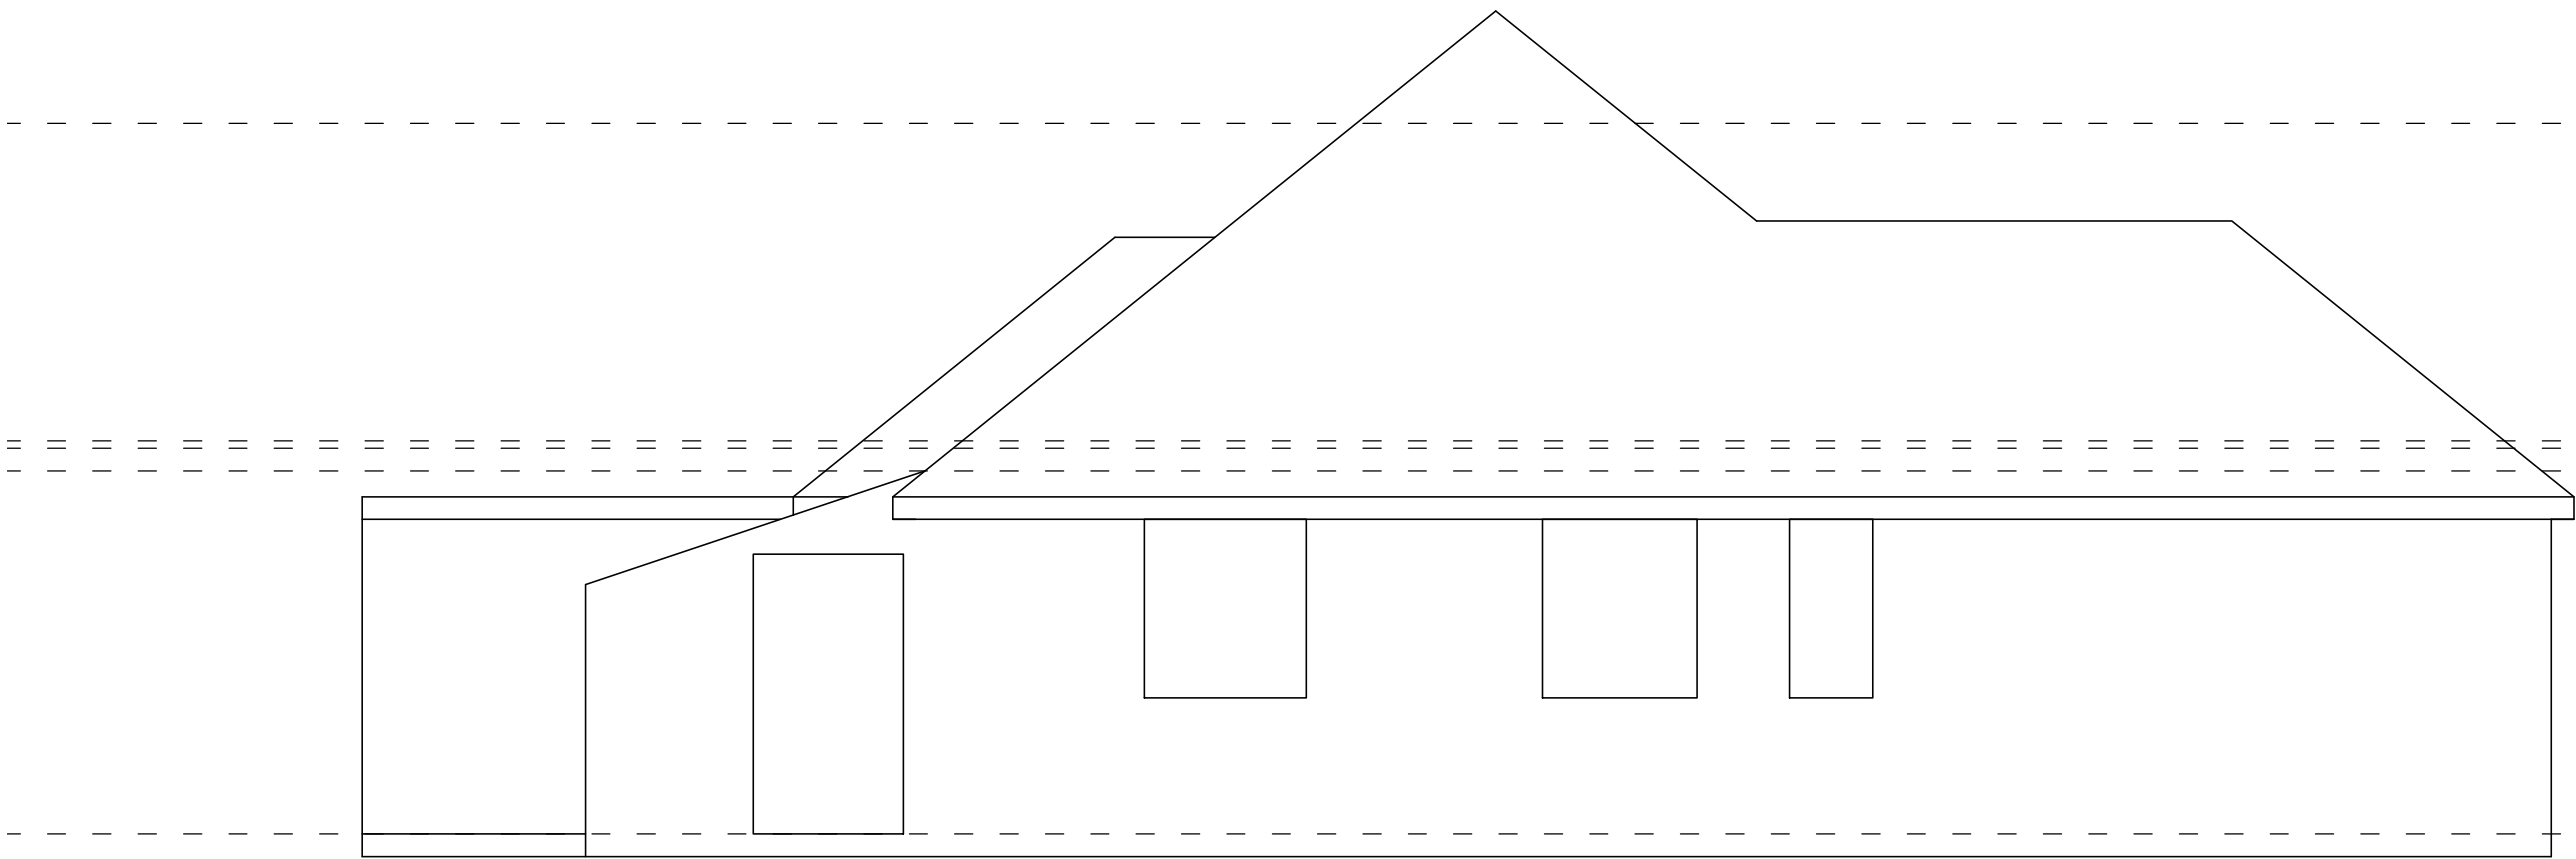


EXISTING FLANK ELEVATION

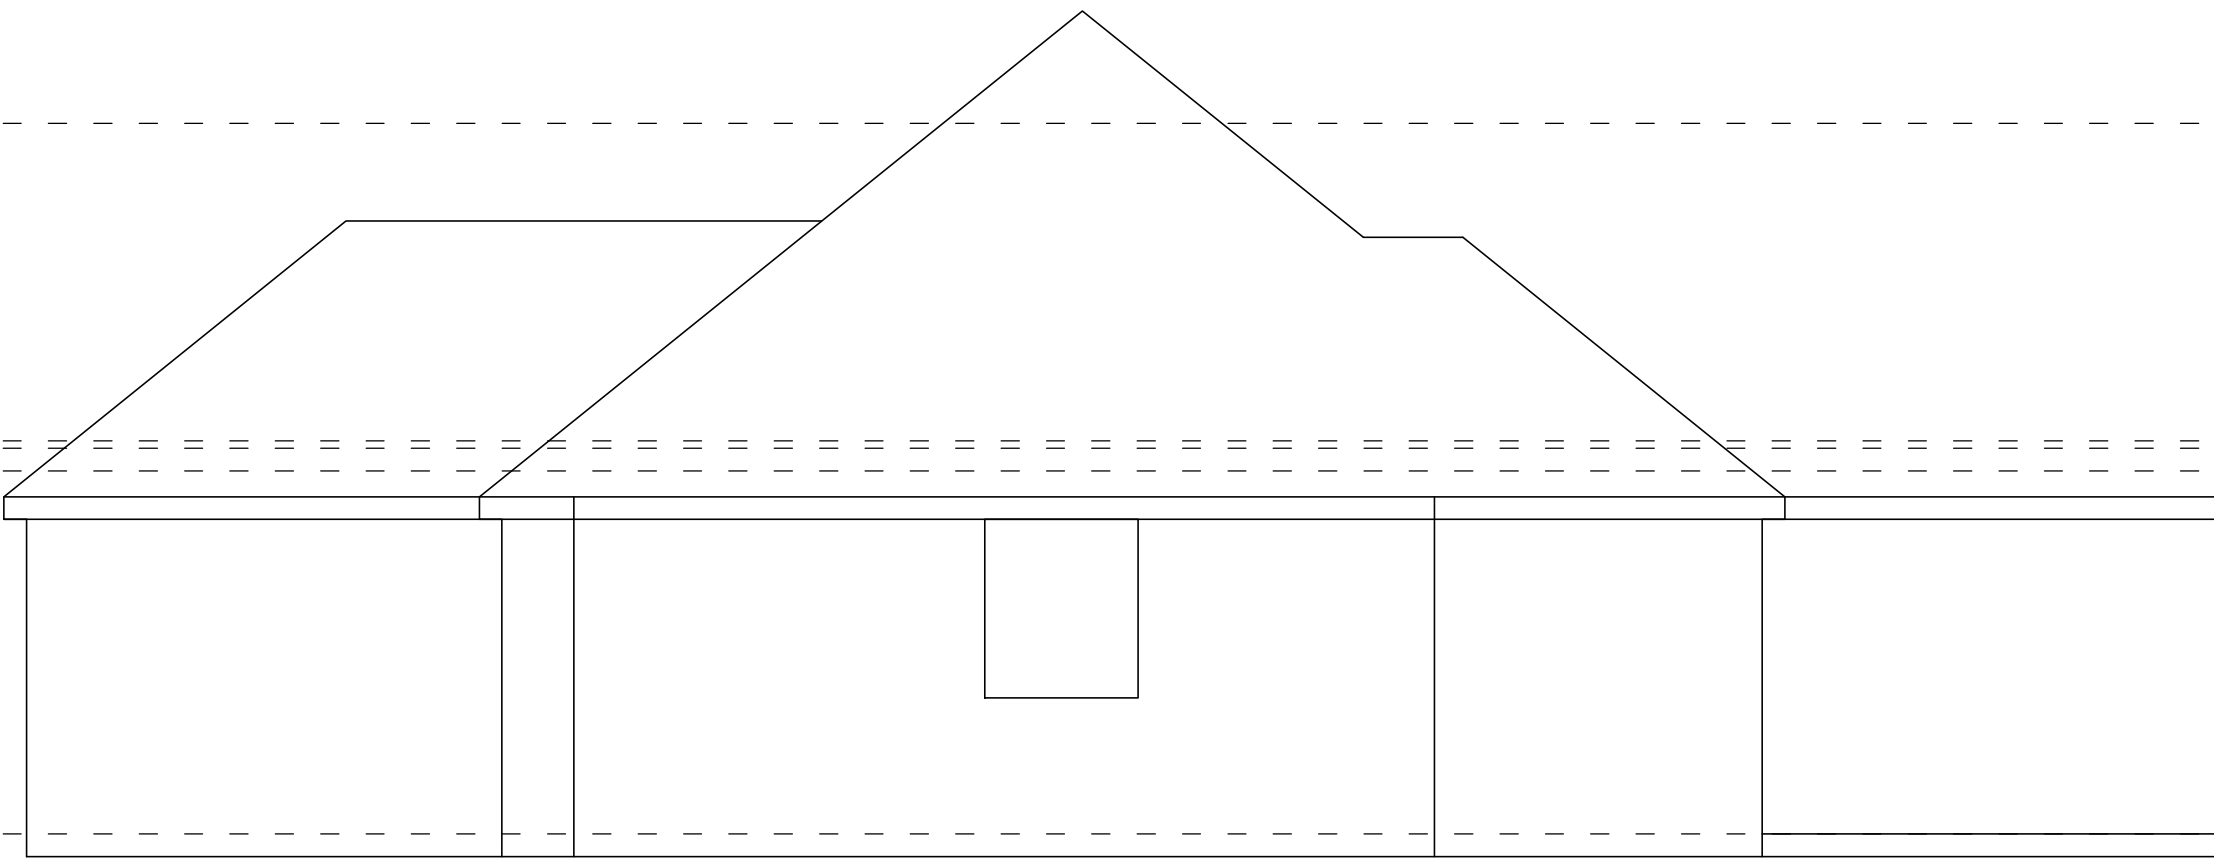

EXISTING FLANK ELEVATION

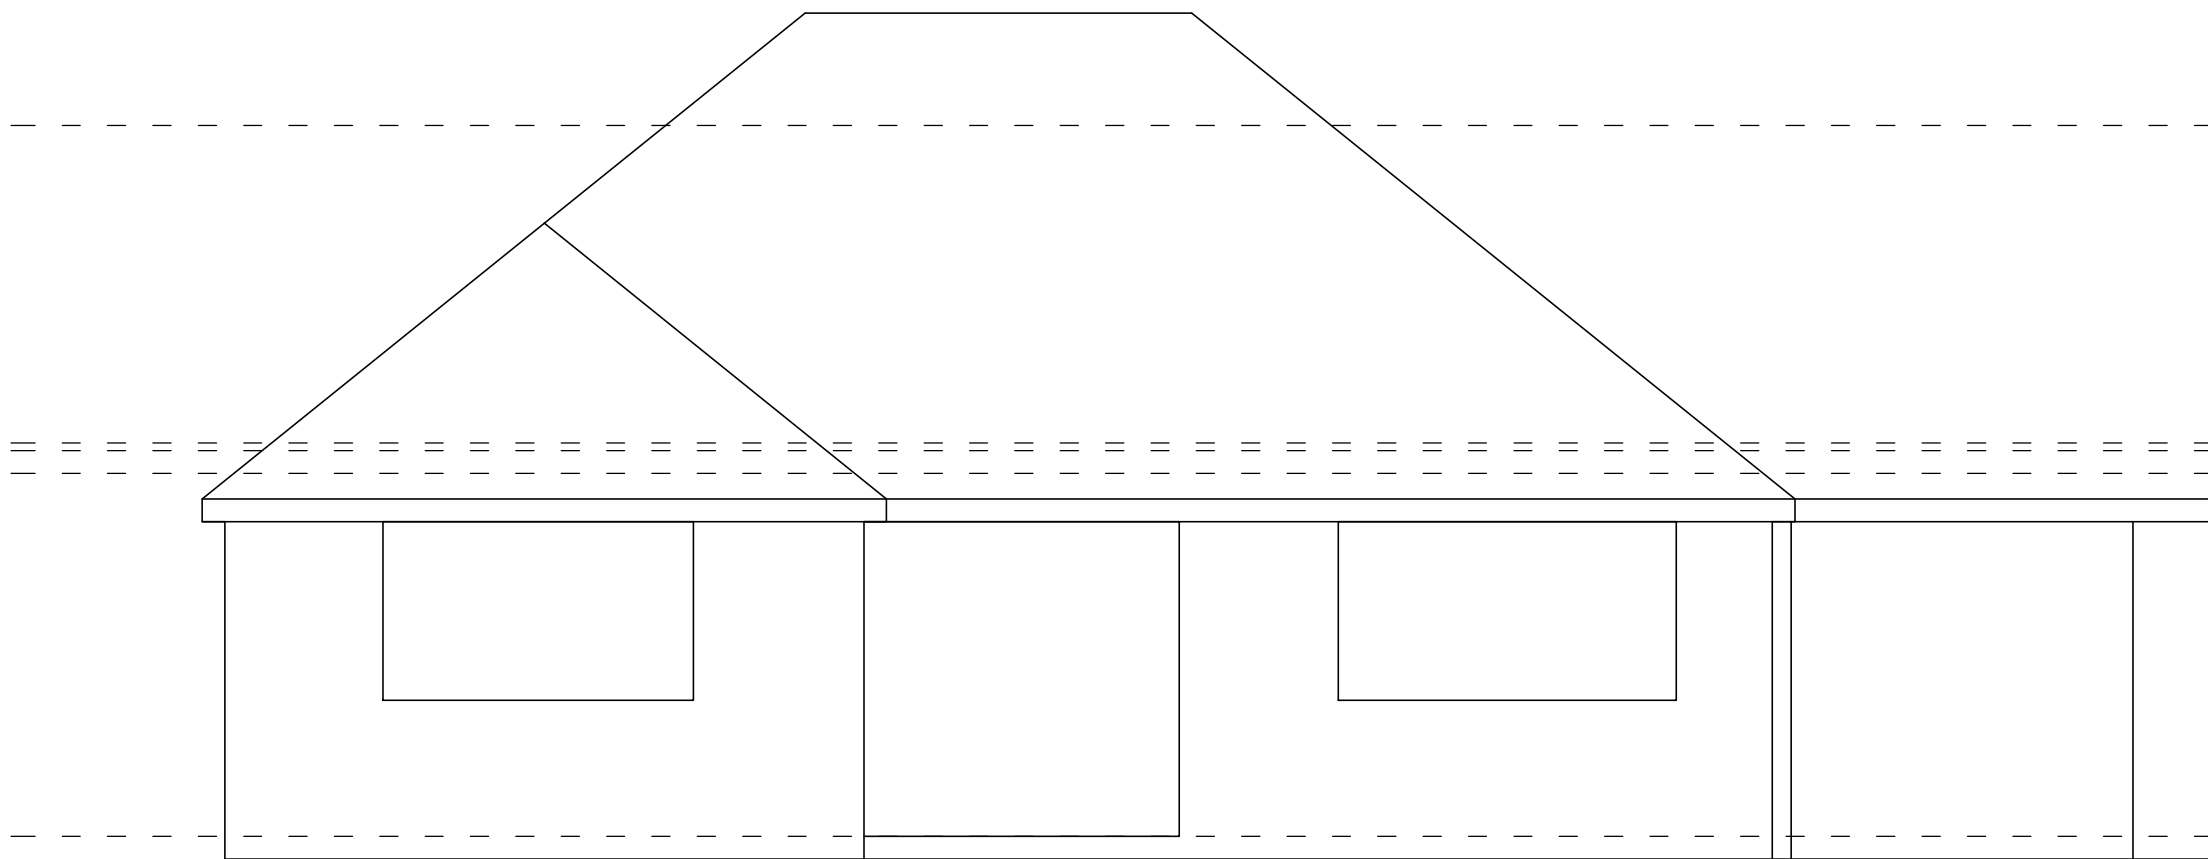

EXISTING FRONT ELEVATION

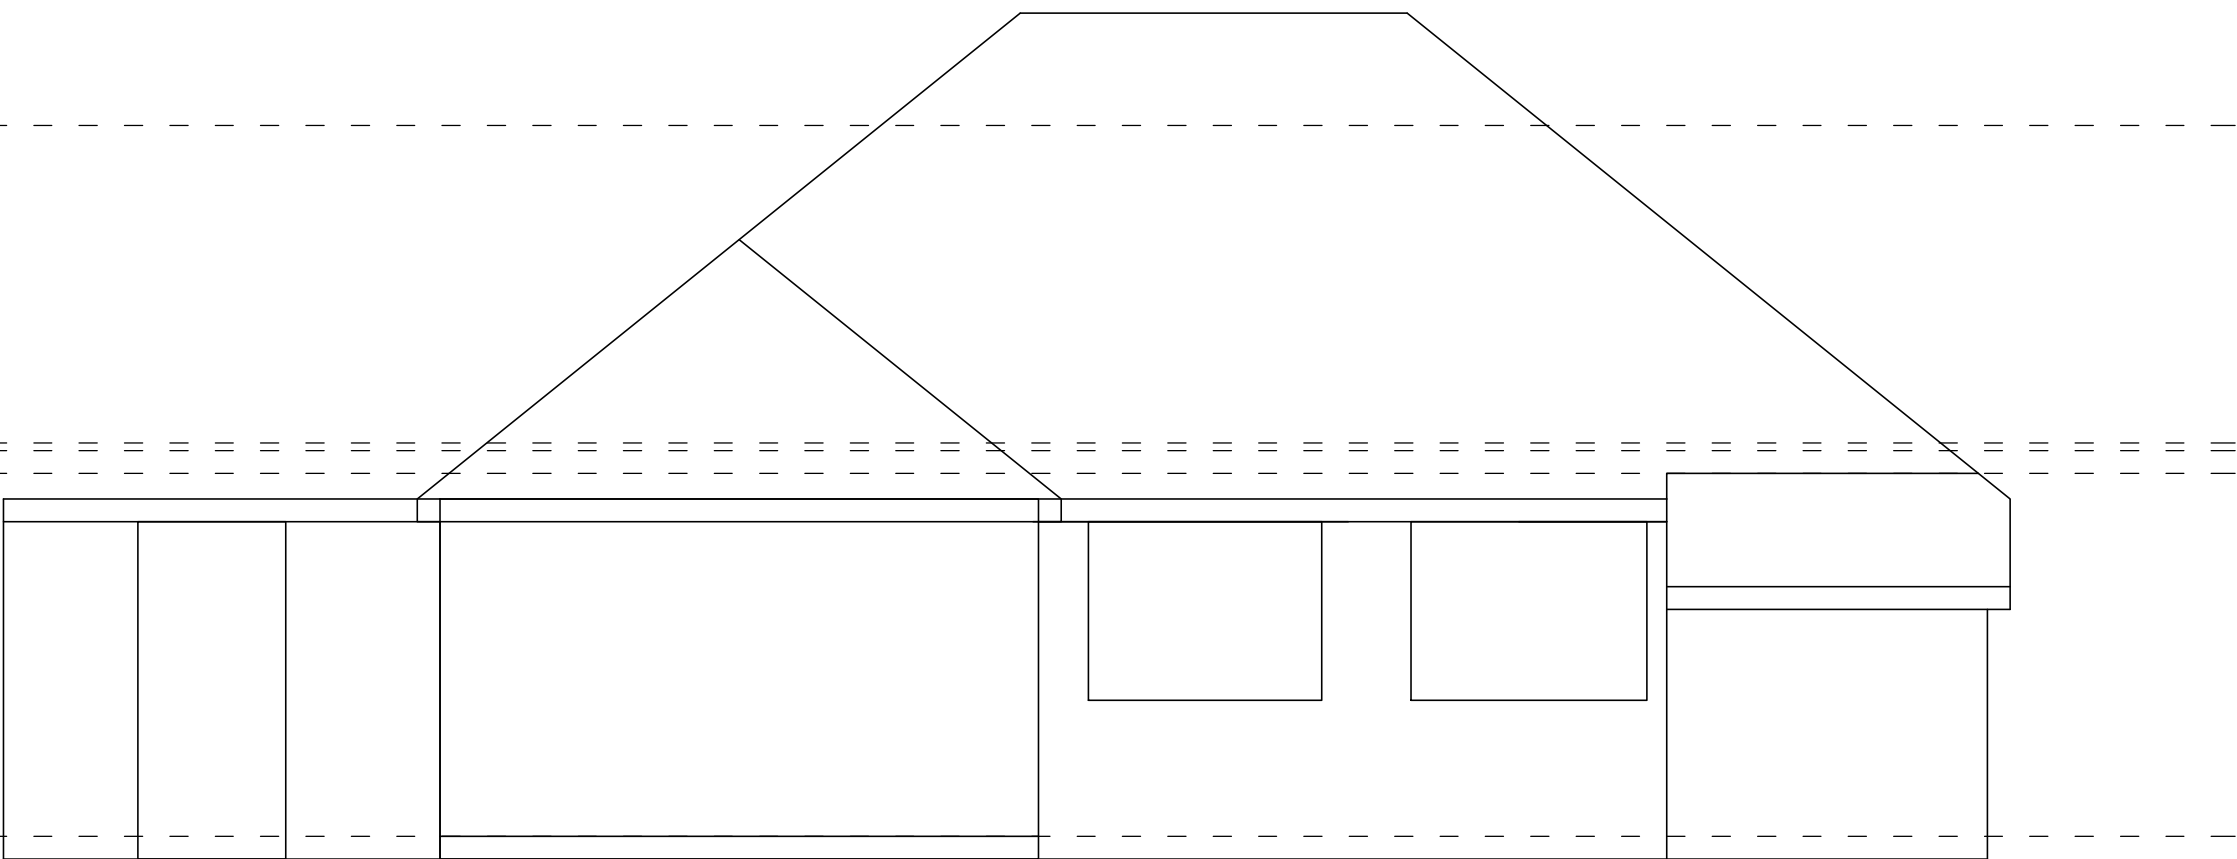

EXISTING REAR ELEVATION

GENERAL NOTES

1. THE CONTRACTOR MUST CHECK ALL DIMENSIONS ON SITE BEFORE COMMENCING WORK
2. ANY DISCREPANCIES MUST BE IMMEDIATELY BROUGHT TO THE ATTENTION OF THE DESIGNER
3. ALL WORK MUST CONFORM TO CURRENT BUILDING REGULATIONS, BRITISH STANDARDS & CODES OF PRACTICE AND NHBC STANDARDS
4. THESE DRAWINGS ARE TO BE READ IN CONJUNCTION WITH ALL RELEVANT DESIGNER, ENGINEER OR SPECIALIST DRAWINGS AND SPECIFICATIONS
5. ALL DIMENSIONS ARE IN MILLIMETERS UNLESS STATED OTHERWISE
6. ALL MATERIALS ARE TO BE USED AND INSTALLED IN STRICT COMPLIANCE WITH THE RELEVANT MANUFACTURERS' RECOMMENDATIONS
7. THE CONTRACTOR IS RESPONSIBLE FOR PROVIDING ALL NECESSARY TEMPORARY SUPPORT TO THE BUILDING AND ANY ADJACENT STRUCTURES

HATCHLINE LEGEND

- | | | | |
|--|-----------|--|-------------------------------|
| | concrete | | demolish |
| | brickwork | | above or beyond |
| | blockwork | | boundary |
| | | | drain |
| | | | insulation/
stud partition |

REVISION	DESCRIPTION	DATE
----------	-------------	------

DRAW AND PLAN

T: 0800 689 0101
E: info@drawandplan.com
W: www.drawandplan.com

Location

10 OLD WORTHING RD
LITTLEHAMPTON
BN16 1DZ

Drawing title

GENERAL ARRANGEMENT

Date 13/07/17		Scale 1:50@A1	
Job no. 522	Dwg no. 101	Revision -	
1:50			
1:100			
1:200			
1:500			