





The Contractor is to verify all dimensions, alignment, levels and datums prior to commencement of work.
Any discrepancies are to be reported immediately to the Surveyor.
Variations and modifications to the work shown on these drawings are not to be carried out without the written permission of the Surveyor.
This drawing is the property of djb Ltd. and must not be copied or reproduced except with their express permission nor may the design or any information thereon be disclosed to any third party.

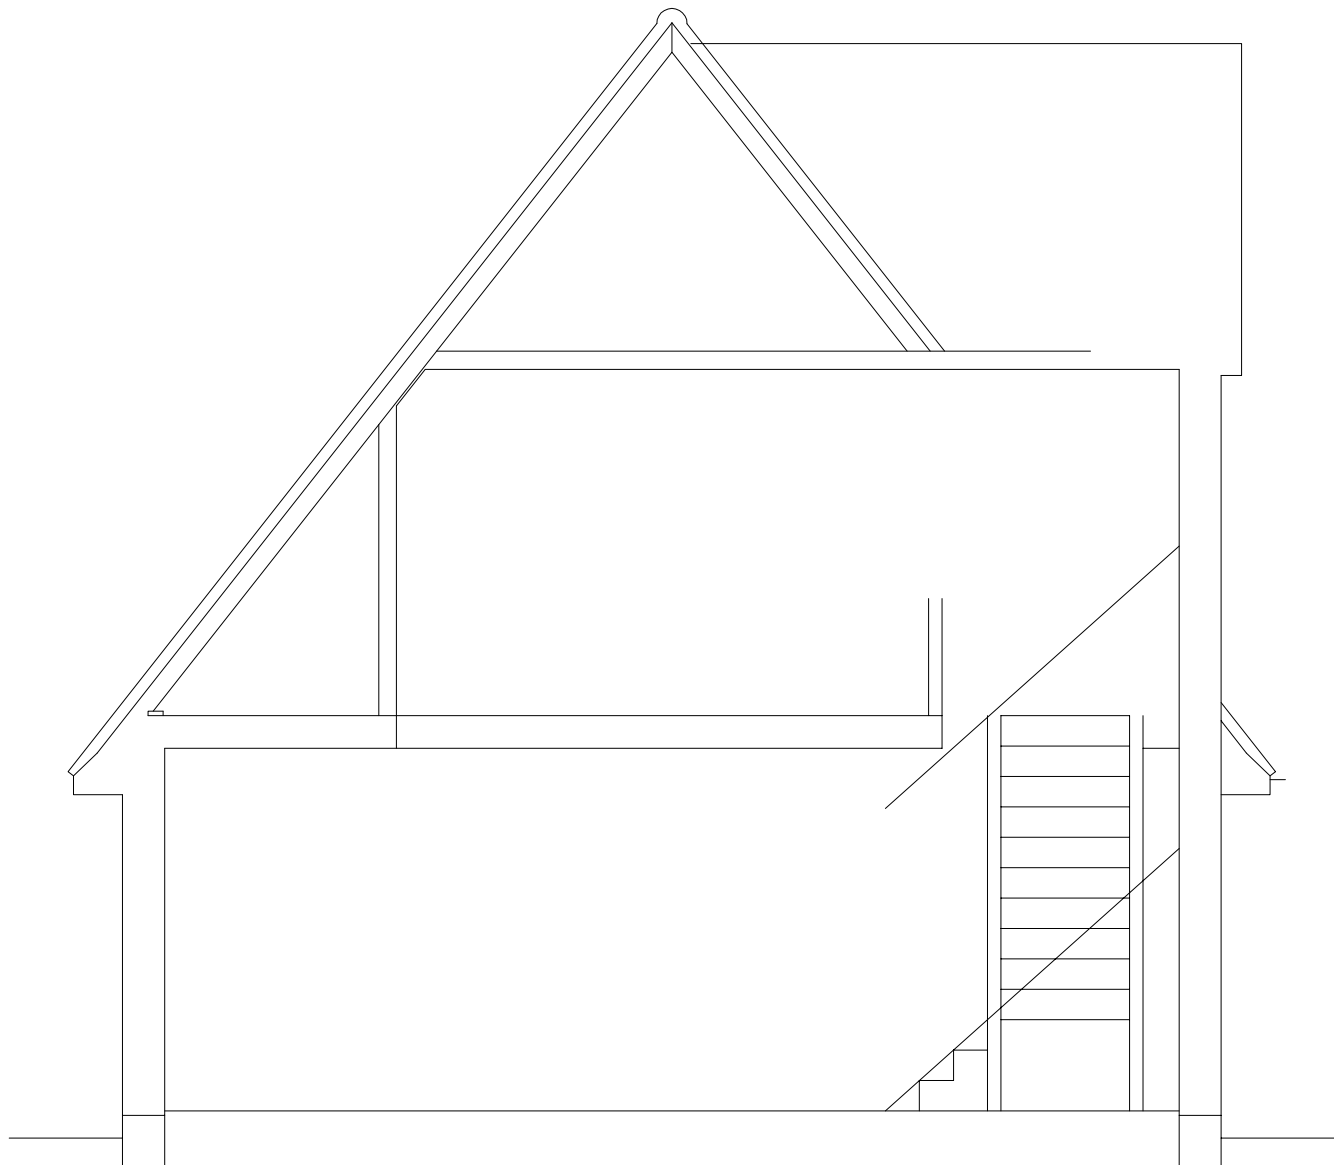

section

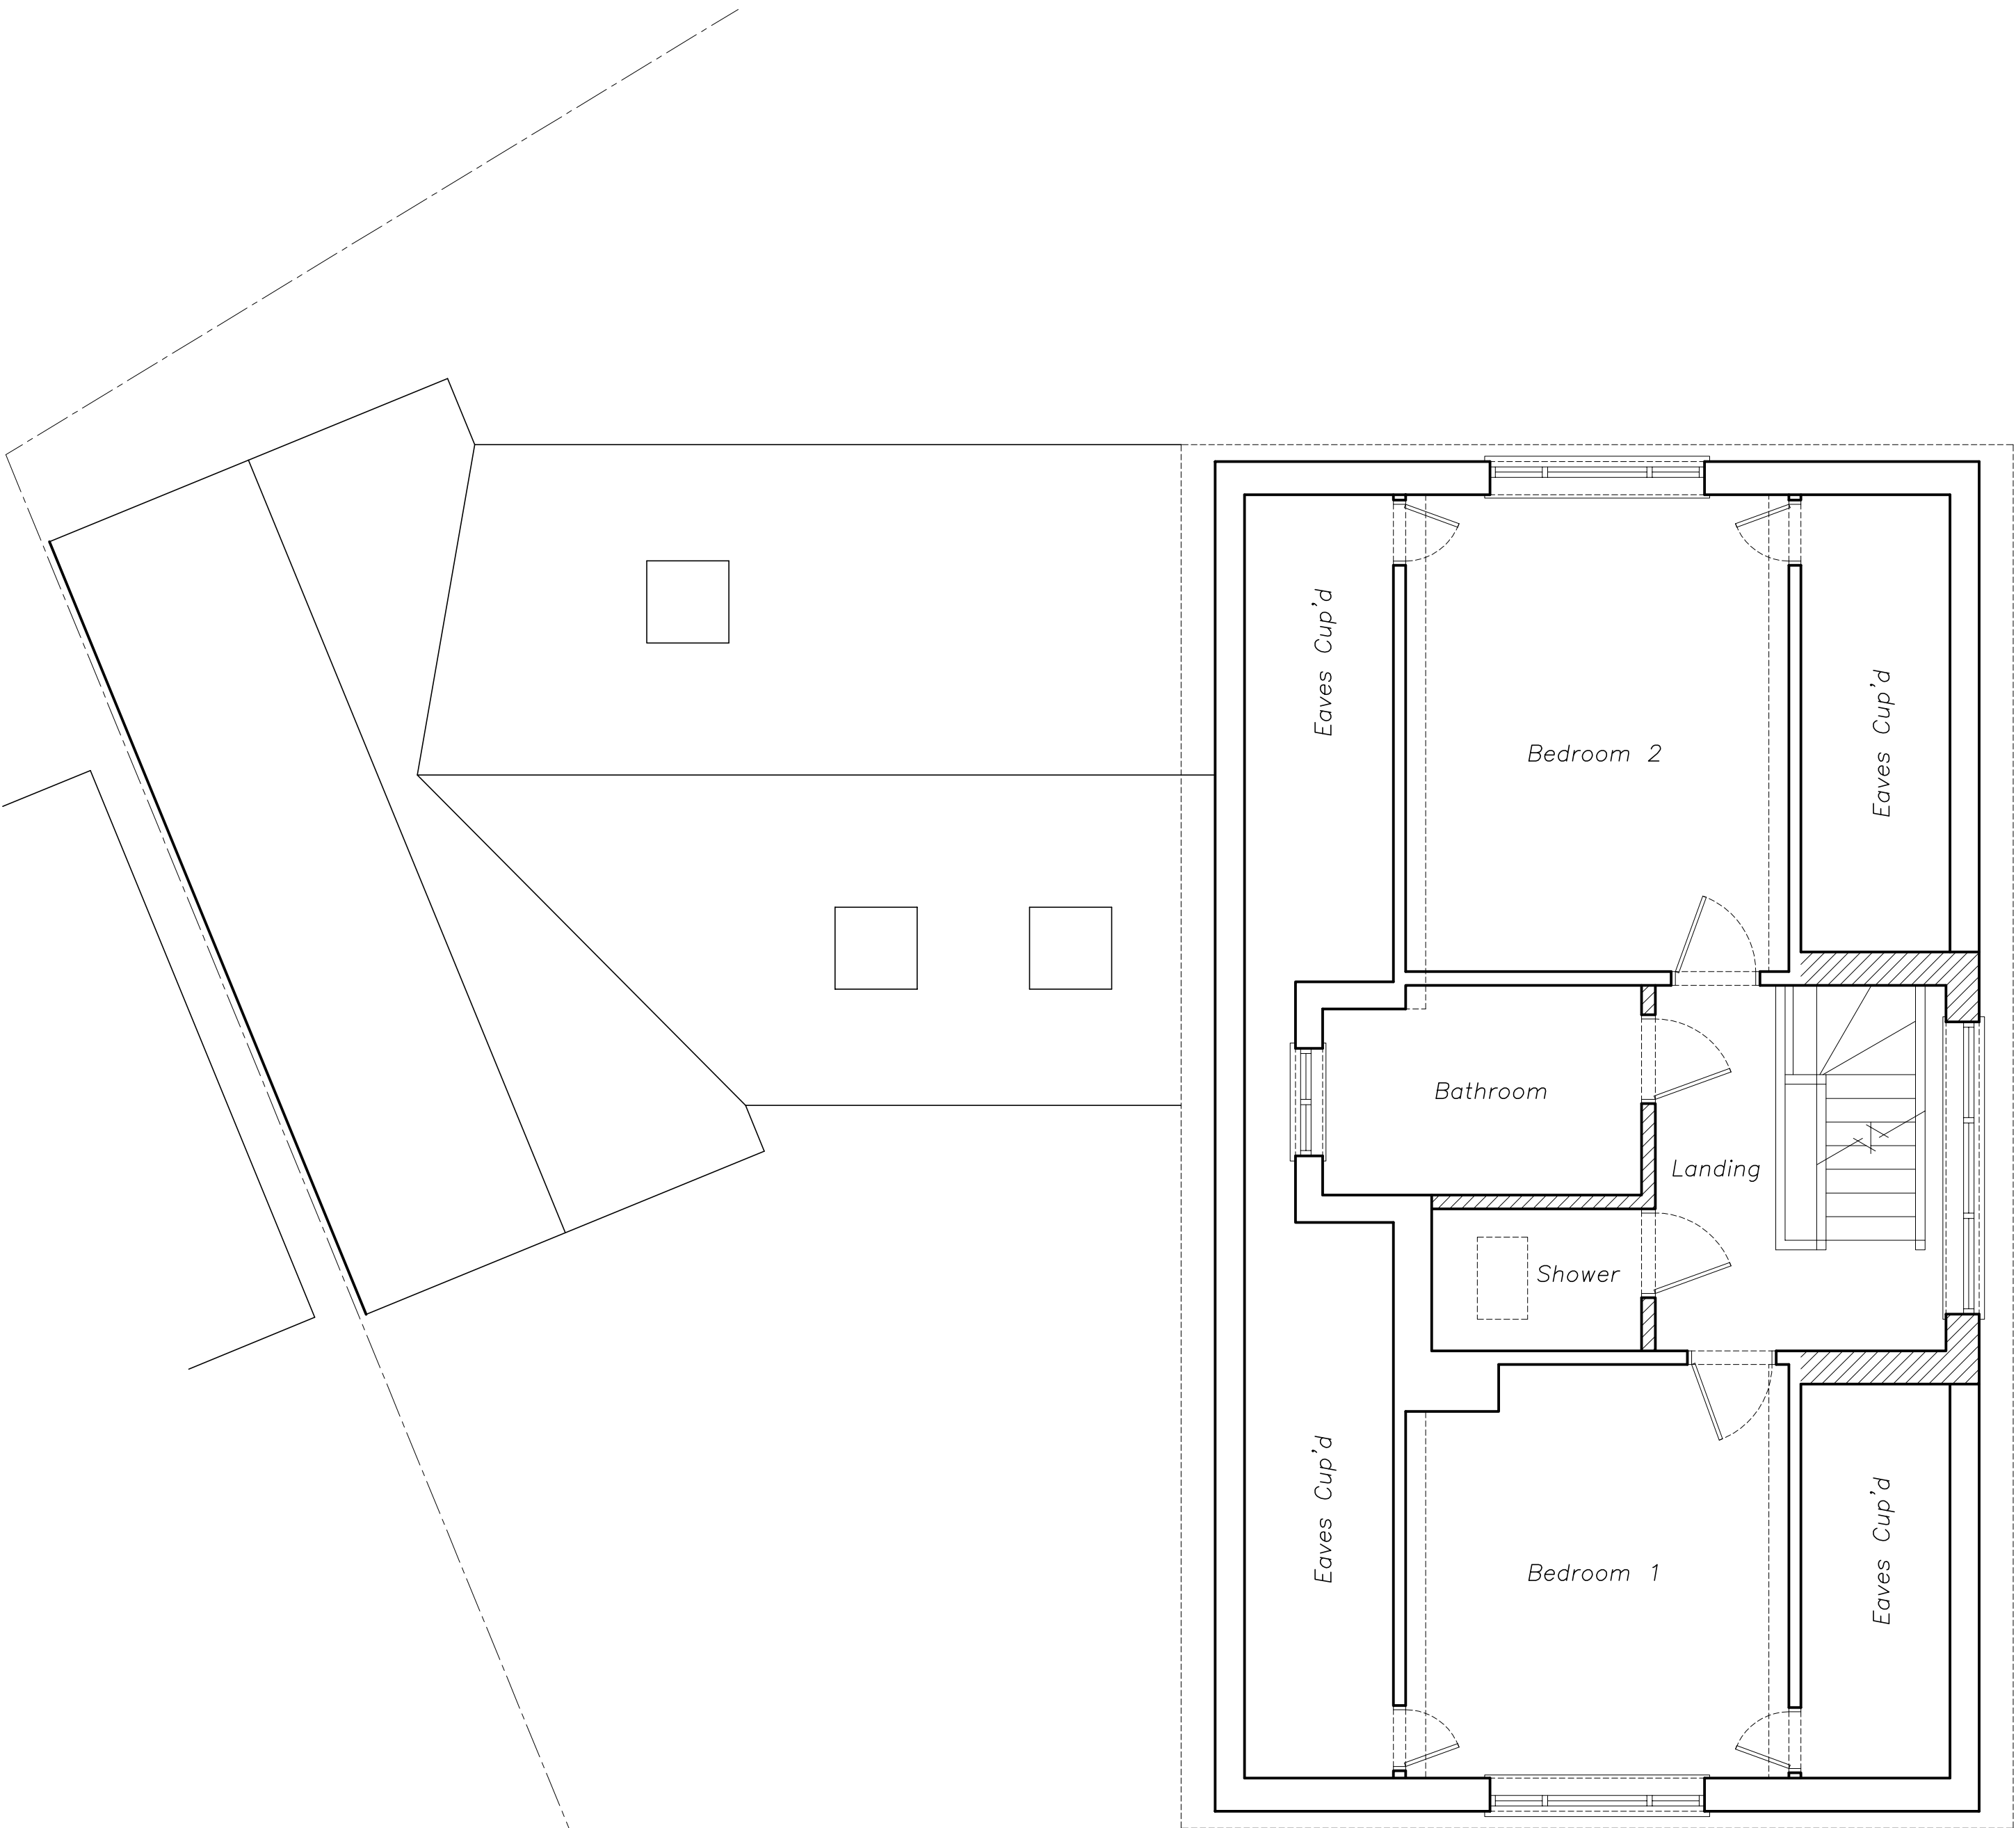

first floor plan

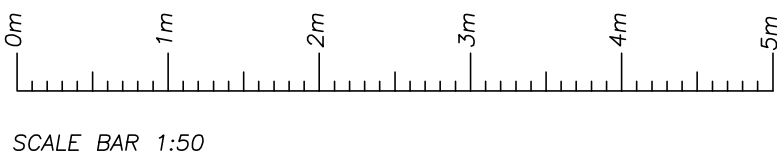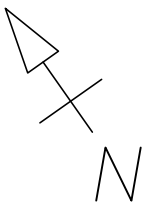

SCALE BAR 1:50

REVISION	BY	DATE	DETAILS
A	DJB	30-10-2017	MINOR AMENDMENTS

djbltd

18 Liverpool Gardens,
Worthing,
West Sussex.
BN11 1RY

Telephone 01903 200123
Mobile 07940 559110
office@djb ltd.co.uk
www.djb ltd.co.uk

PROJECT ADDRESS

9 Nursery Close
East Preston
West Sussex
BN16 1QD

DRAWING TITLE

Proposed First Floor Plan
and Section

DRAWN BY DJB	Scales (original on A1 to crop marks): Floor Plans 1 : 50 Sections 1 : 50
DATE October 2017	
DRAWING No. 17-085-8	REV a

Protected By the
Copyright, Designs &
Patents ACT 1988