





North elevation

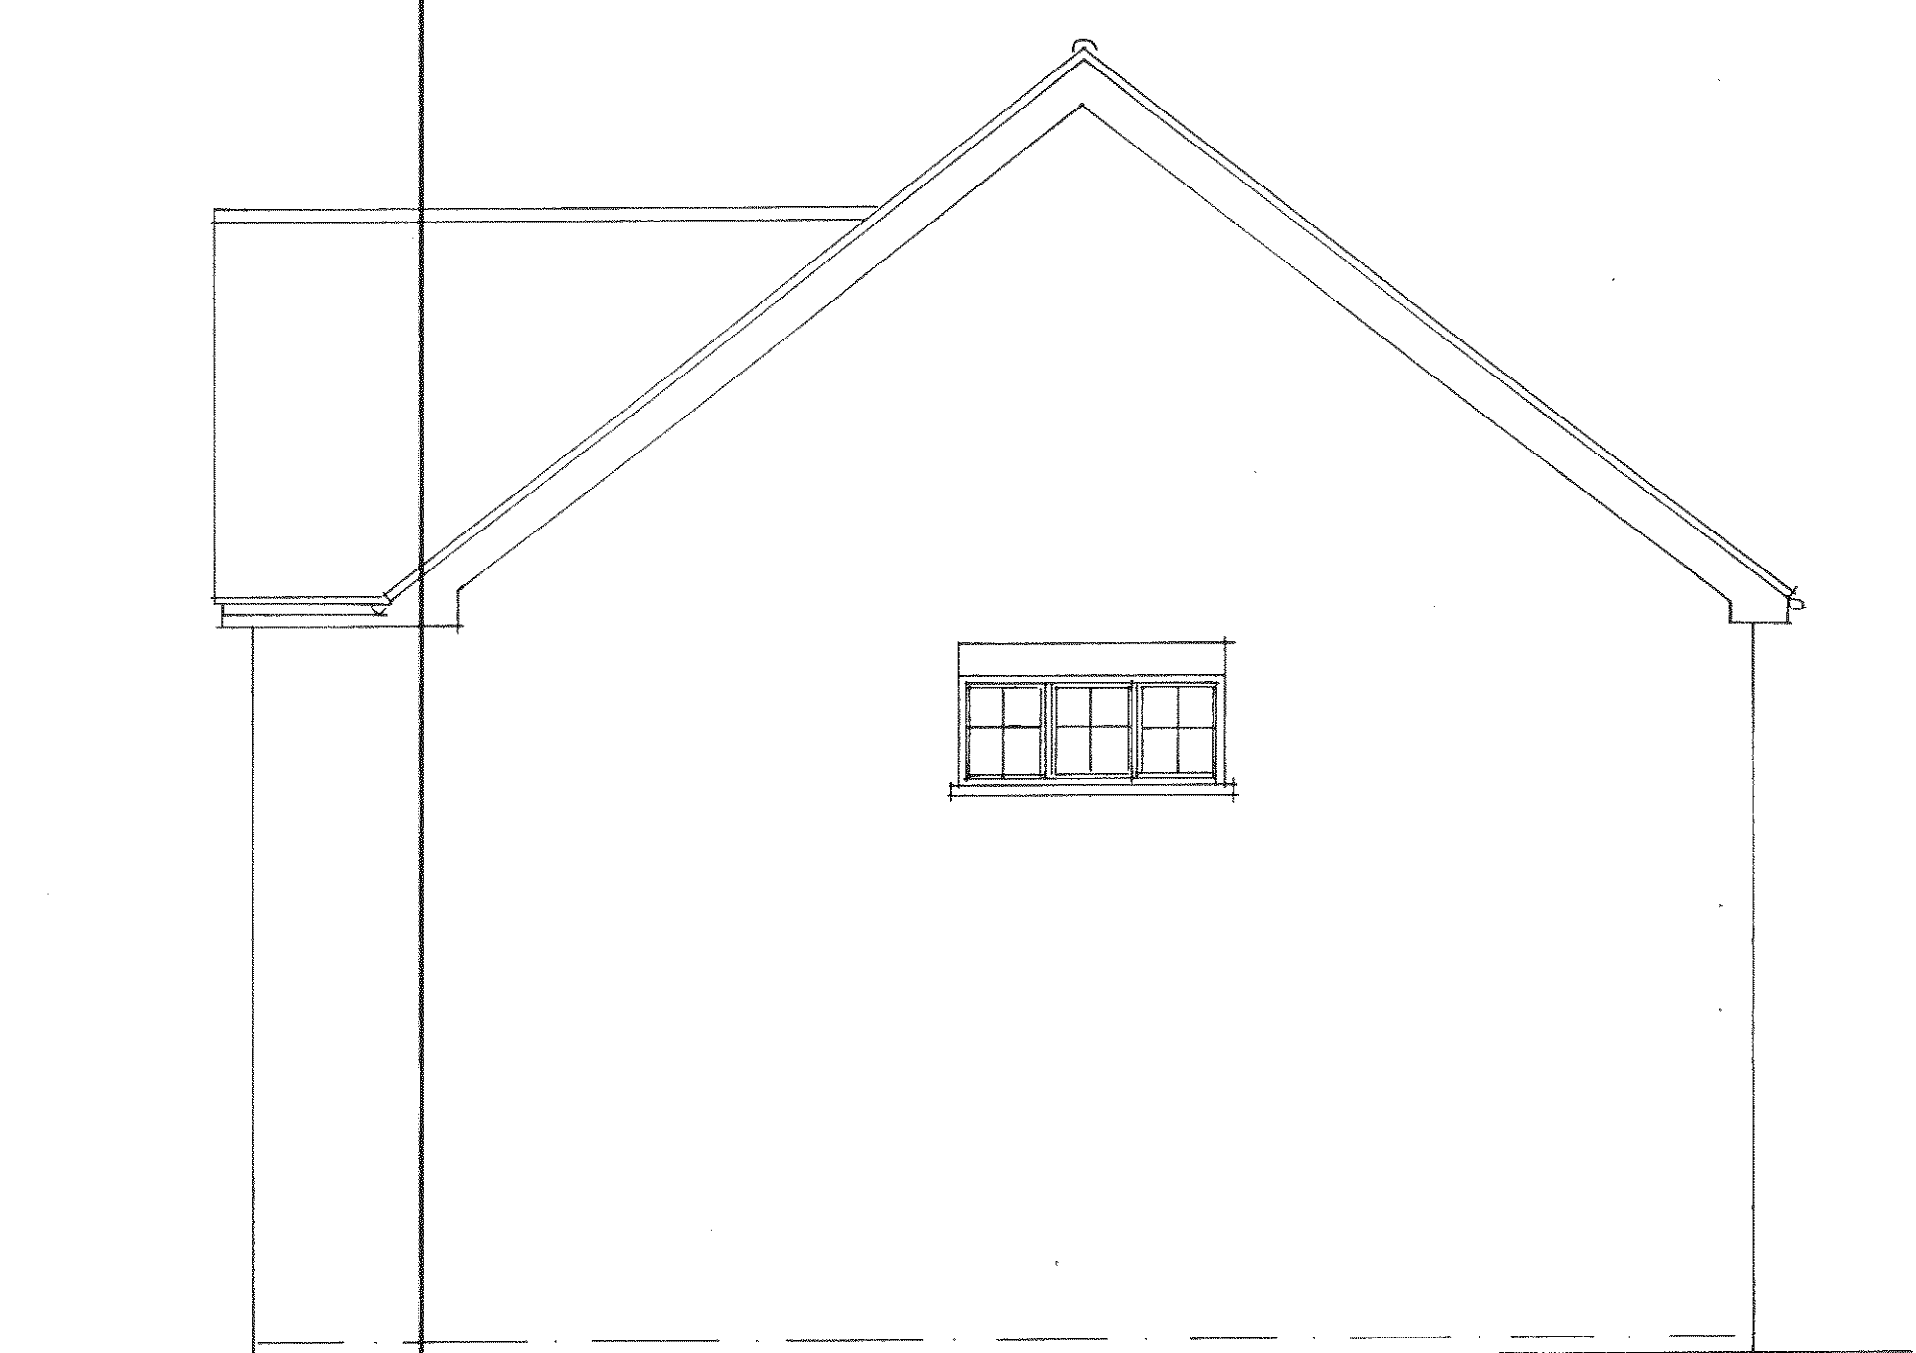


West elevation

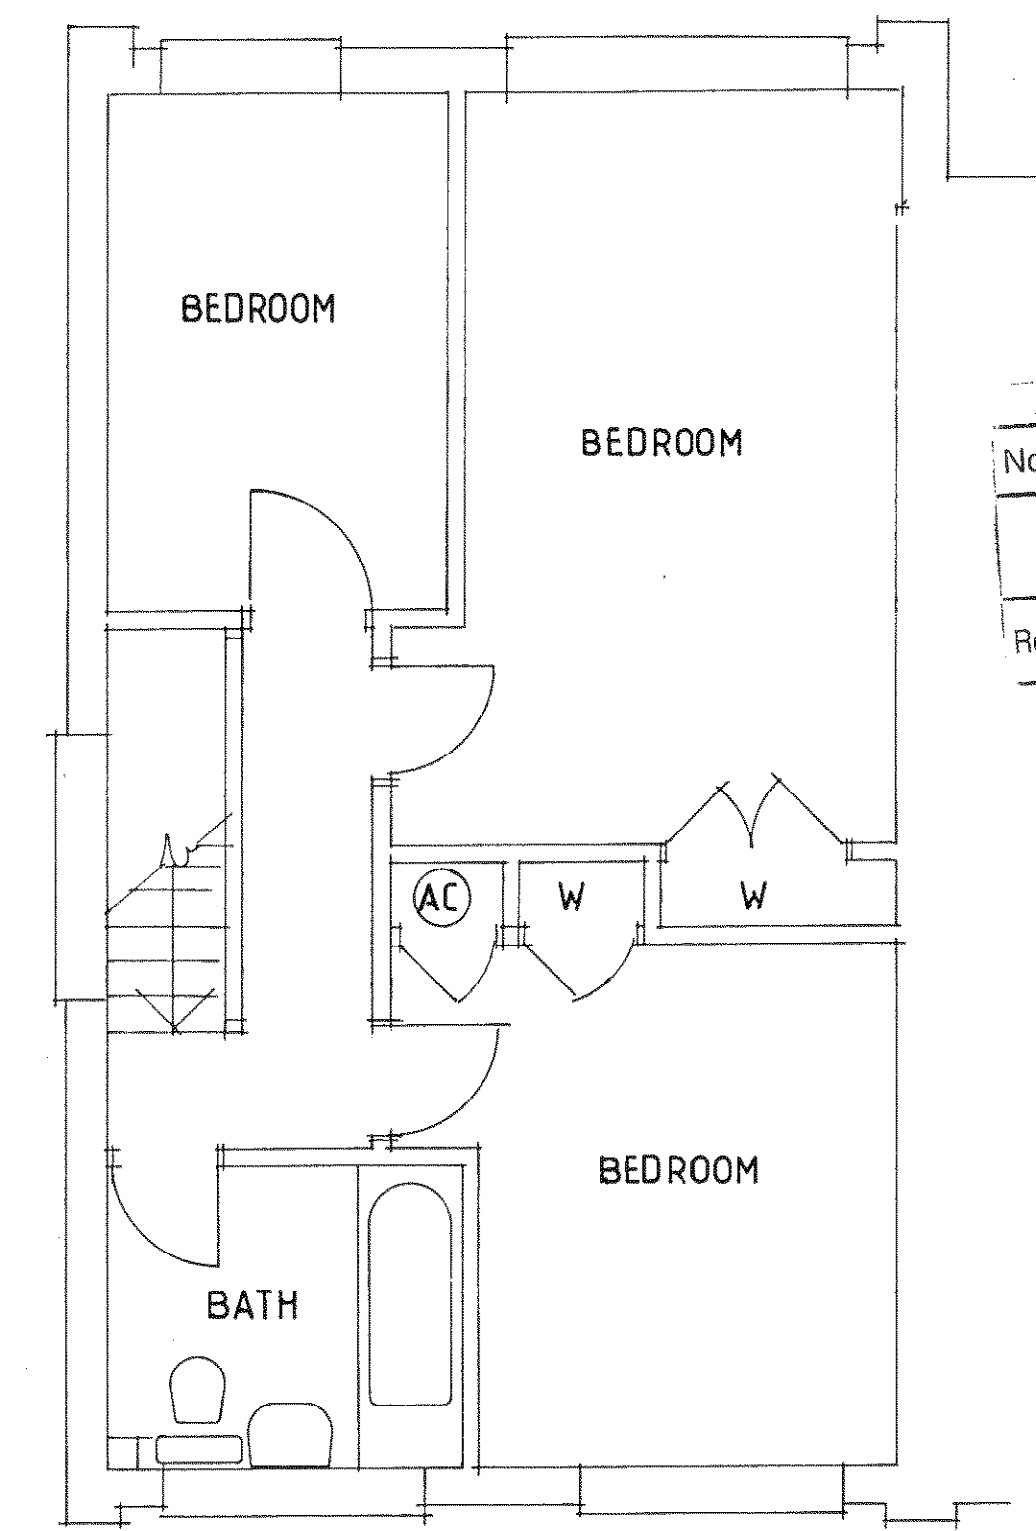

First floor plan



South elevation

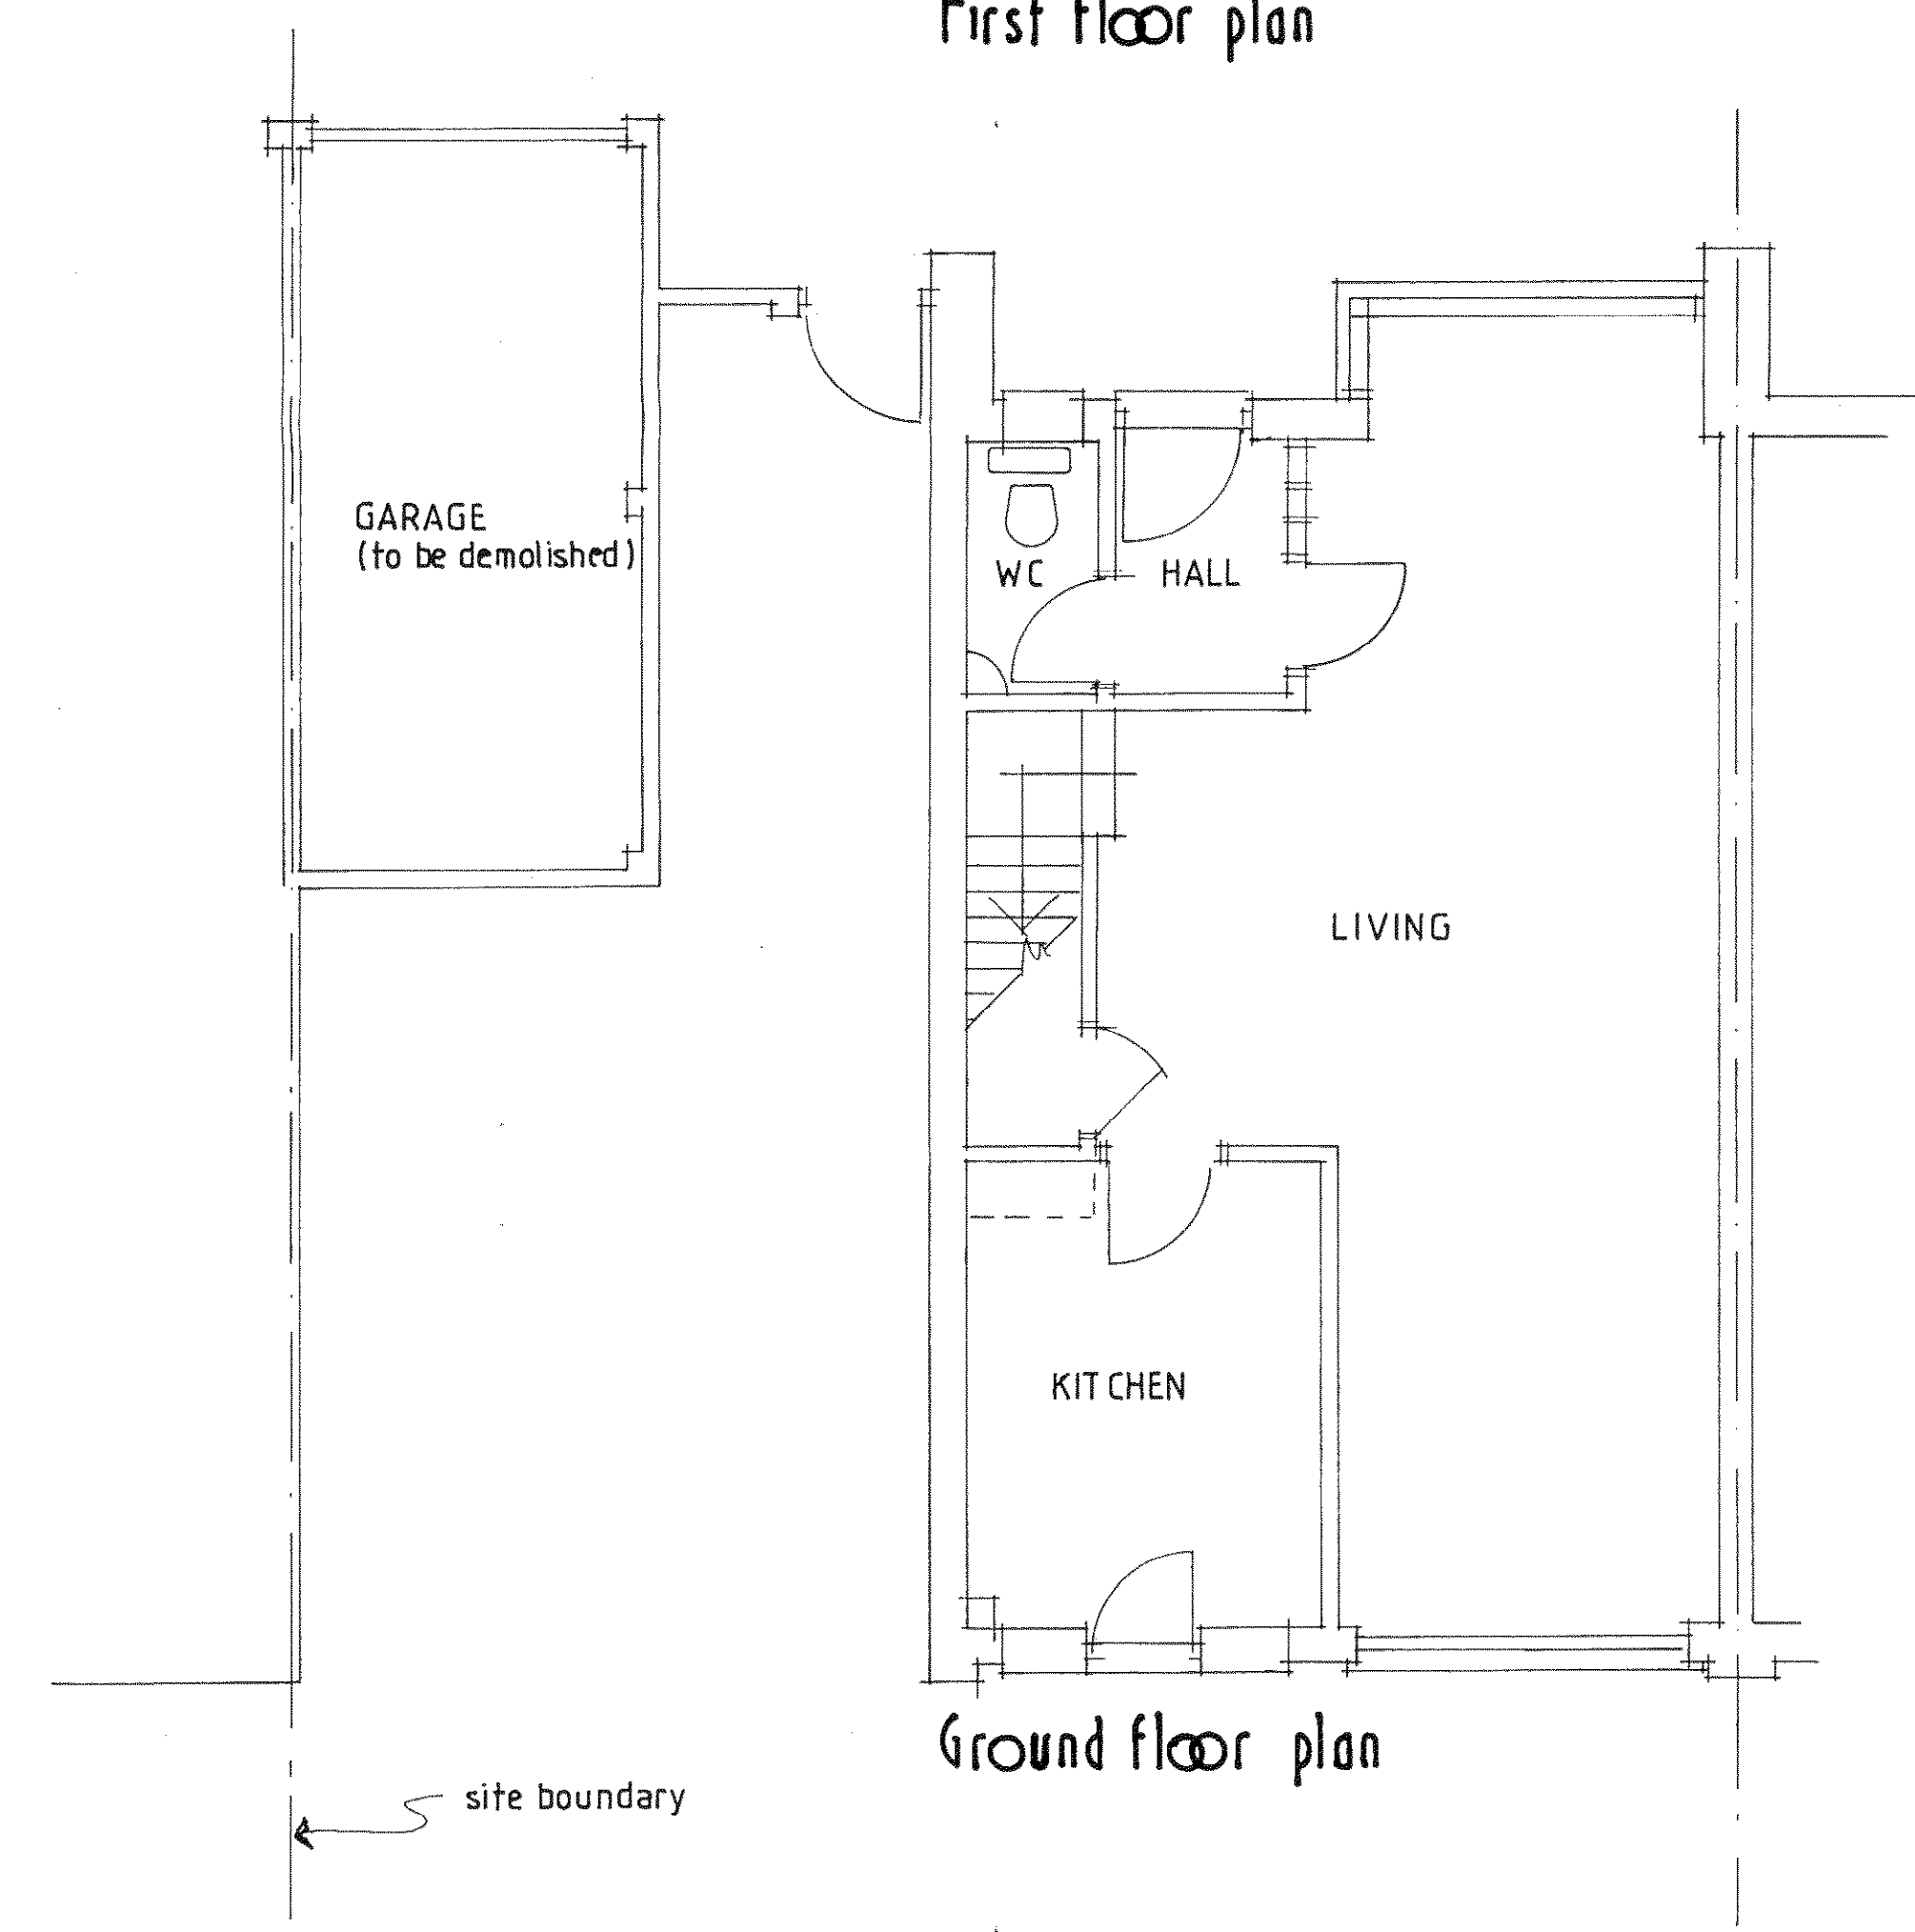

Ground floor plan

ARUN DISTRICT COUNCIL			
No.	EP	11	09
Received			

R J C A
CHARTERED ARCHITECTS

LIME KILN BARN COLWORTH
CHICHESTER WEST SUSSEX
PO20 2DS

TEL: 01243 - 787011 FAX: 01243 - 787022

REVISION PROJECT		DATE	
3 Fairlands, East Preston			
DRAWING			
survey as existing			
SCALE	DATE	DWG. No.	REV
1:50		2009 / 32 / 01	
DRAWN	CHECKED		