


NOTES

- 1 The contents of this drawing are copyright.
- 2 Do not scale. Figure dimensions only to be used.
- 3 Contractors must verify all dimensions and report any discrepancies before putting work in hand or making any shop drawings.

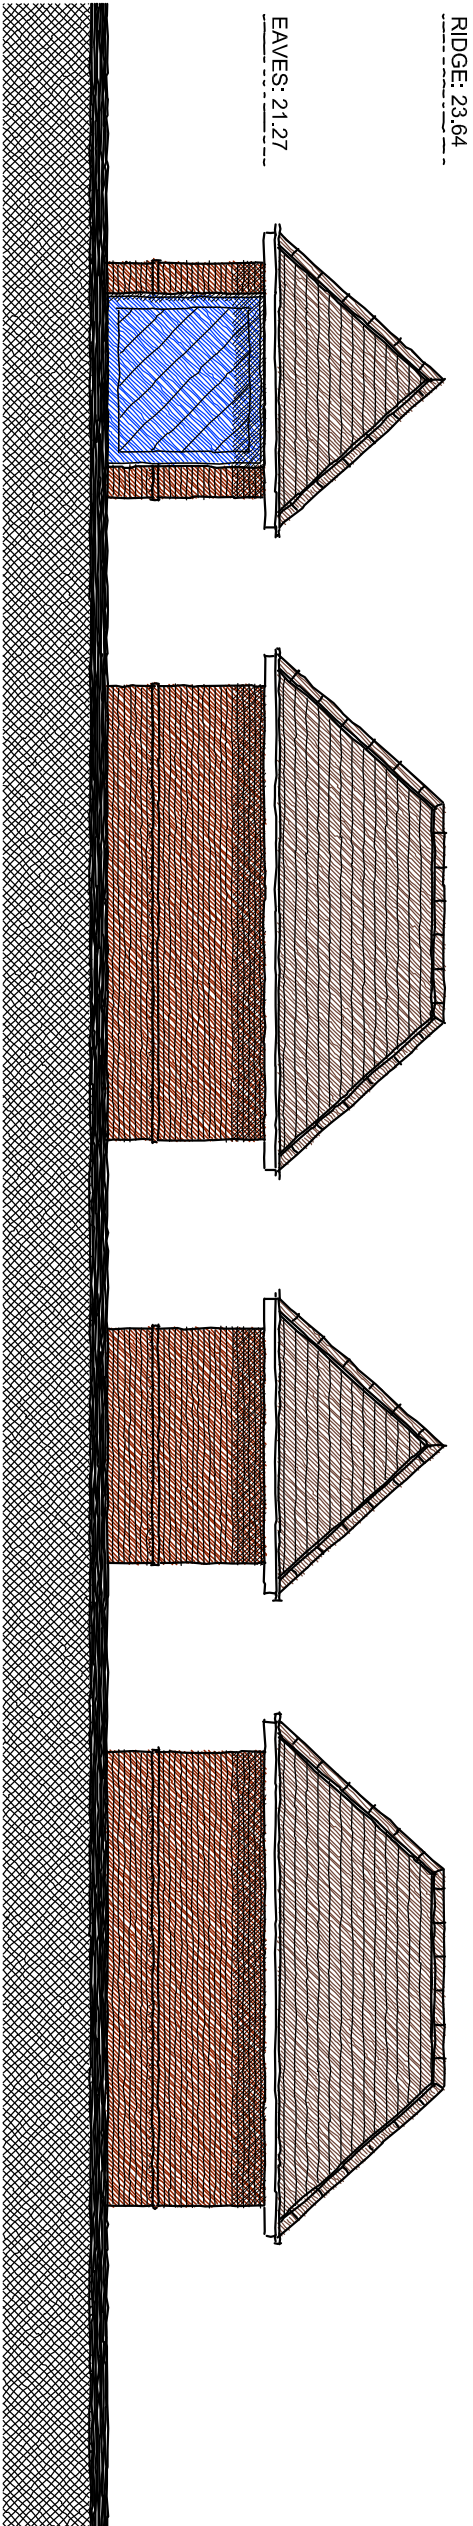


FRONT EAST ELEVATION
SCALE 1:100


SIDE SOUTH ELEVATION
SCALE 1:100

REAR WEST ELEVATION
SCALE 1:100

SIDE NORTH ELEVATION
SCALE 1:100

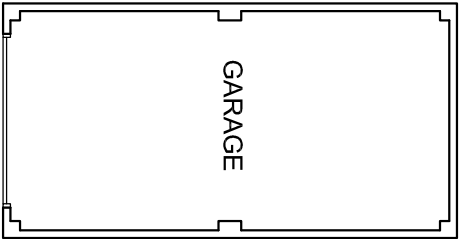

GROUND FLOOR PLAN
SCALE 1:100

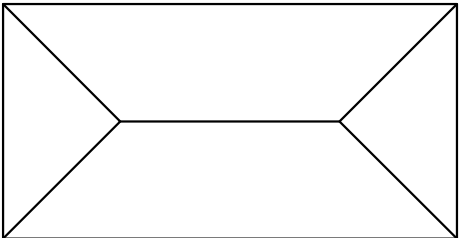

ROOF PLAN
SCALE 1:100

No.	Revision.	date	by
-----	-----------	------	----

PROPOSED DEVELOPMENT
45 THE RIDINGS & 60 SEA LANE
EAST PRESTON
WEST SUSSEX
BN1 6 2TW

MRS J B SHULMAN

GARAGE FOR UNITS 2 & 3

scale AS SHOWN @ A3	checked GR
date AUGUST 2012	drawn WD
8217 / 105	

ANDERS ROBERTS & ASSOCIATES LTD

CHAPEL STUDIOS, 14 PUREWELL,
CHRISTCHURCH, DORSET, BH23 1EP
tel: (01202) 479919
fax: (01202) 488522
email: enquiries@andersroberts.com
web: www.andersroberts.com

