



NOTES

- 1 The contents of this drawing are copyright.
2 Do not scale. Figure dimensions only to be used.
3 Contractors must verify all dimensions and report any discrepancies before putting work in hand or making any shop drawings.


LEGEND:

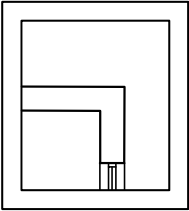


PROPOSED WALLS

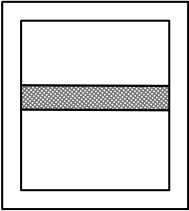

EXISTING WALLS TO BE
RETAINED

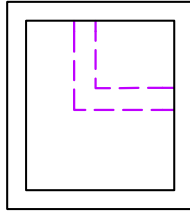

EXISTING WALLS TO BE
REMOVED

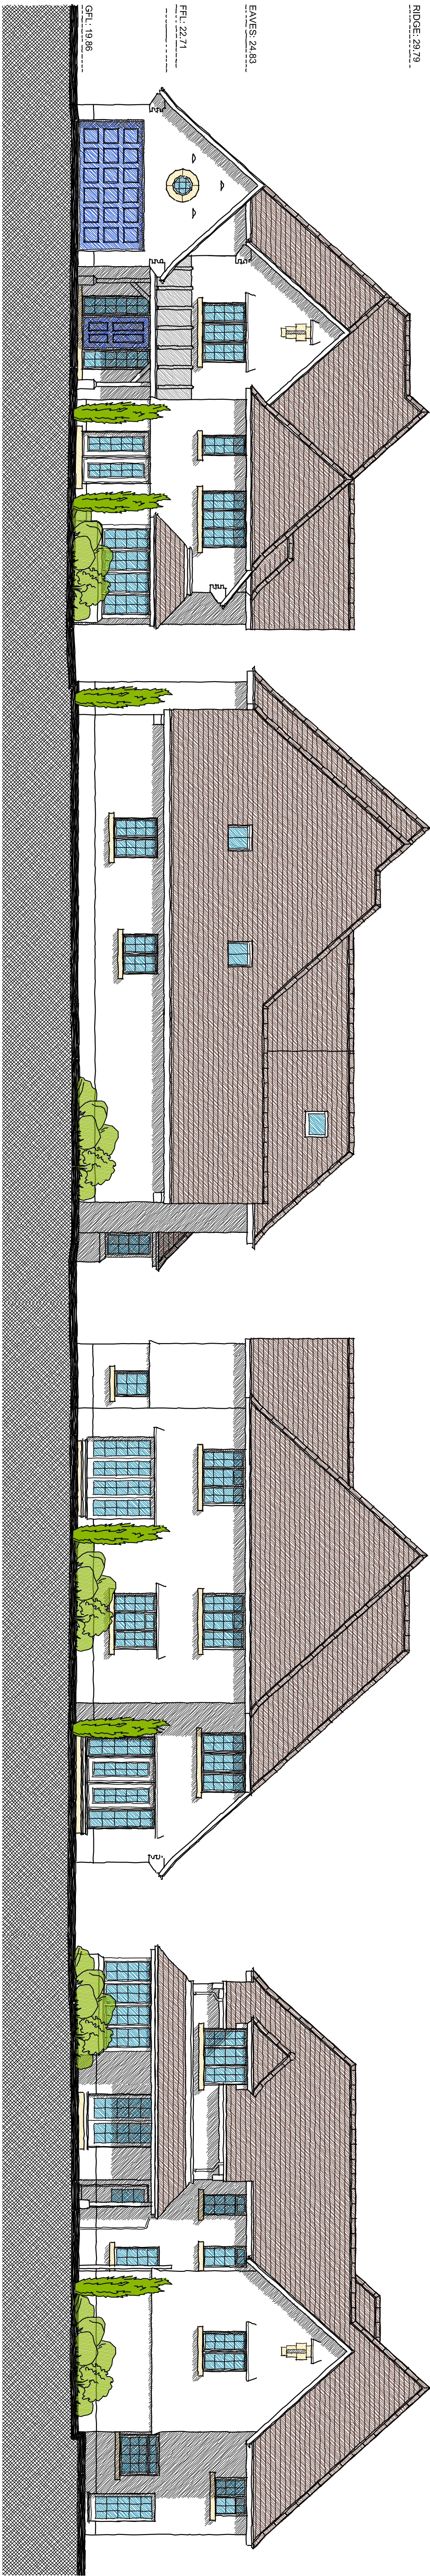


FRONT WEST ELEVATION
SCALE 1:100


SIDE NORTH ELEVATION
SCALE 1:100

REAR EAST ELEVATION
SCALE 1:100


SIDE SOUTH ELEVATION
SCALE 1:100

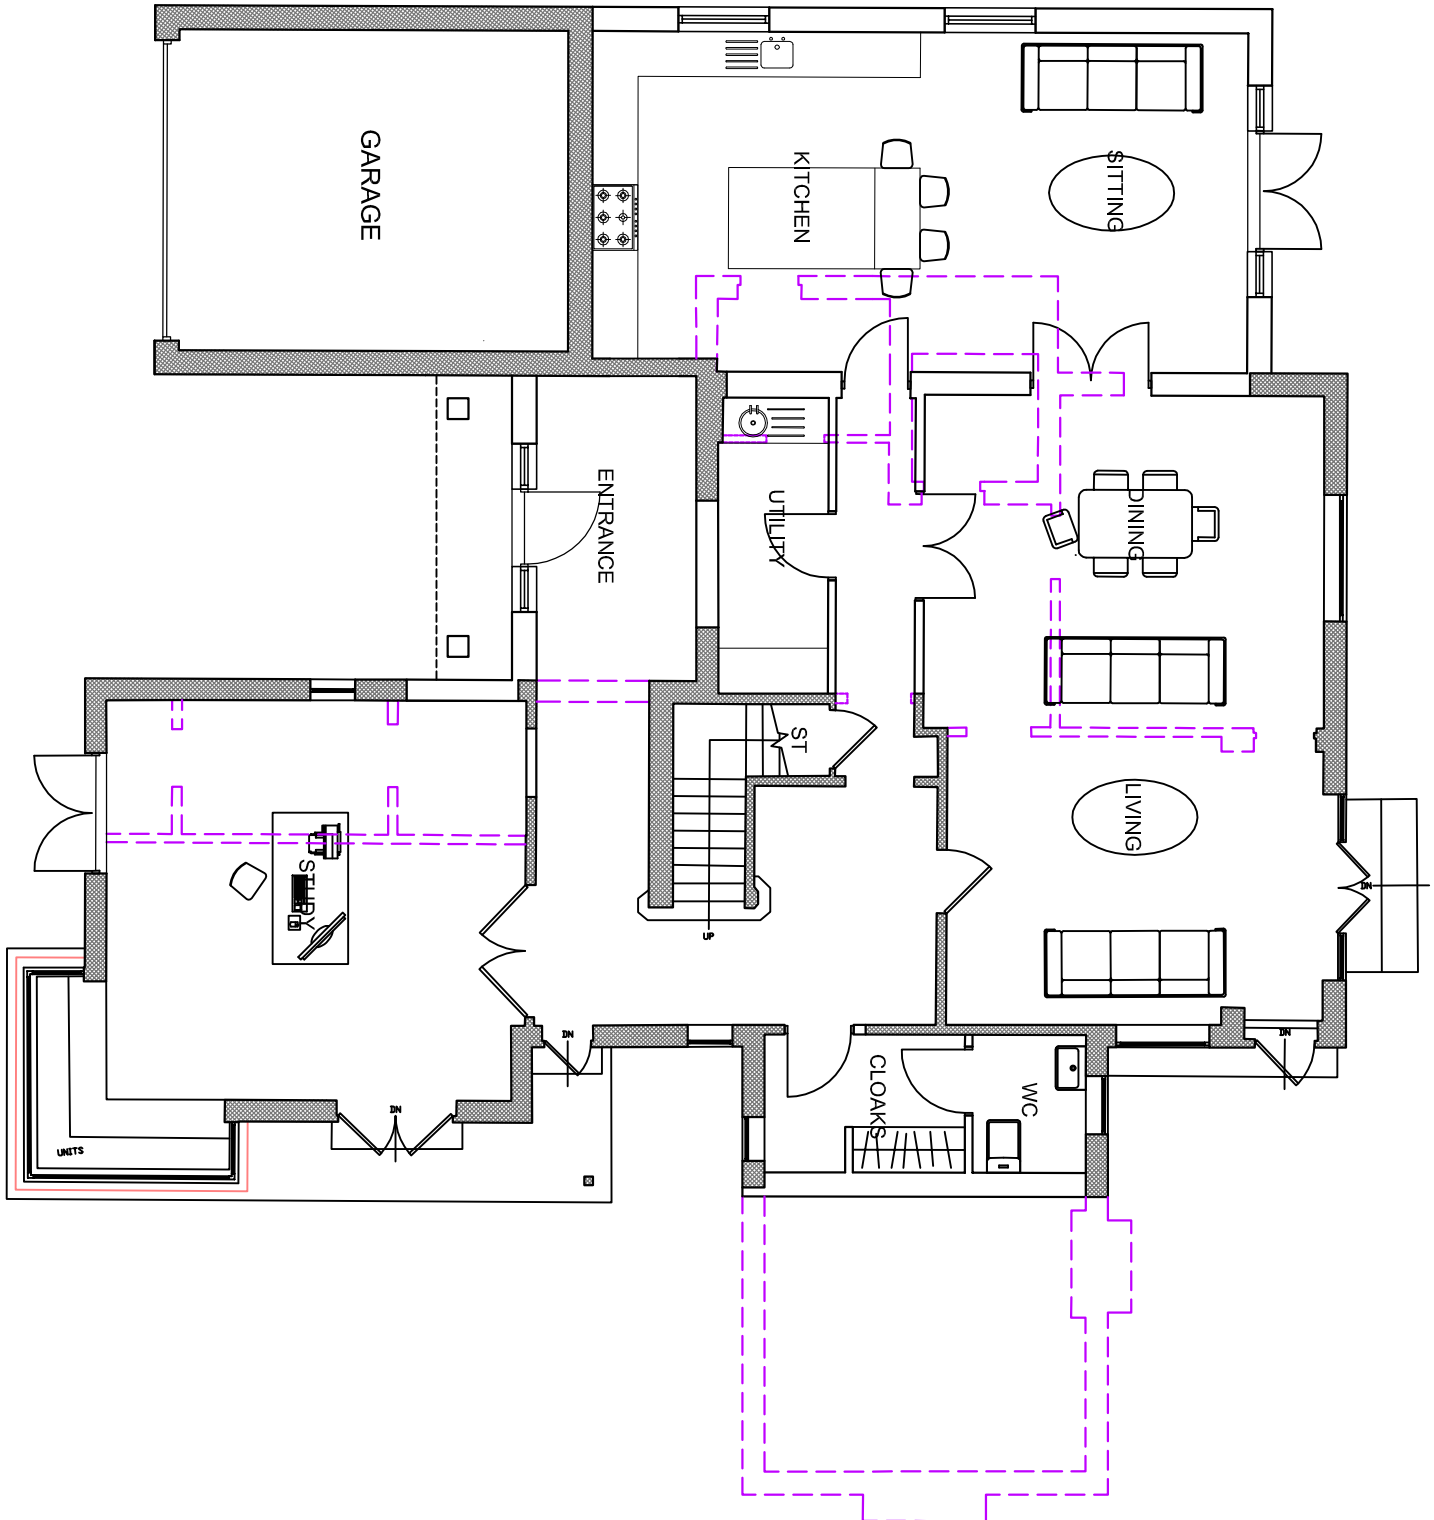

GROUND FLOOR PLAN
SCALE 1:100

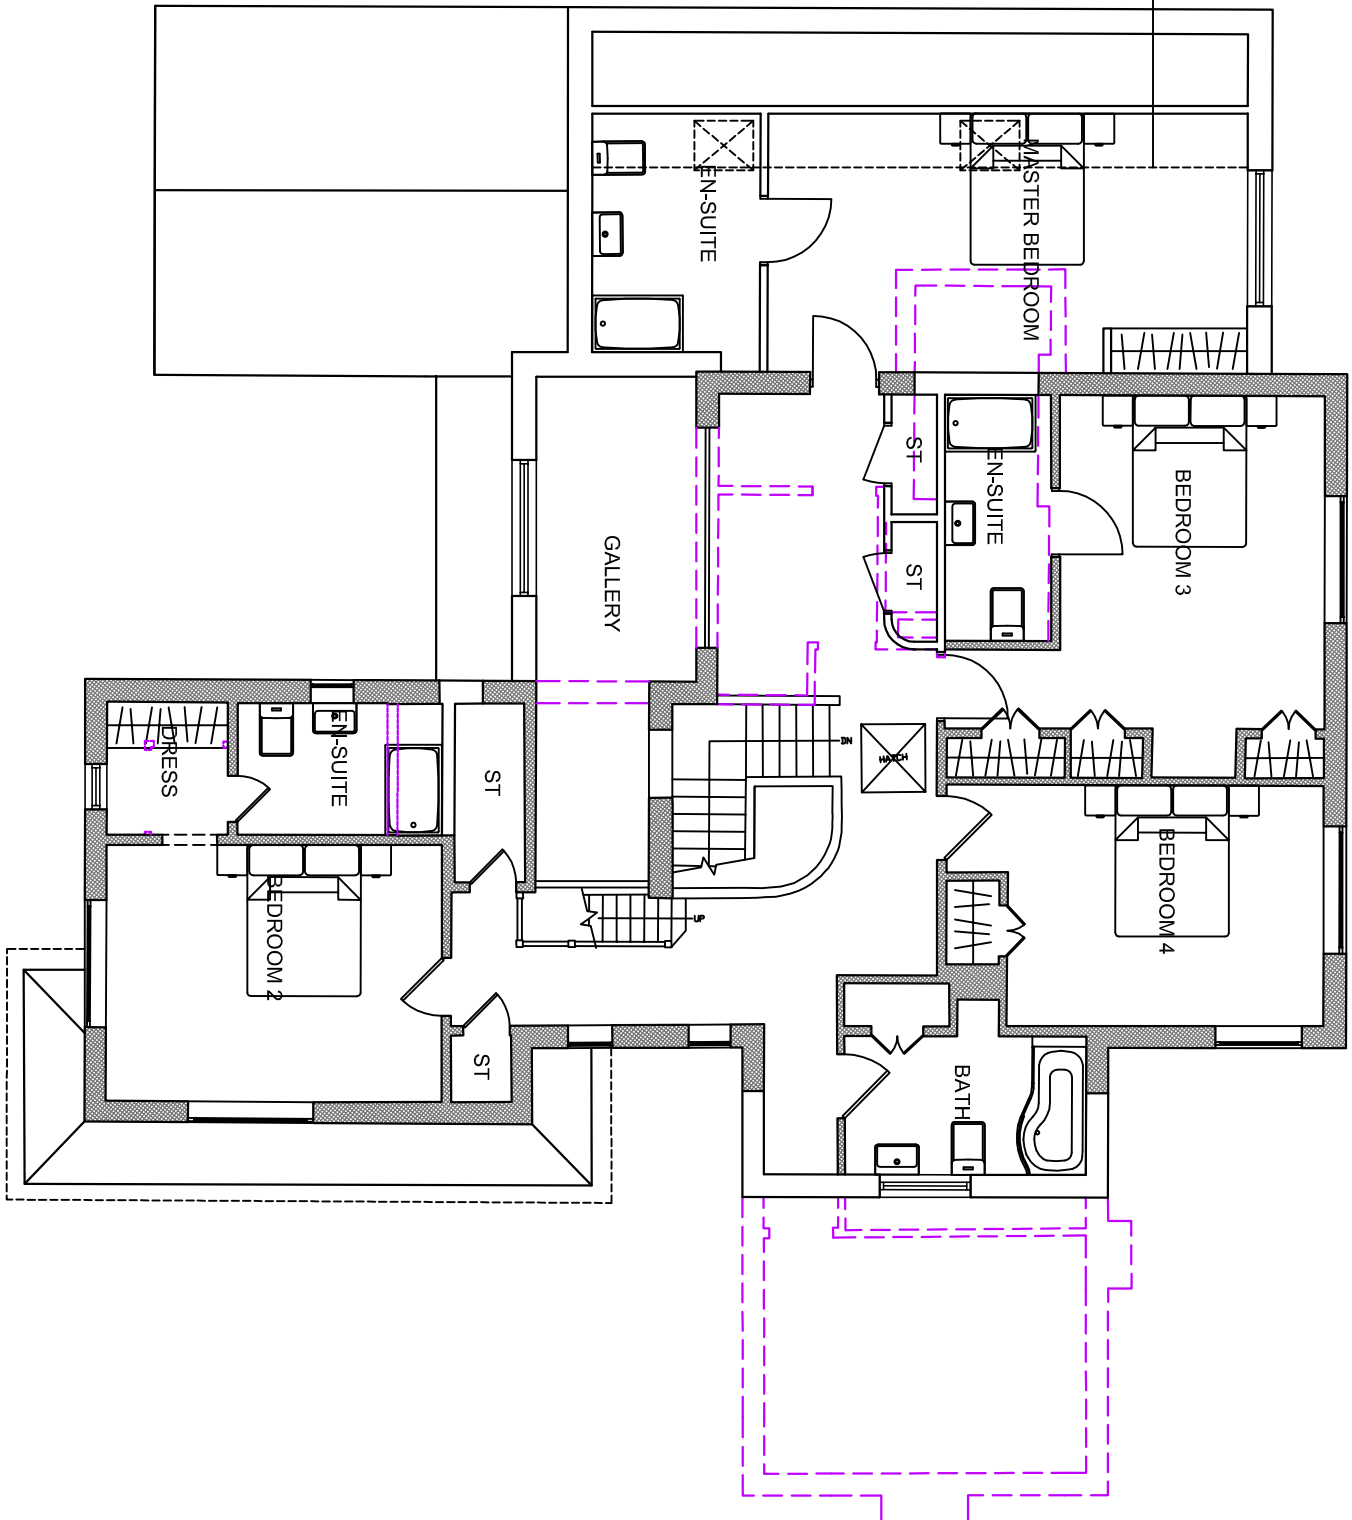

FIRST FLOOR PLAN
SCALE 1:100

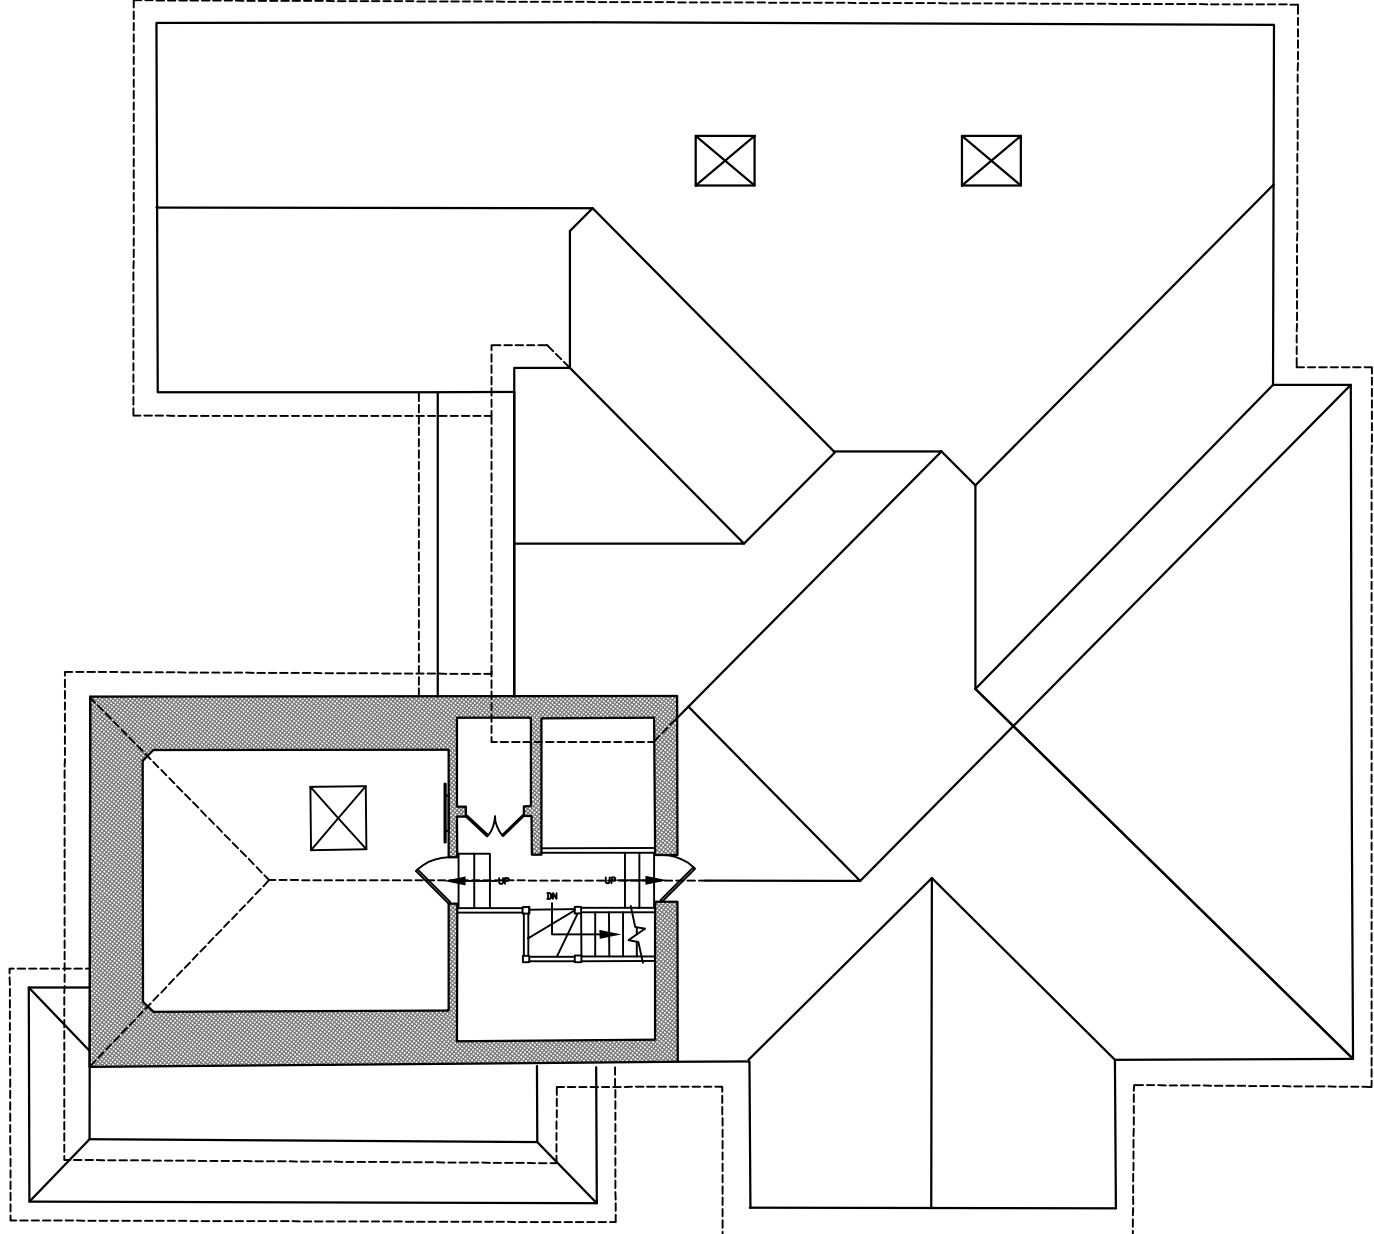

UPPER FLOOR PLAN
SCALE 1:100

ALL MATERIALS TO MATCH EXISTING

5 BEDROOM HOUSE @ 322.5 SQ.M / 3470 SQ.FT
EXCLUDING GARAGE

No.	Revision.	date	by
-----	-----------	------	----

PROPOSED EXTENSION
45 THE RIDINGS 7 60 SEA LANE
EAST PRESTON
WEST SUSSEX
BN16 2TW

MRS J B SHULMAN

PROPOSED FLOOR PLANS &
ELEVATIONS
NO. 45 THE RIDINGS

scale AS SHOWN @ A1

date AUGUST 2012

8217 / 101

checked GR

drawn WD

ANDERS ROBERTS & ASSOCIATES LTD

CHapel Studios, 14 Purewell,
CHRISTCHURCH, DORSET, BH23 1EP

tel: (01202) 479919
fax: (01202) 488522
email: enquiries@andersroberts.com
web: www.andersroberts.com

