


NOTES

- 1 The contents of this drawing are copyright.
- 2 Do not scale. Figure dimensions only to be used.
- 3 Contractor must verify all dimensions and report any discrepancies before putting work in hand or making any shop drawings.

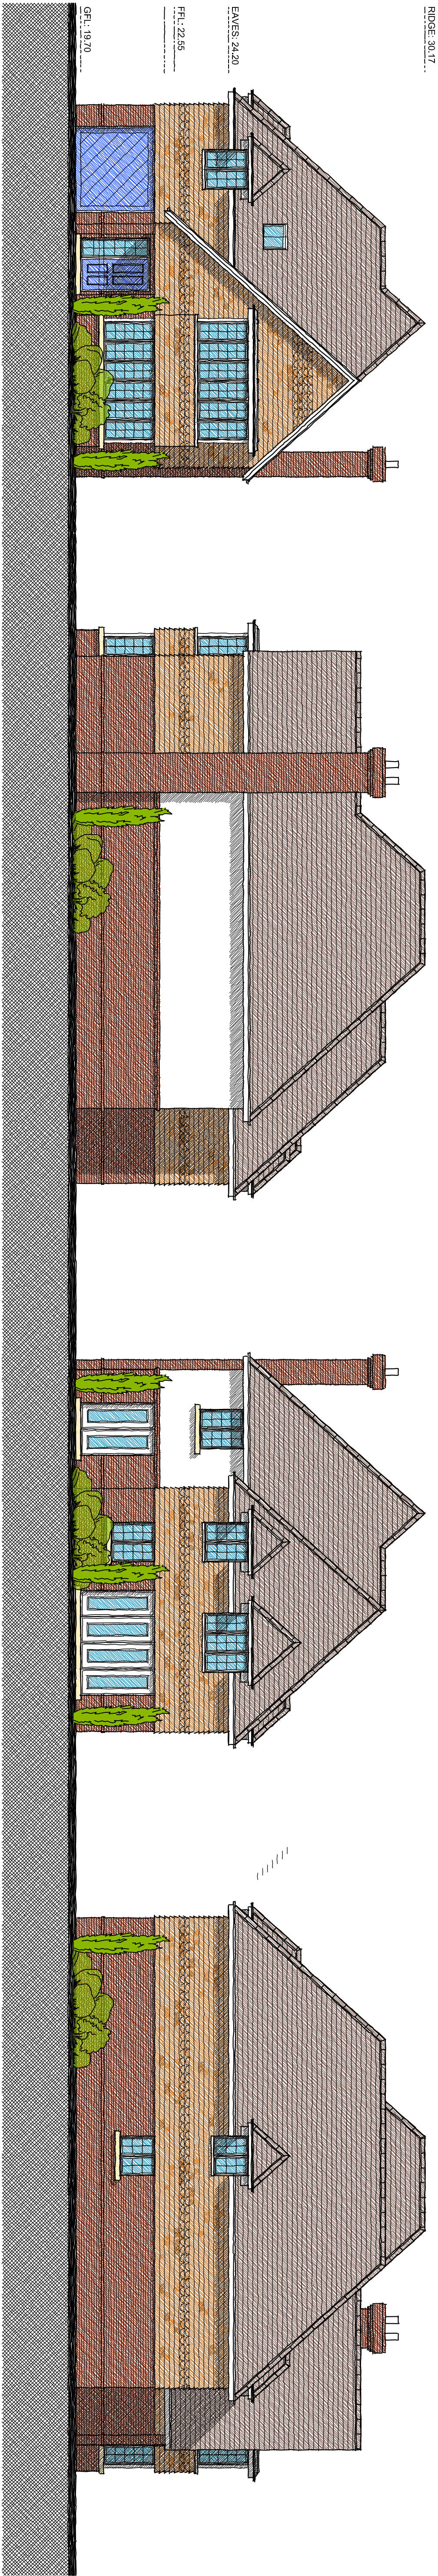


FRONT WEST ELEVATION
SCALE 1:100


SIDE SOUTH ELEVATION
SCALE 1:100

REAR EAST ELEVATION
SCALE 1:100


SIDE NORTH ELEVATION
SCALE 1:100

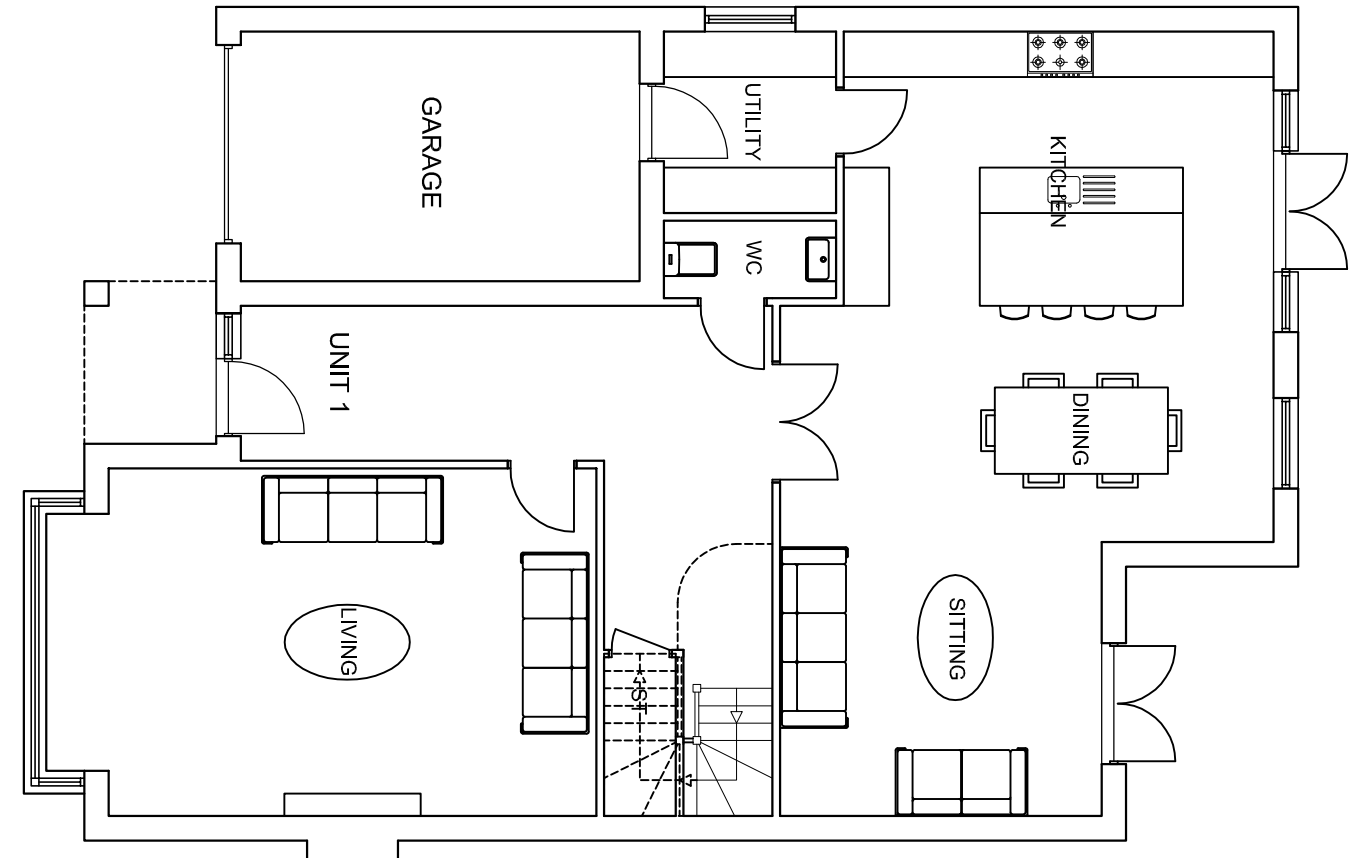

GROUND FLOOR PLAN
SCALE 1:100

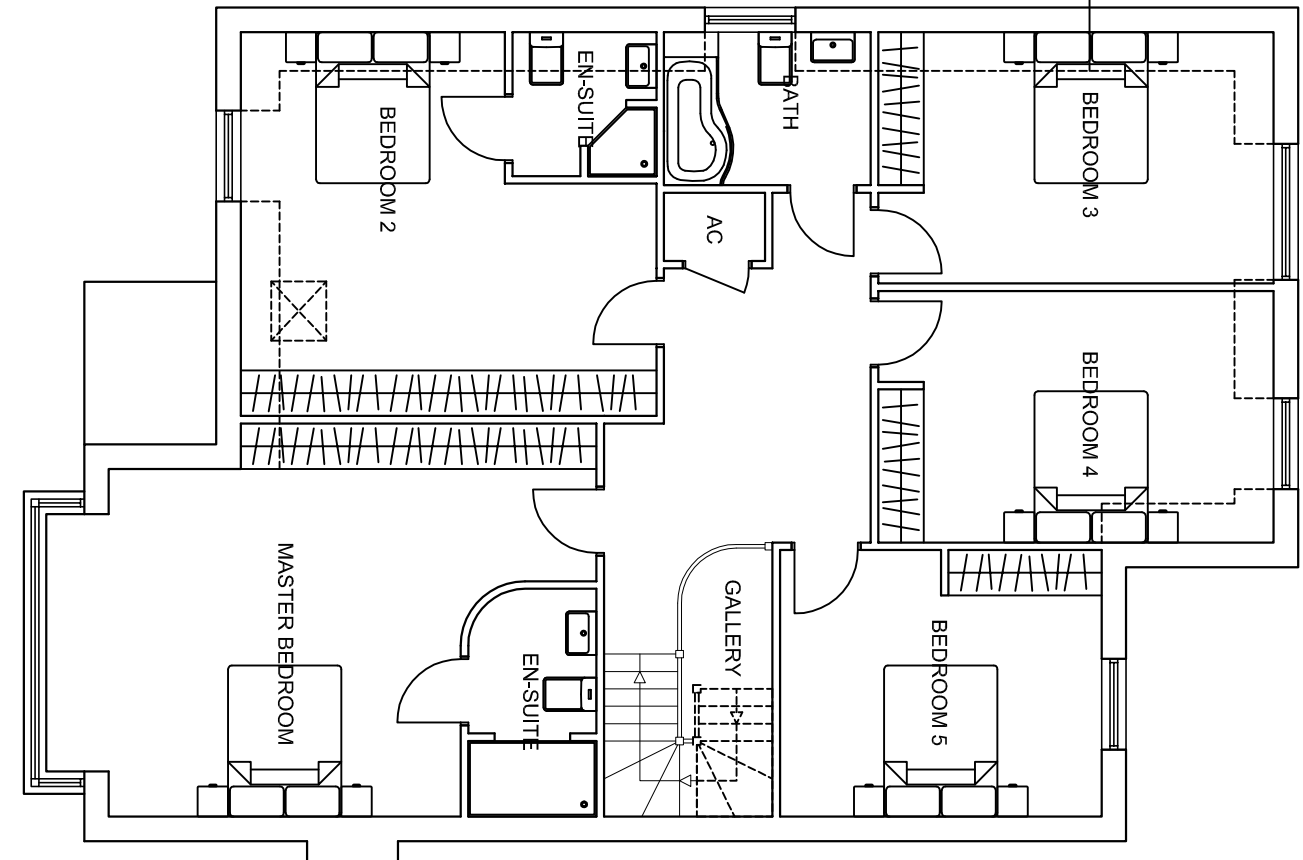

FIRST FLOOR PLAN
SCALE 1:100

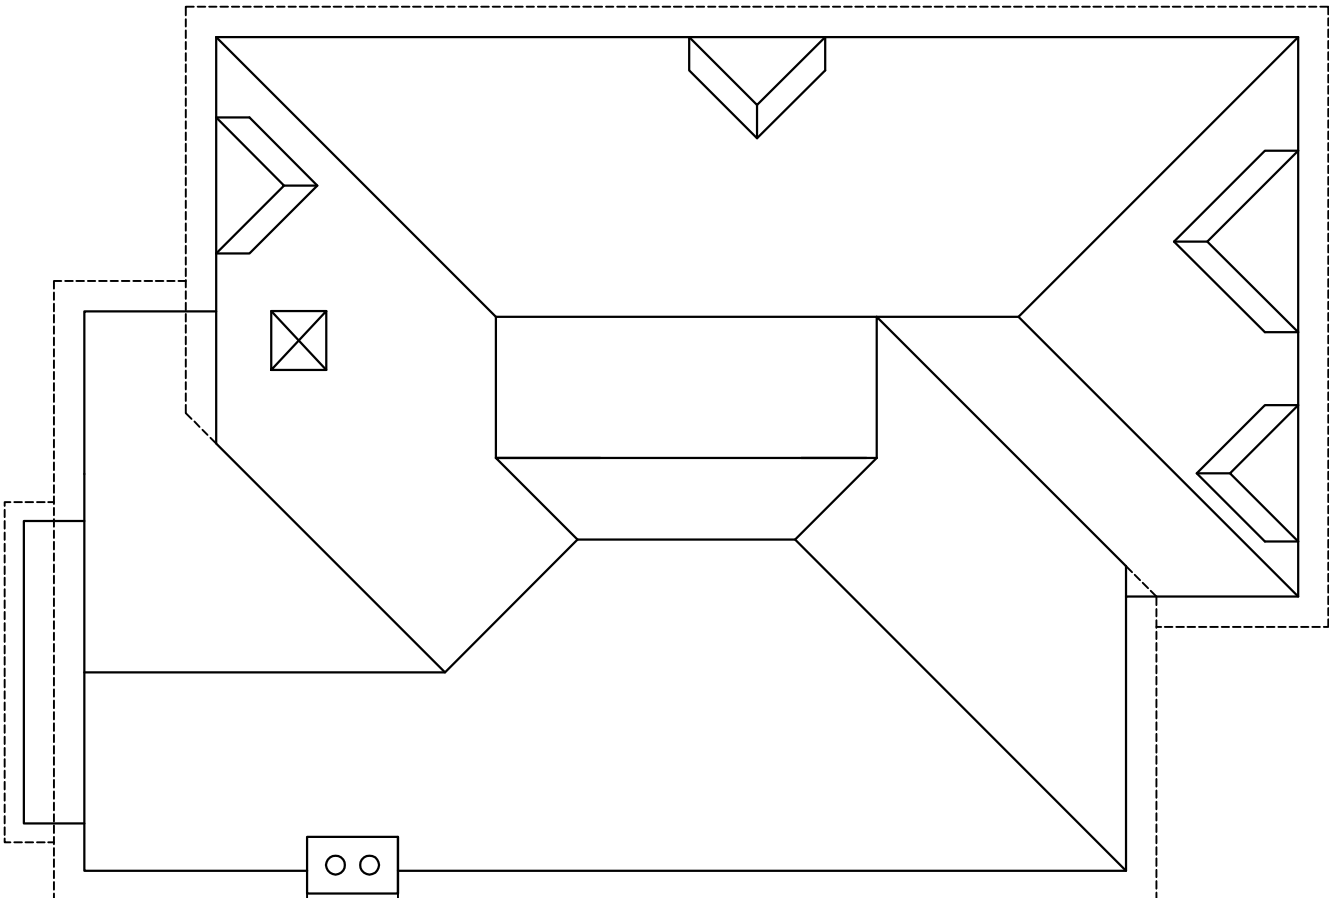

ROOF PLAN
SCALE 1:100

MATERIAL SCHEDULE			
WALLS: RED BRICK, TILE HANGING & WHITE RENDER			
ROOF: SLATE EFFECT TILES			
RIDGE & HIP TILES: CLAY EFFECT			
WINDOWS & DOORS: UPVC			

5 BEDROOM HOUSE @ 268.3 SQ.M / 2886 SQ.FT EXCLUDING GARAGE			
--	--	--	--

No.	Revision.	date	by
-----	-----------	------	----

PROPOSED DEVELOPMENT
45 THE RIDINGS & 60 SEA LANE
EAST PRESTON
WEST SUSSEX
BN16 2TW

MRS J B SHULMAN

FLOOR PLANS & ELEVATIONS
UNIT 1

scale AS SHOWN @ A1	checked GR
date AUGUST 2012	drawn WD
8217 / 102	

ANDERS ROBERTS & ASSOCIATES LTD

CHAPEL STUDIOS, 14 PUREWELL,
CHRISTCHURCH, DORSET, BH23 1EP
tel: (01202) 479919
fax: (01202) 486522
email: enquiries@andersroberts.com
web: www.andersroberts.com

