

NOTES

- 1 The contents of this drawing are copyright.
- 2 Do not scale. Figured dimensions only to be used.
- 3 Contractors must verify all dimensions and report any discrepancies before putting work in hand or making any shop drawings.

LEGEND:

SITE BOUNDARY

EXISTING BUILDING TO BE DEMOLISHED

PROPOSED PLANTING

EXISTING TREES TO BE REMOVED


EXISTING TREES TO BE RETAINED

EXISTING LEVELS


PROPOSED LEVELS

ROUTE PROTECTION AREA


EXISTING HEDGE TO BE REMOVED

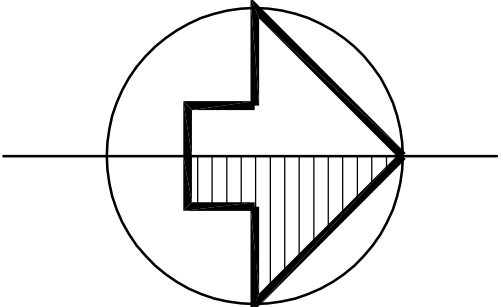

PROPOSED SITE PLAN:
BASED ON TOPOGRAPHICAL SURVEY INFORMATION
SCALE 1:200

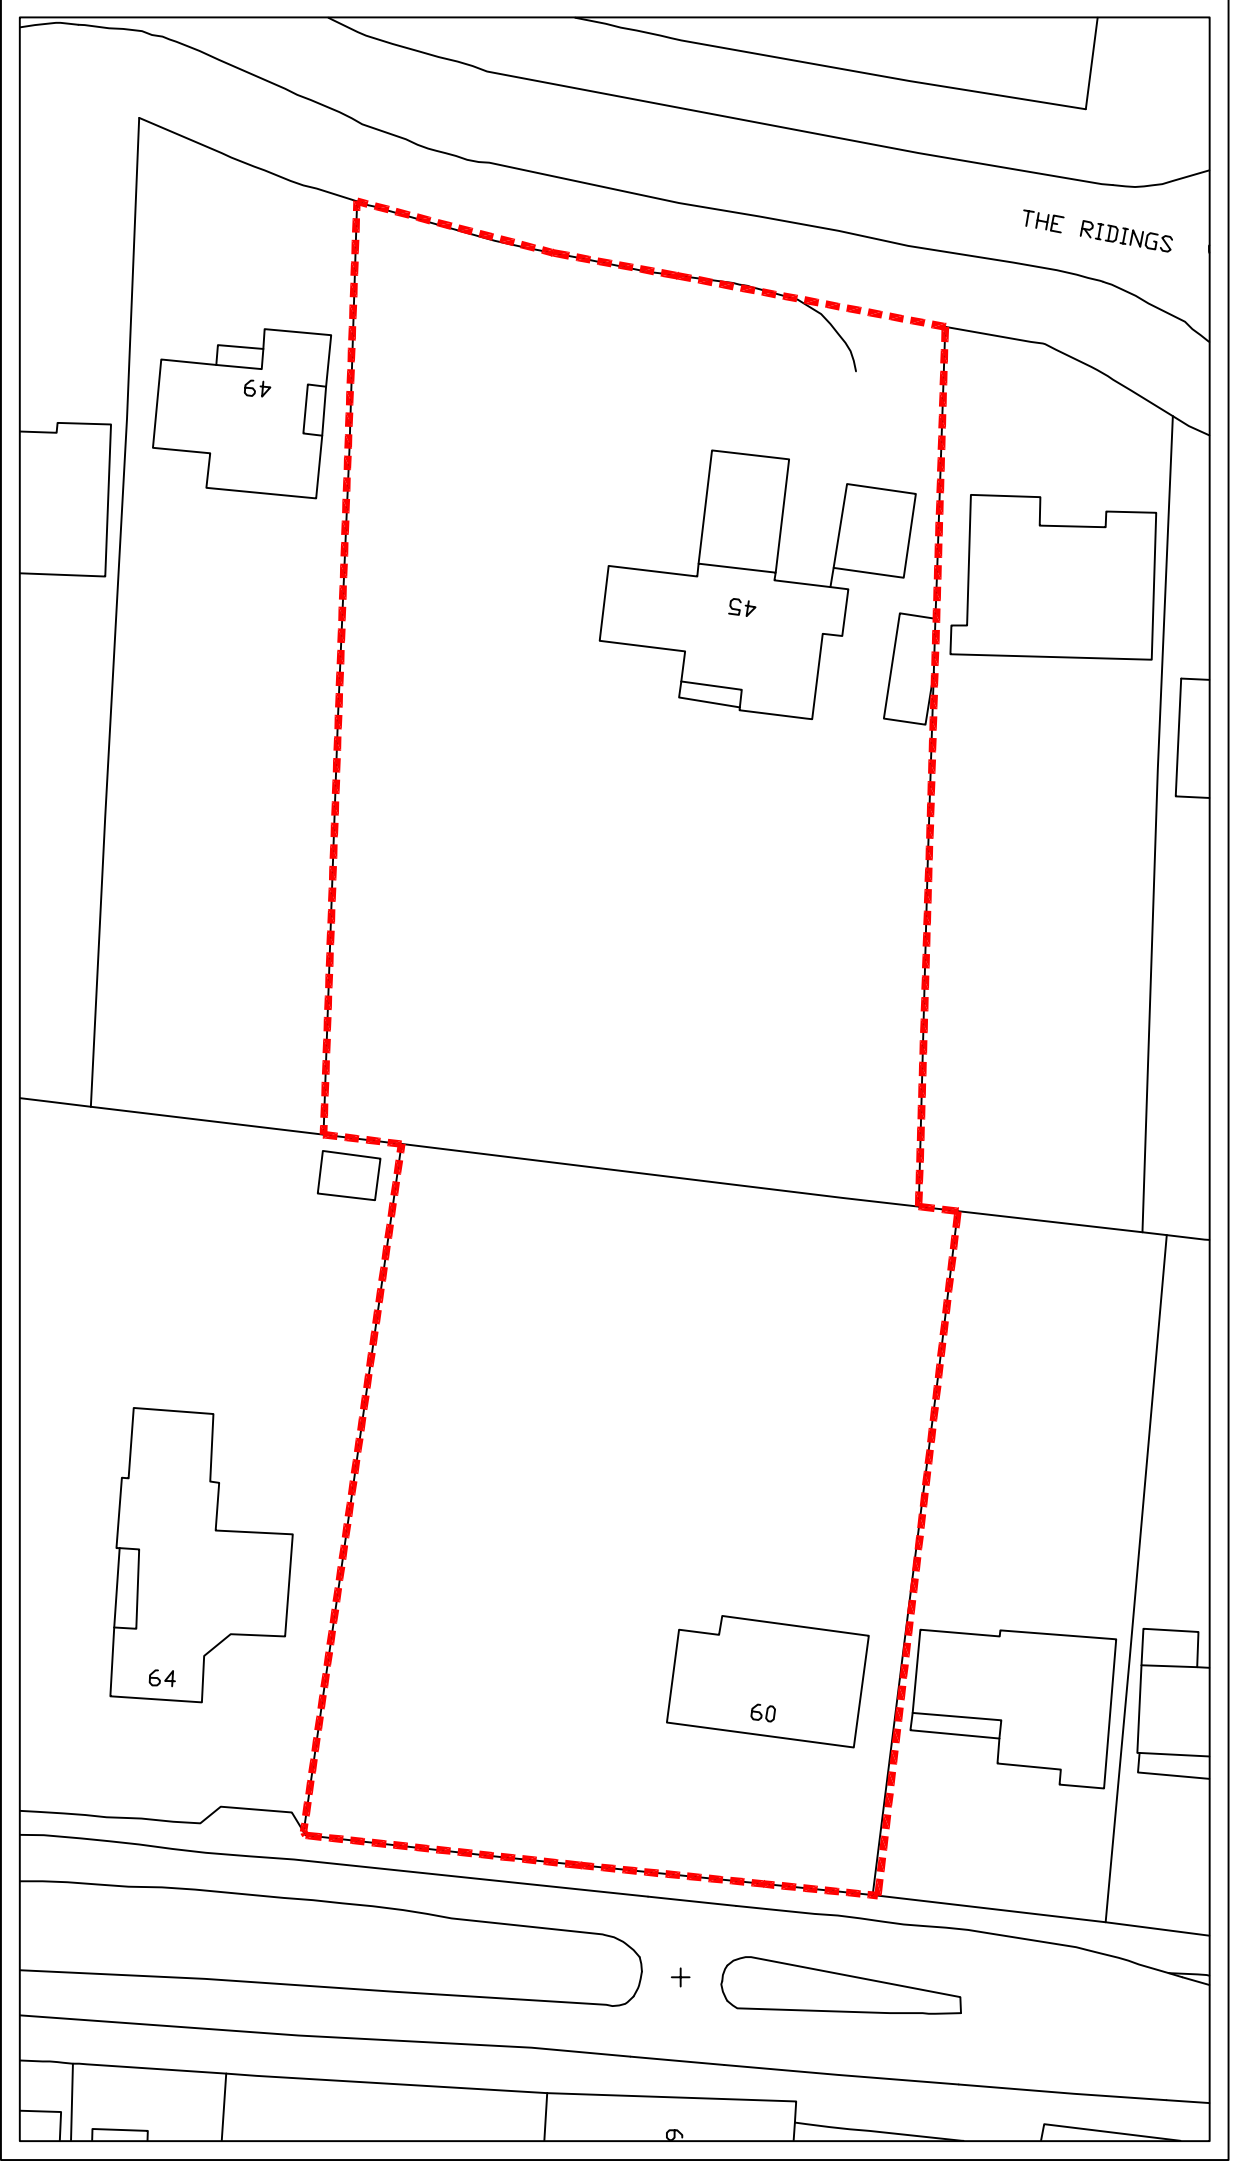

BLOCK PLAN:
BASED ON ORDNANCE SURVEY EXTRACT
SCALE 1:500

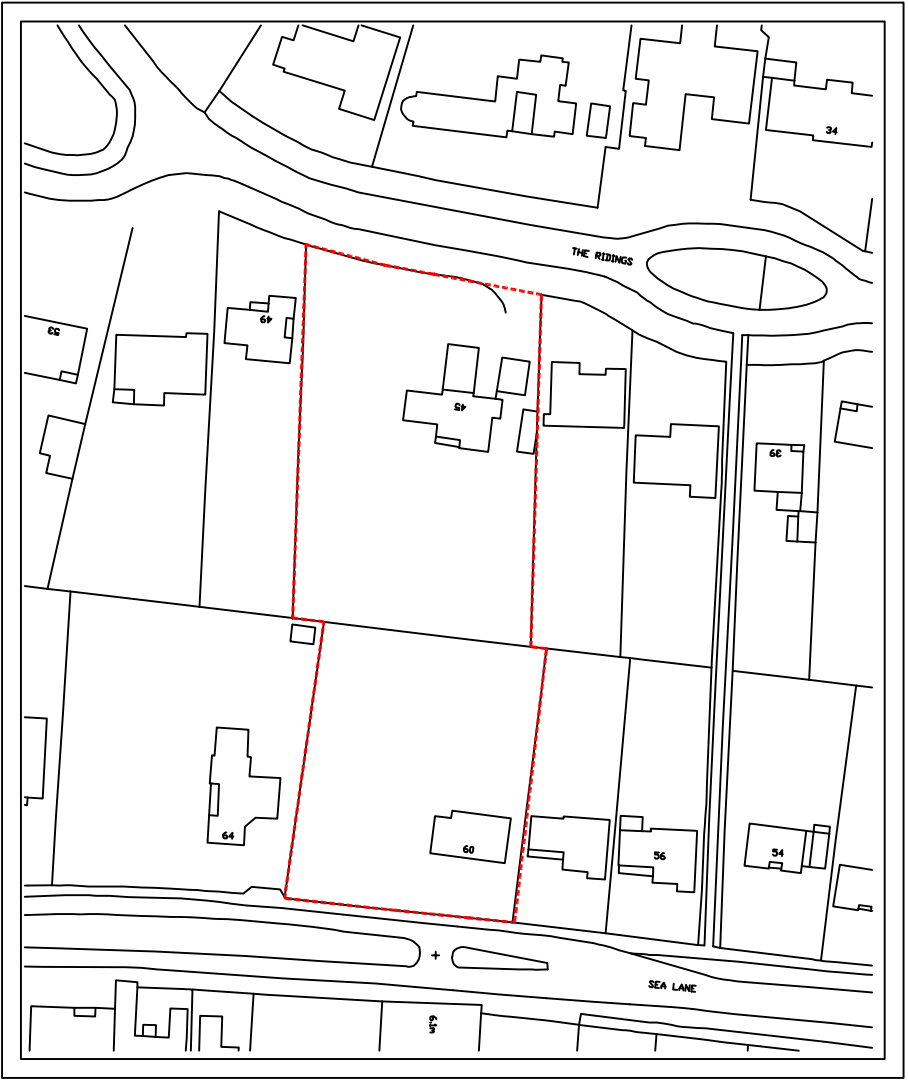

LOCATION PLAN:
BASED ON ORDNANCE SURVEY EXTRACT
SCALE 1:1250

SITE AREA @ 0.41 HECTARES / 1.01 ACRES			
No.	Revision.	date	by
PROPOSED DEVELOPMENT 45 THE RIDINGS & 60 SEA LANE EAST PRESTON WEST SUSSEX BN16 2TW			
MRS J B SHULMAN			
SITE, BLOCK & LOCATION PLAN			
scale AS SHOWN @ A1	checked GR		
date AUGUST 2012	drawn WD		
8217 / 100			

ANDERS ROBERTS & ASSOCIATES LTD

CHAPEL STUDIOS, 14 PUREWELL,
CHRISTCHURCH, DORSET, BH23 1EP
tel: (01202) 479919
fax: (01202) 488522
email: enquiries@andersroberts.com
web: www.andersroberts.com

