






PROPOSED SITE PLAN:
BASED ON TOPOGRAPHICAL SURVEY INFORMATION
SCALE 1:200

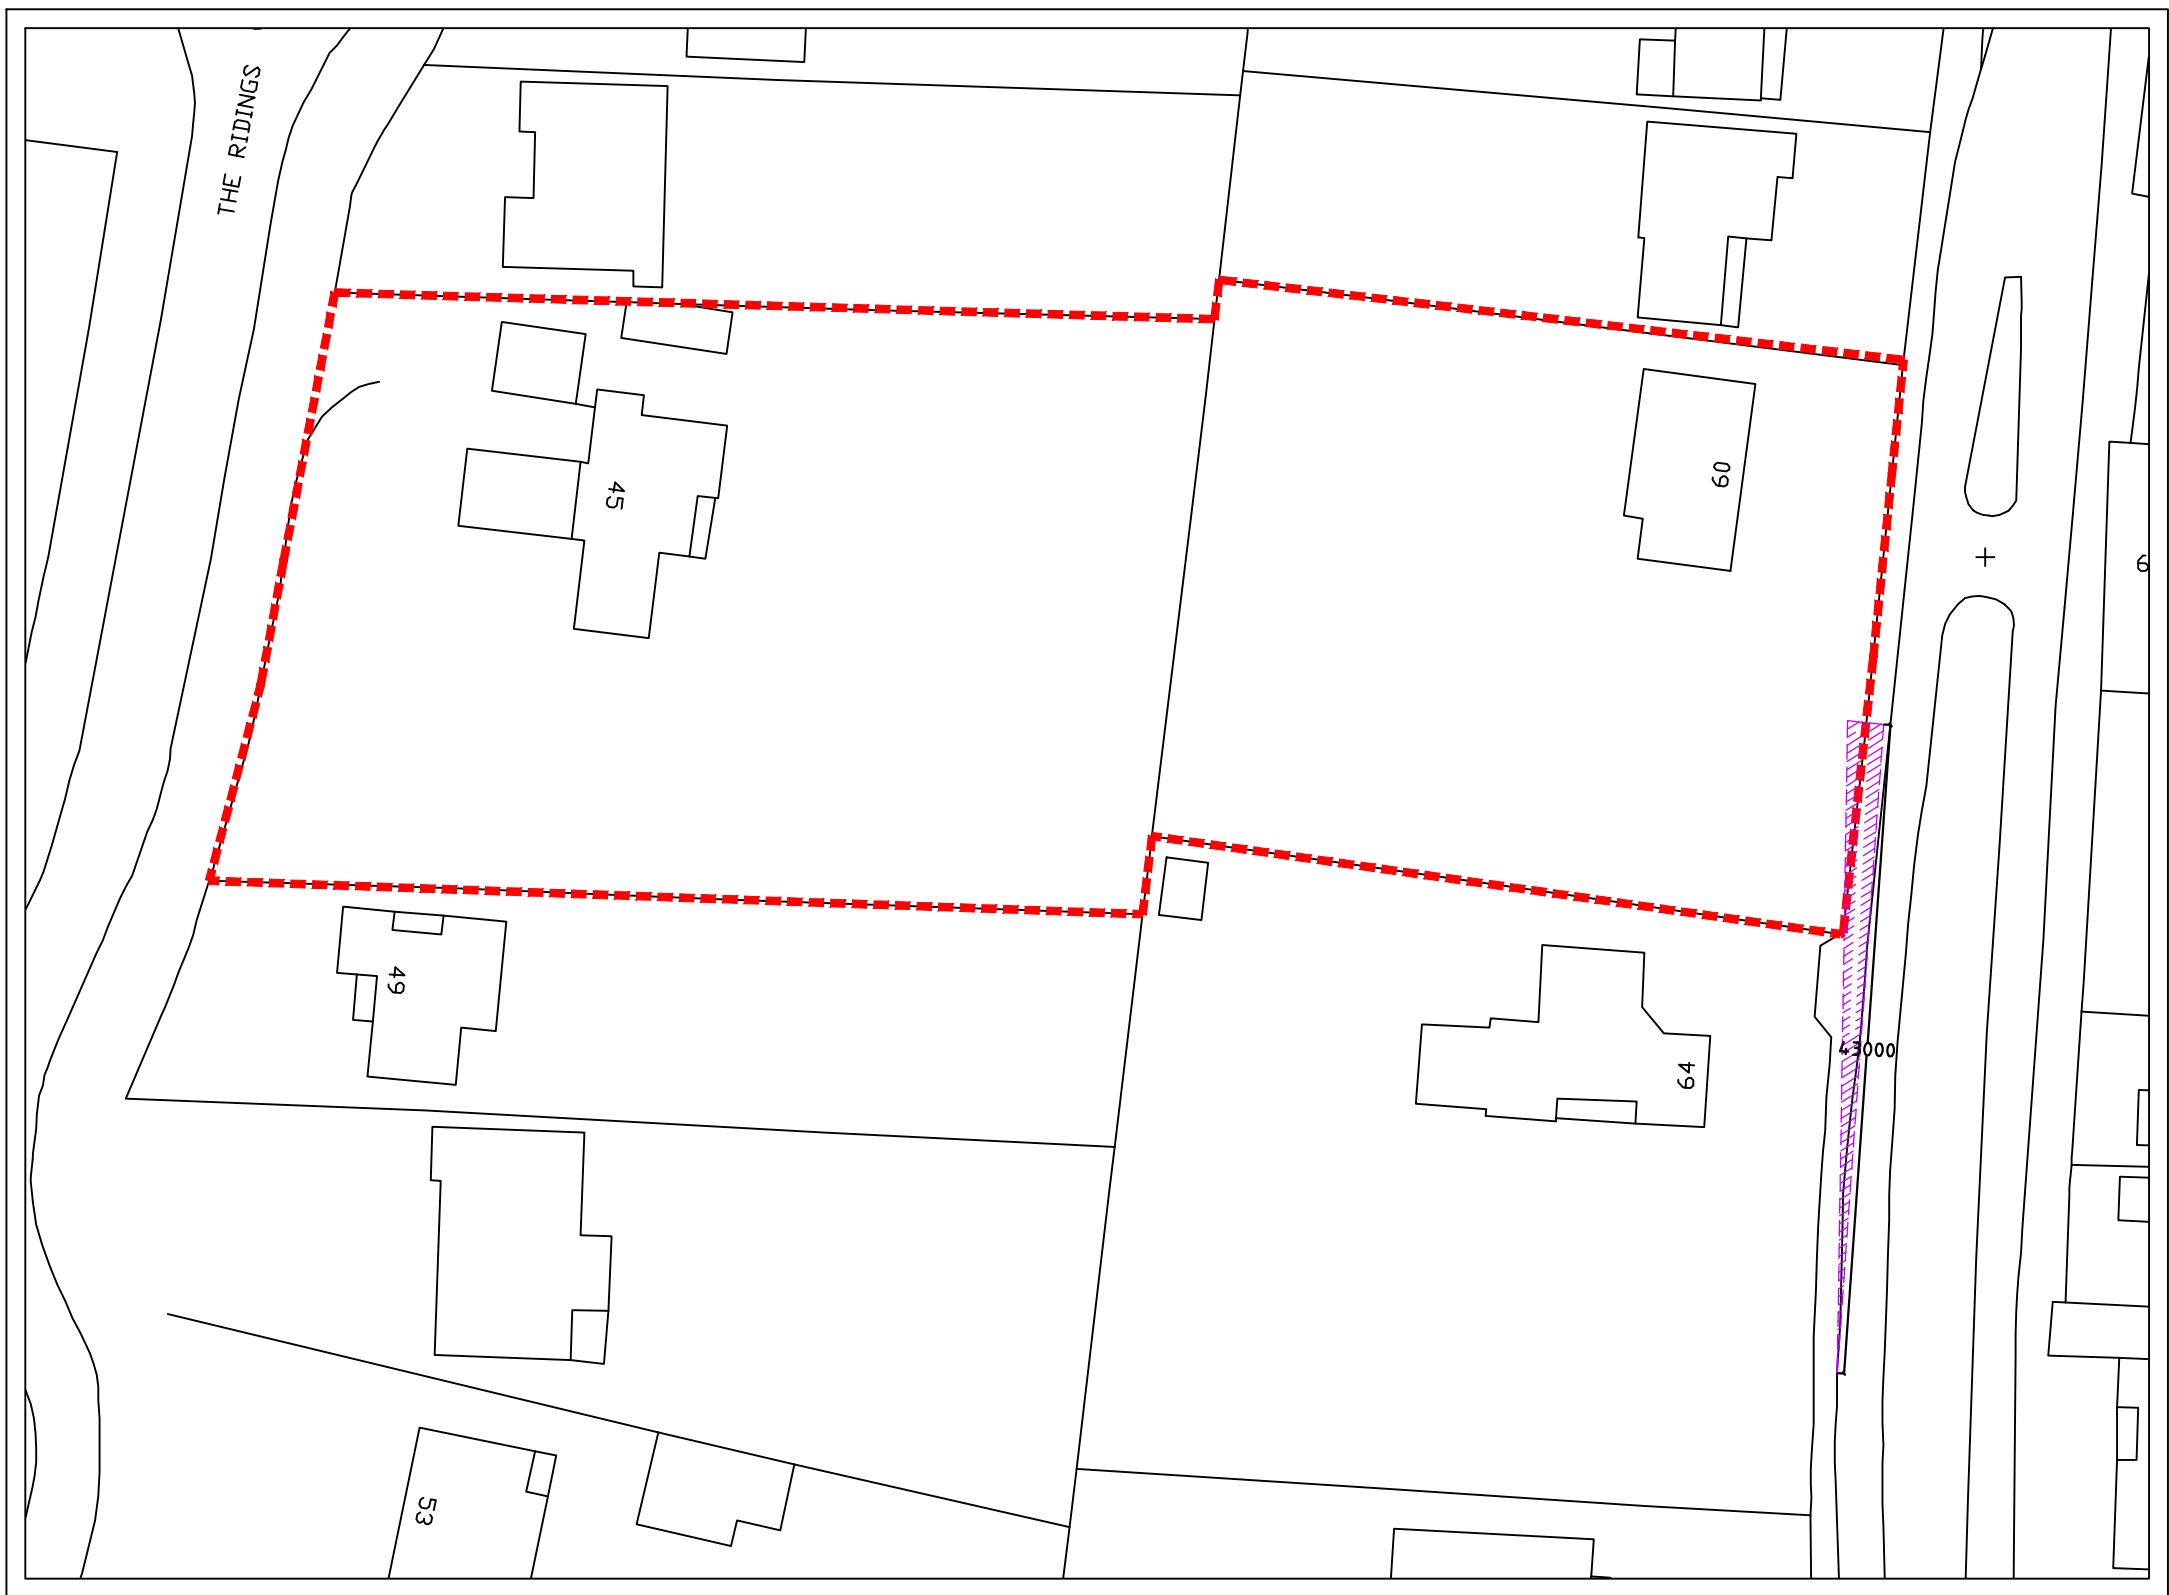

BLOCK PLAN:
BASED ON ORDNANCE SURVEY EXTRACT
SCALE 1:500

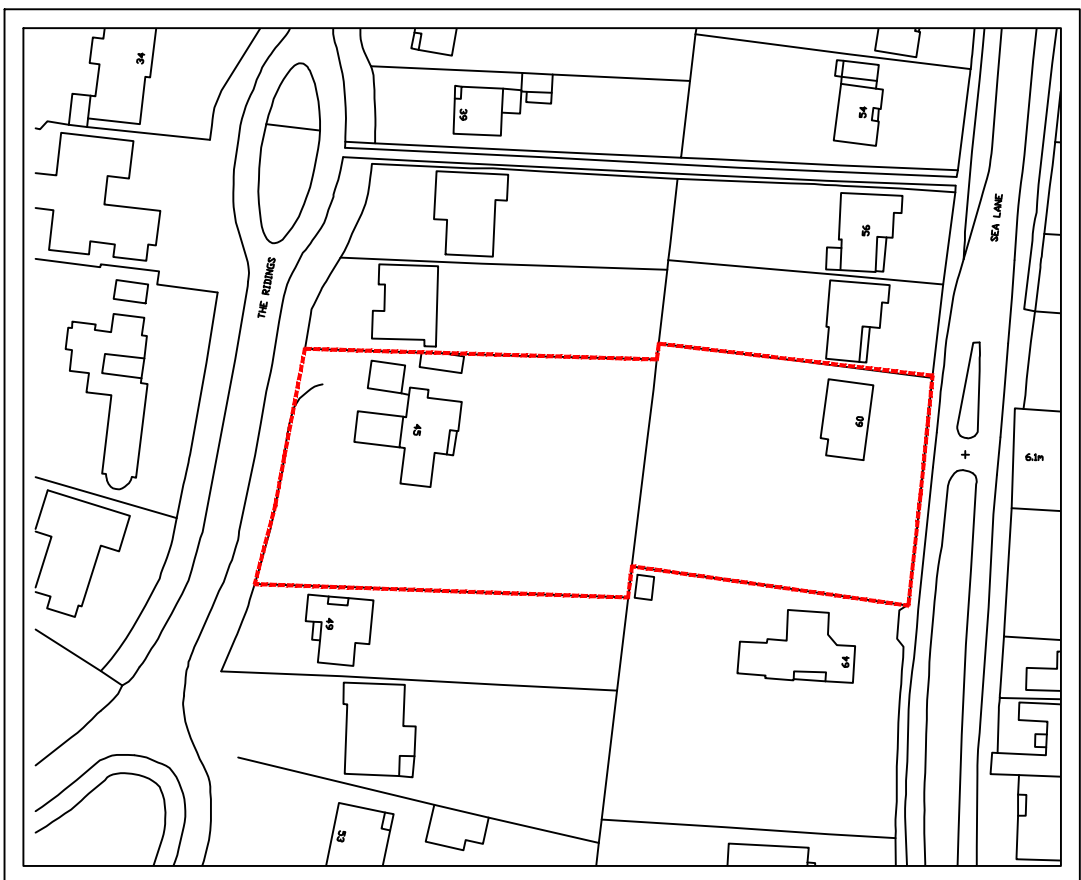

LOCATION PLAN:
BASED ON ORDNANCE SURVEY EXTRACT
SCALE 1:1250

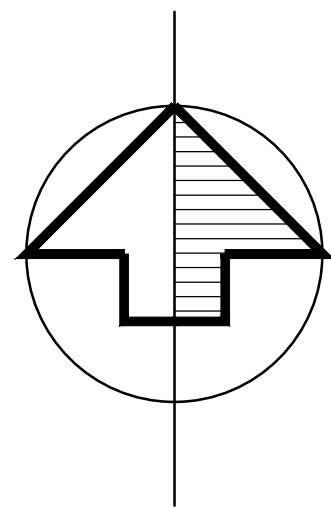

- NOTES
- 1 The contents of this drawing are copyright.
 - 2 Do not scale. Figured dimensions only to be used. Except for planning purposes
 - 3 Contractors must verify all dimensions and report any discrepancies before putting work in hand or making any shop drawings.

- LEGEND:
- SITE BOUNDARY
 - EXISTING BUILDING TO BE DEMOLISHED
 - PROPOSED PLANTING
 - EXISTING TREES TO BE REMOVED
 - EXISTING TREES TO BE RETAINED
 - EXISTING LEVELS
 - PROPOSED LEVELS
 - ROUTE PROTECTION AREA
 - EXISTING HEDGE TO BE REMOVED

SITE AREA @ 0.41 HECTARES / 1.01 ACRES

- B. NO. 45 THE RIDINGS & UNIT 1 16.05.13 WD
ROOF AMENDED. & SCALE
NOTE REVISED
- A. 2.4M X 43M VISIBILITY 14-05-13 LM
SPLAYS ADDED
NEW 2.8M HEDGE TO BE
ADDED TO THE BOUNDARY
OF NO:45 THE RIDINGS

No.	Revision.	date	by
-----	-----------	------	----

PROPOSED DEVELOPMENT
45 THE RIDINGS & 60 SEA LANE
EAST PRESTON
WEST SUSSEX
BN16 2TW

MRS J B SHULMAN

SITE, BLOCK & LOCATION PLAN

scale AS SHOWN @ A1	checked GR
date AUGUST 2012	drawn WD

8217 / 100	A/B.				

ANDERS ROBERTS & ASSOCIATES LTD

CHAPEL STUDIOS, 14 PUREWELL,
CHRISTCHURCH, DORSET. BH23 1EP

tel: (01202) 479919
fax: (01202) 488522
email: enquiries@andersroberts.com
web: www.andersroberts.com

