


NOTES


1 The contents of this drawing are copyright.


2 Do not scale. Figured dimensions only to be used. Except for planning purposes

3 Contractors must verify all dimensions and report any discrepancies before putting work in hand or making any shop drawings.

LEGEND:

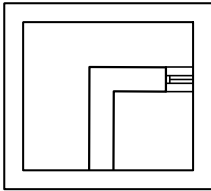 PROPOSED WALLS

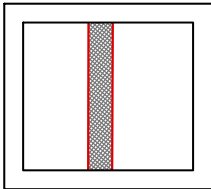 EXISTING WALLS TO BE RETAINED

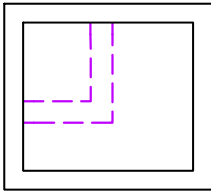 EXISTING WALLS TO BE REMOVED




FRONT WEST ELEVATION
SCALE 1:100


SIDE NORTH ELEVATION
SCALE 1:100

REAR EAST ELEVATION
SCALE 1:100


SIDE SOUTH ELEVATION
SCALE 1:100

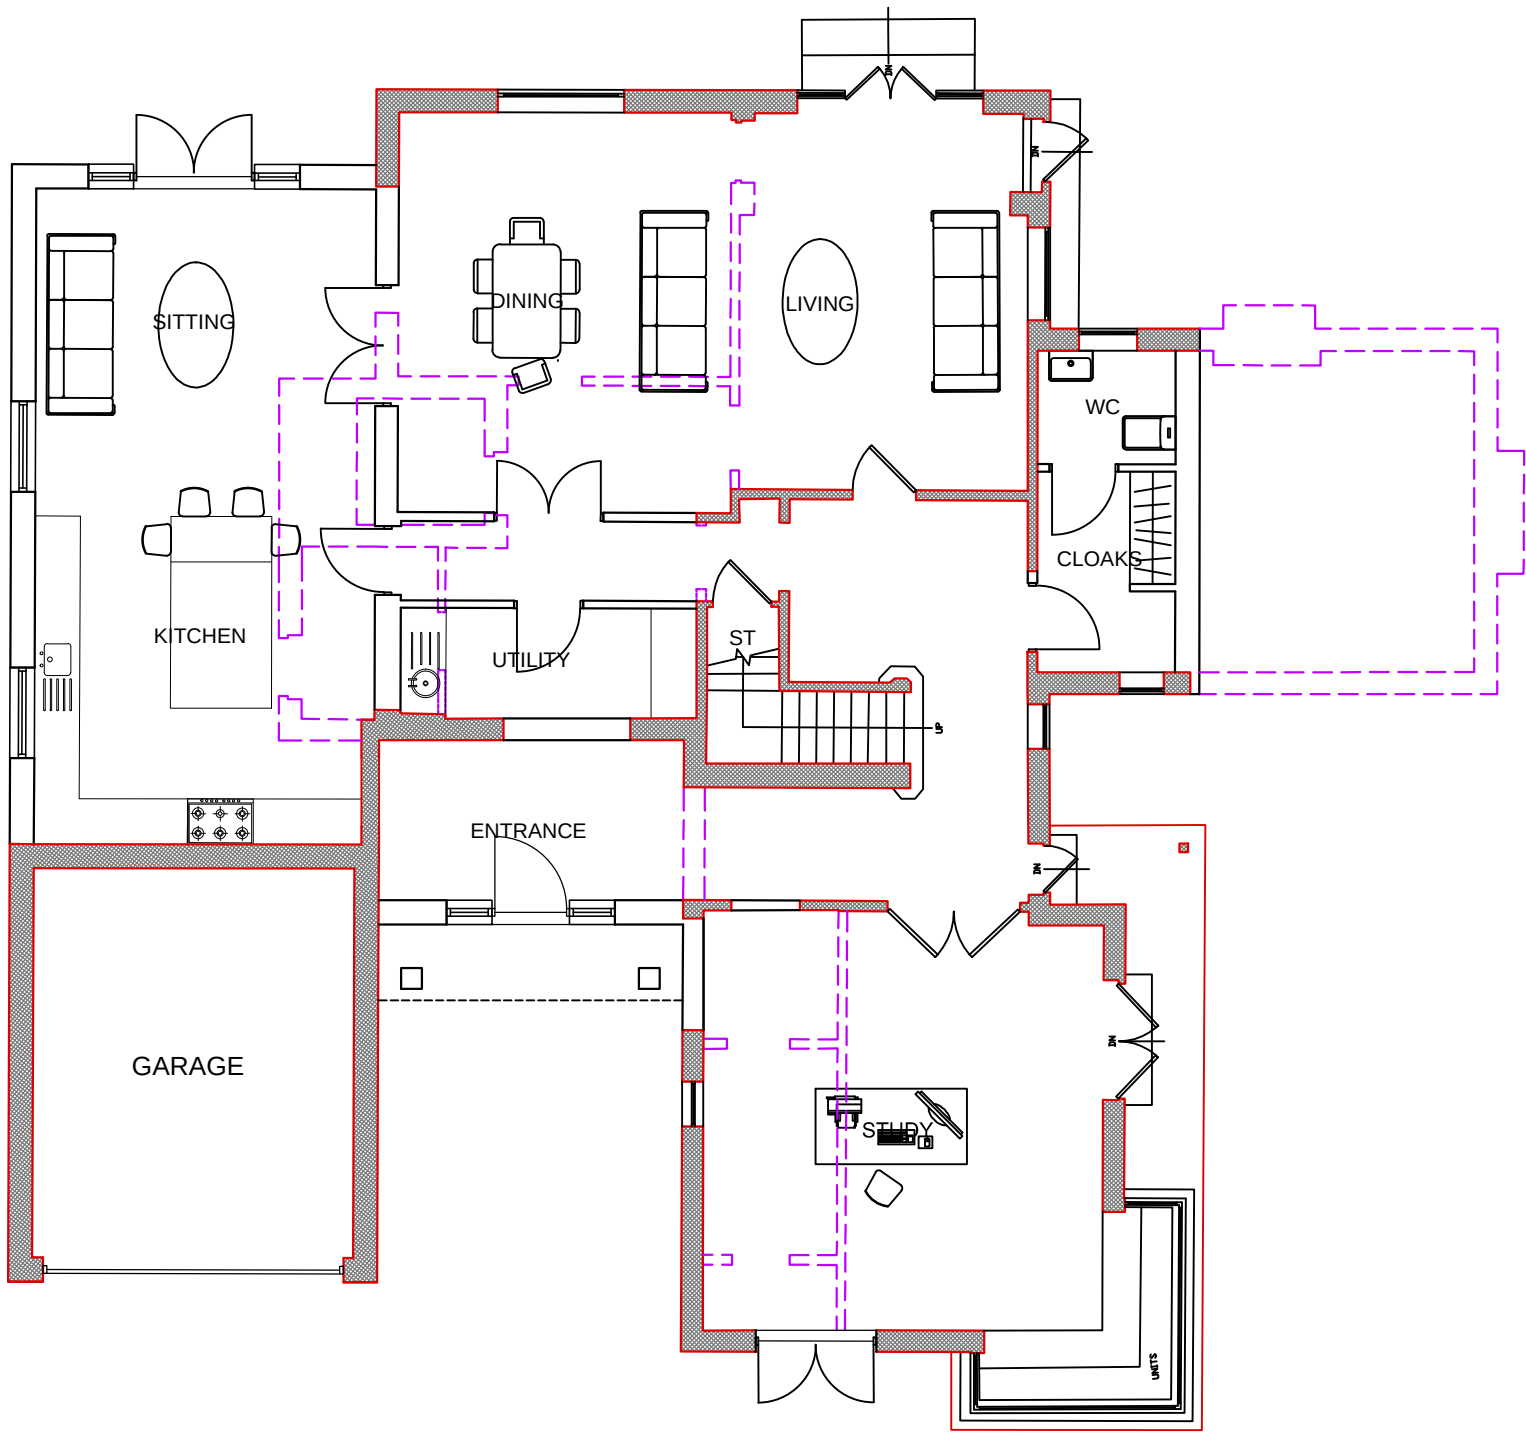

GROUND FLOOR PLAN
SCALE 1:100

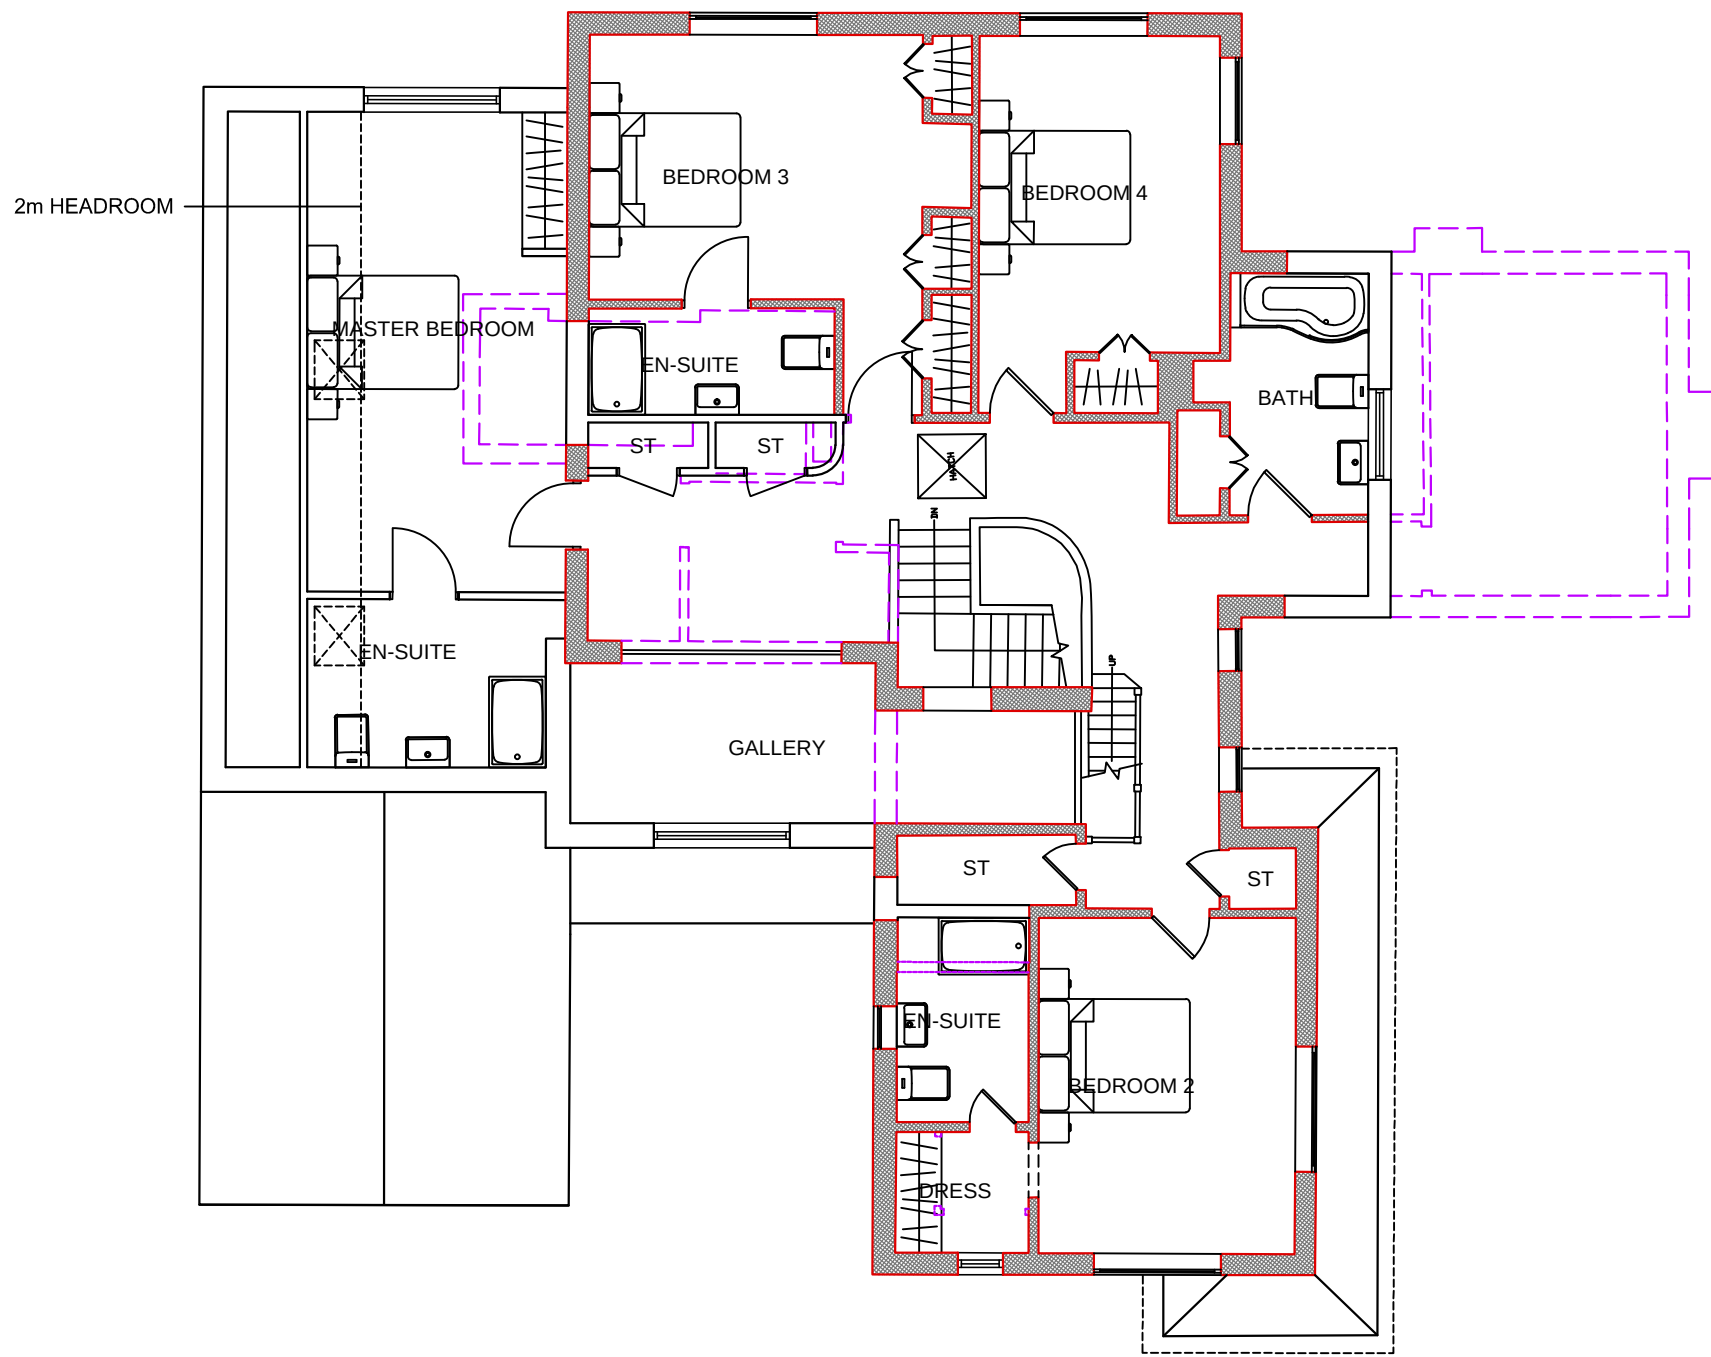

FIRST FLOOR PLAN
SCALE 1:100

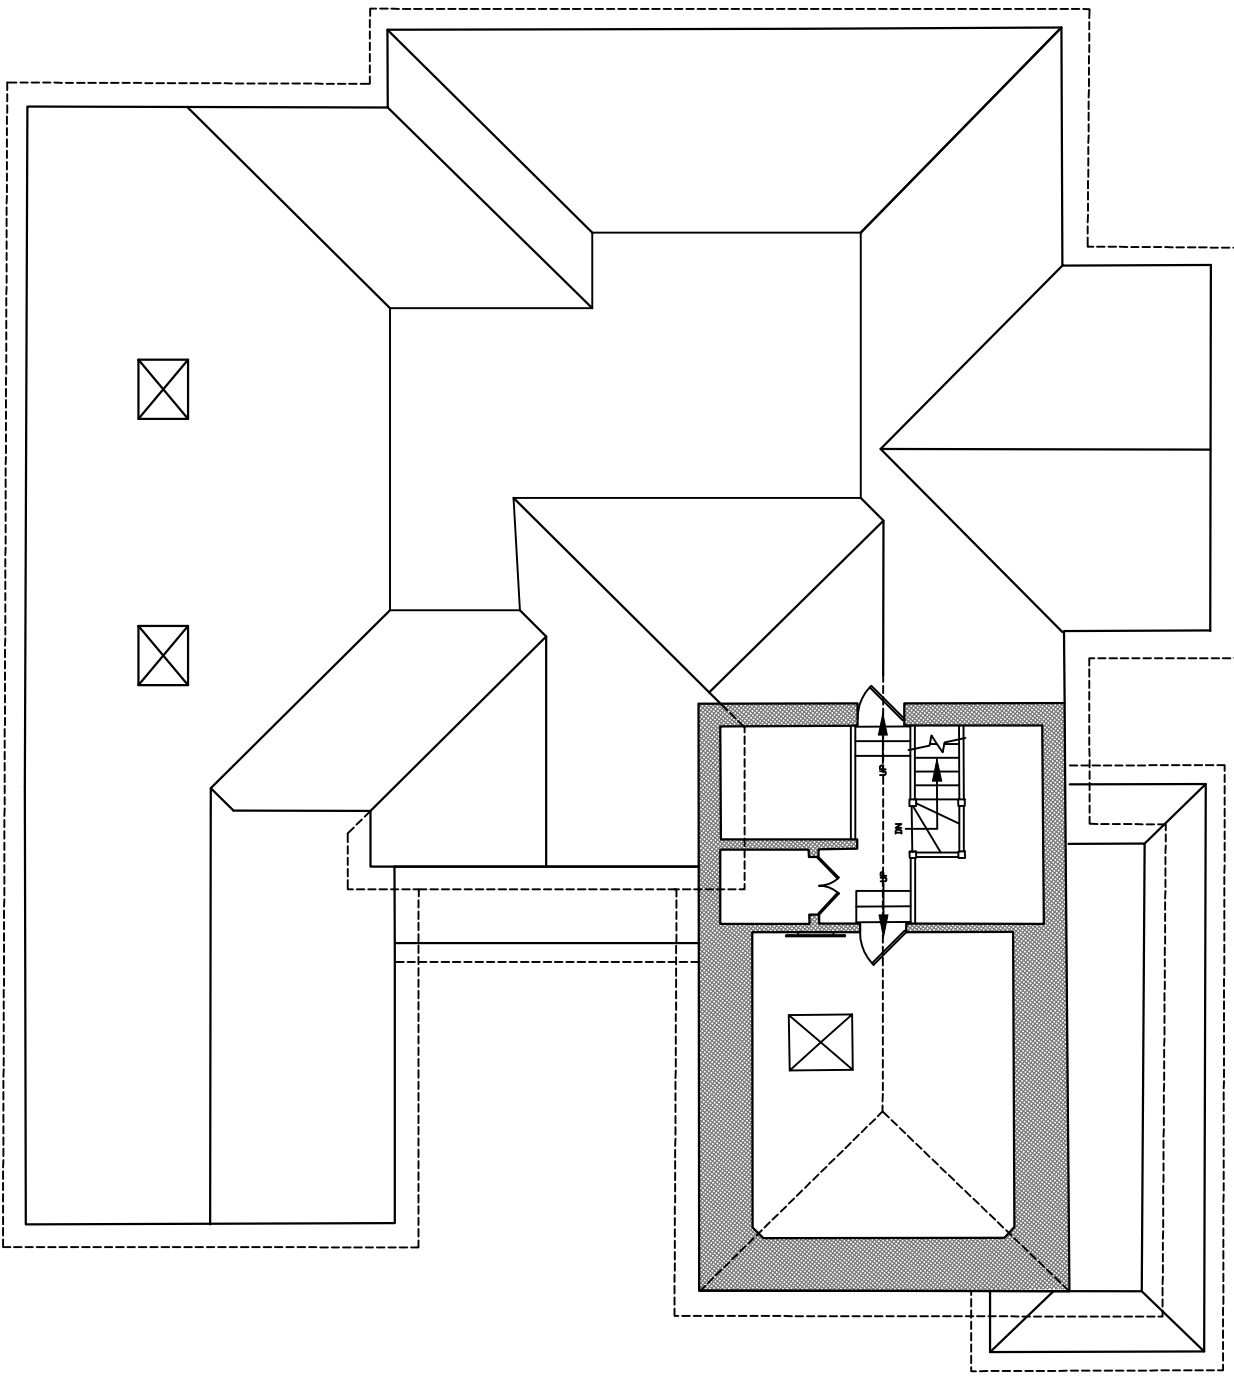

UPPER FLOOR PLAN
SCALE 1:100

ALL MATERIALS TO MATCH EXISTING

5 BEDROOM HOUSE @ 322.5 SQ.M / 3470 SQ.FT
EXCLUDING GARAGE

A. ROOF AMENDED. & SCALE 16.05.13 WD
NOTE REVISED

No.	Revision.	date	by
-----	-----------	------	----

PROPOSED EXTENSION
45 THE RIDINGS 7 60 SEA LANE
EAST PRESTON
WEST SUSSEX
BN16 2TW

MRS J B SHULMAN

PROPOSED FLOOR PLANS &
ELEVATIONS
NO. 45 THE RIDINGS

scale AS SHOWN @ A1	checked GR
date AUGUST 2012	drawn WD

8217 / 101

ANDERS ROBERTS & ASSOCIATES LTD

CHAPEL STUDIOS, 14 PUREWELL,
CHRISTCHURCH, DORSET. BH23 1EP

tel: (01202) 479919
fax: (01202) 488522
email: enquiries@andersroberts.com
web: www.andersroberts.com

