

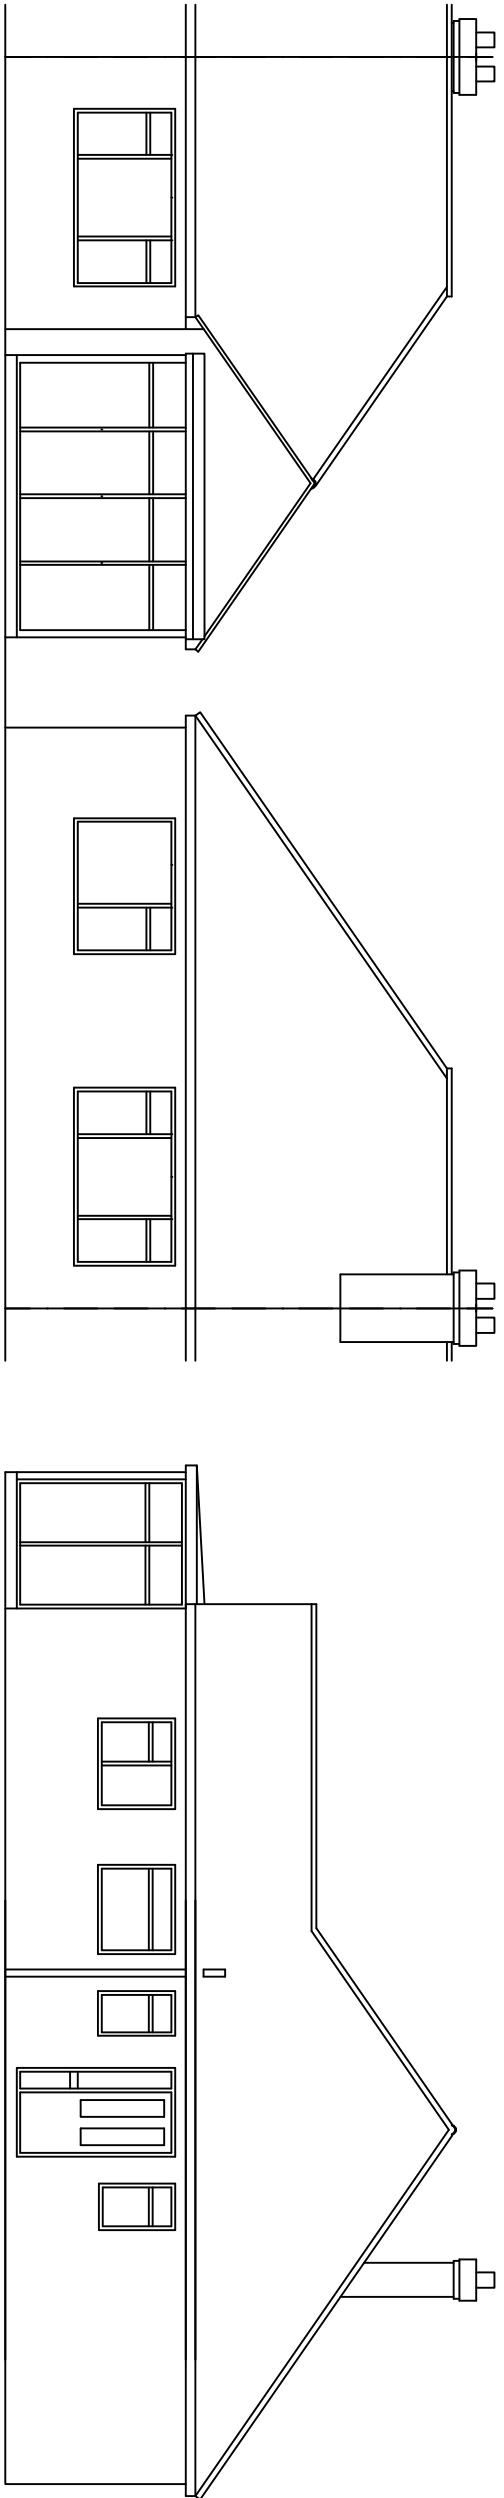



EXISTING GROUND FLOOR PLAN

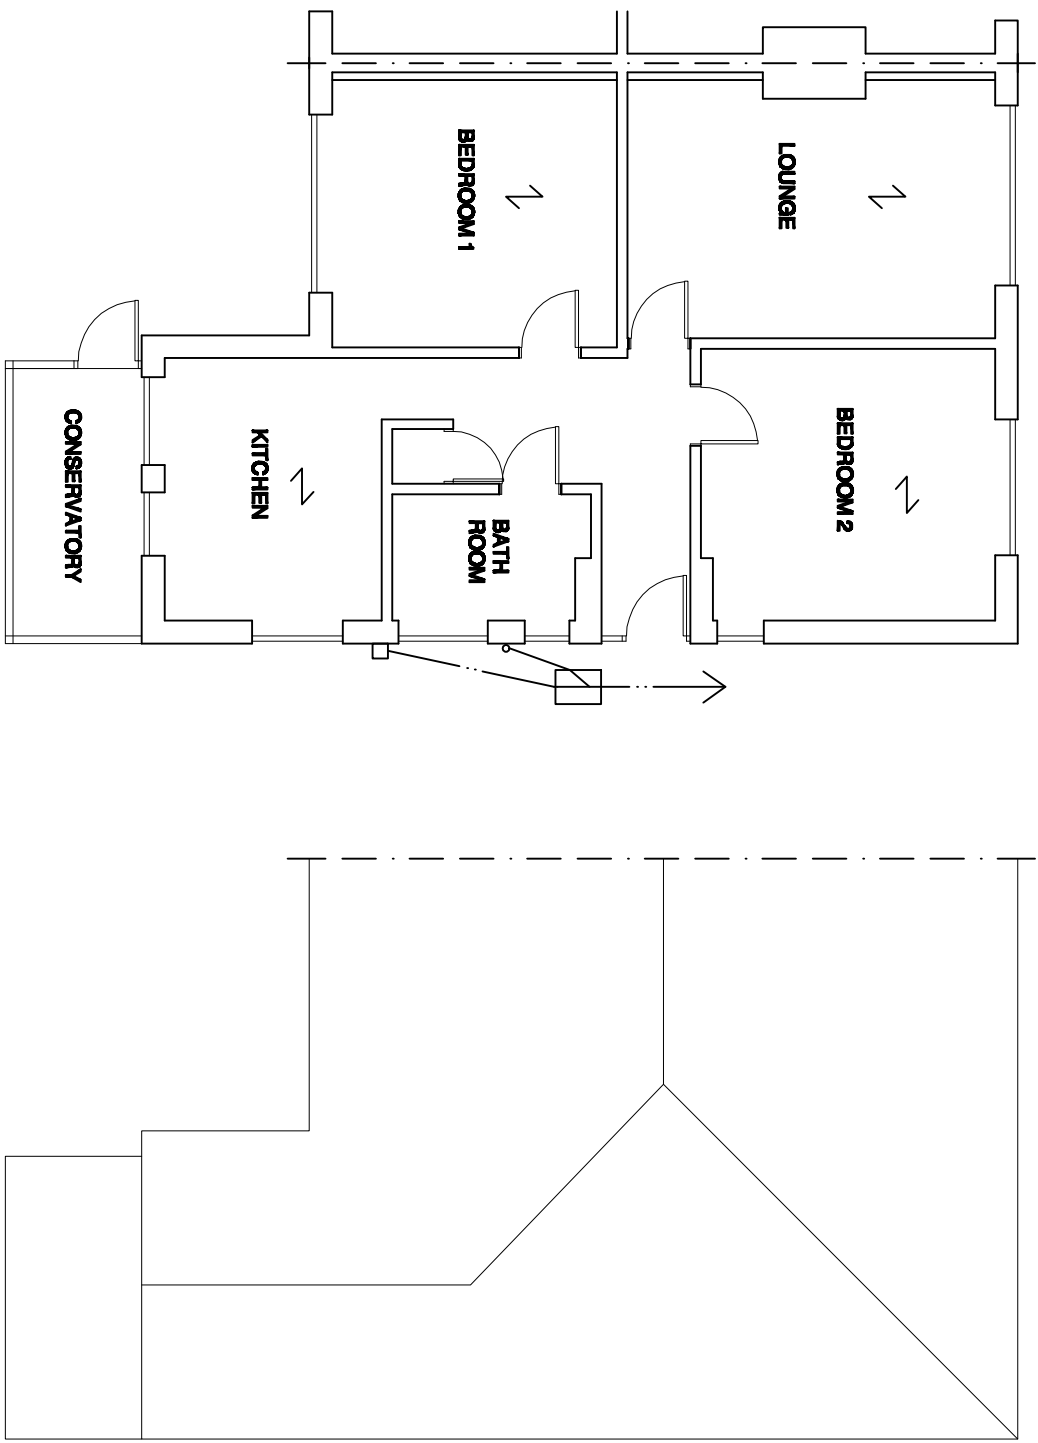



PROPOSED REAR ELEVATION

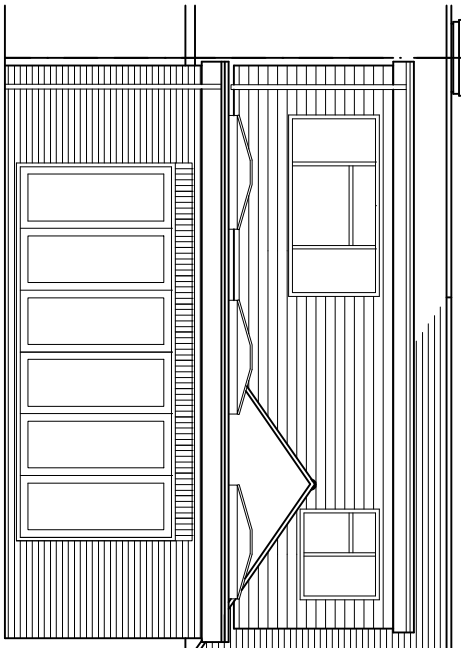


PROPOSED FRONT ELEVATION

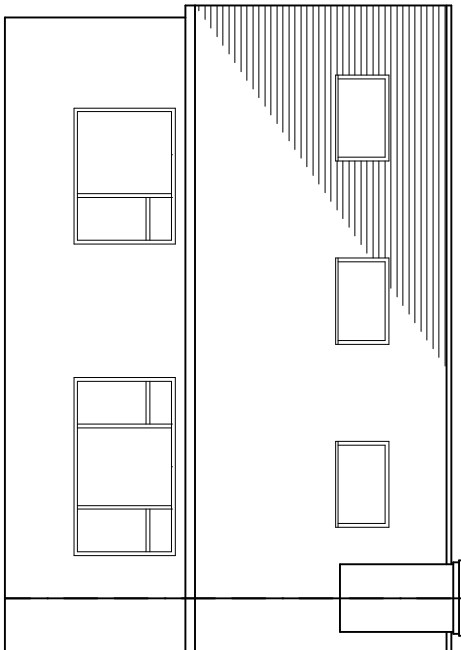


PROPOSED FLANK ELEVATION

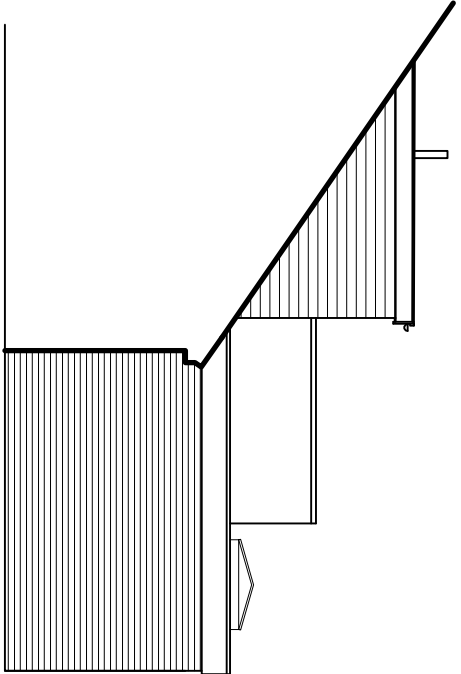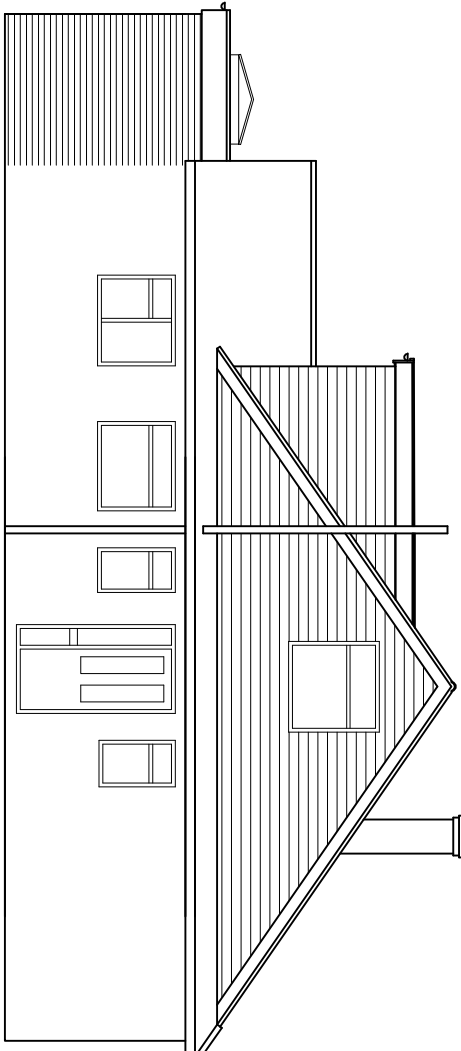

PROPOSED FIRST FLOOR PLAN

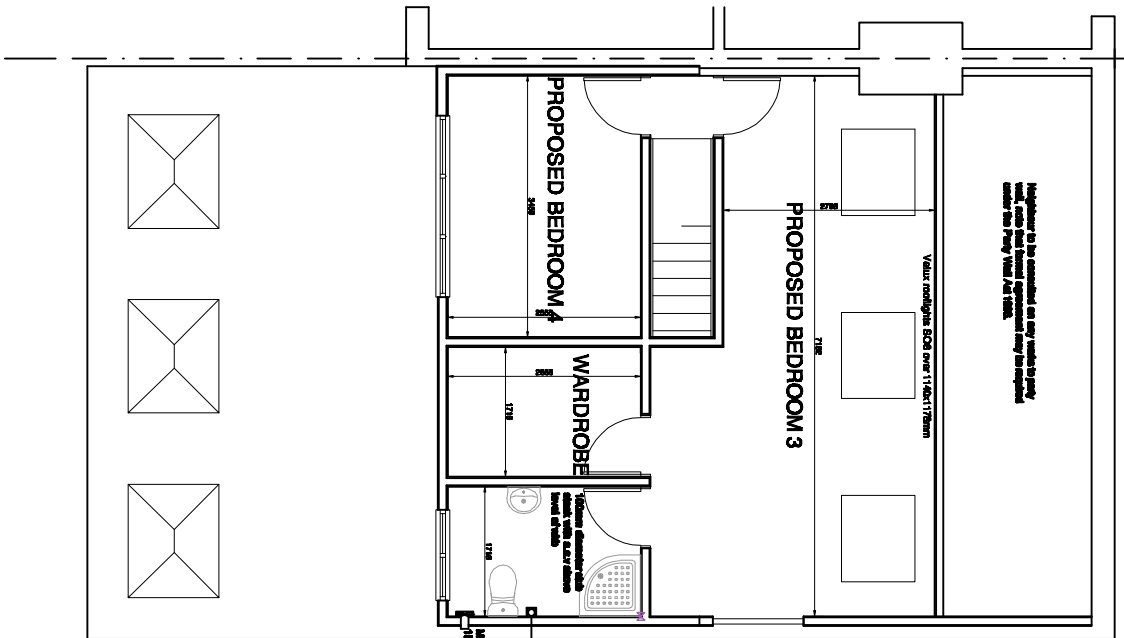

PROPOSED GROUND FLOOR PLAN

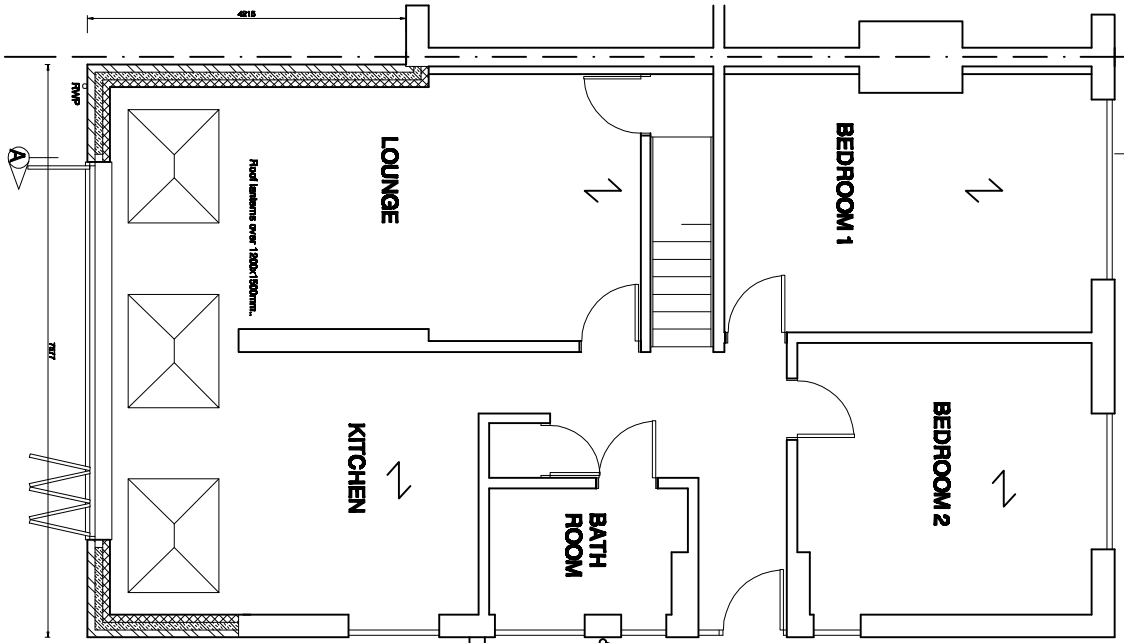

NETT INCREASE IN VOLUME OF ROOF 46.8M3

REVISIONS

1. These are completed drawings for the purposes of obtaining a building regulations approval & are based on the information provided by the client.

2. Dimensions shown must not be relied upon and must be checked on site.

3. Where applicable the drawing is to be used in conjunction with the relevant building regulations.

4. Do not scale from these drawings, instead by printing at A3 scale or better at the Client's own risk.

© 2017 - T. Murray

TIM MURRAY ARCH
BUILDING CONSULTANT
8 Middleton Court, Elmey Rd
Middletown - Gt - Sme
West Sussex, PO22 8E
Tel: 01243 558578

PROJECT DETAIL
PROPOSED EXTENSION
EAST PRESTON WEST SUSSEX
BN16 1RD
LOFT CONVERSION/REAR EXTENSION
FOR: PETER THOMAS

DRAWING
PLANNING
DATE: JULY 2017
DRAWN: T. Murray
DRAWING: 17/27/17

SCALE
1/100
REVISION: