




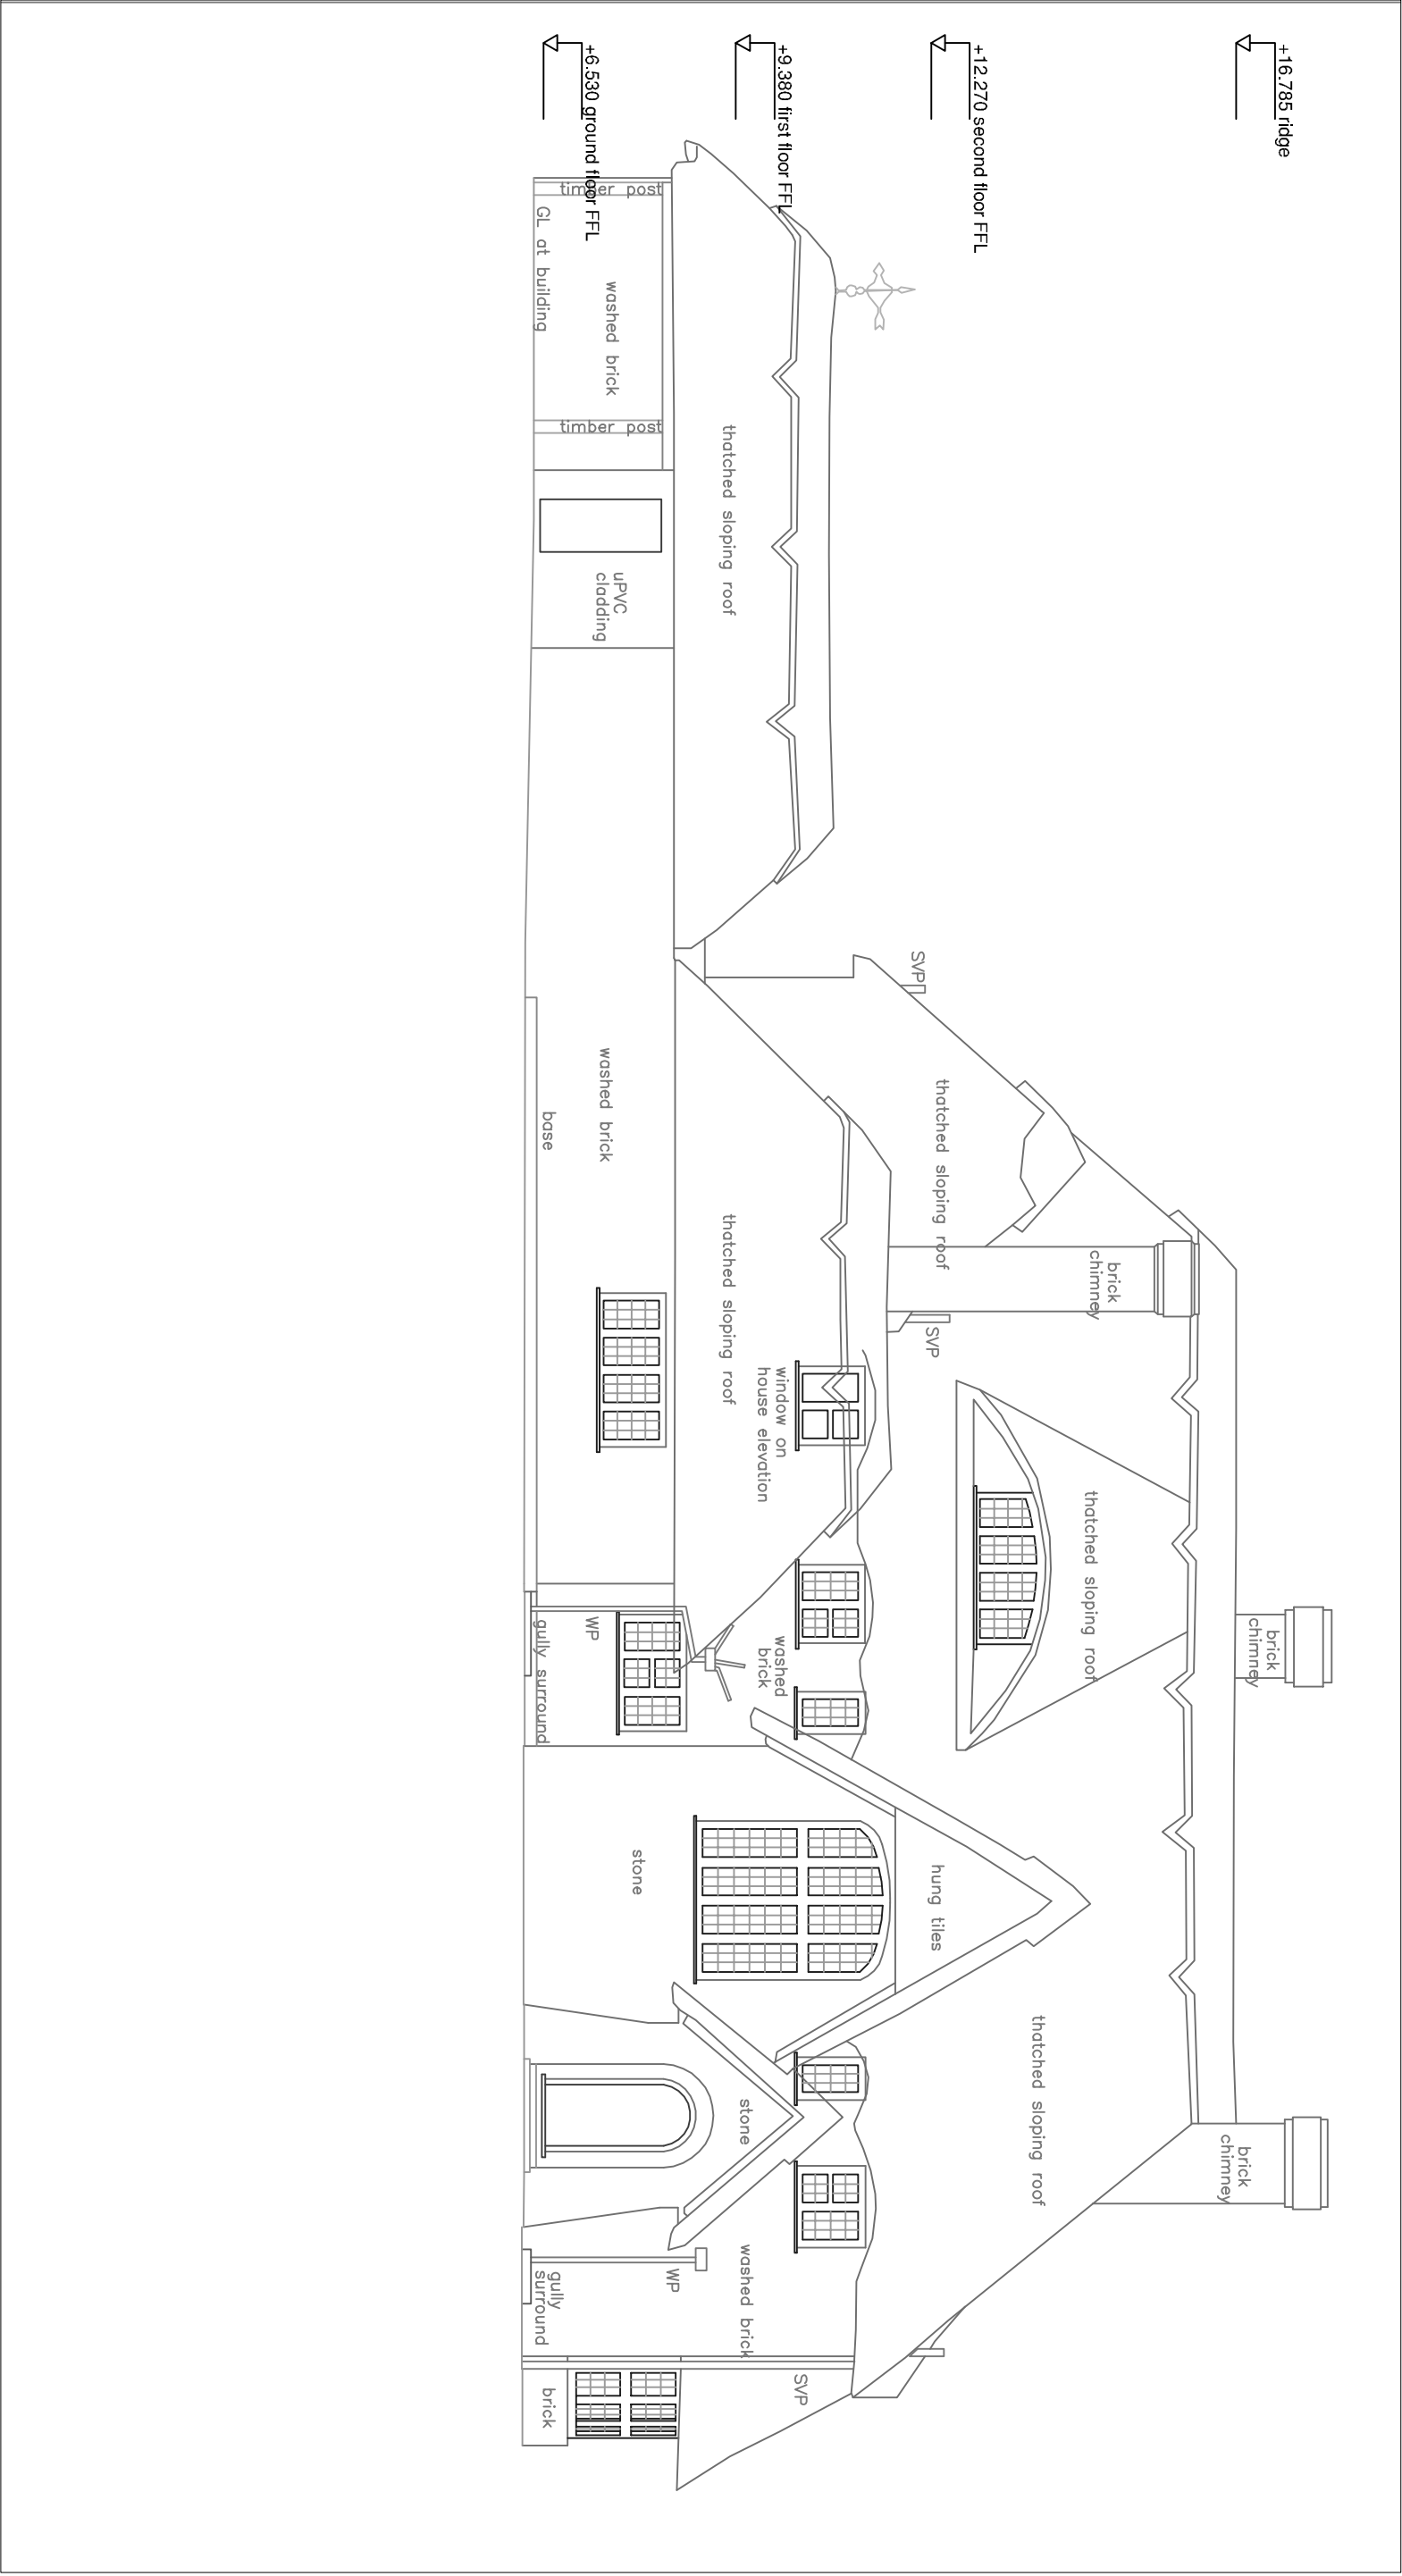


1:100 North elevation (front) as existing

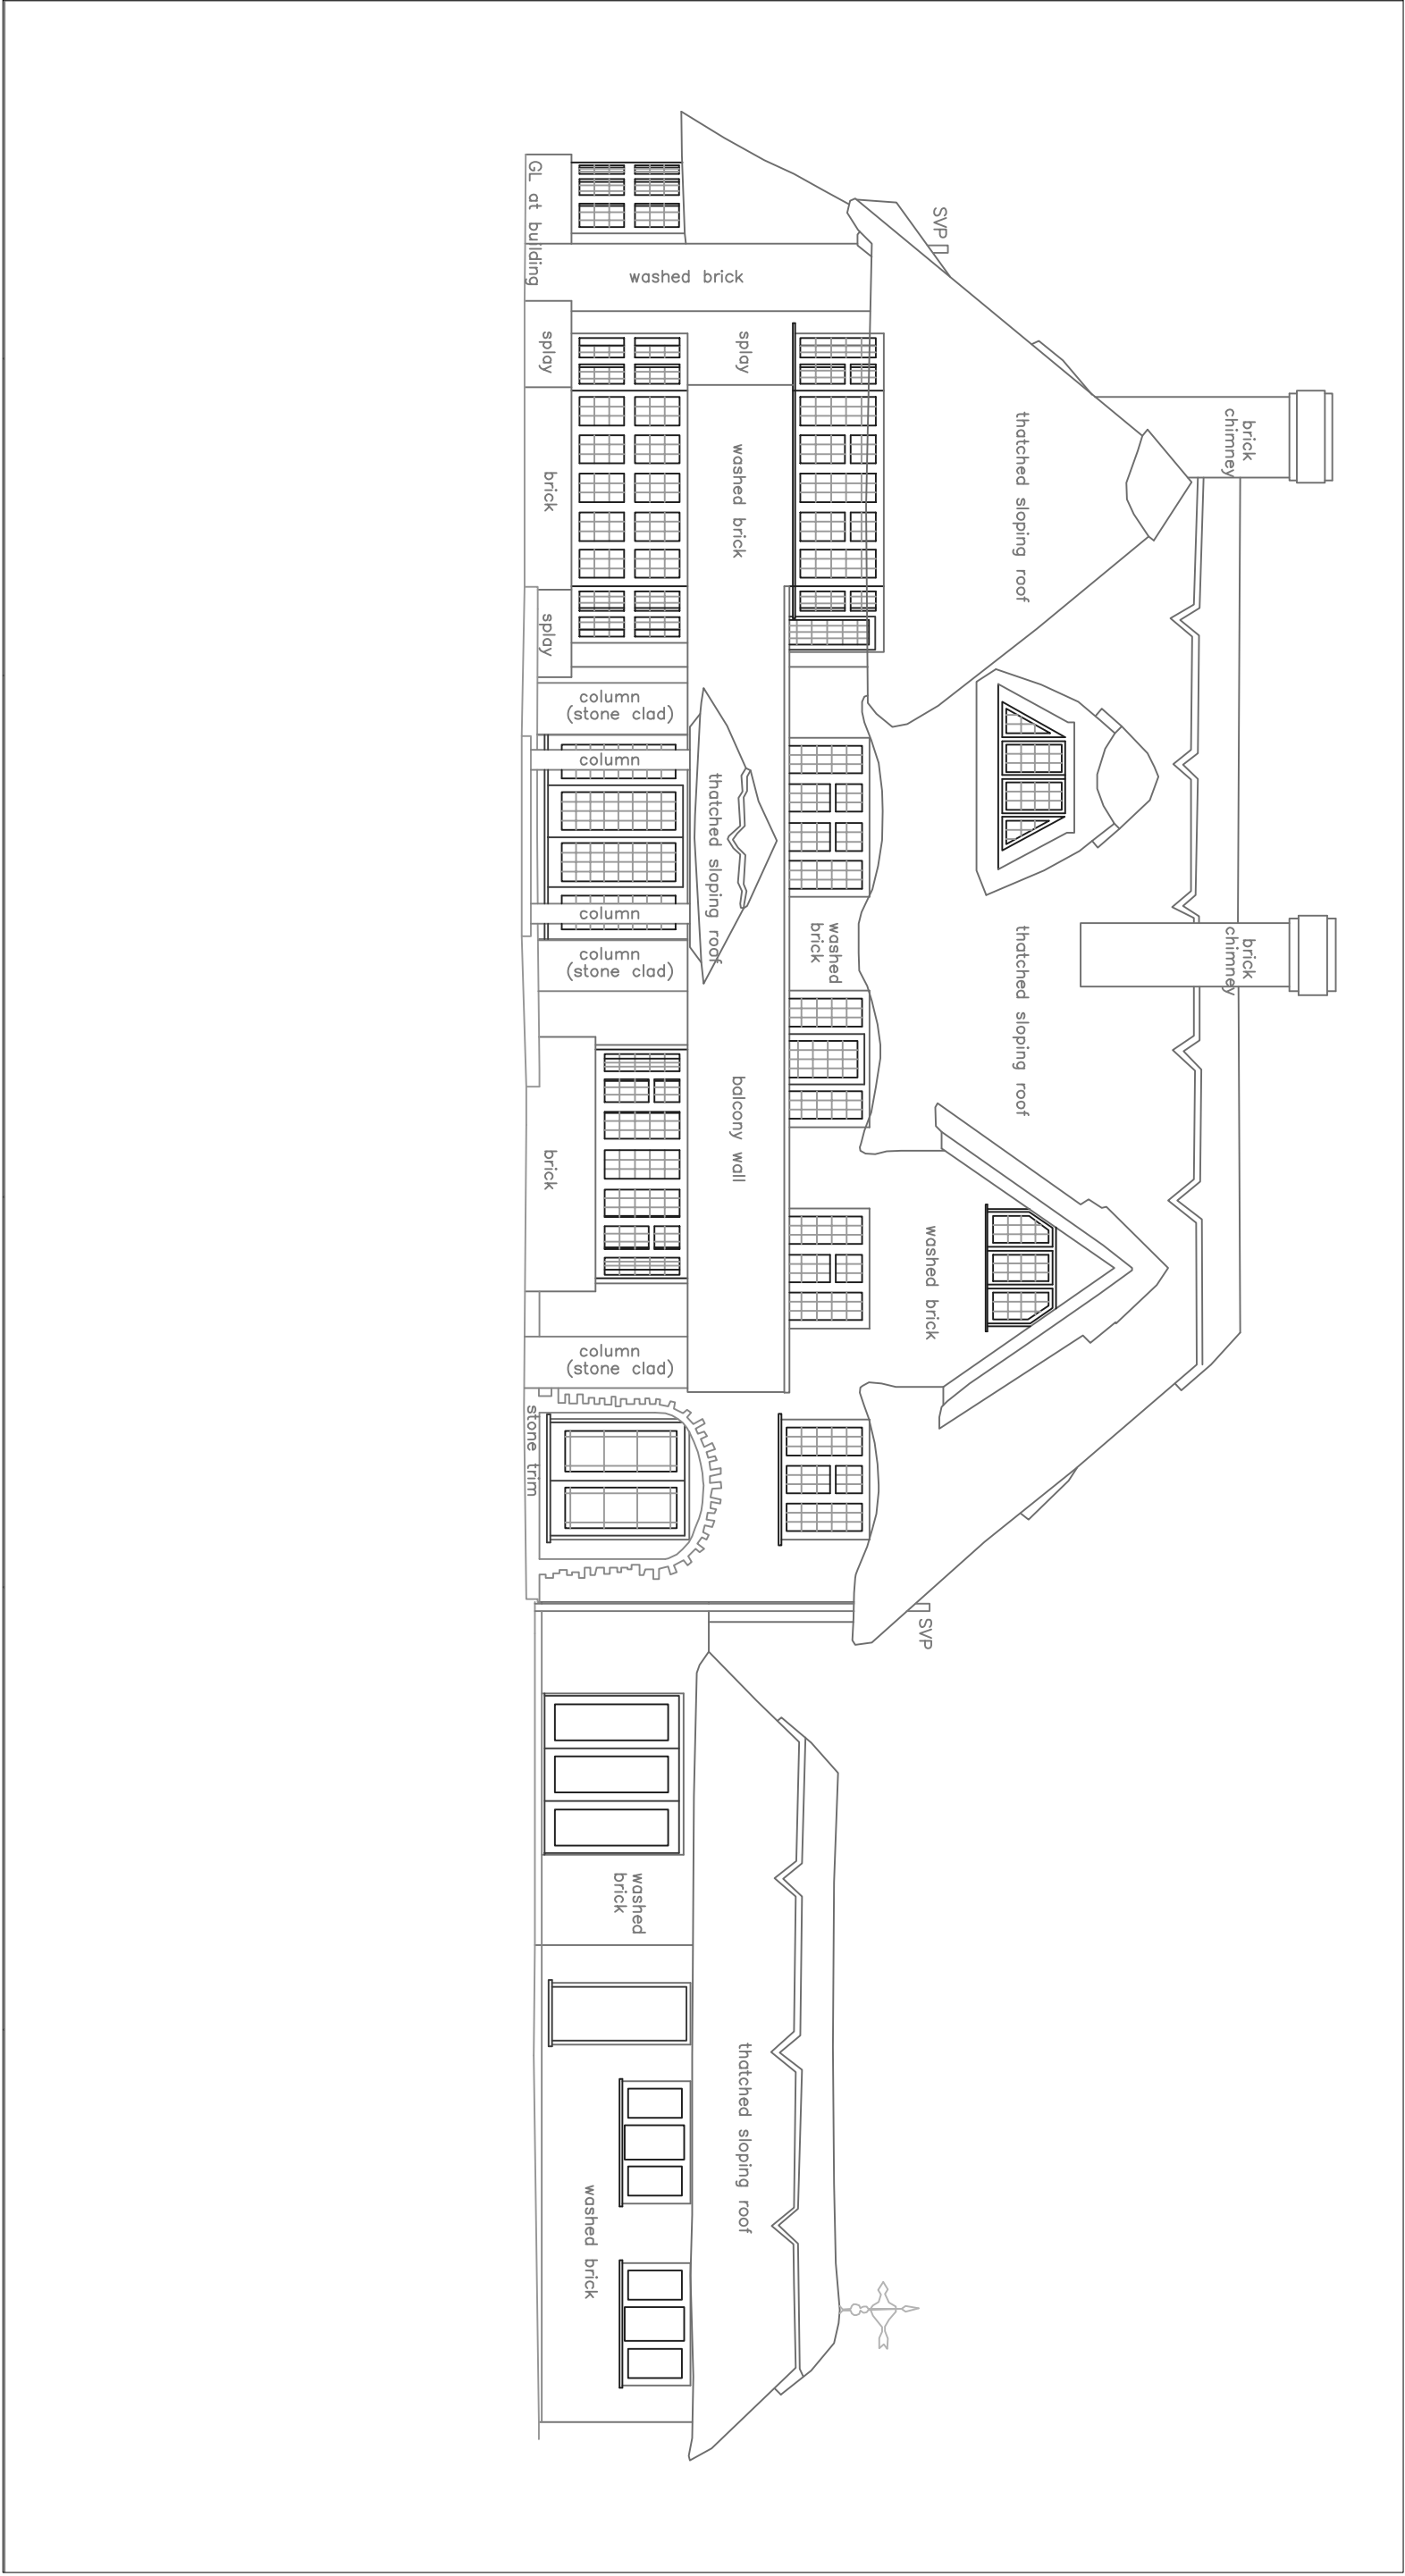

1:100 south elevation (rear) as existing

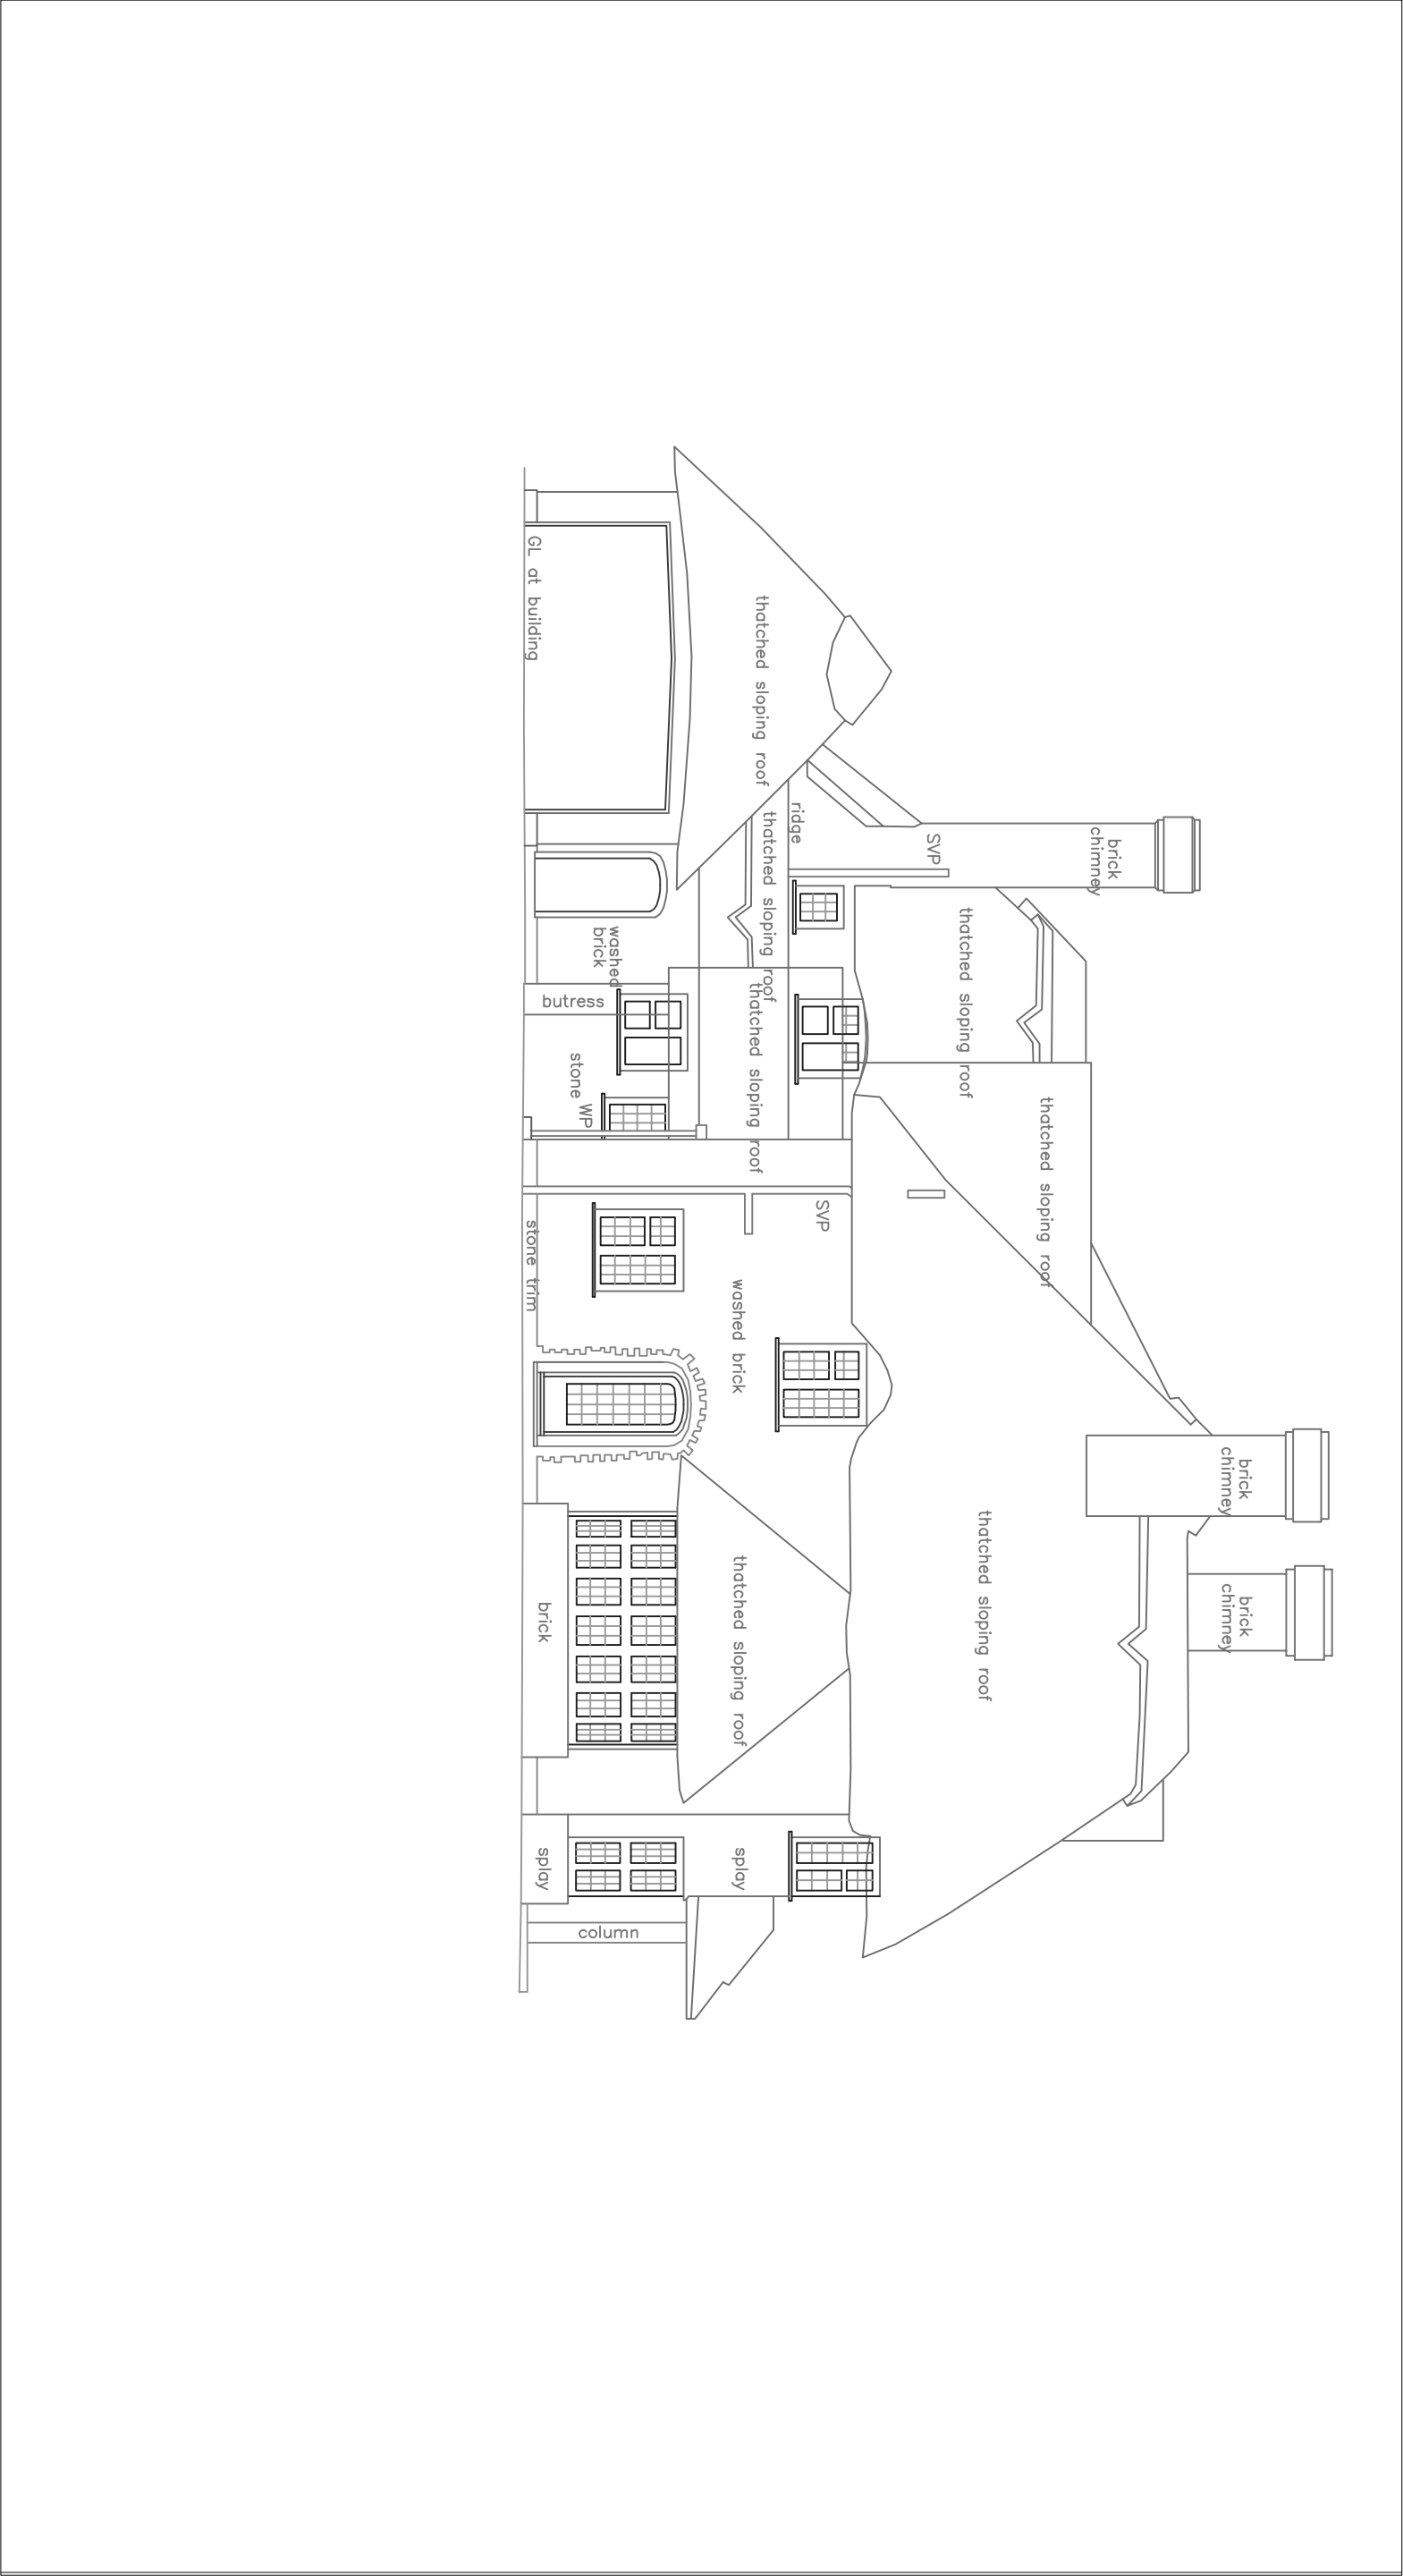

1:100 West elevation as existing

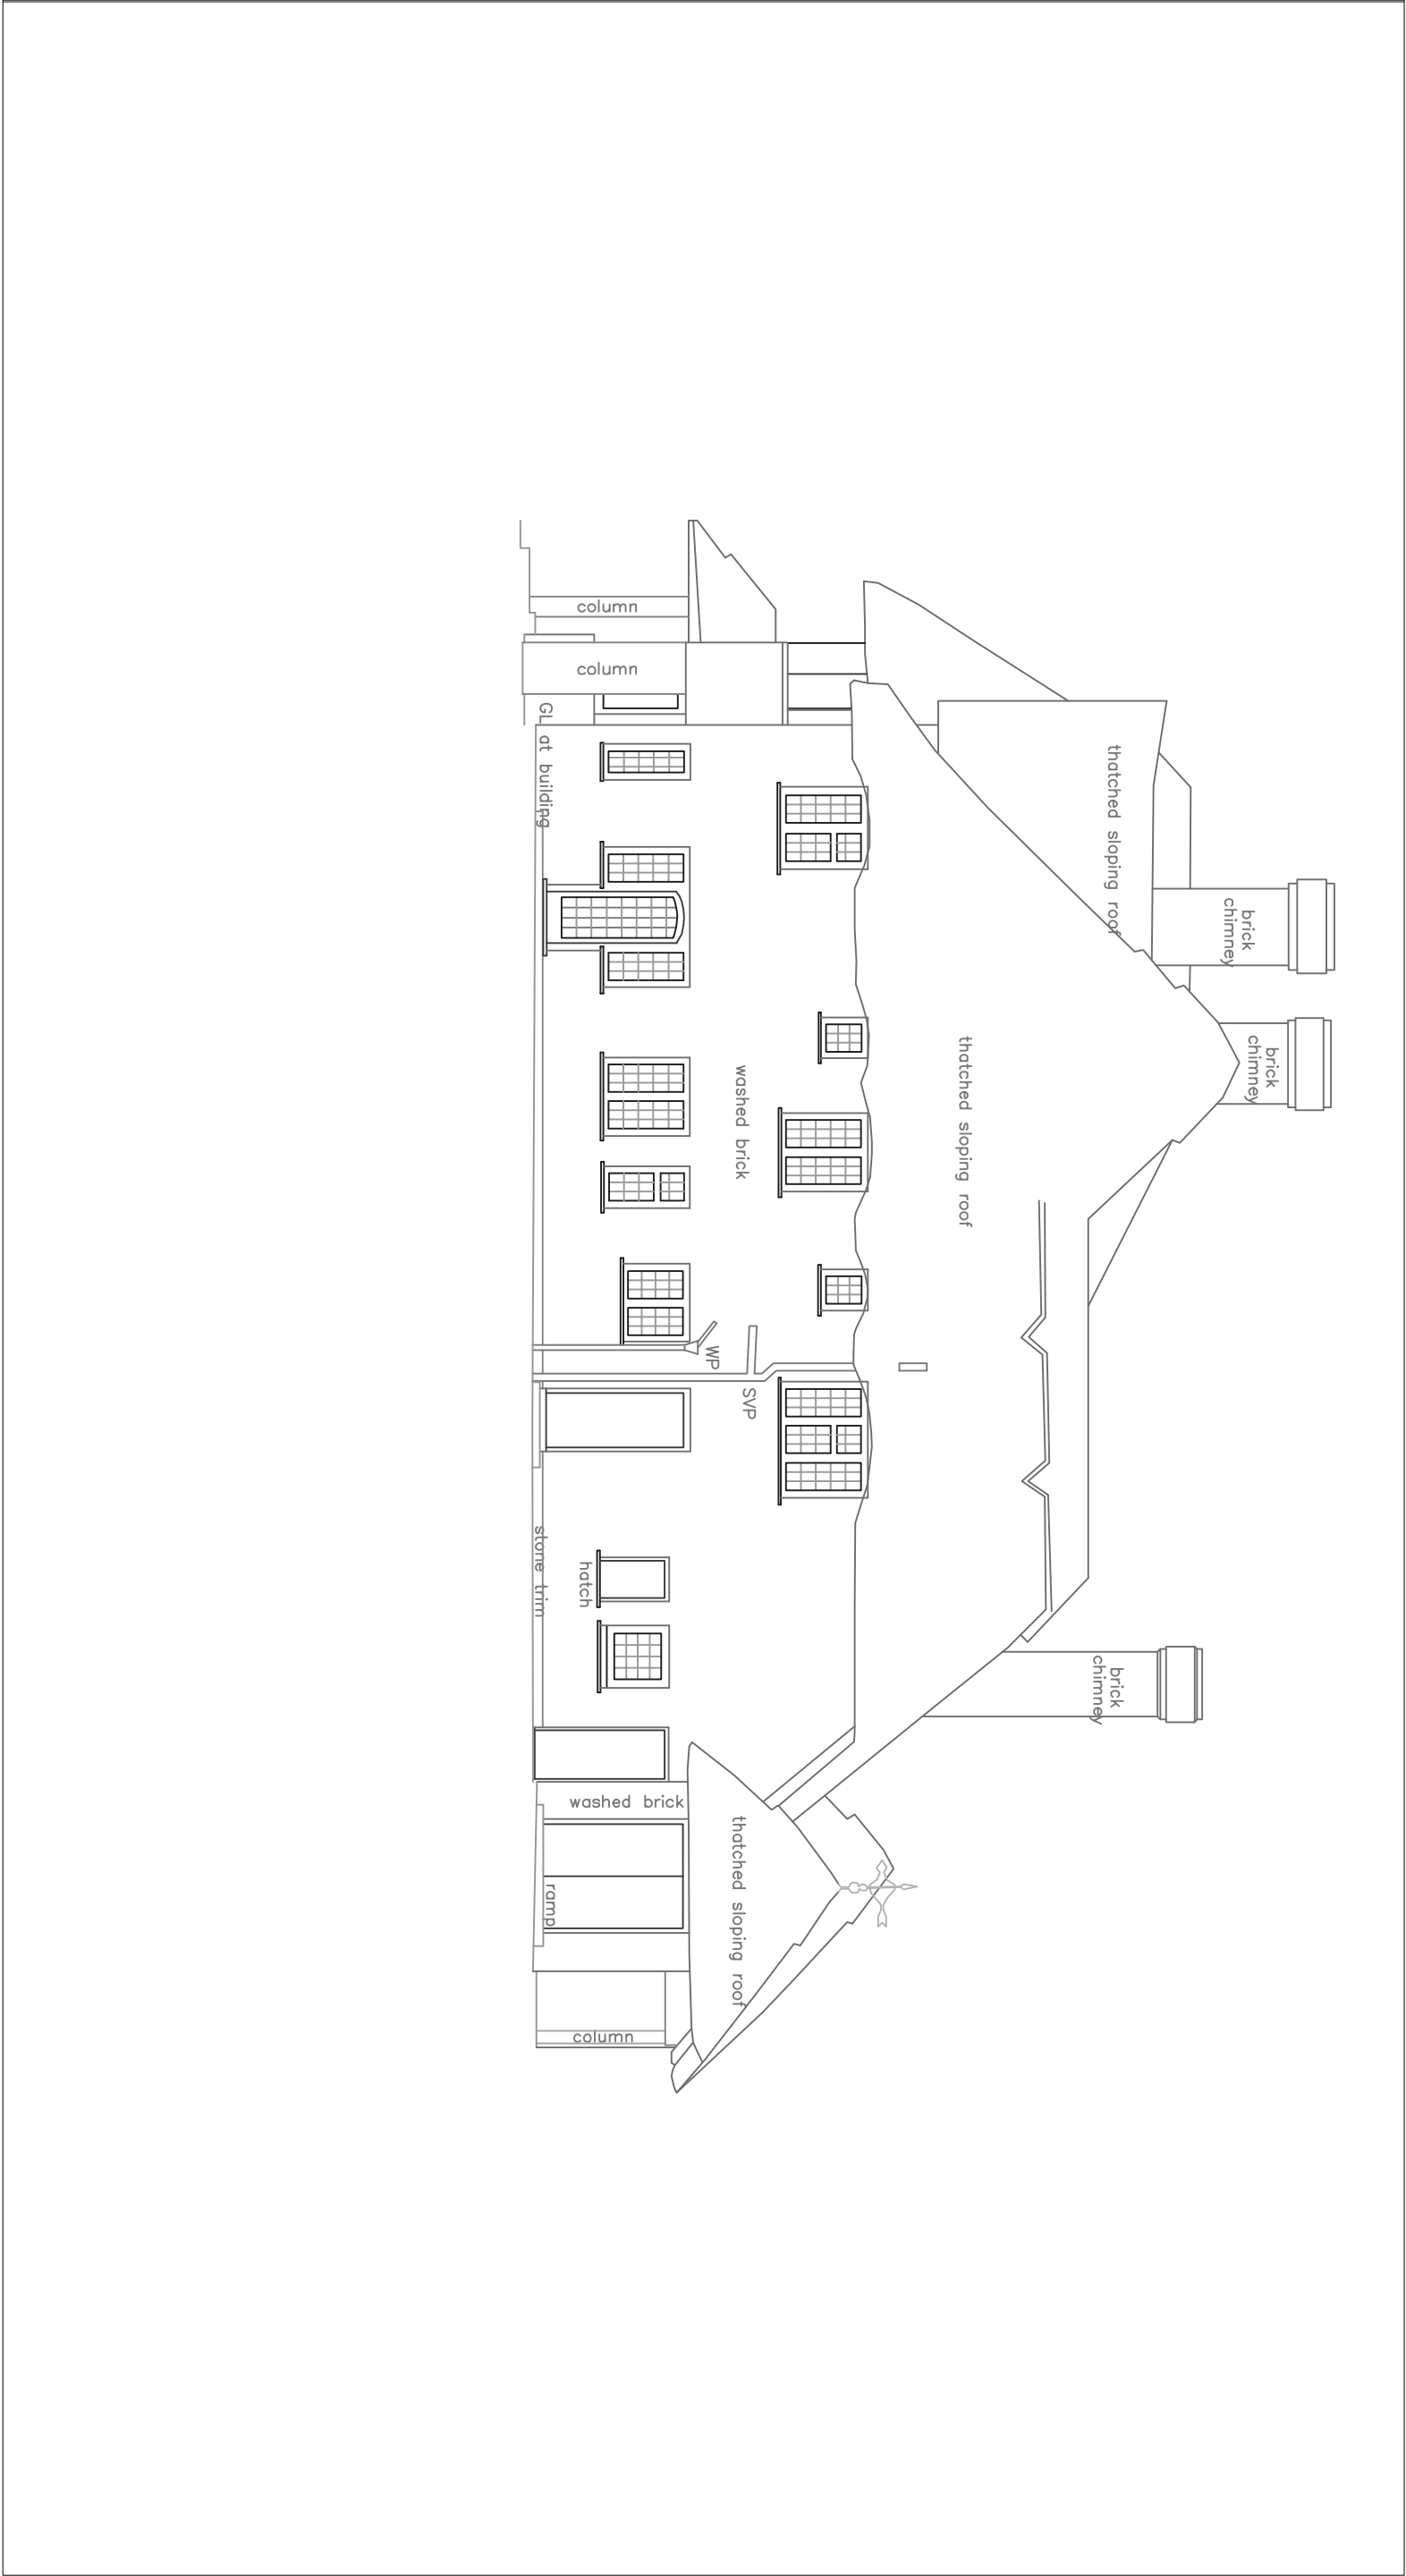

1:100 East elevation as existing

LAWFUL DEVELOPMENT

The Breakers, 29 Tamansk Way, East Preston

Elevations as existing

Scale Bar 1:100

saville jones | architects

date: Aug 19 1905 AL (0-) 04

drawn: saville jones | architects

