



ONLY FIGURED DIMENSIONS TO BE USED FOR CONSTRUCTION PURPOSES. ALL DIMENSIONS ARE TO BE CHECKED ON SITE PRIOR TO INSTALLATION AND THE ARCHITECT IS TO BE NOTIFIED OF ANY DISCREPANCIES.

© This drawing is copyright and must not be reproduced without the written consent of the Architect.

REV	DATE	DESCRIPTION
-----	------	-------------

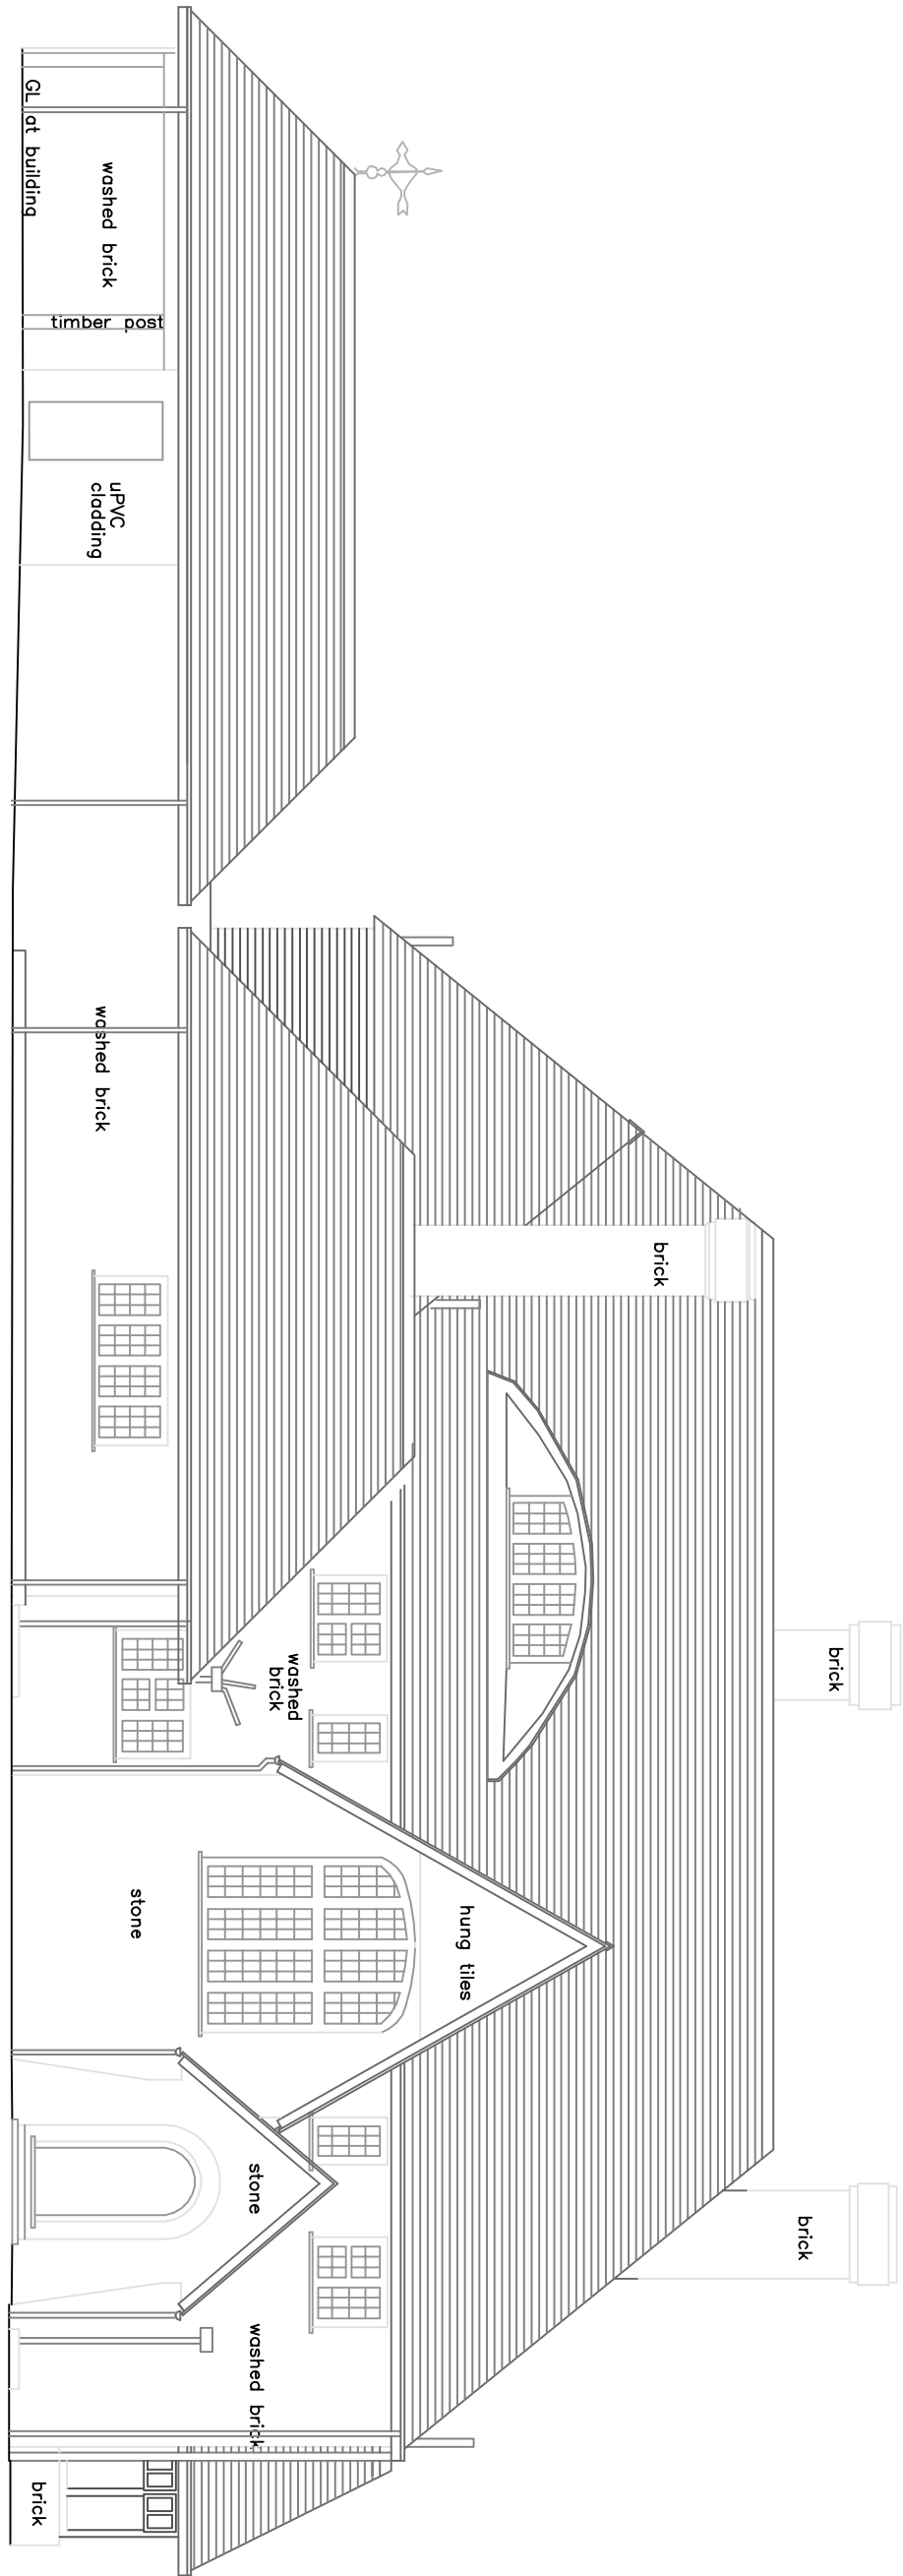


1:100 North elevation (front) as proposed

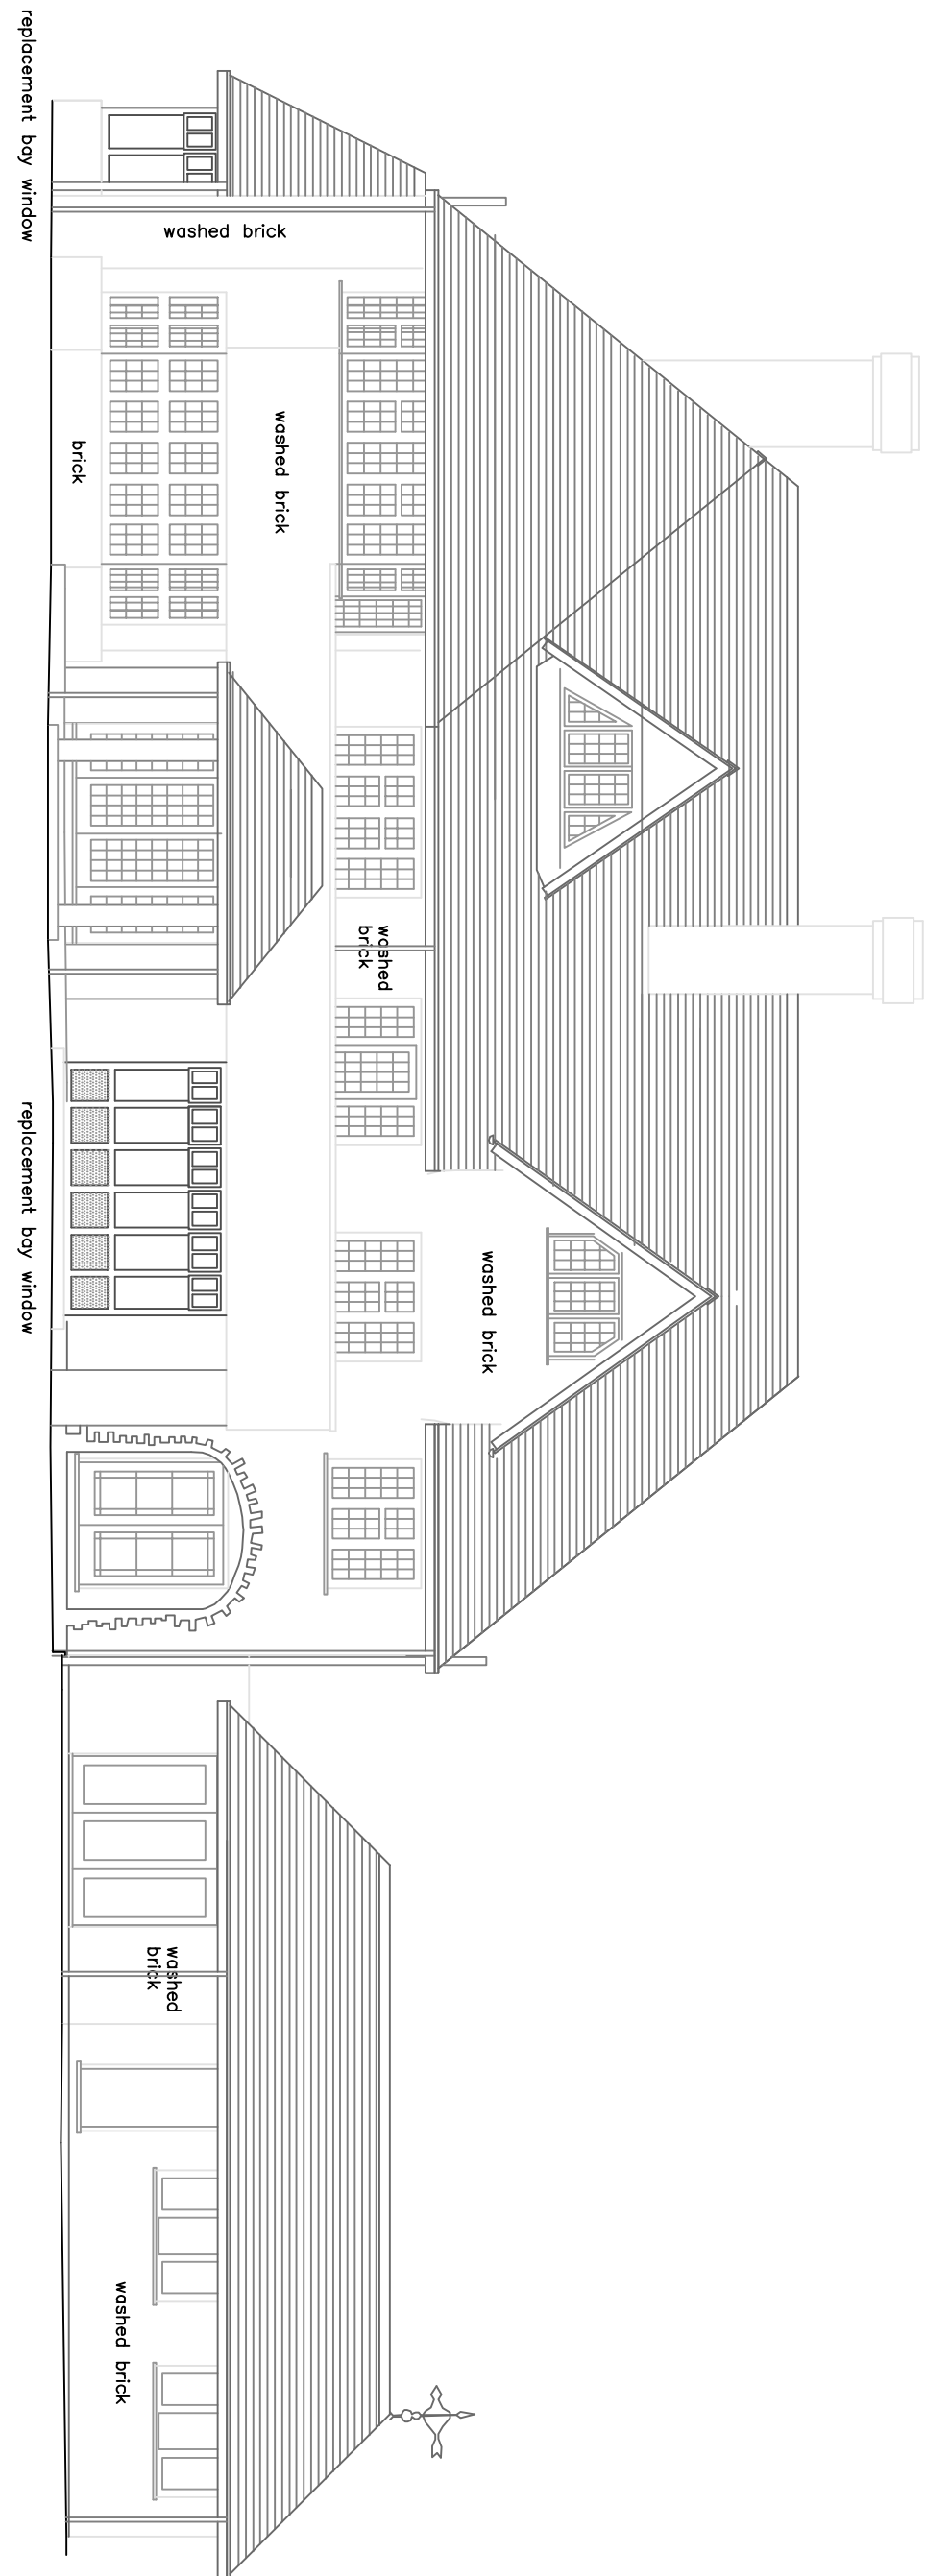


1:100 south elevation (rear) as proposed

Existing thatched roof replaced with Dreadnought Staffordshire Blue Clay tiles

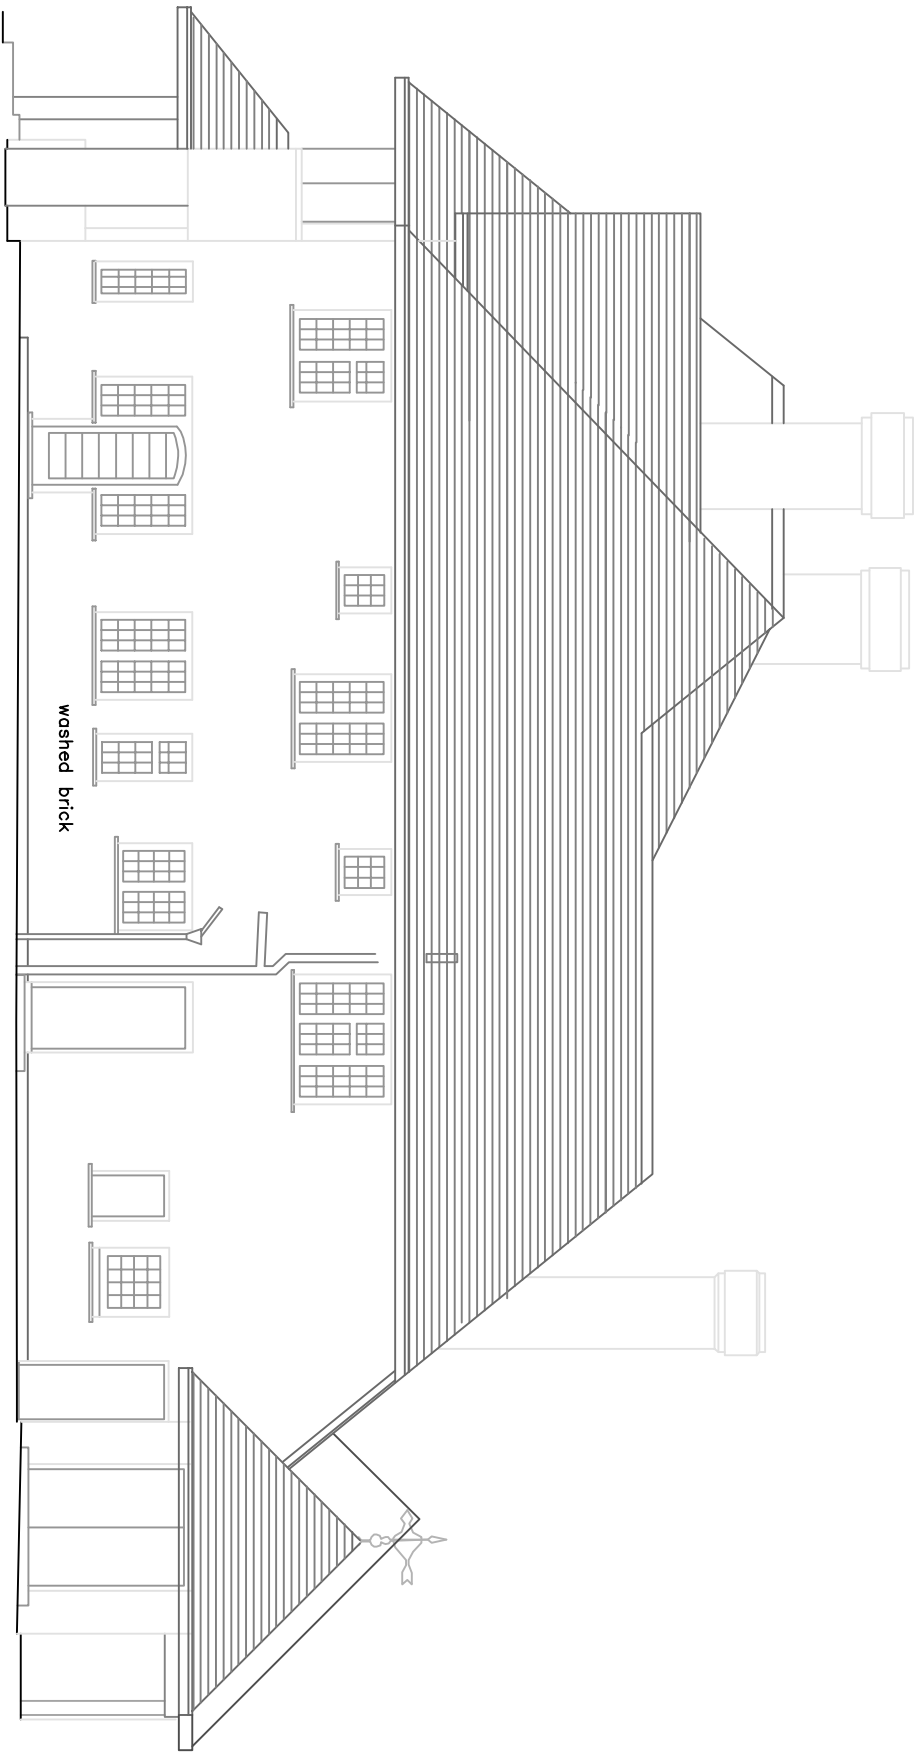

1:100 East elevation as proposed

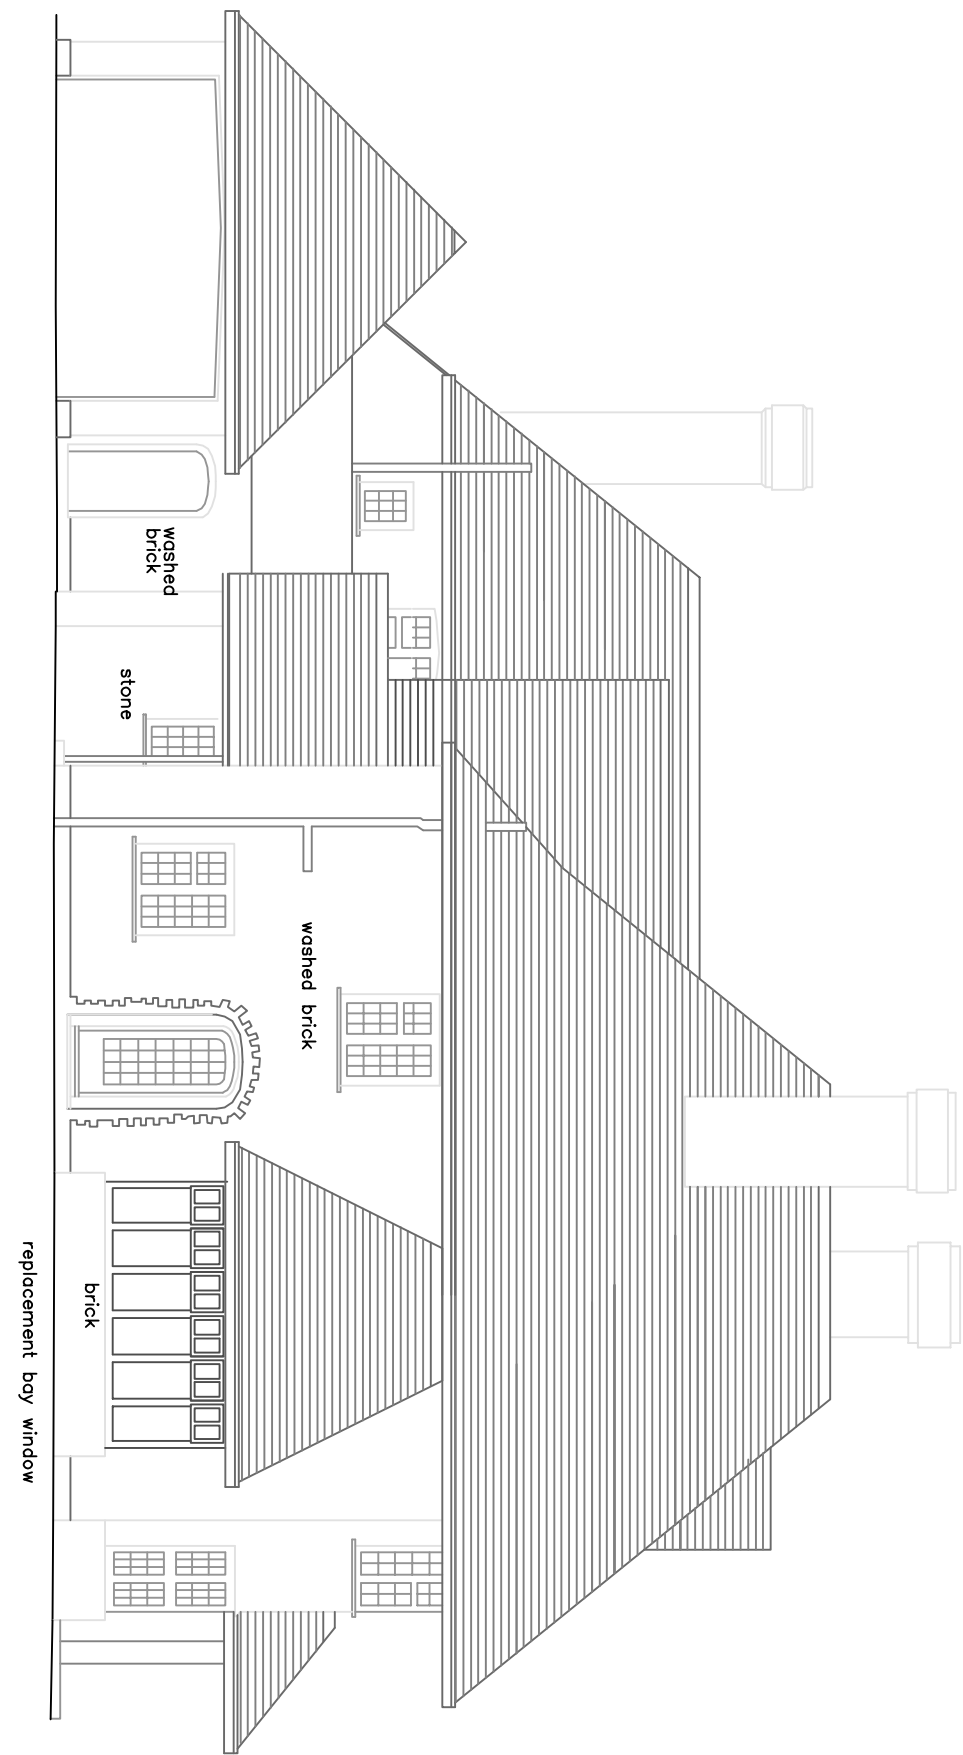

1:100 West elevation as proposed

Scale Bar 1:100



A scale bar with alternating black and white segments. The top segment is labeled '10m' and the bottom segment is labeled '100m'.

The Breakers, 29 Tamarisk Way, East Preston

saville jones | architects

Path: \\chemuniv\prof\form\544\1_20.DWG

LAWFUL DEVELOPMENT			
Elevations as proposed			
date: Aug 19			
scale: 1:100@ A1	1905	AL	(0-) 06