


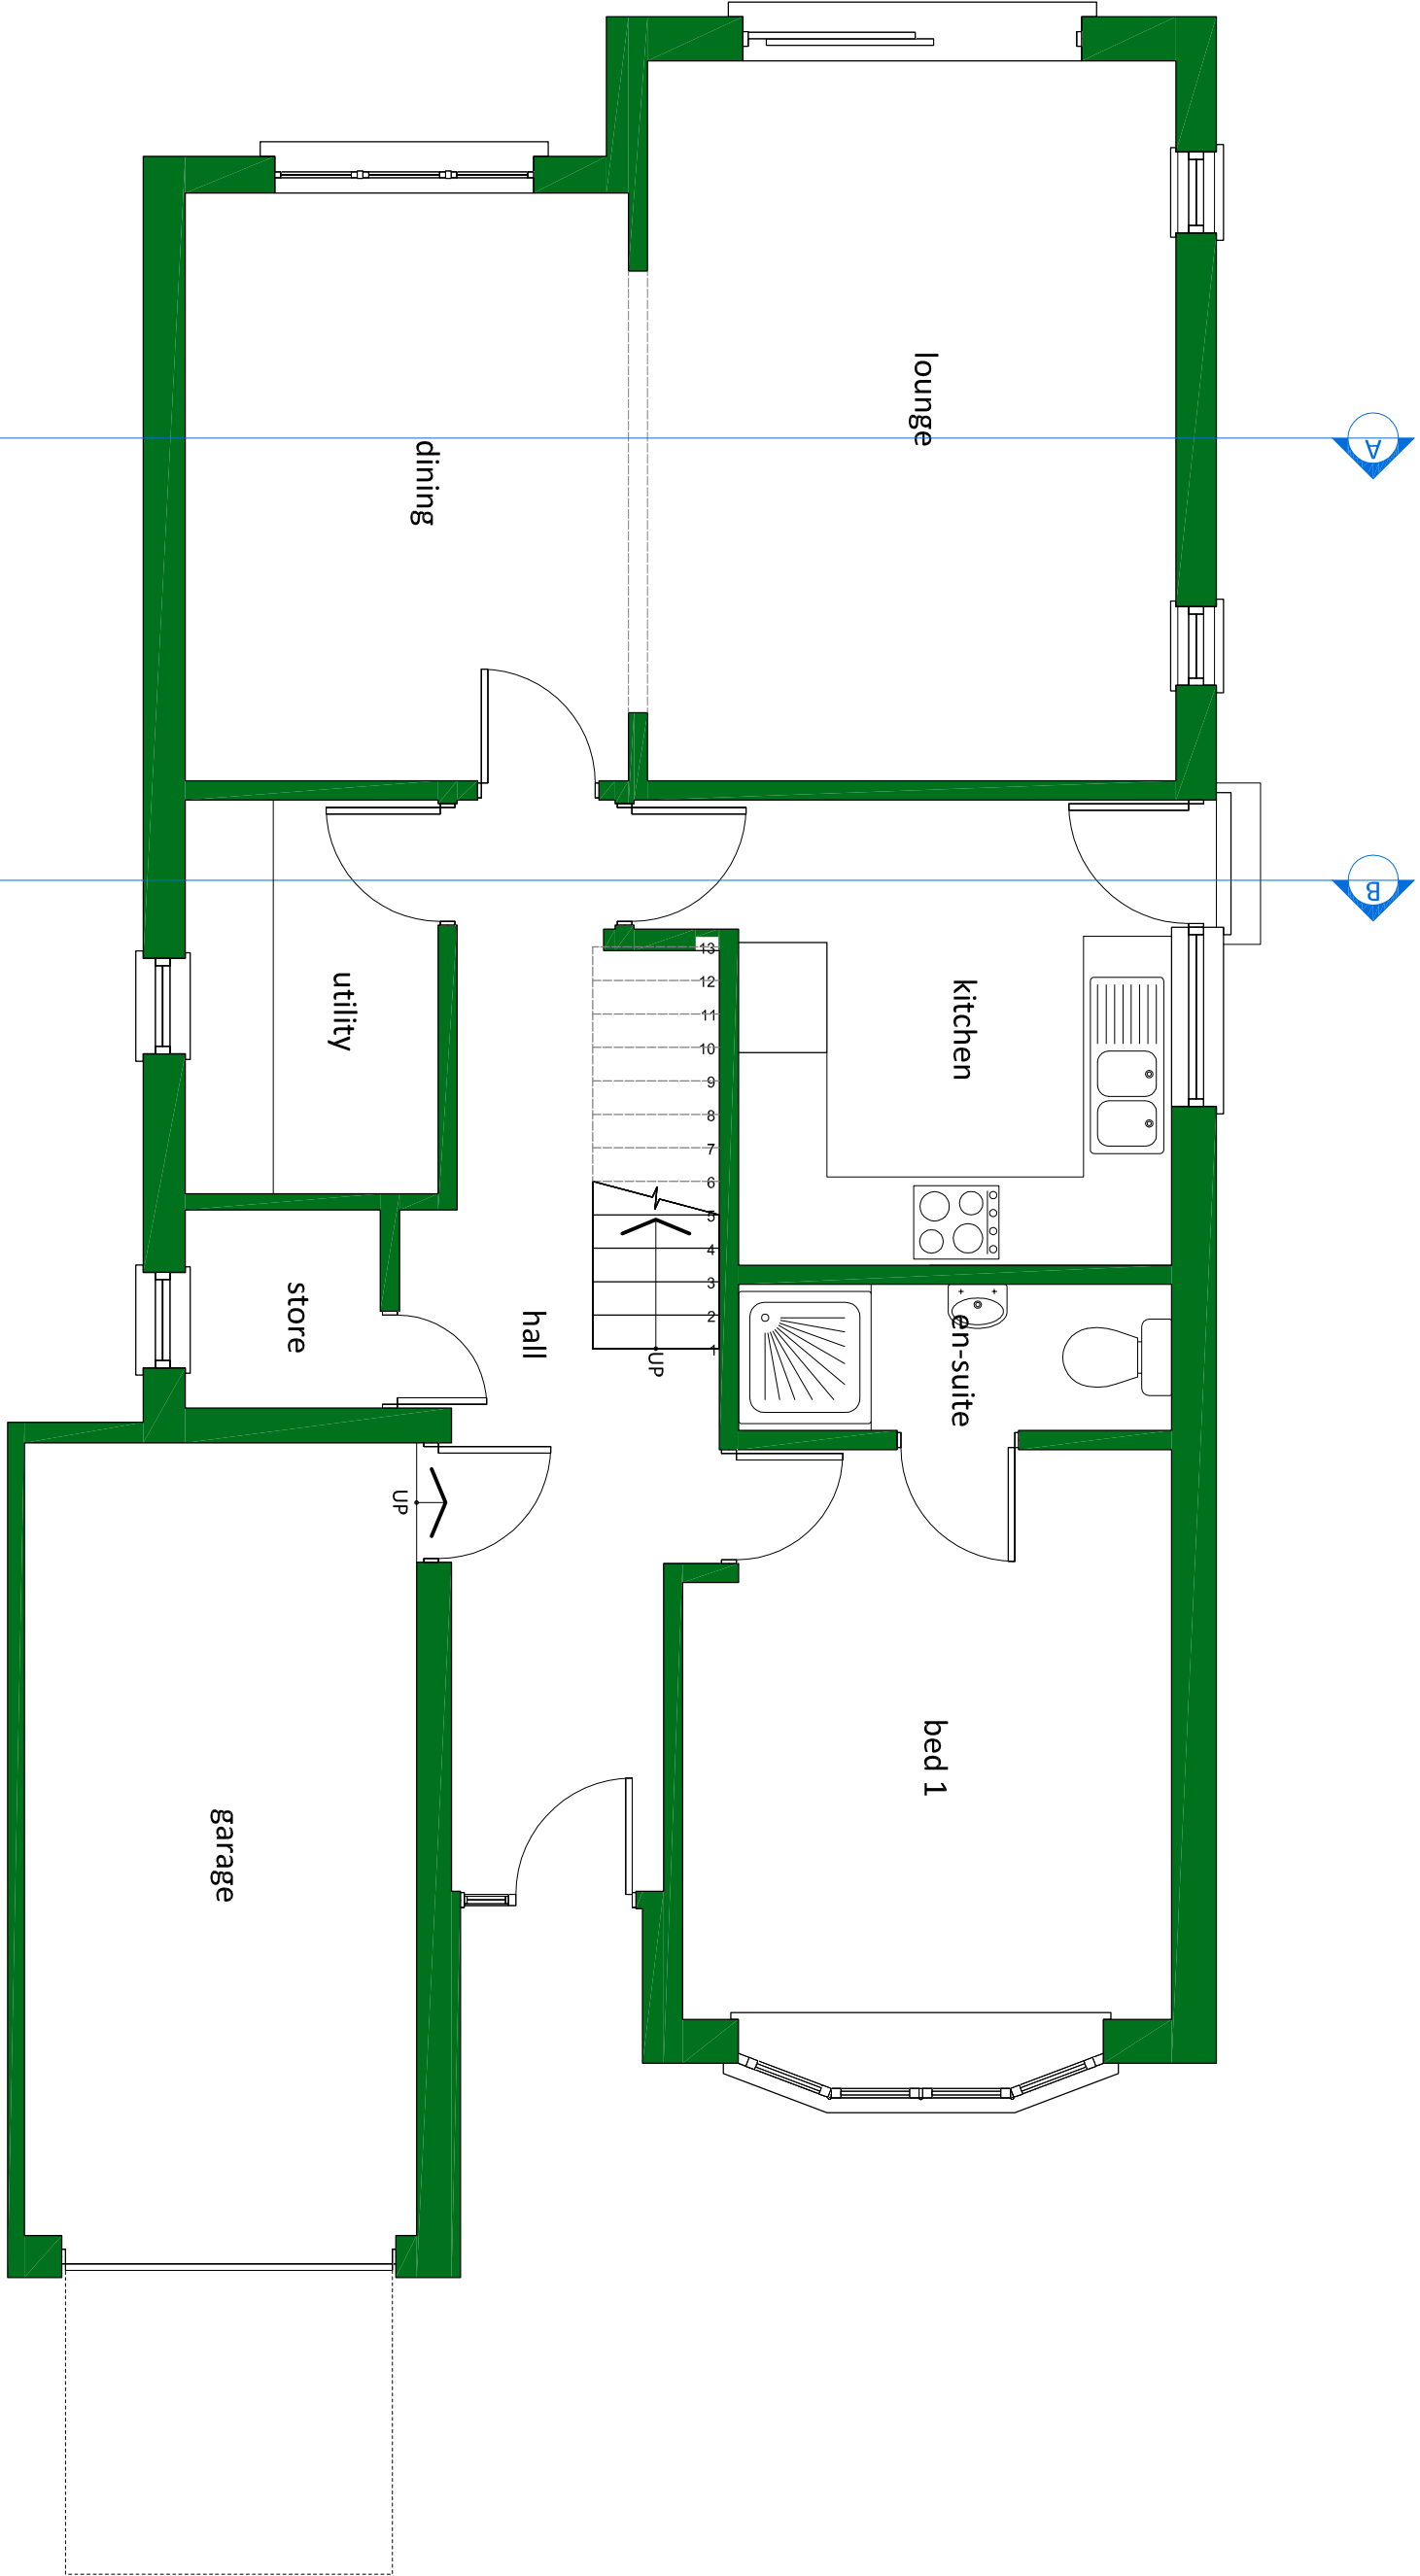


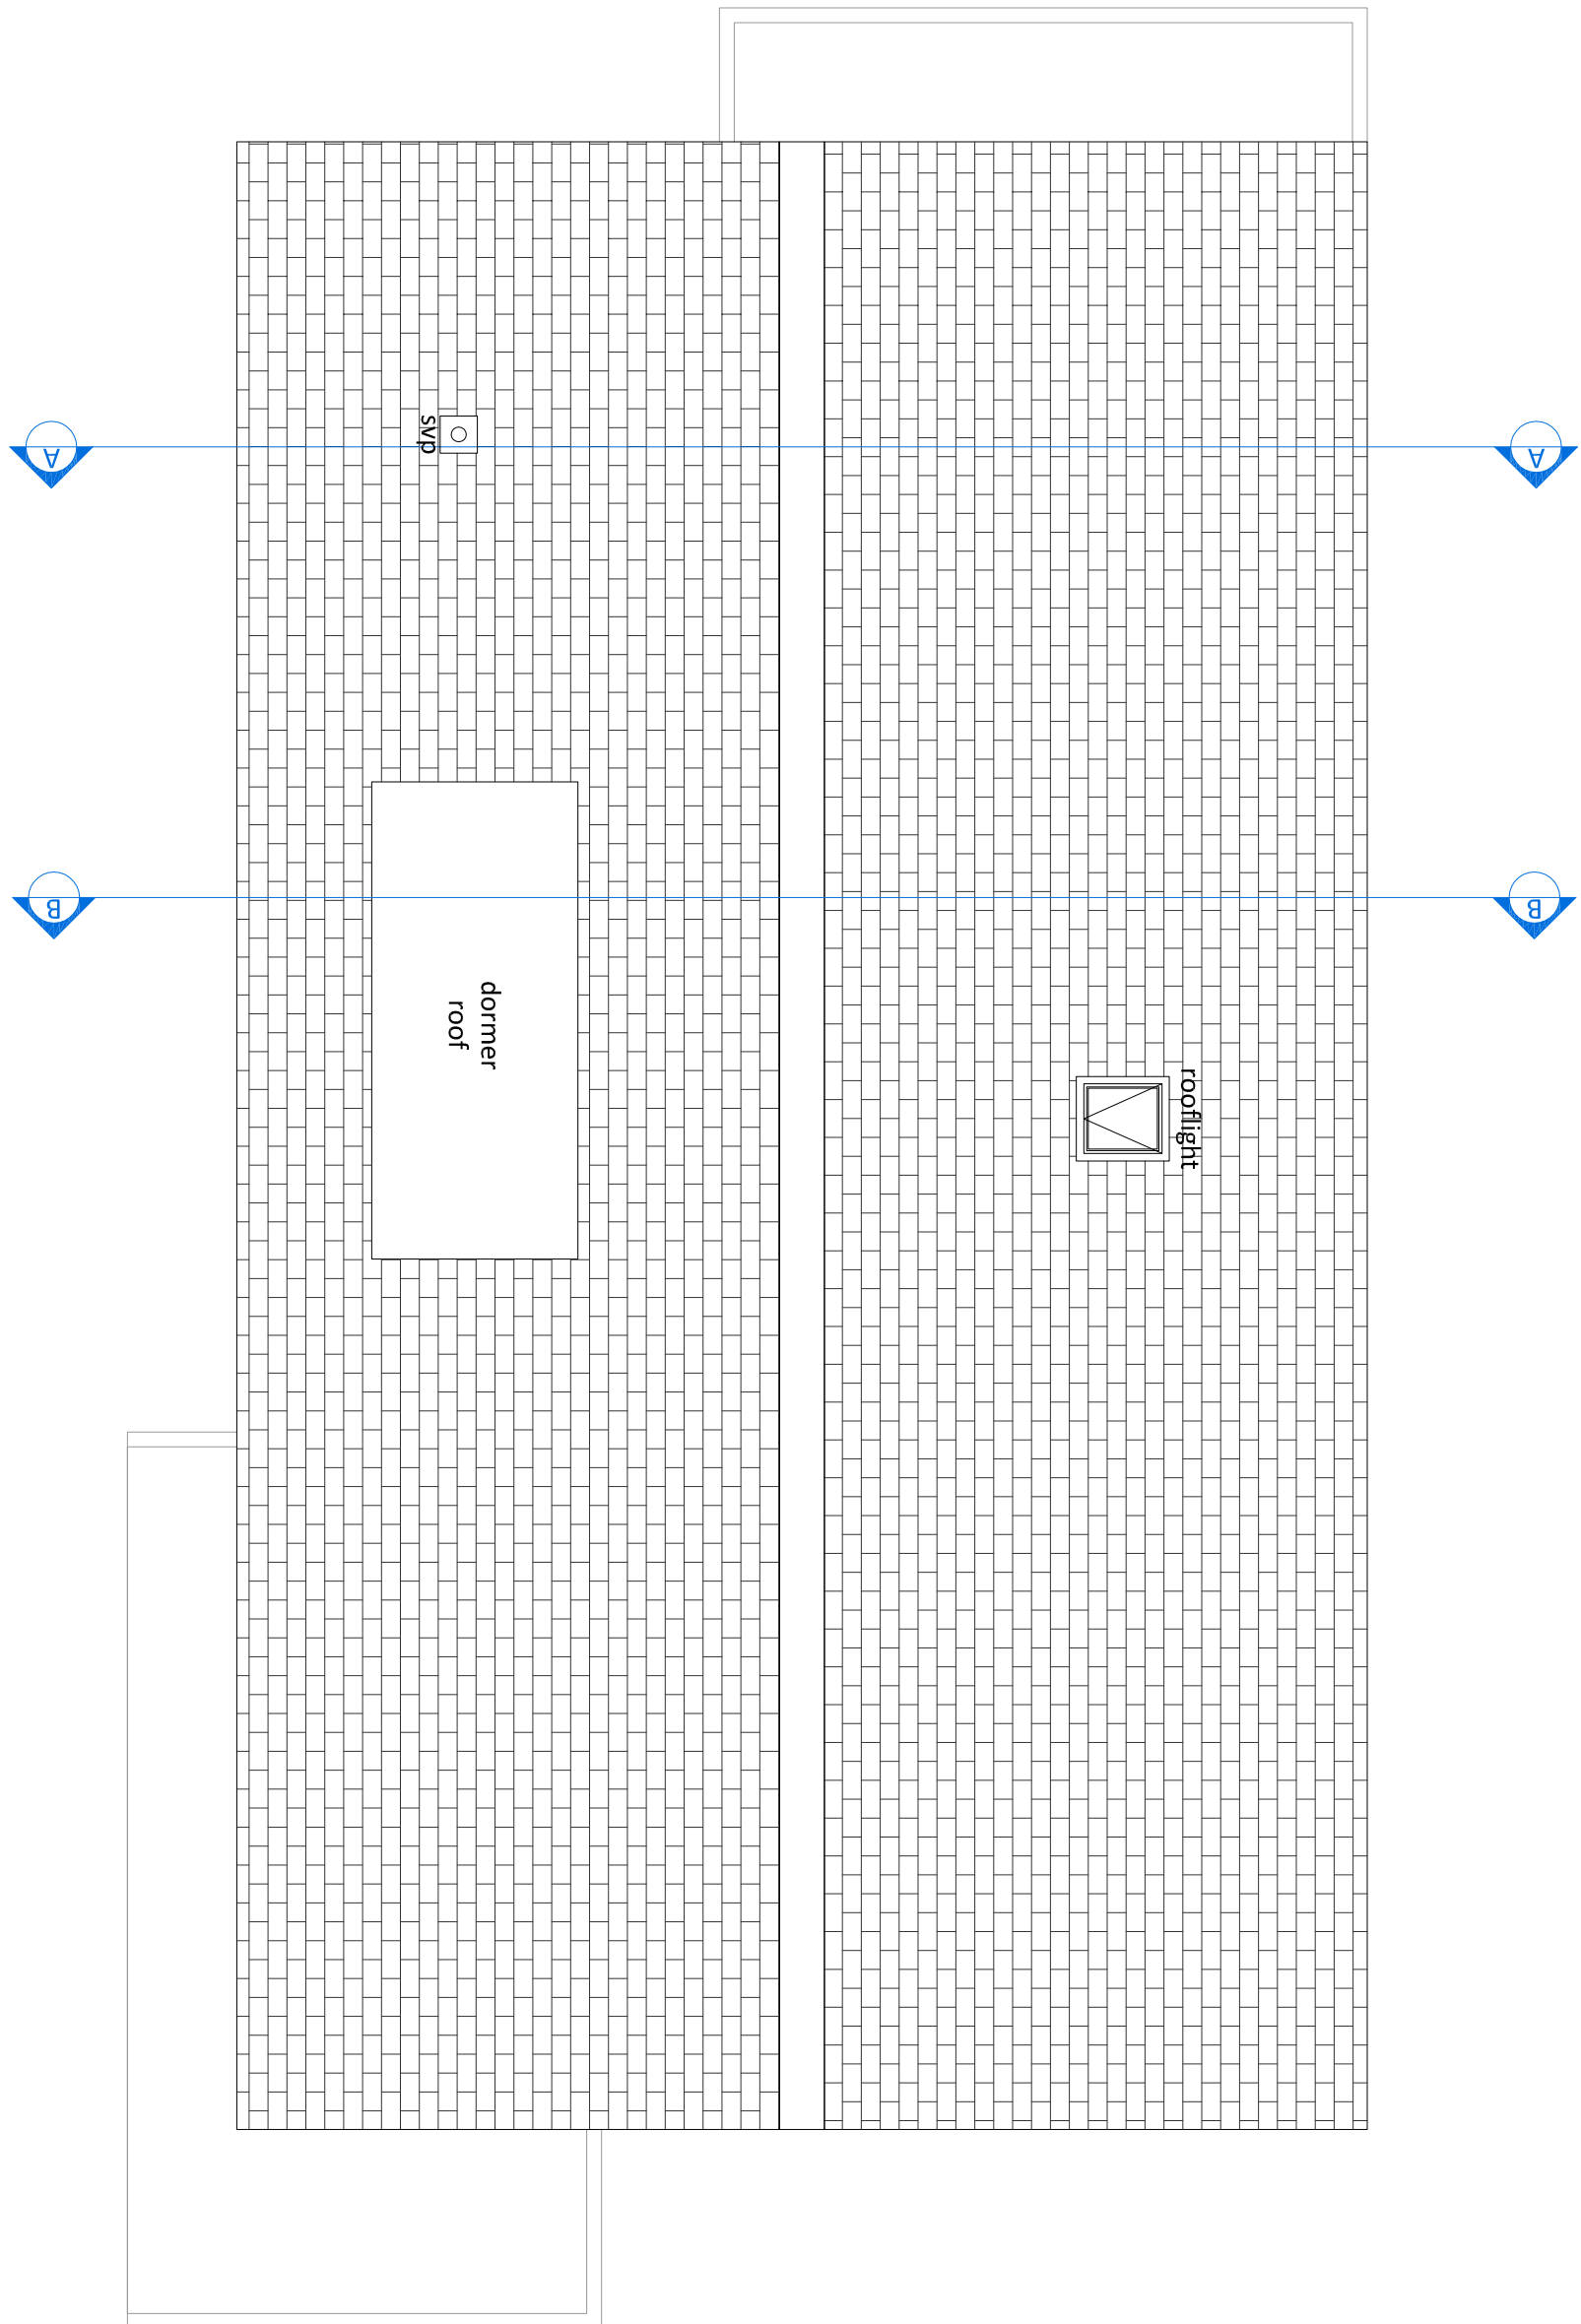


+P1 GROUND FLOOR
1:50 @ A1

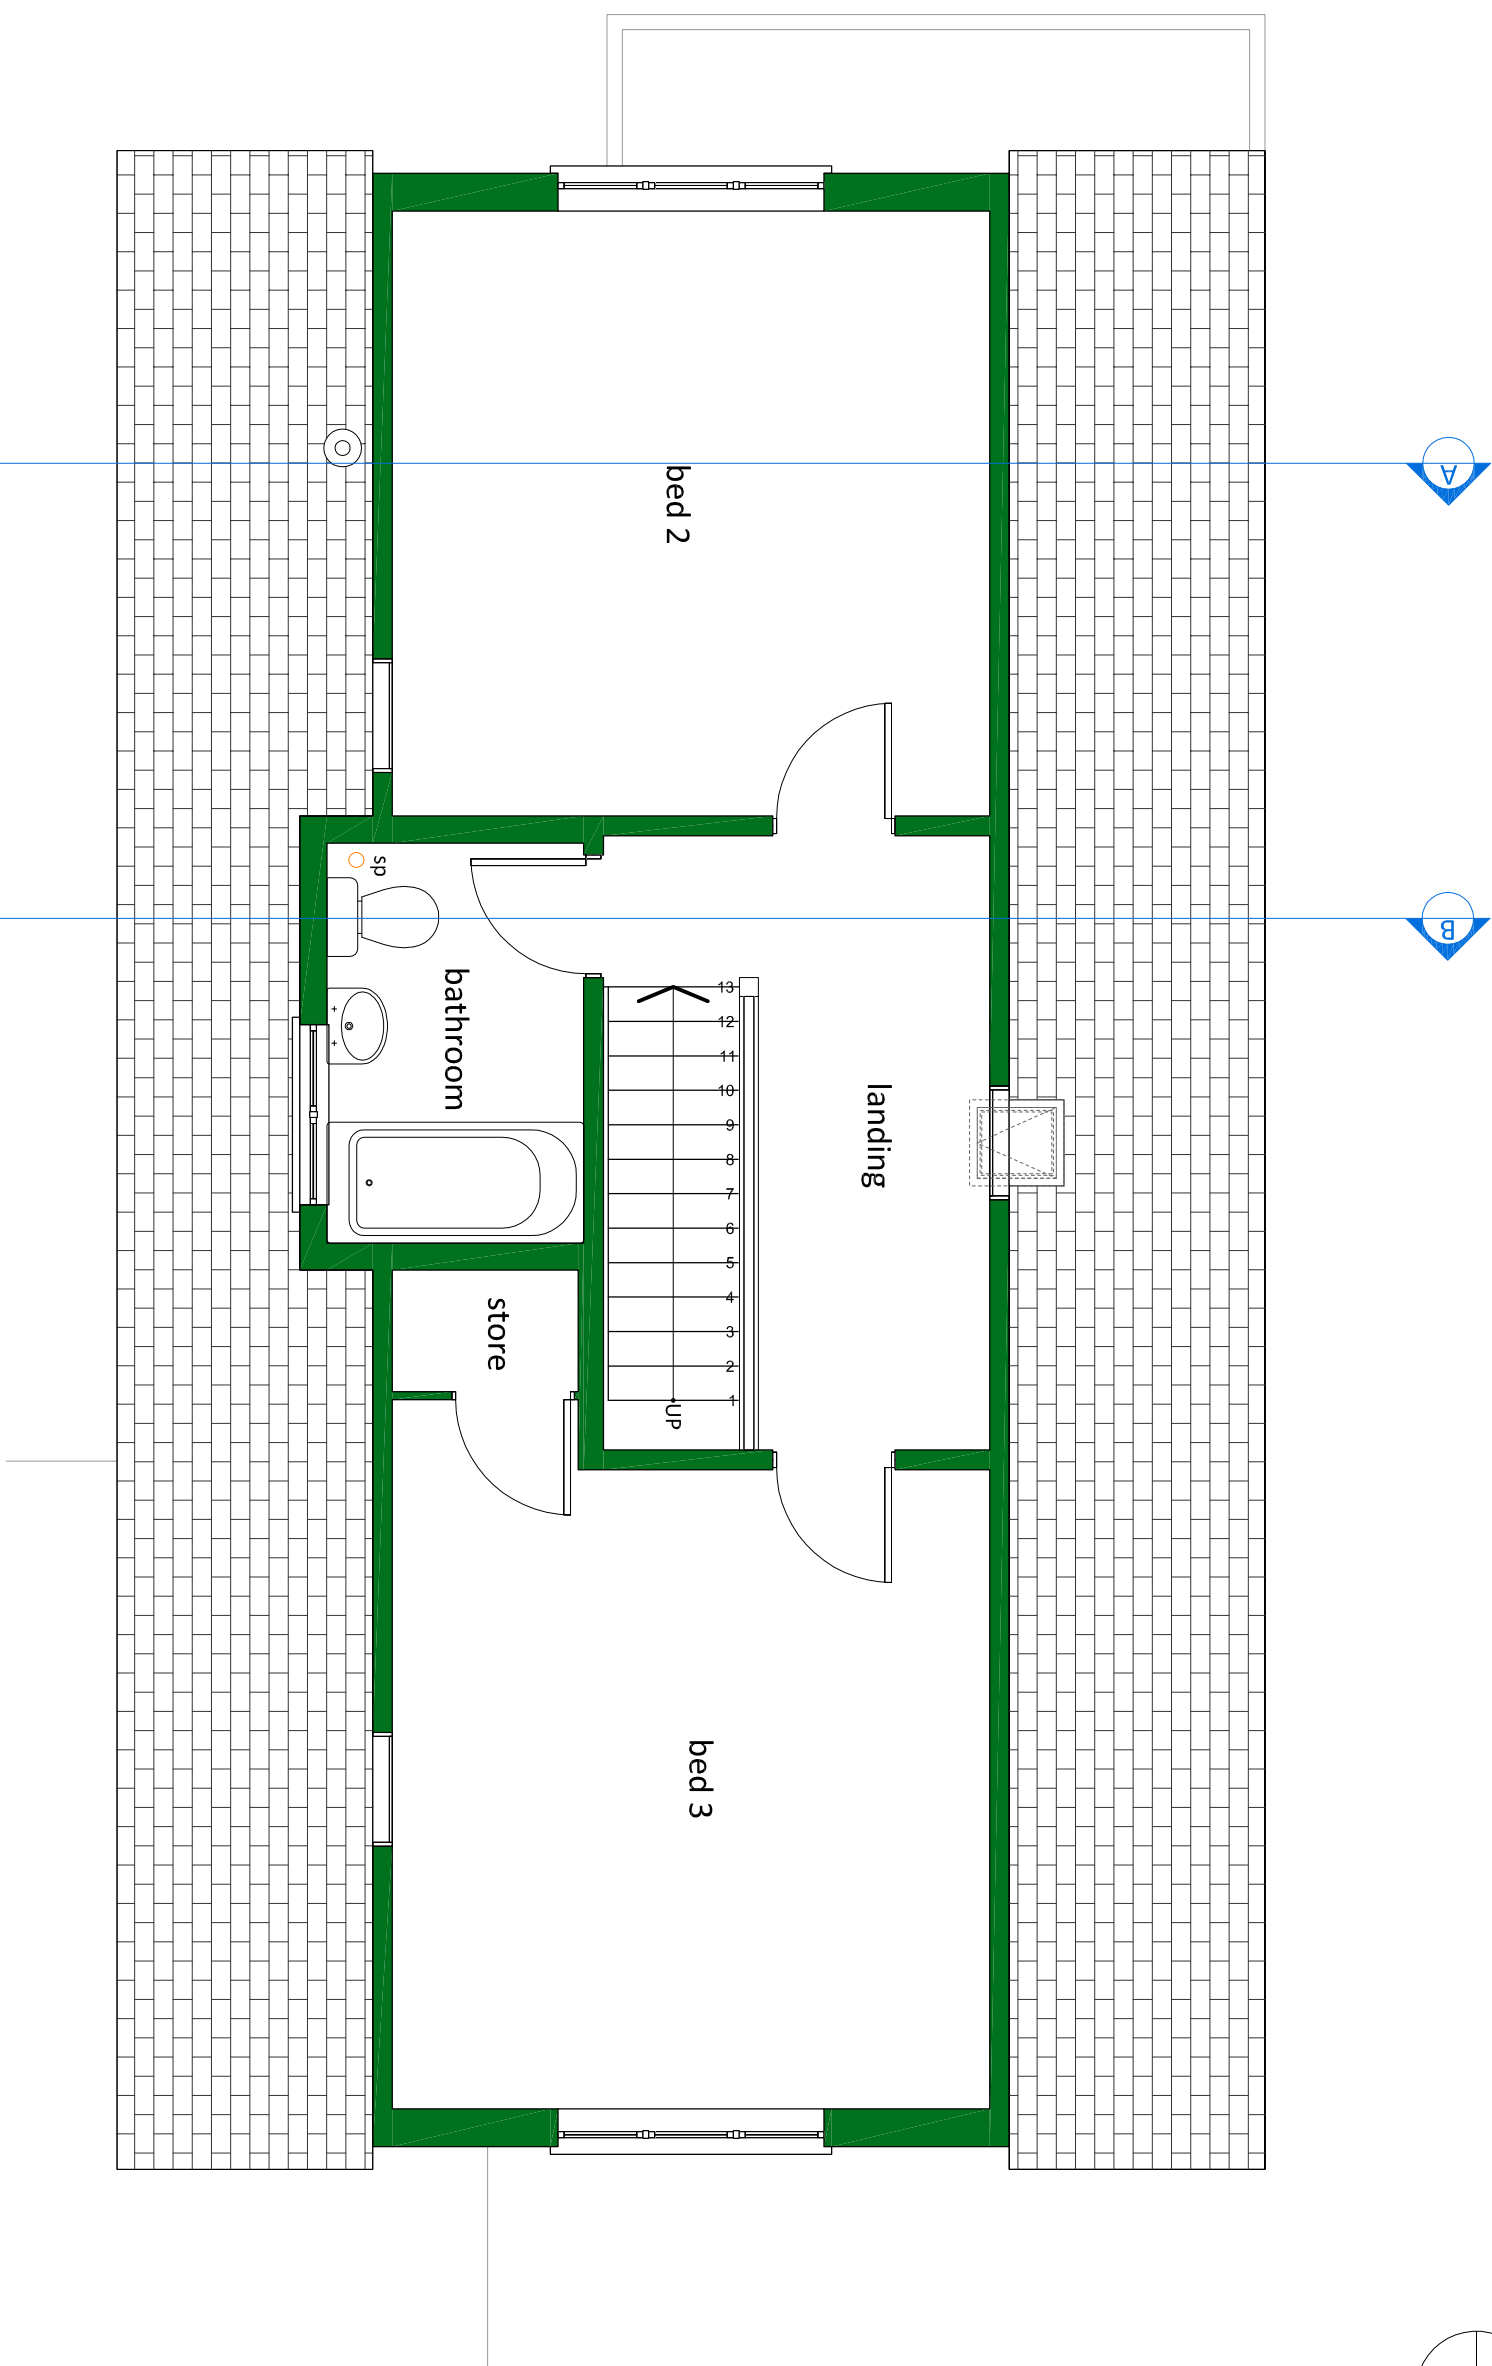


+P3 ROOF PLAN
1:50 @ A1

 


+P2 FIRST FLOOR
1:50 @ A1

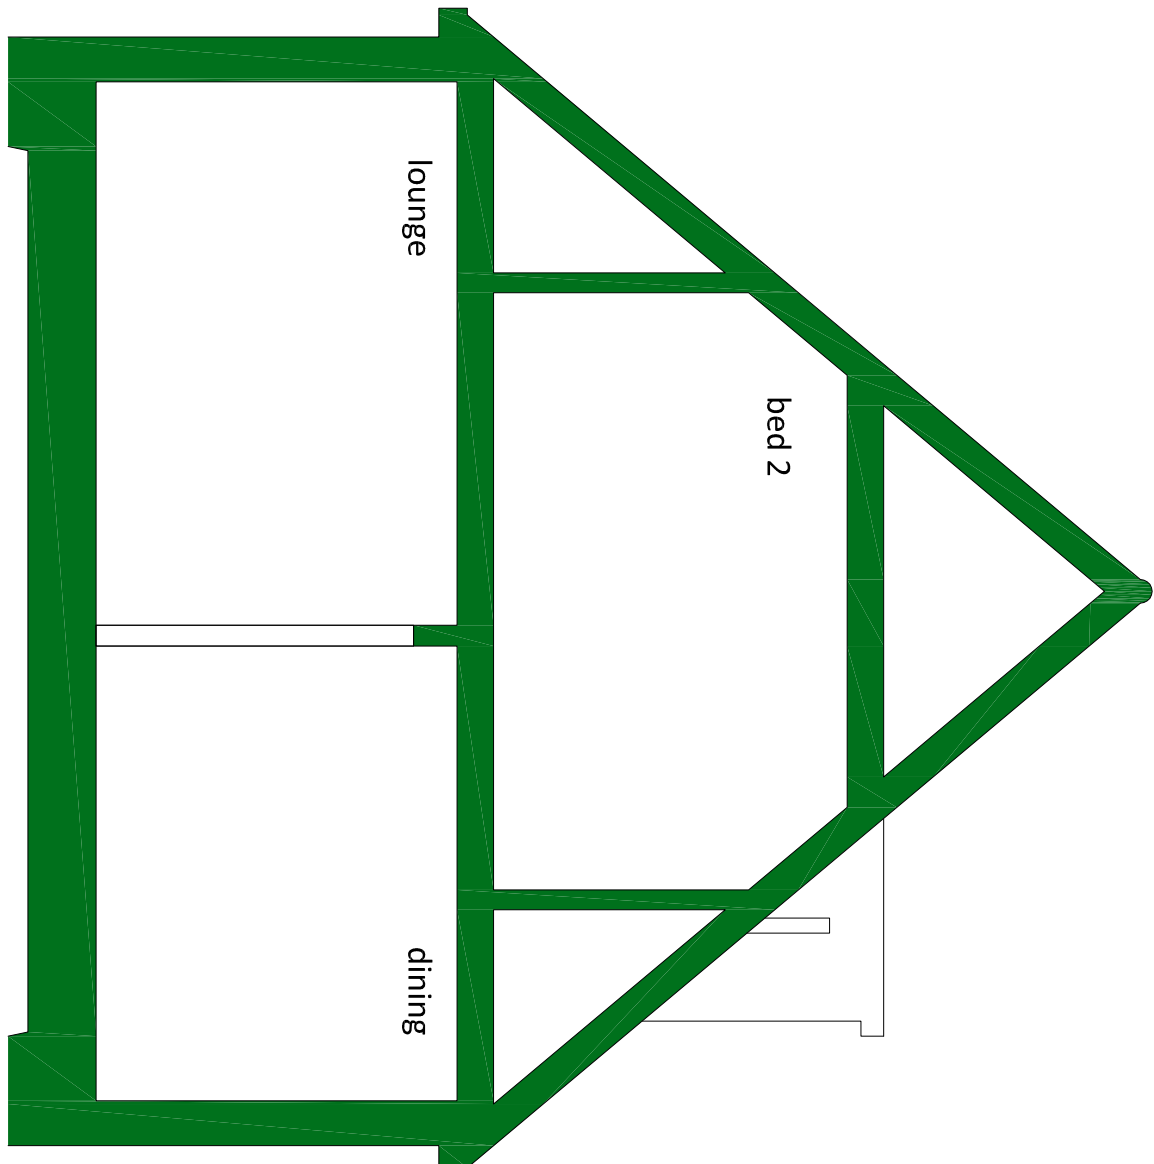

+S1 SECTION A
1:50 @ A1

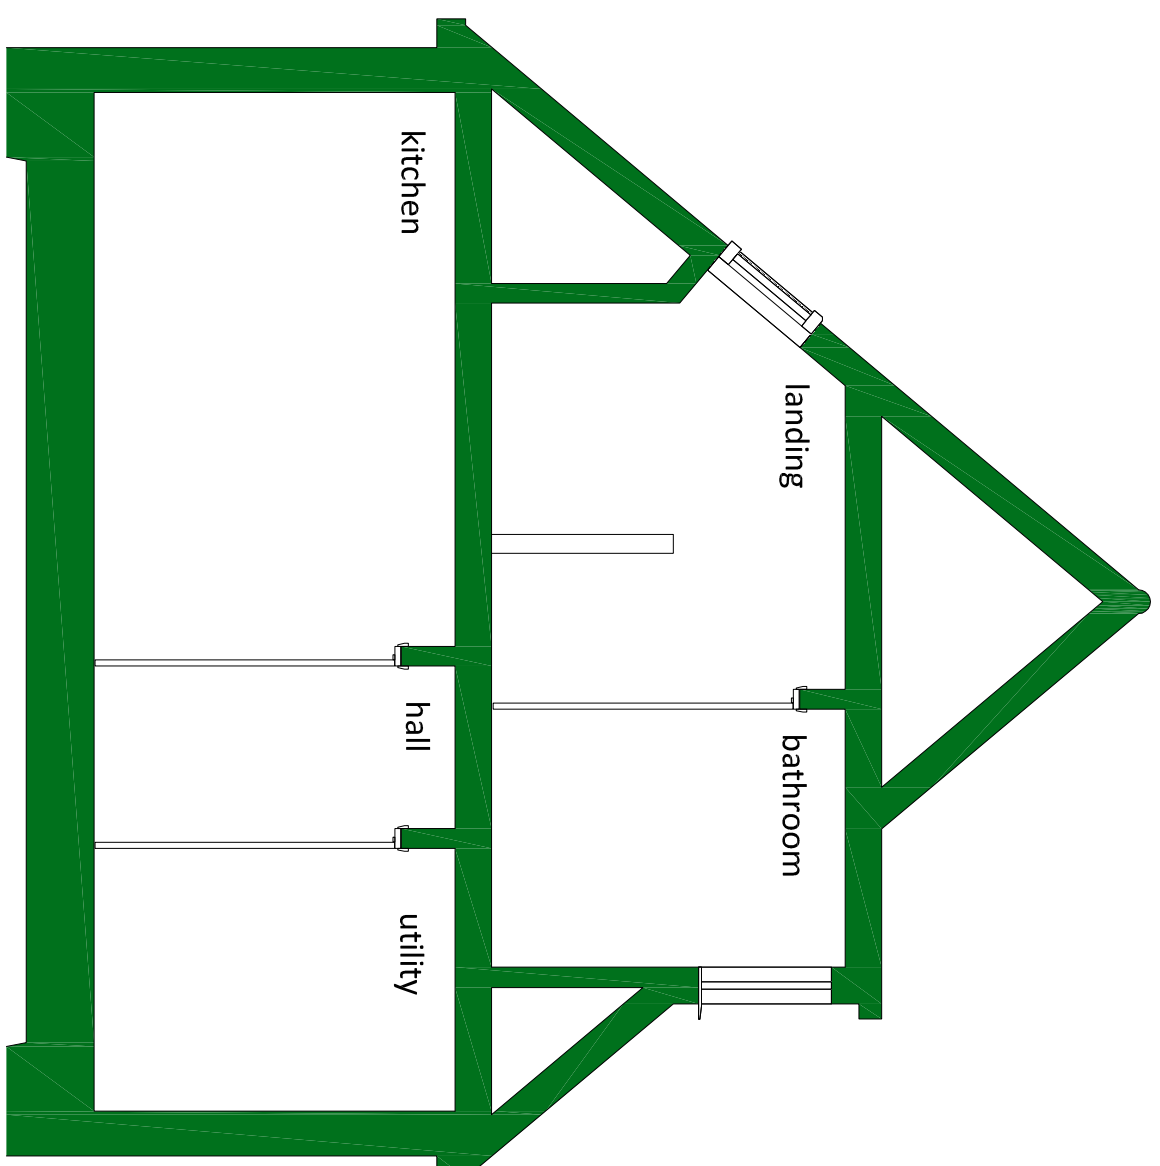

+S2 SECTION B
1:50 @ A1

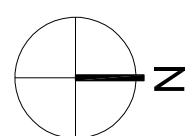

DRAWING ISSUE NOTE:

- For a purpose of reference to local authority for the
- This drawing is to be read in conjunction with all other relevant
- Do not scale, except for planning purposes
- Do not use for construction
- Should any third party use these drawings for the purpose of

LEGEND:

Revision
Project
Formation of 2 no En-Suite
Bathrooms & Installation of
Wood-Burning Stove
Site Address
17 Willowhayne Avenue
East Preston
Bognor Regis
BN10 7FE

Client
Mr & Mrs Hill

Scale
1:50 @ A1
Date
Sept. '20
Drawn By
NB
Checked By

PLANNING

1236.20.10

crowther overton-hart
28 Chancetoford, Horsham Road
Tewkesbury, Gloucestershire, GL20 2 9 0
E: reception@cohsurveyors.co.uk

