



DRAWING ISSUE NOTE:

- For the purpose of submission to Local Authority for the planning application.
- This drawing is to be used in conjunction with all other relevant drawings and specifications.
- Do not scale - created for Planning purposes.
- Do not use for construction - unless otherwise stated.
- Should any third party use these drawings for the purpose of construction, it shall be entirely at their own risk.


LEGEND:

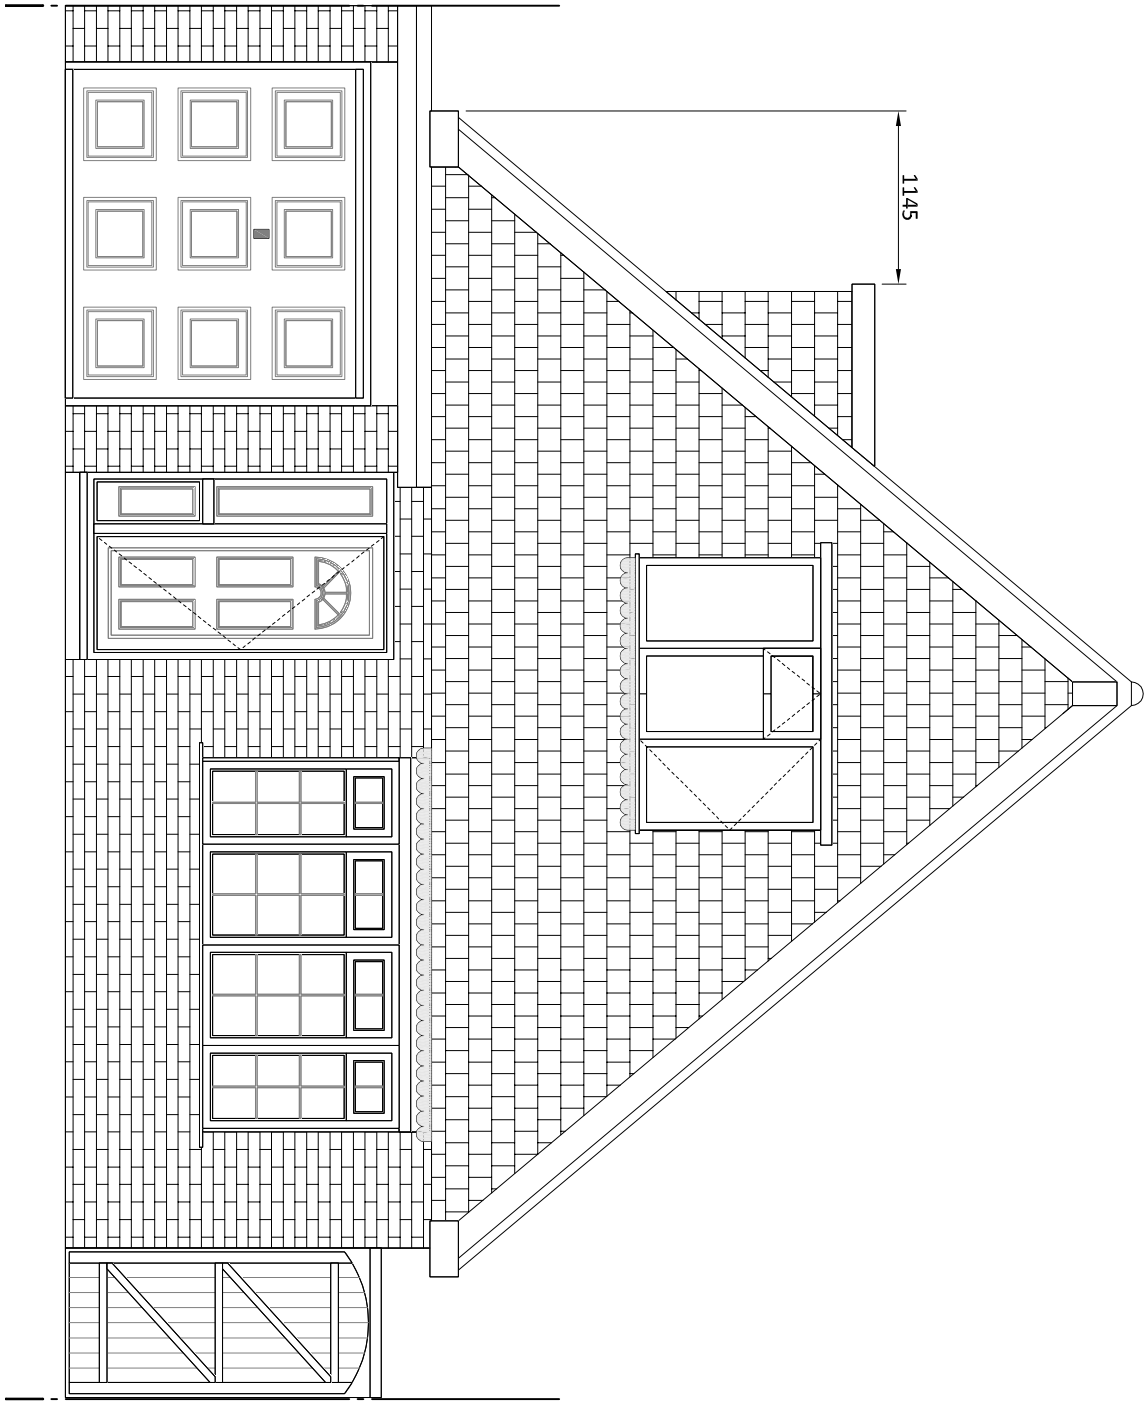


+E1 FRONT ELEVATION
1:50 @ A1
SOUTH FACING

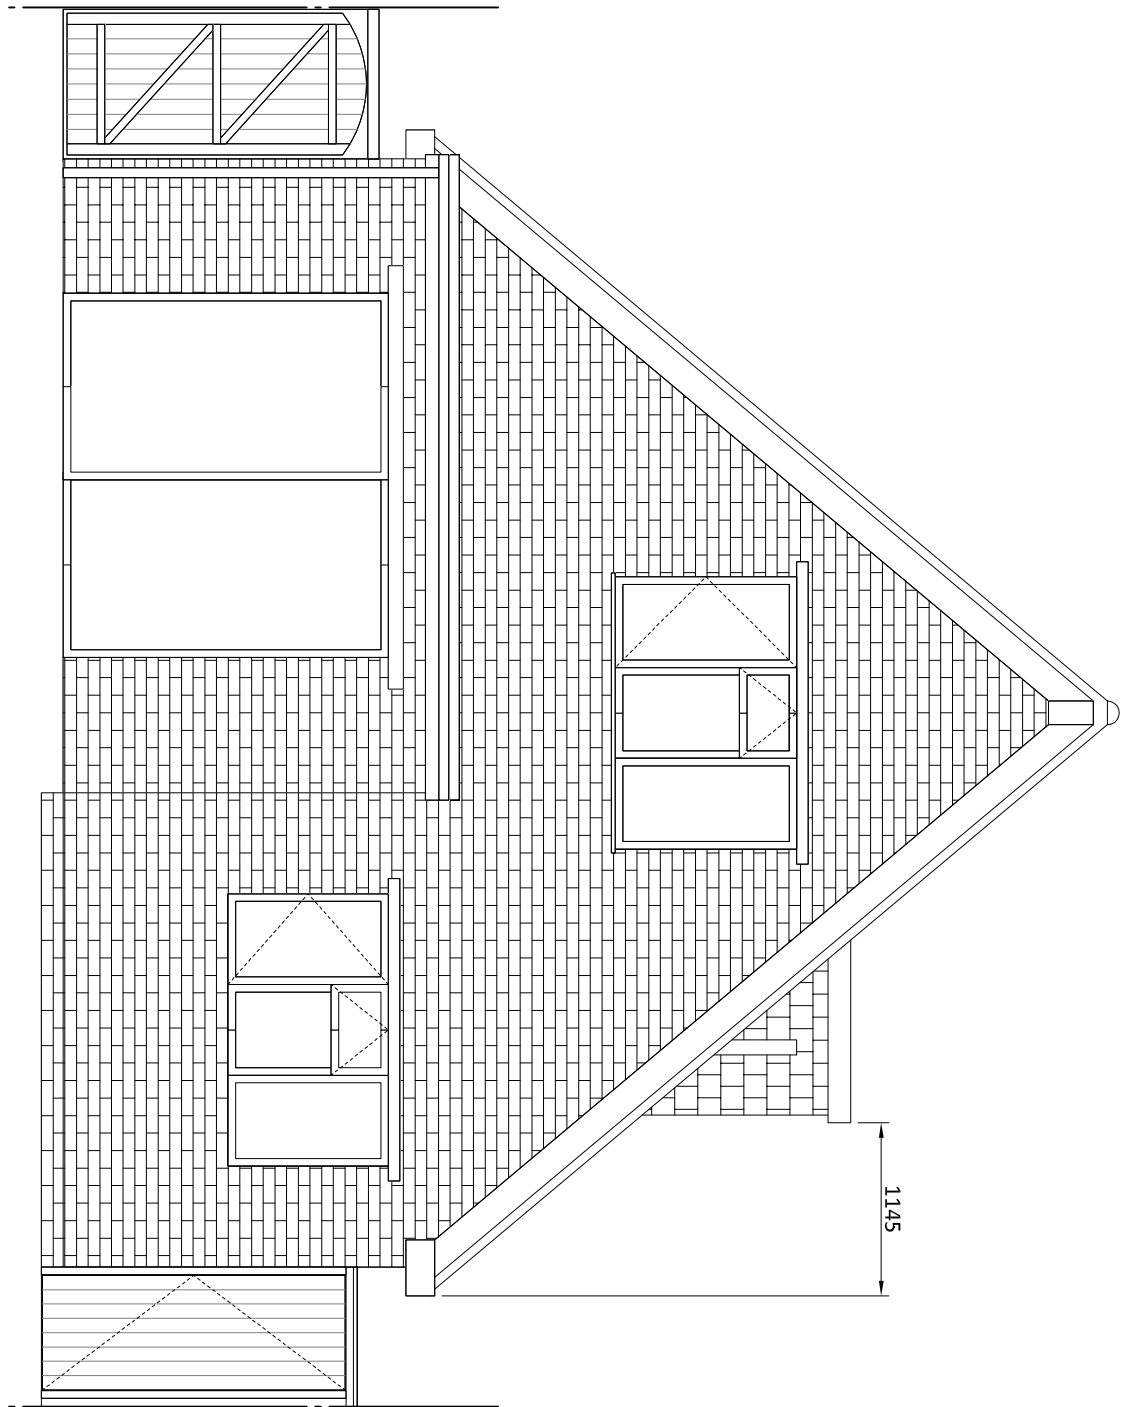

+E2 REAR ELEVATION
1:50 @ A1
NORTH FACING

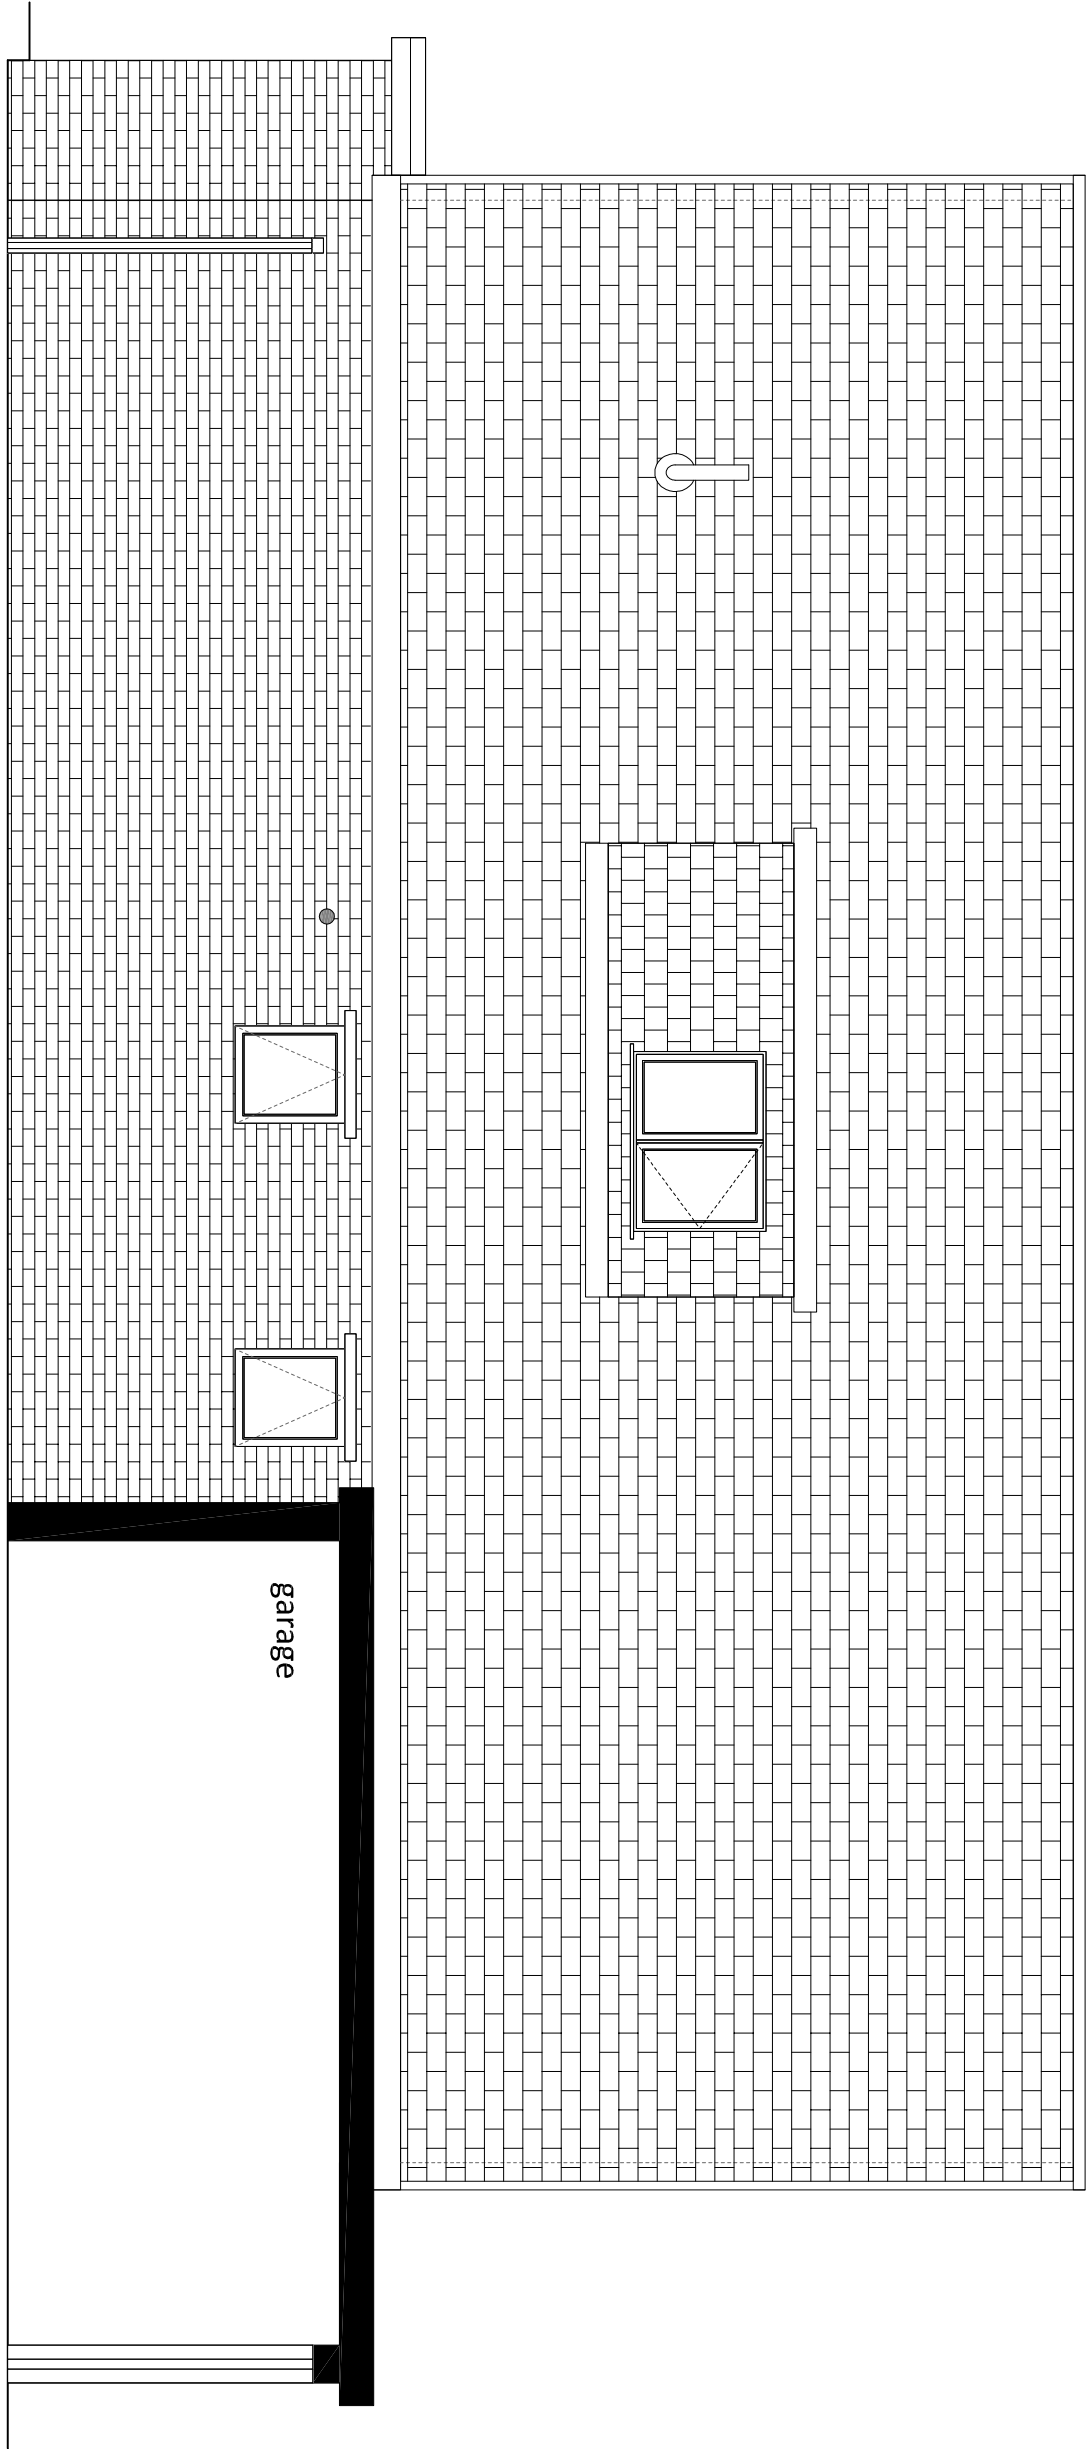

+E3 SIDE ELEVATION
1:50 @ A1
WEST FACING

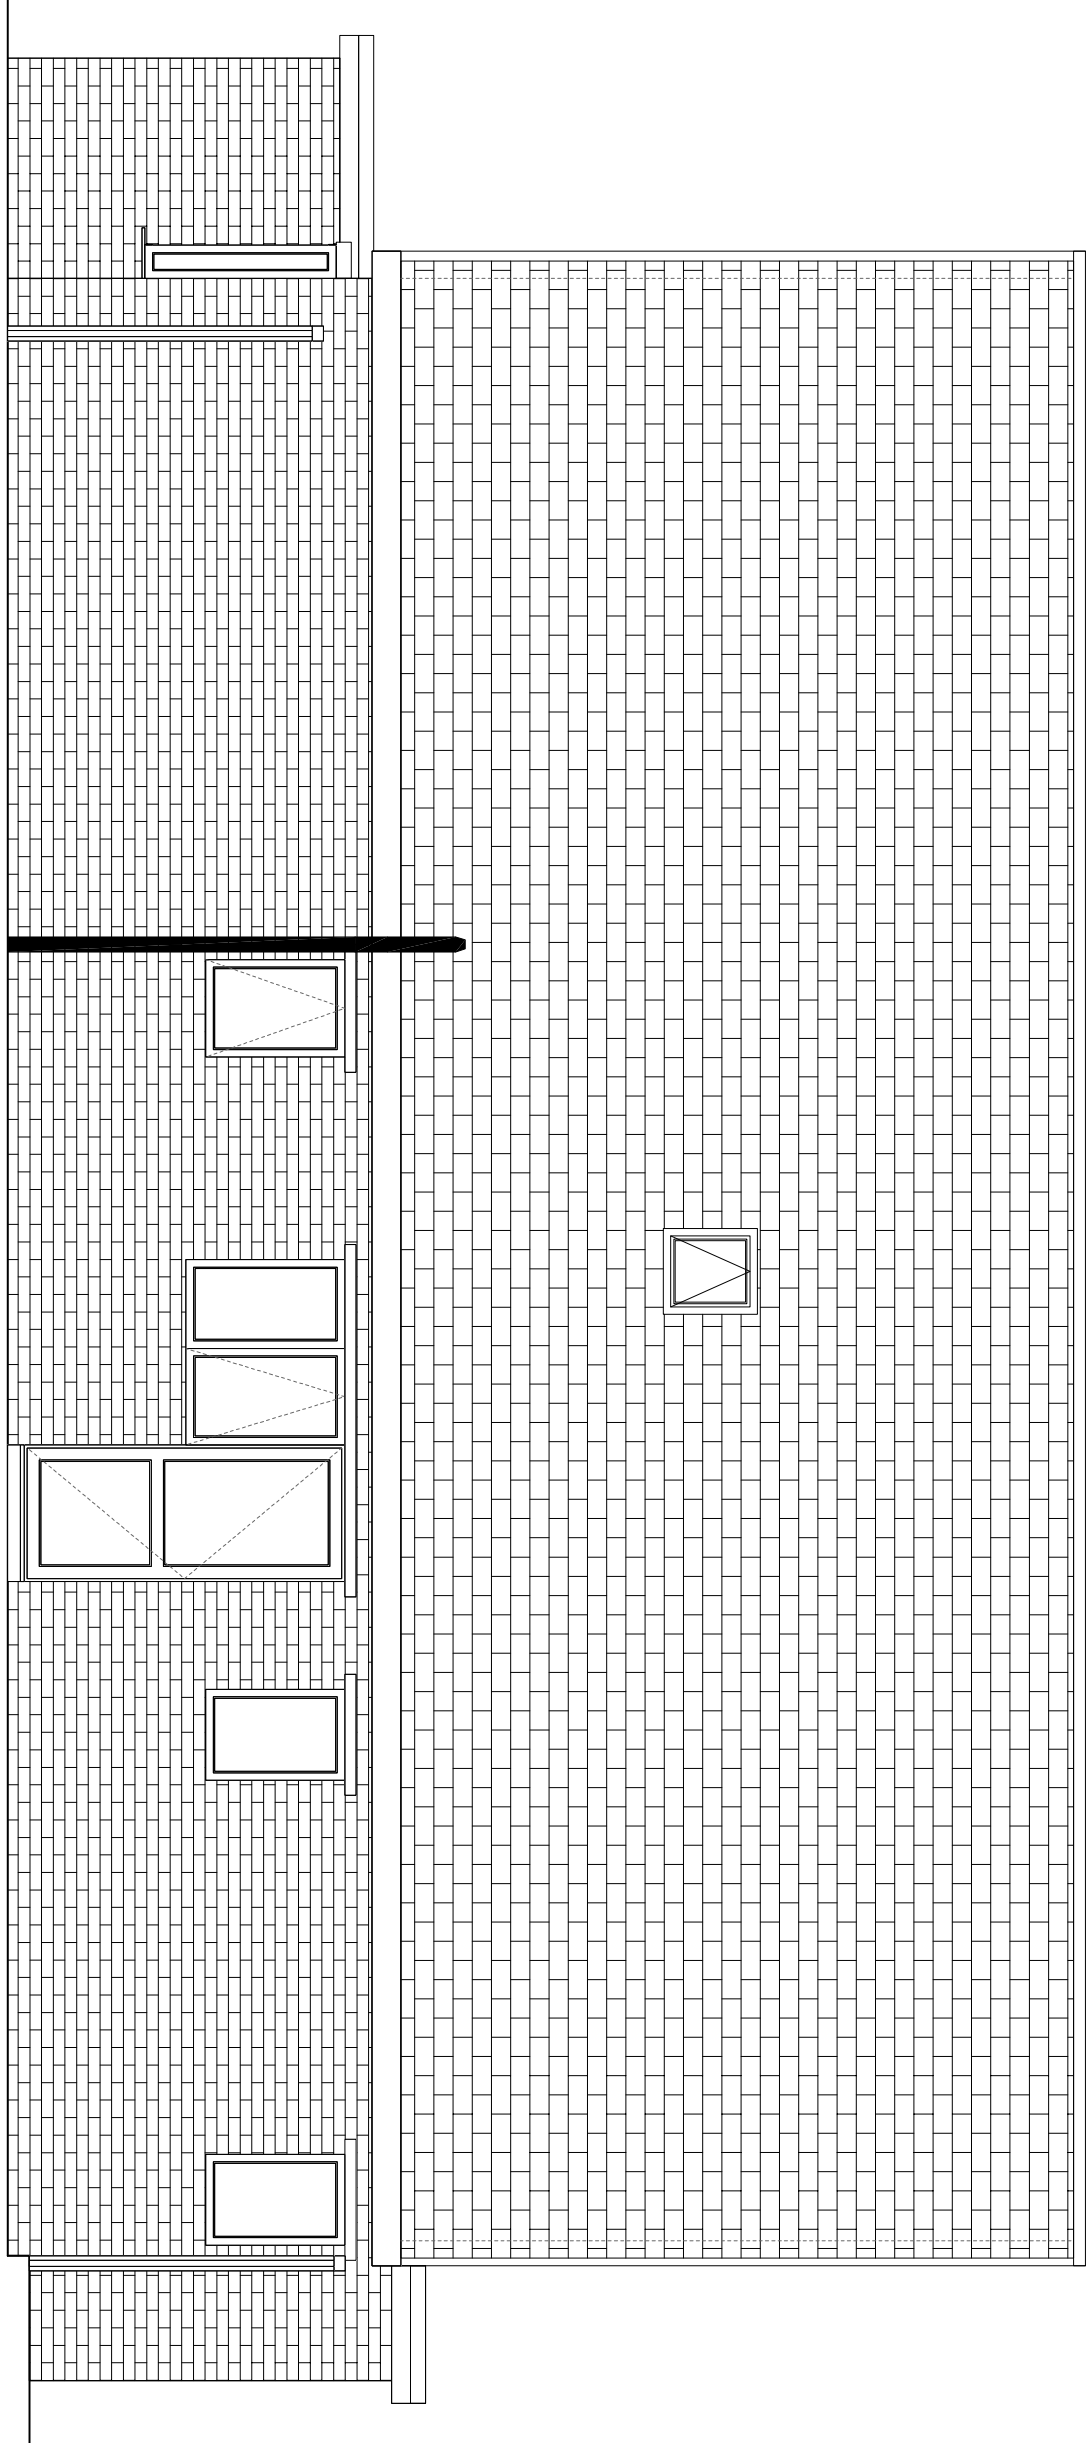

+E4 SIDE ELEVATION
1:50 @ A1
EAST FACING

Project
Formation of 2 no En-Suite
Bathrooms & Installation of
Wood-Burning Stove

Site Address
17 Willowhayne Avenue
East Preston
Bittern
BN16 7FE

EXISTING LAYOUTS:
Elevations

Client
Mr & Mrs Hill

Scale
1:50 @ A1
Date
Sept. '20
Drawn By
NB
Checked By
NB

PLANNING

Planning No.
1236.20.15

crowther overton-hart
28 Chancetorfield, Horsham Road
Tewkesbury, Gloucestershire, GL20 2 9 0
E reception@cohsurveyors.co.uk

© COPYRIGHT 2020. CROWTHER OVERTON-HART. ALL RIGHTS RESERVED.
DIRECT COUNCIL ID: 1111111111

