



DRAWING ISSUE NOTE:

- For the purpose of submission to Local Authority for the planning application, this drawing is not to scale.
- This drawing is to be read in conjunction with all other relevant drawings and specifications.
- Do not scale, except for planning purposes.
- Do not use for construction.
- Should any third party use these drawings for the purpose of construction, it shall be entirely at their own risk.


LEGEND:

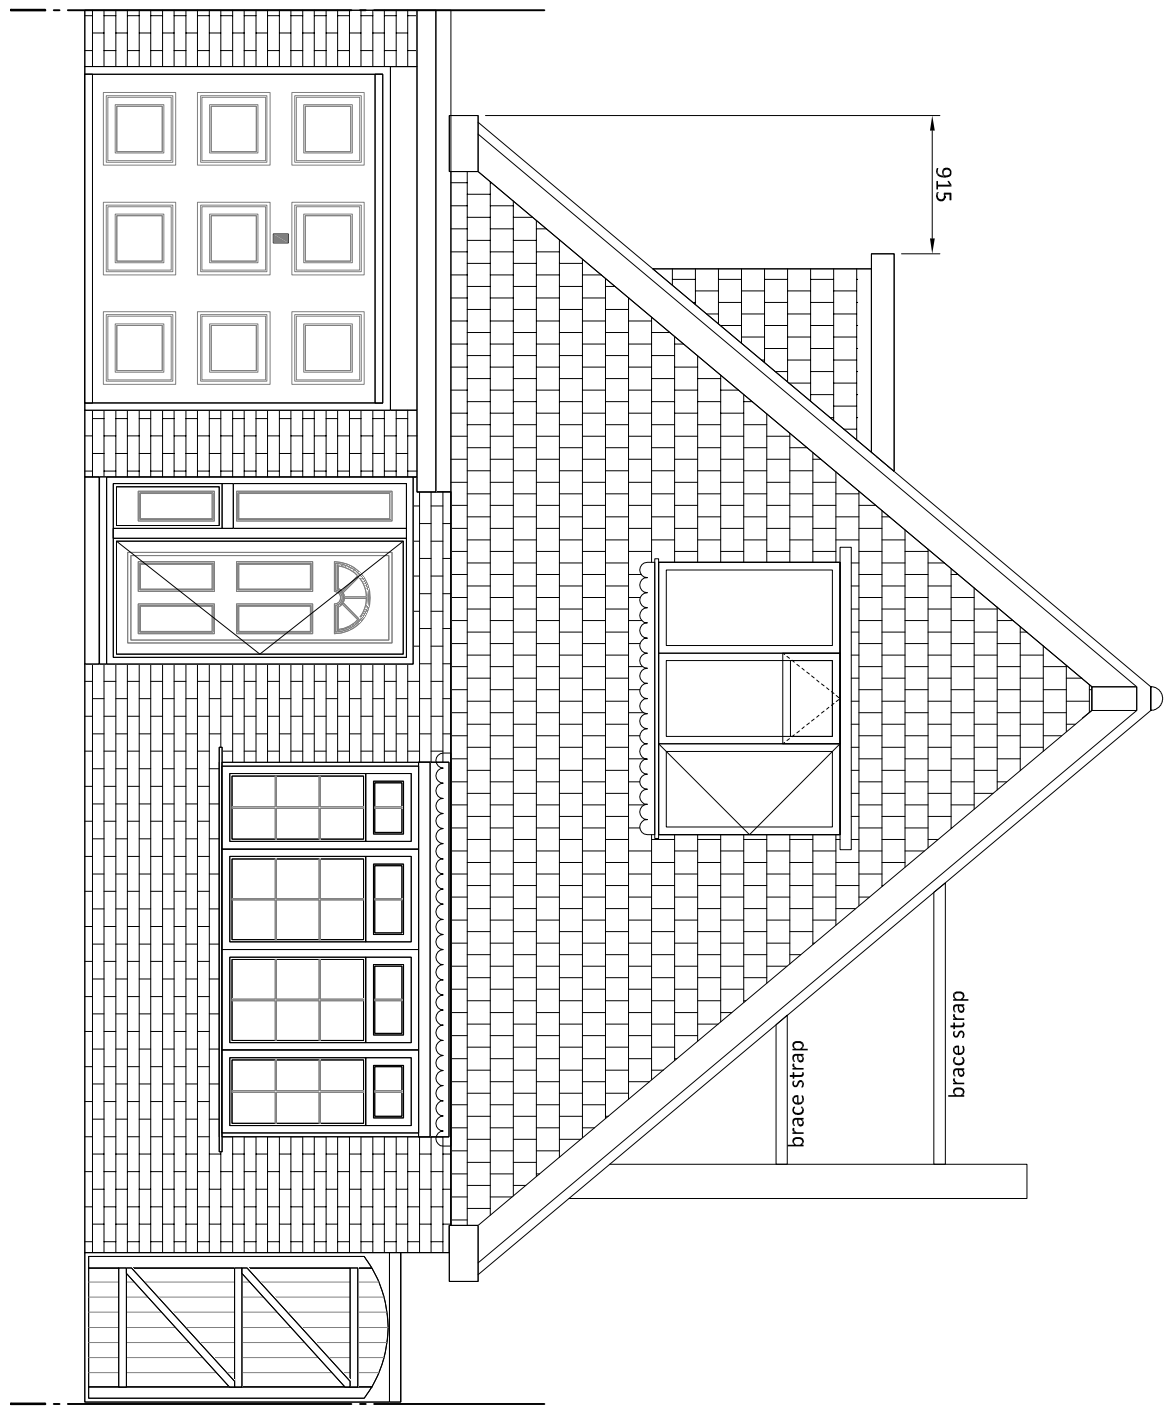


+E1 FRONT ELEVATION
SOUTH FACING
1:50 @ A1

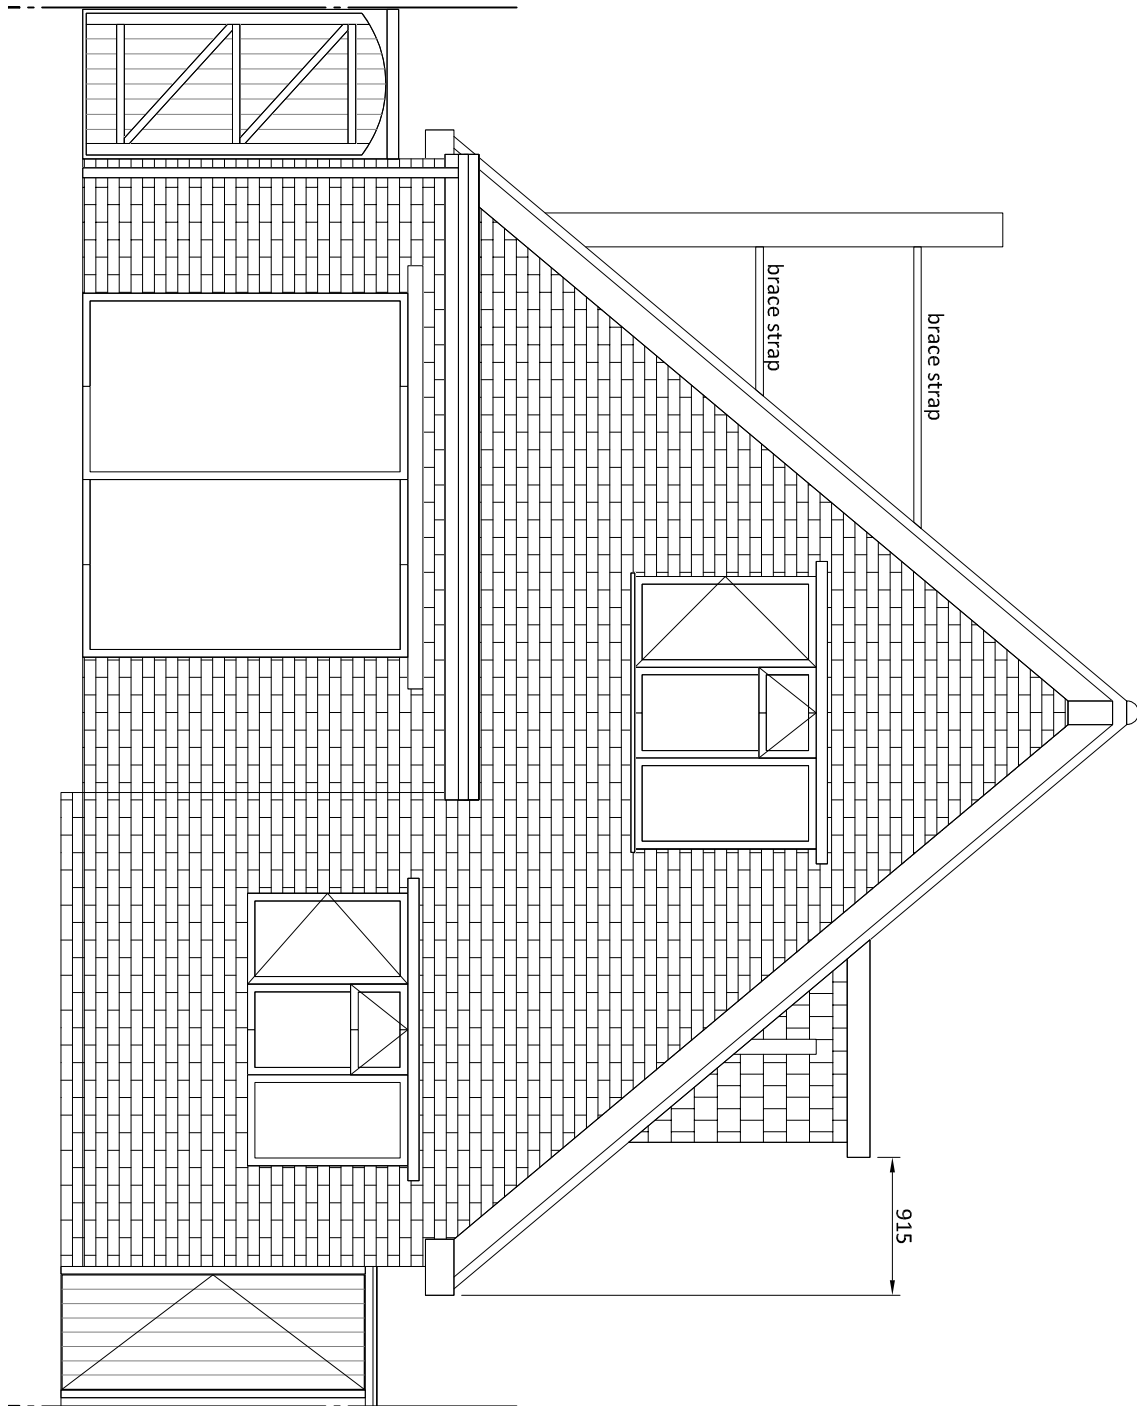

+E2 REAR ELEVATION
NORTH FACING
1:50 @ A1

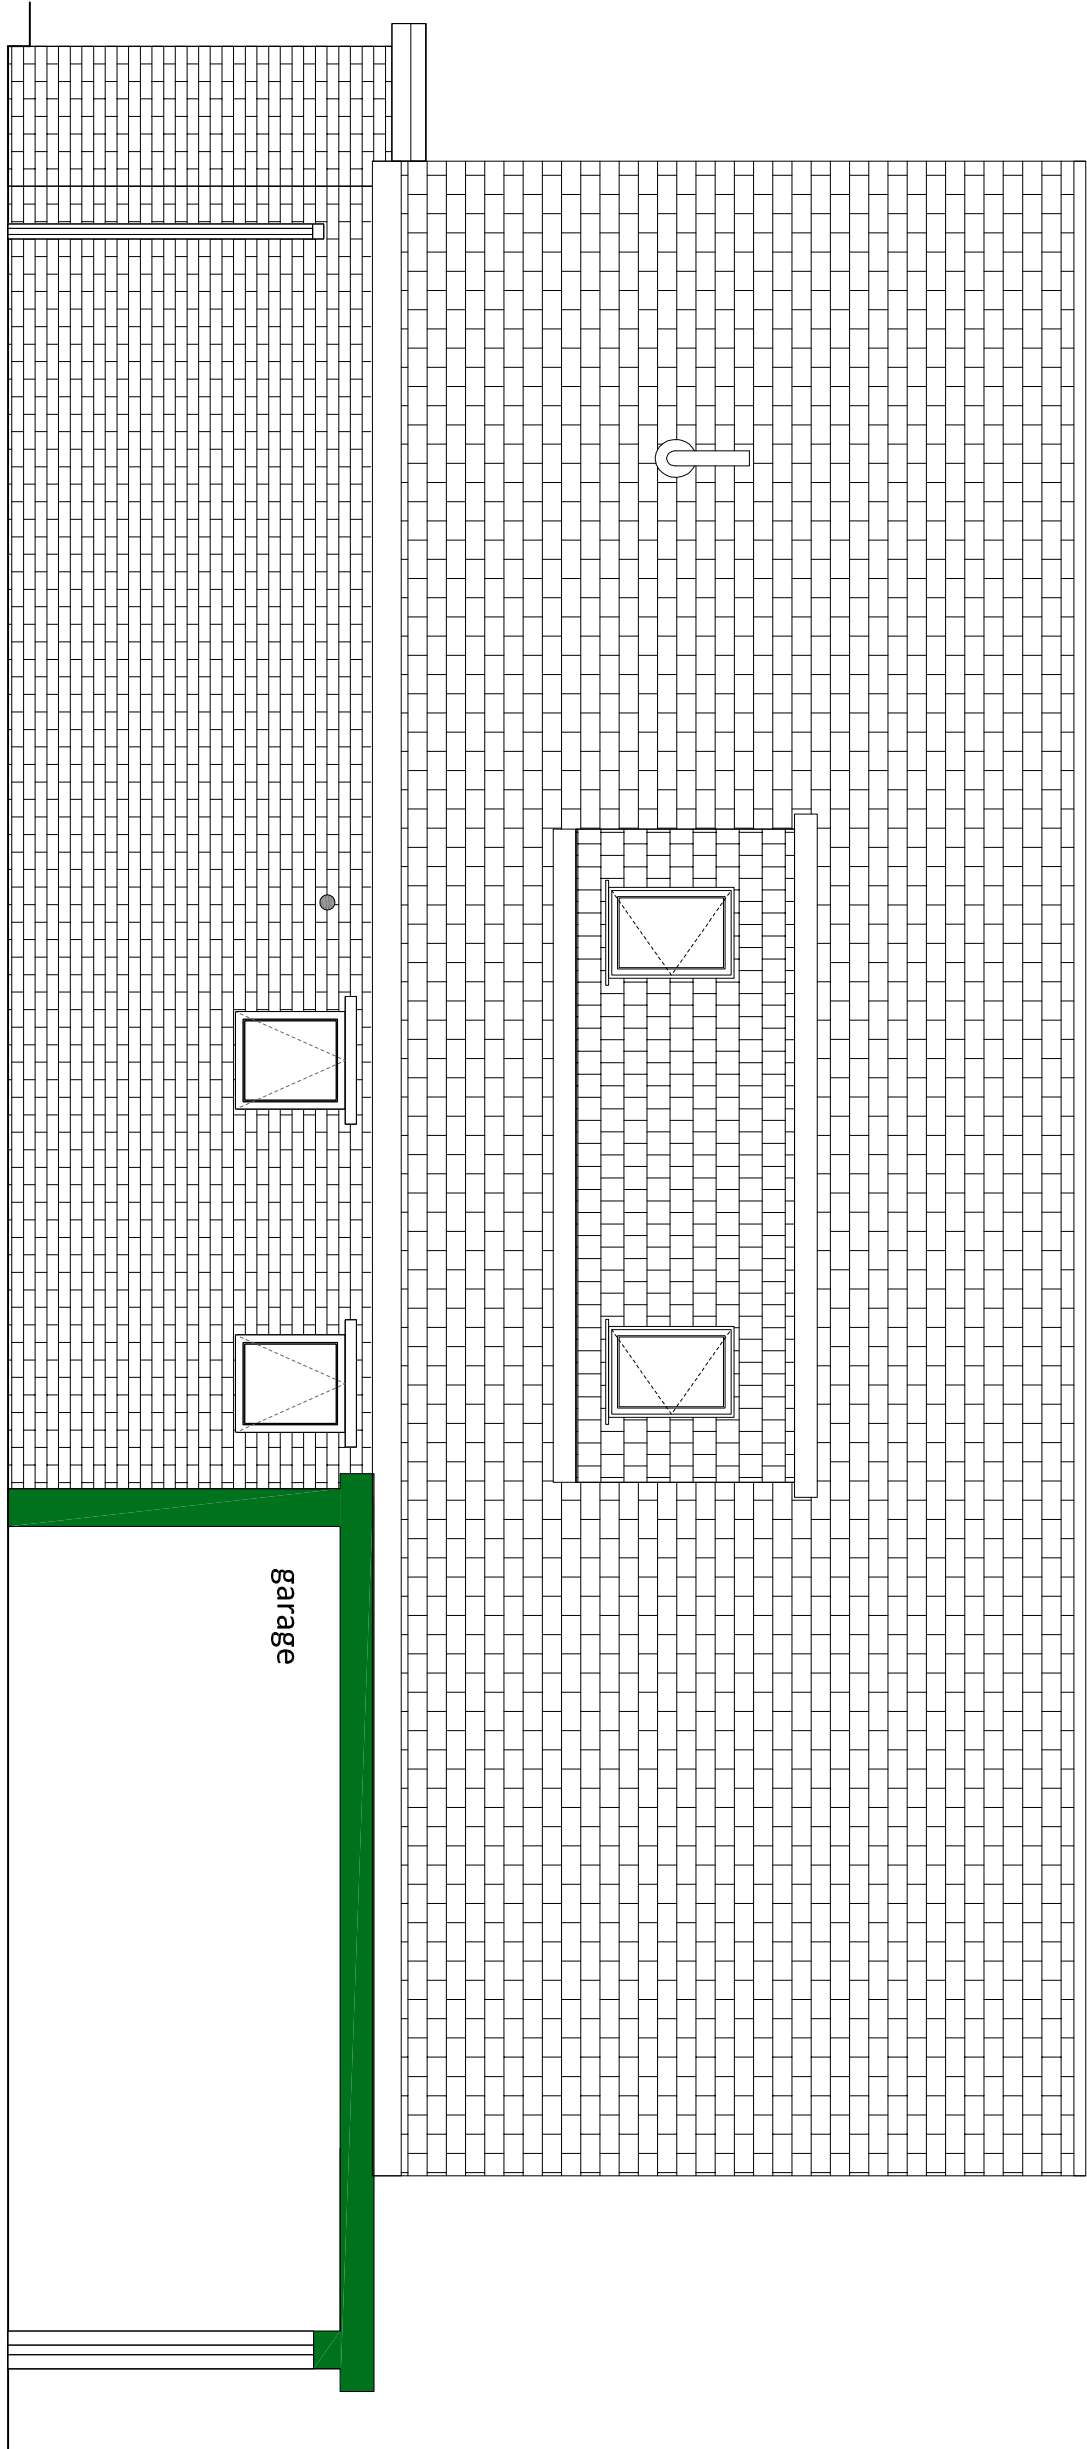

+E3 SIDE ELEVATION
WEST FACING
1:50 @ A1

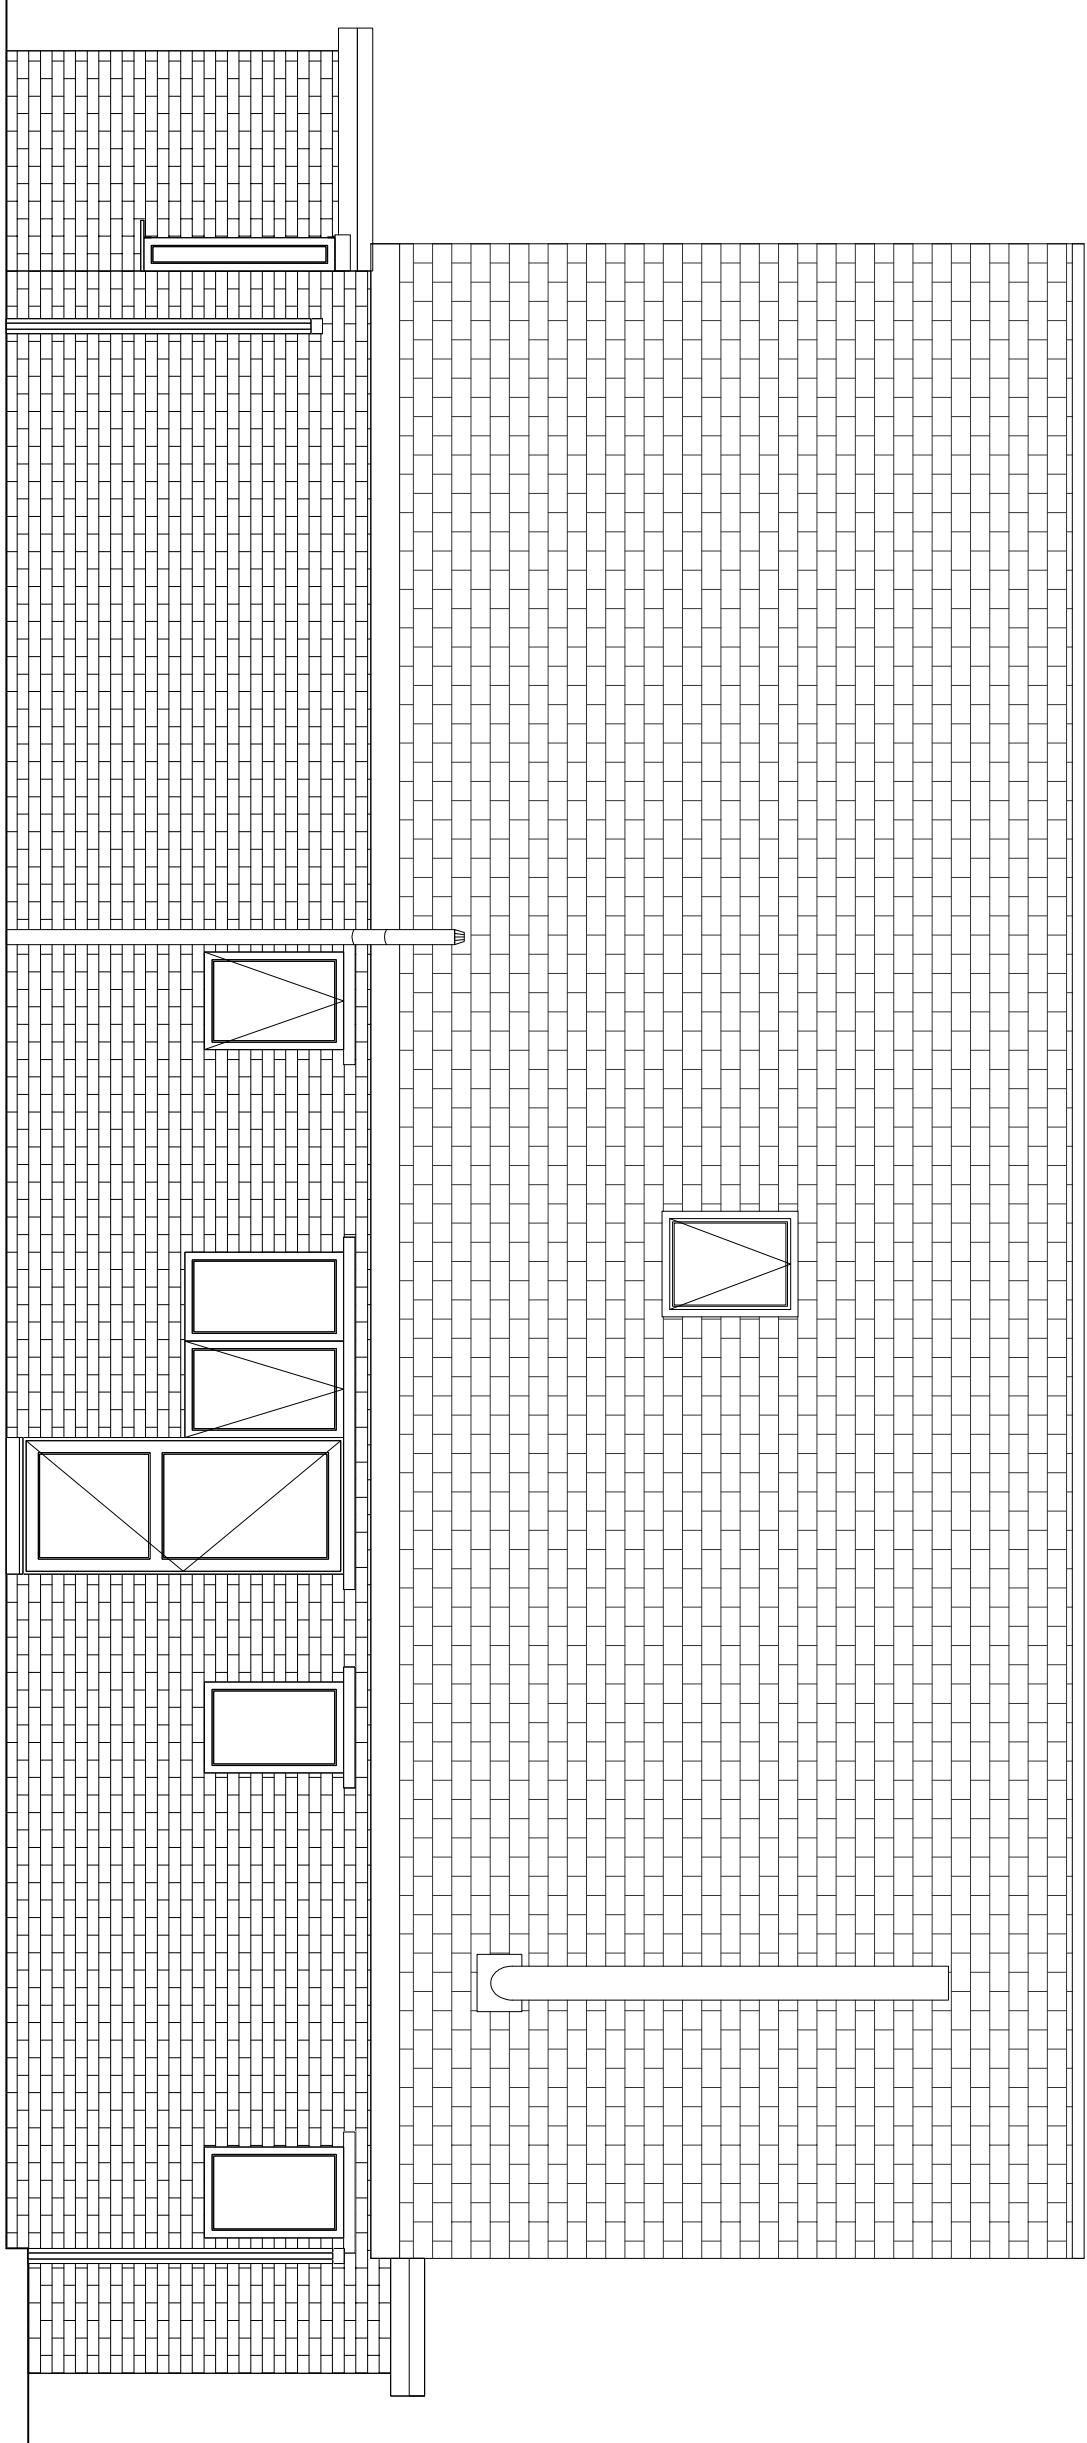

+E4 SIDE ELEVATION
EAST FACING
1:50 @ A1

PLANNING

1236.20.25

Scale: 1:50 @ A1
Date: SEPT. 20
Drawn by: NB
Checked by:

Mr & Mrs Hill

PROPOSED LAYOUTS:

Formation of 2 no En-Suite
Bathrooms & Installation of
Wood-Burning Stove
17 Willowhayne Avenue
East Preston
Bognor Regis
BN16 7FE