


South Elevation

East Elevation

North Elevation

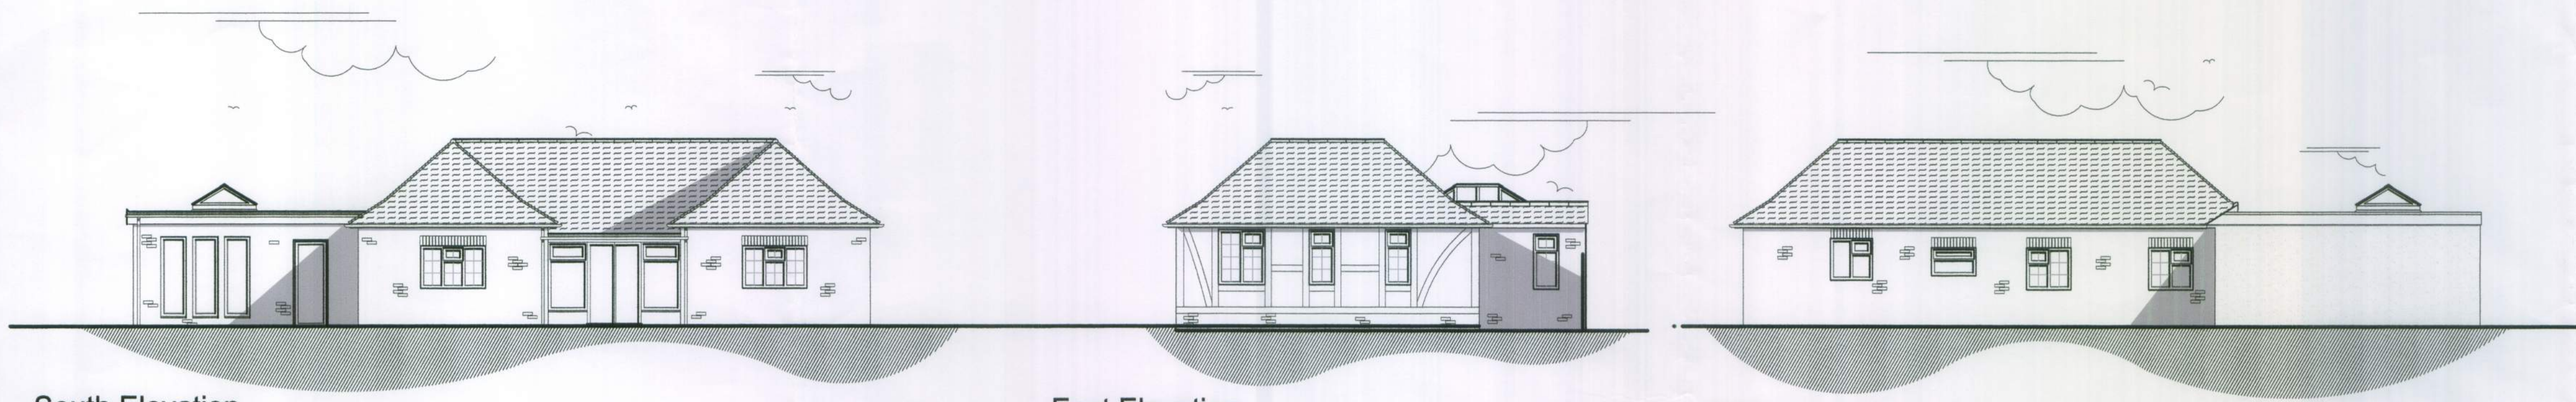


South Elevation

East Elevation


North Elevation



Location Plan Scale 1:1250

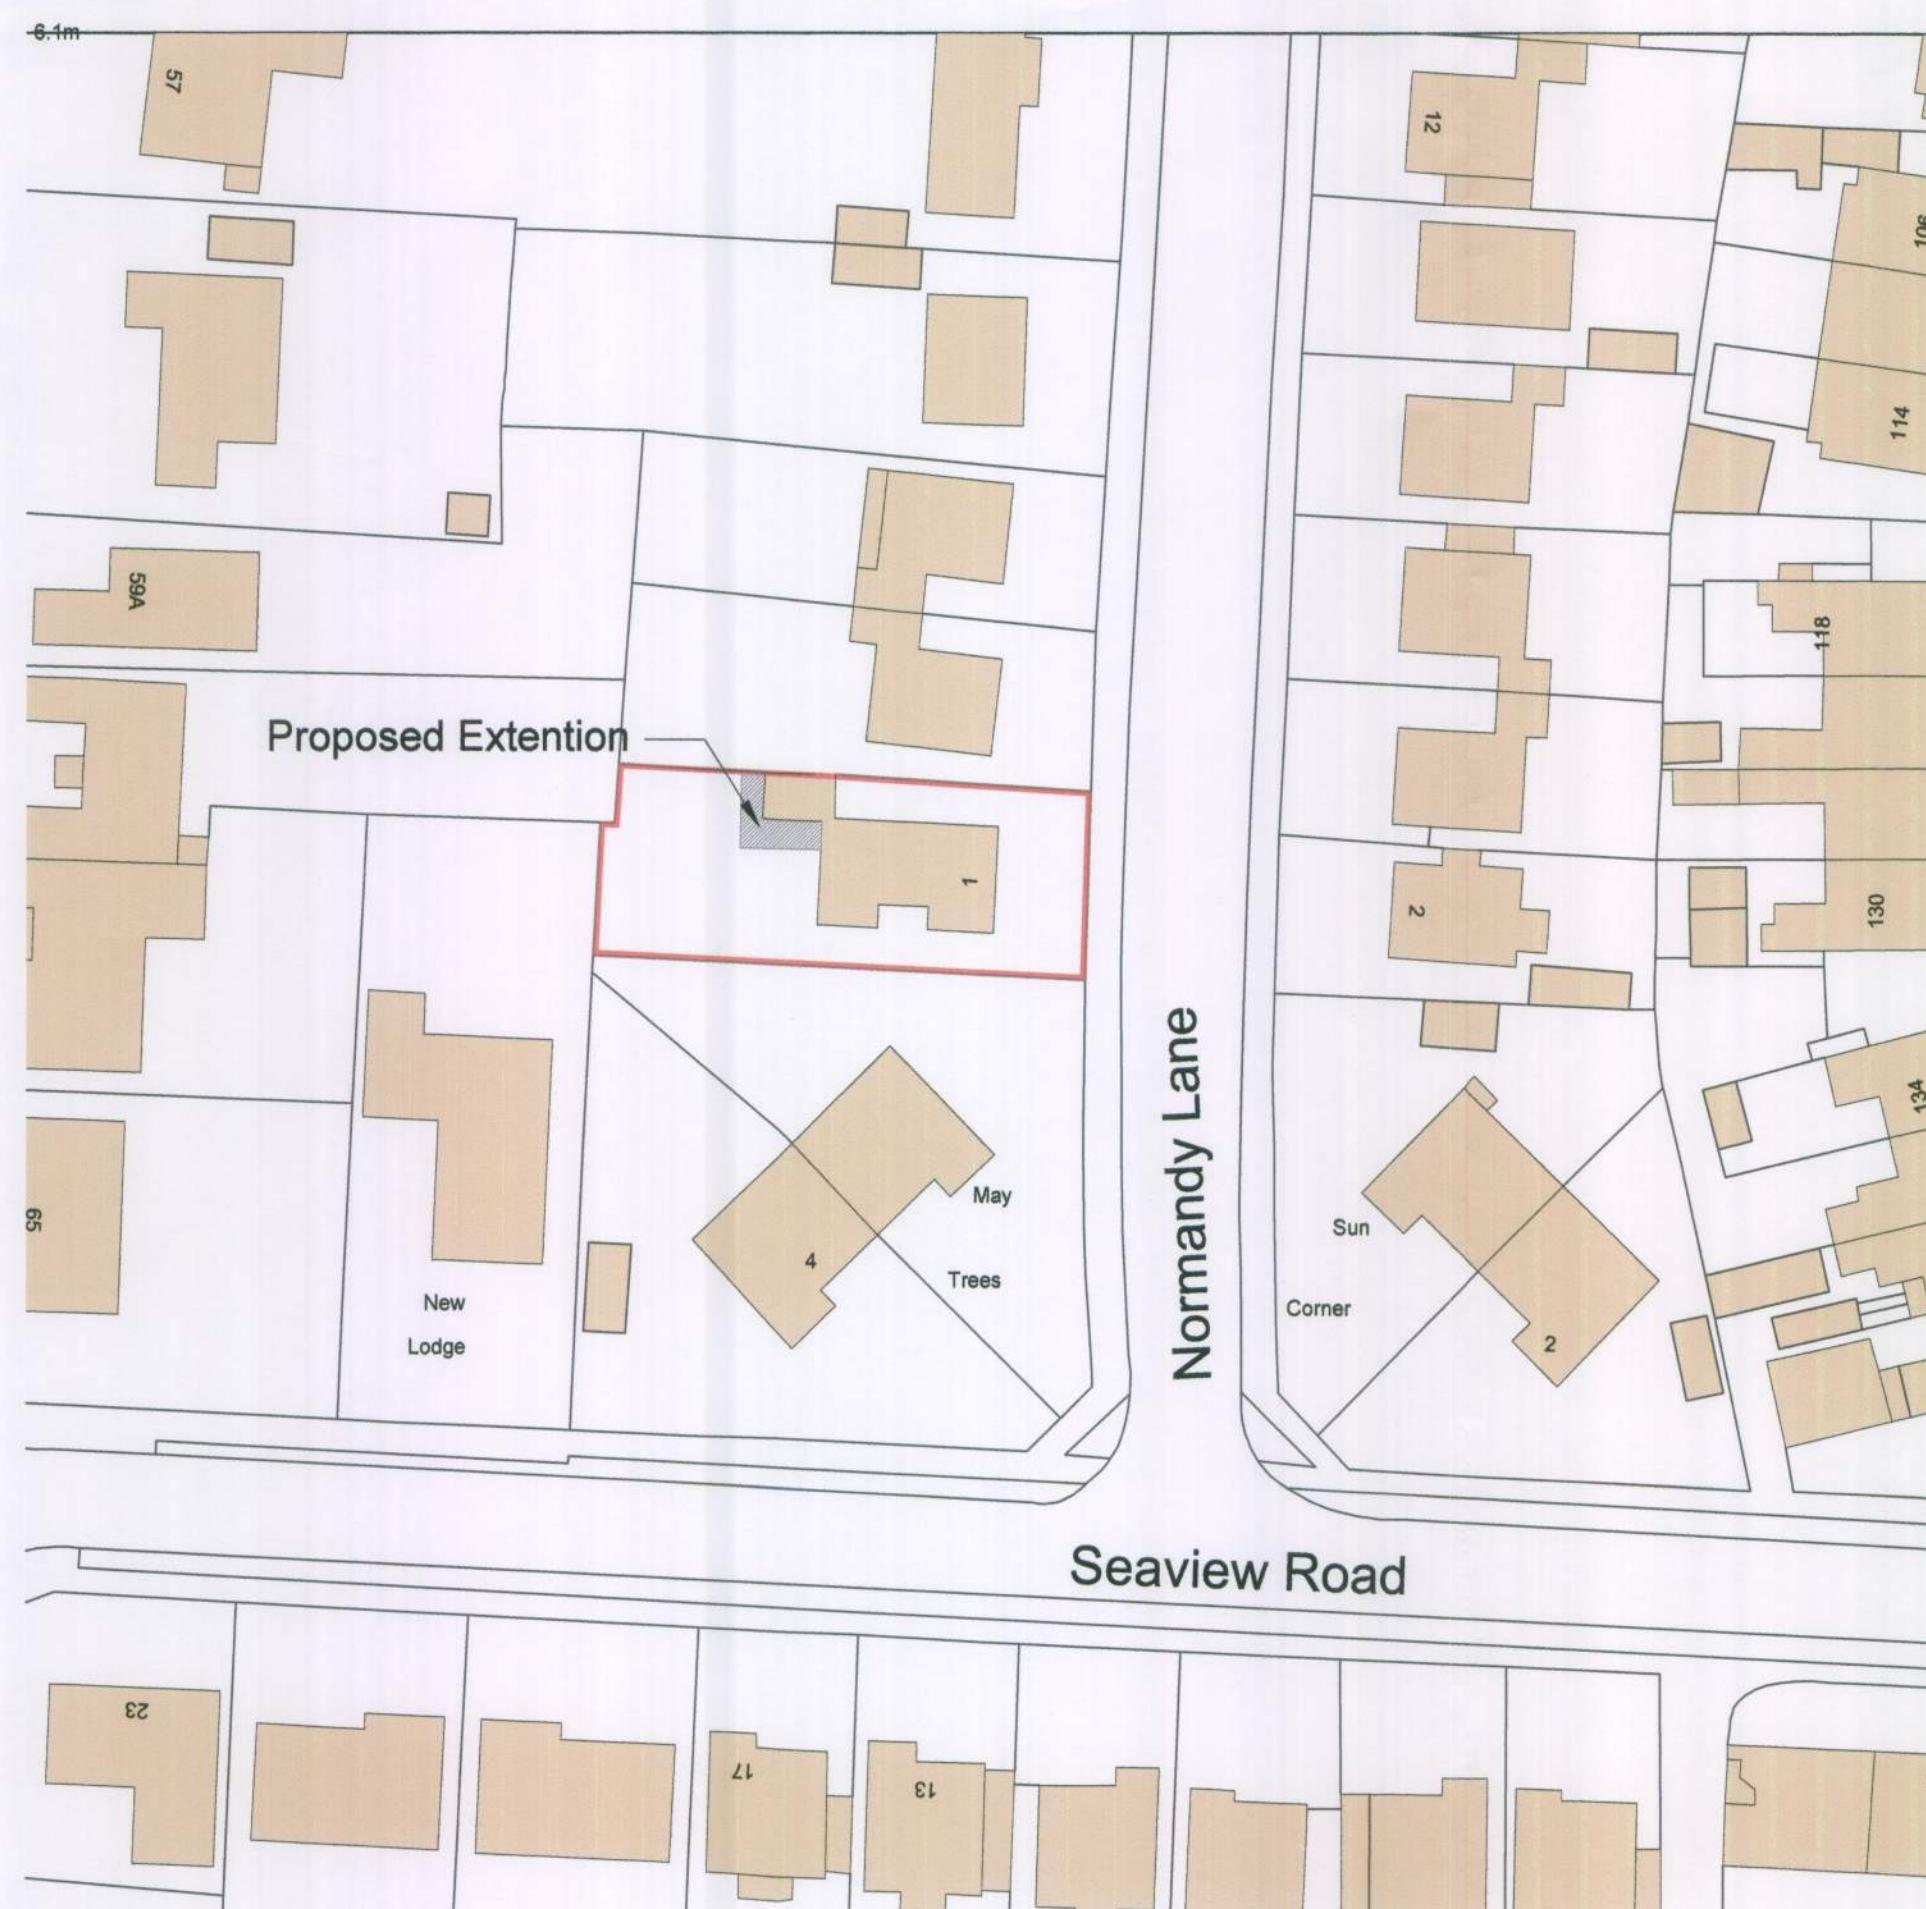

Site/ Block Plan Scale 1:500

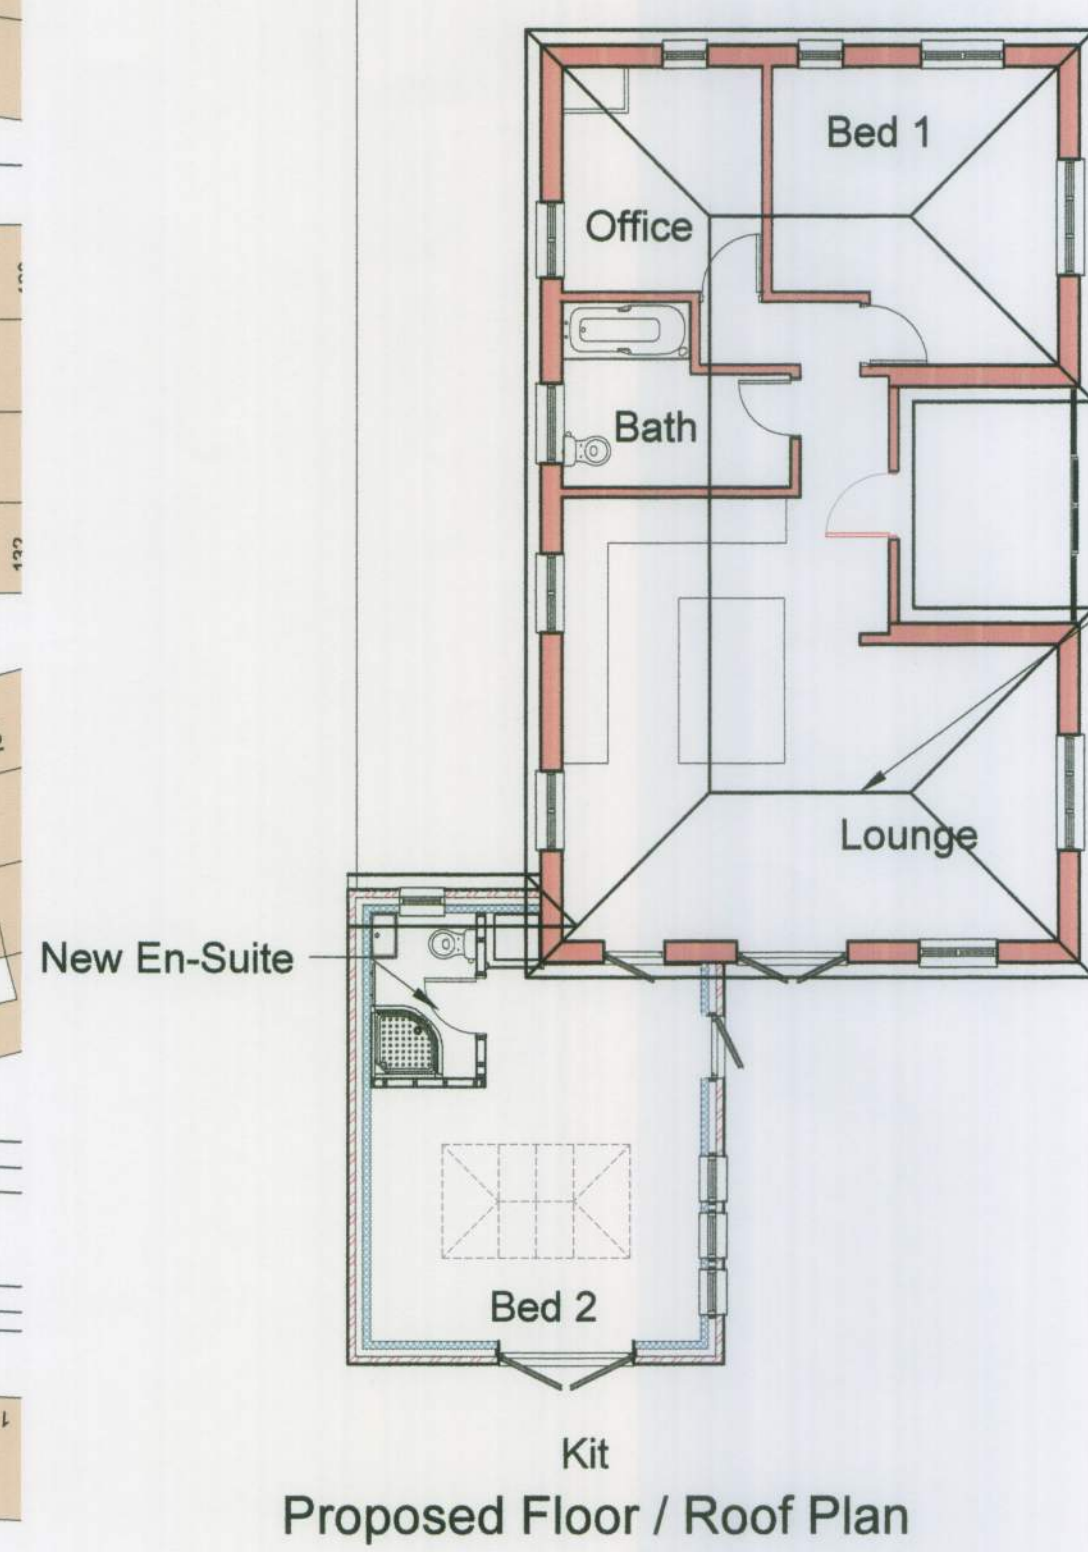

Proposed Floor / Roof Plan