



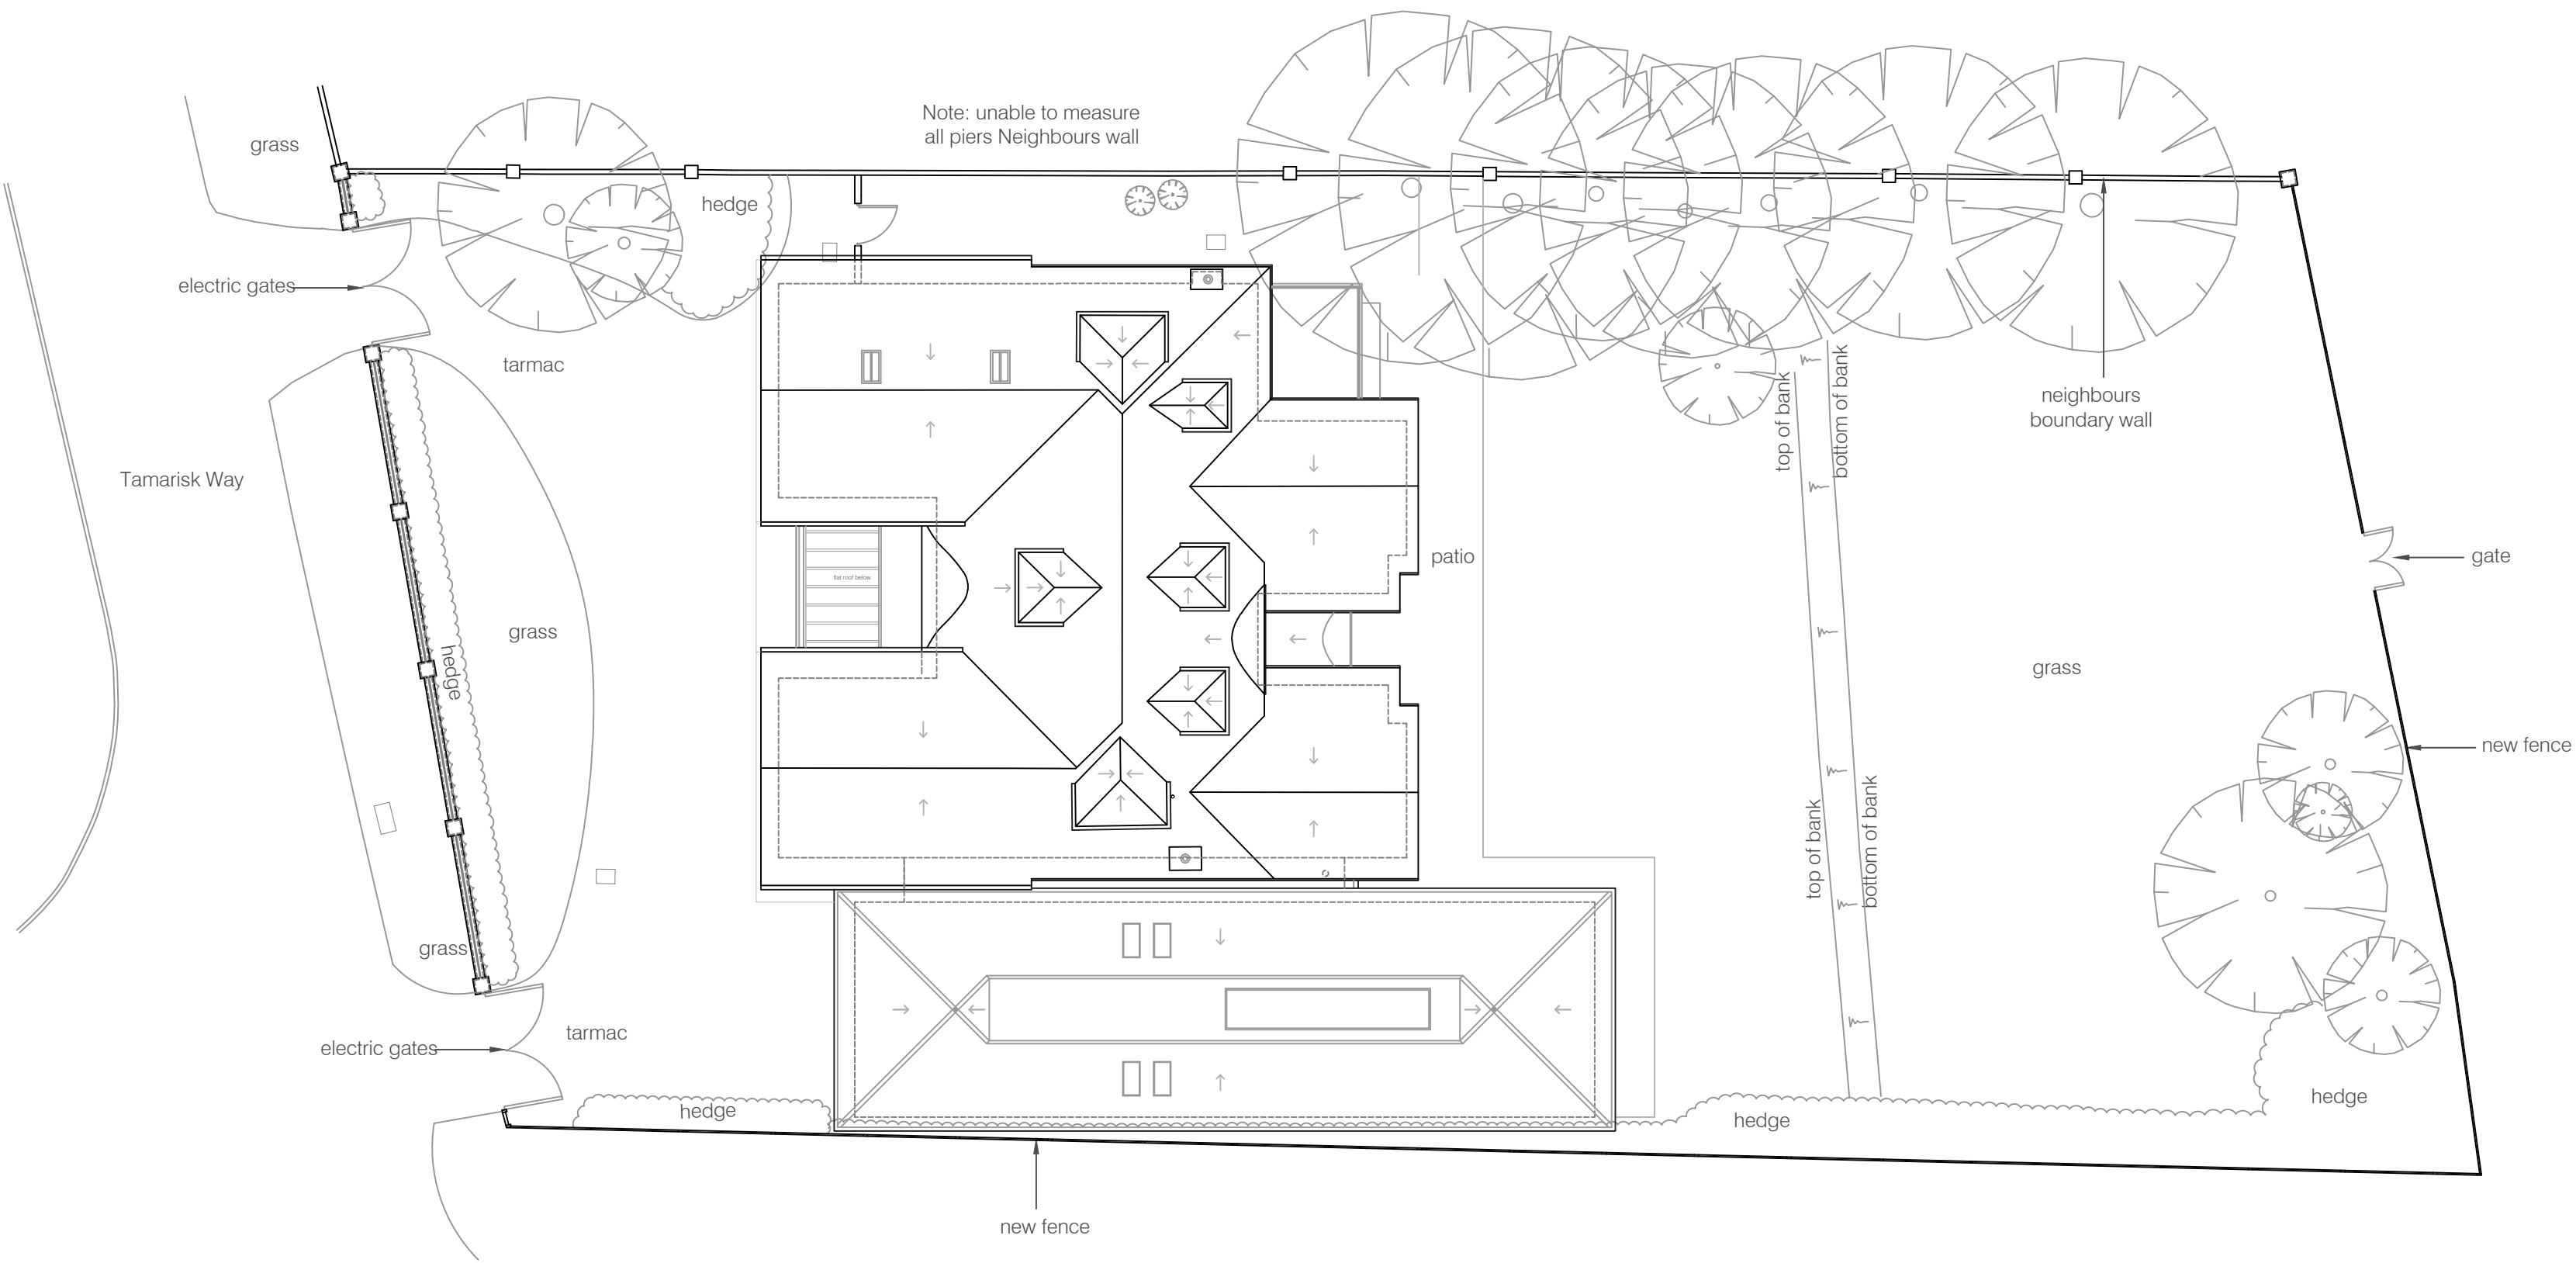

Proposed Site Plan 1:200

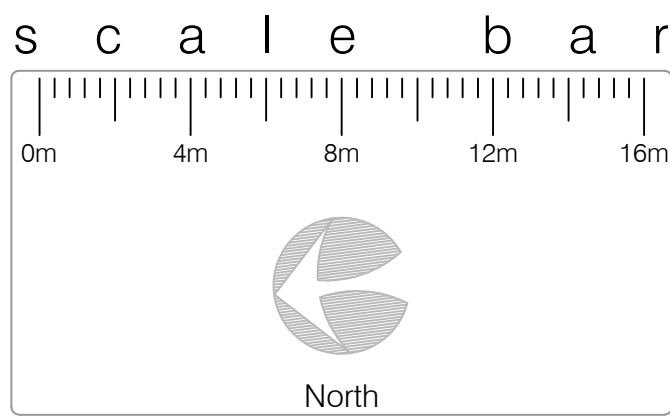


North Facing Elevation (from street, aligned to house)



no.	date	description	by

revisions

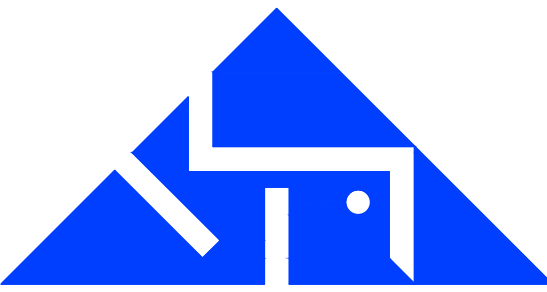

KTA limited
architects & designers

80a High Street Steyning West Sussex BN44 3RD
T: 01903 814009 F: 01903 816901
E: office@ktaltd.com W: www.ktaltd.com

client	Jason Richardson
job	Hascombe Tamarisk Way East Preston West Sussex
dwg no.	1043.01
title	Proposed Boundary Wall Details
drawn by	SM
checked by	KT
scale	1:200 & 1:100 @ A1
date	13.07.18

Do not scale off drawing.
Check all dimensions on site before any work commences.
All goods, materials and workmanship to conform with current
Building Regulations, Codes of Practice and British Standards.
This drawing shall not be reused, copied, or reproduced in any
form without the prior authorisation of KTA Limited.
Copyright of KTA Limited.