





WORKS TO EXISTING GARAGE

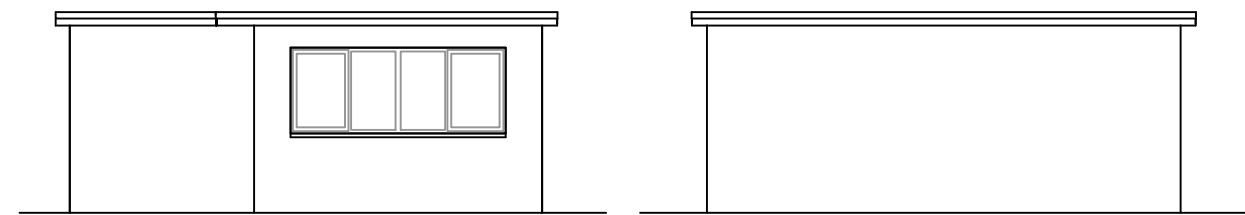


South Elevation East Elevation

Elevations (1:100)

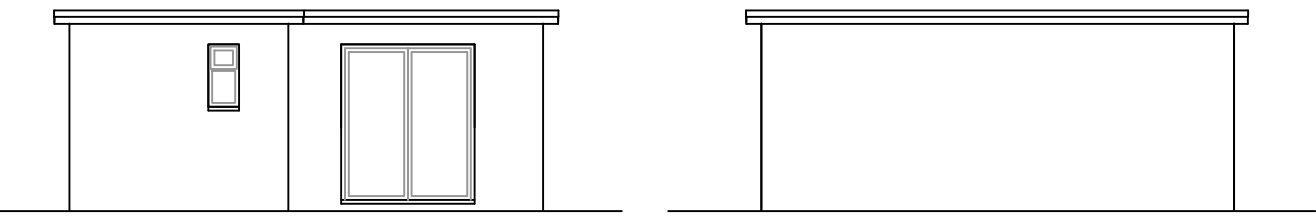


West Elevation North Elevation

PROPOSED GARAGE

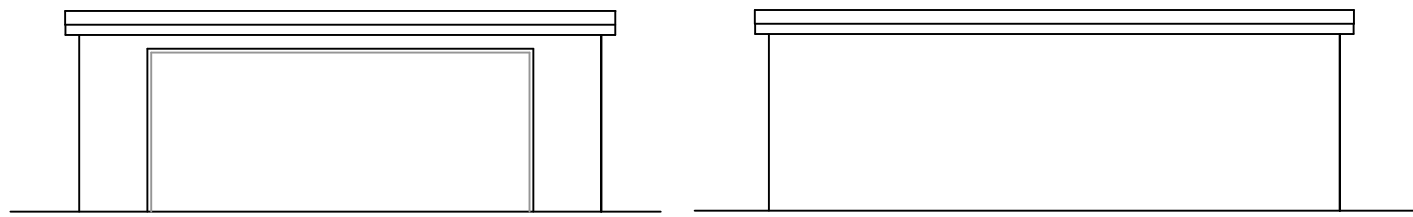


East Elevation North Elevation


Elevations (1:100)

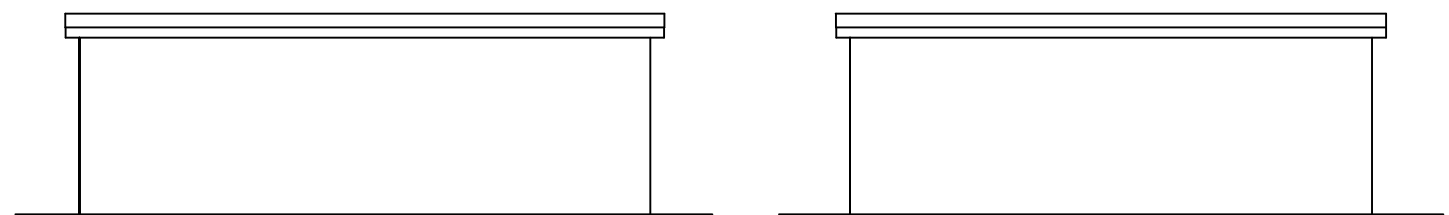

South Elevation West Elevation

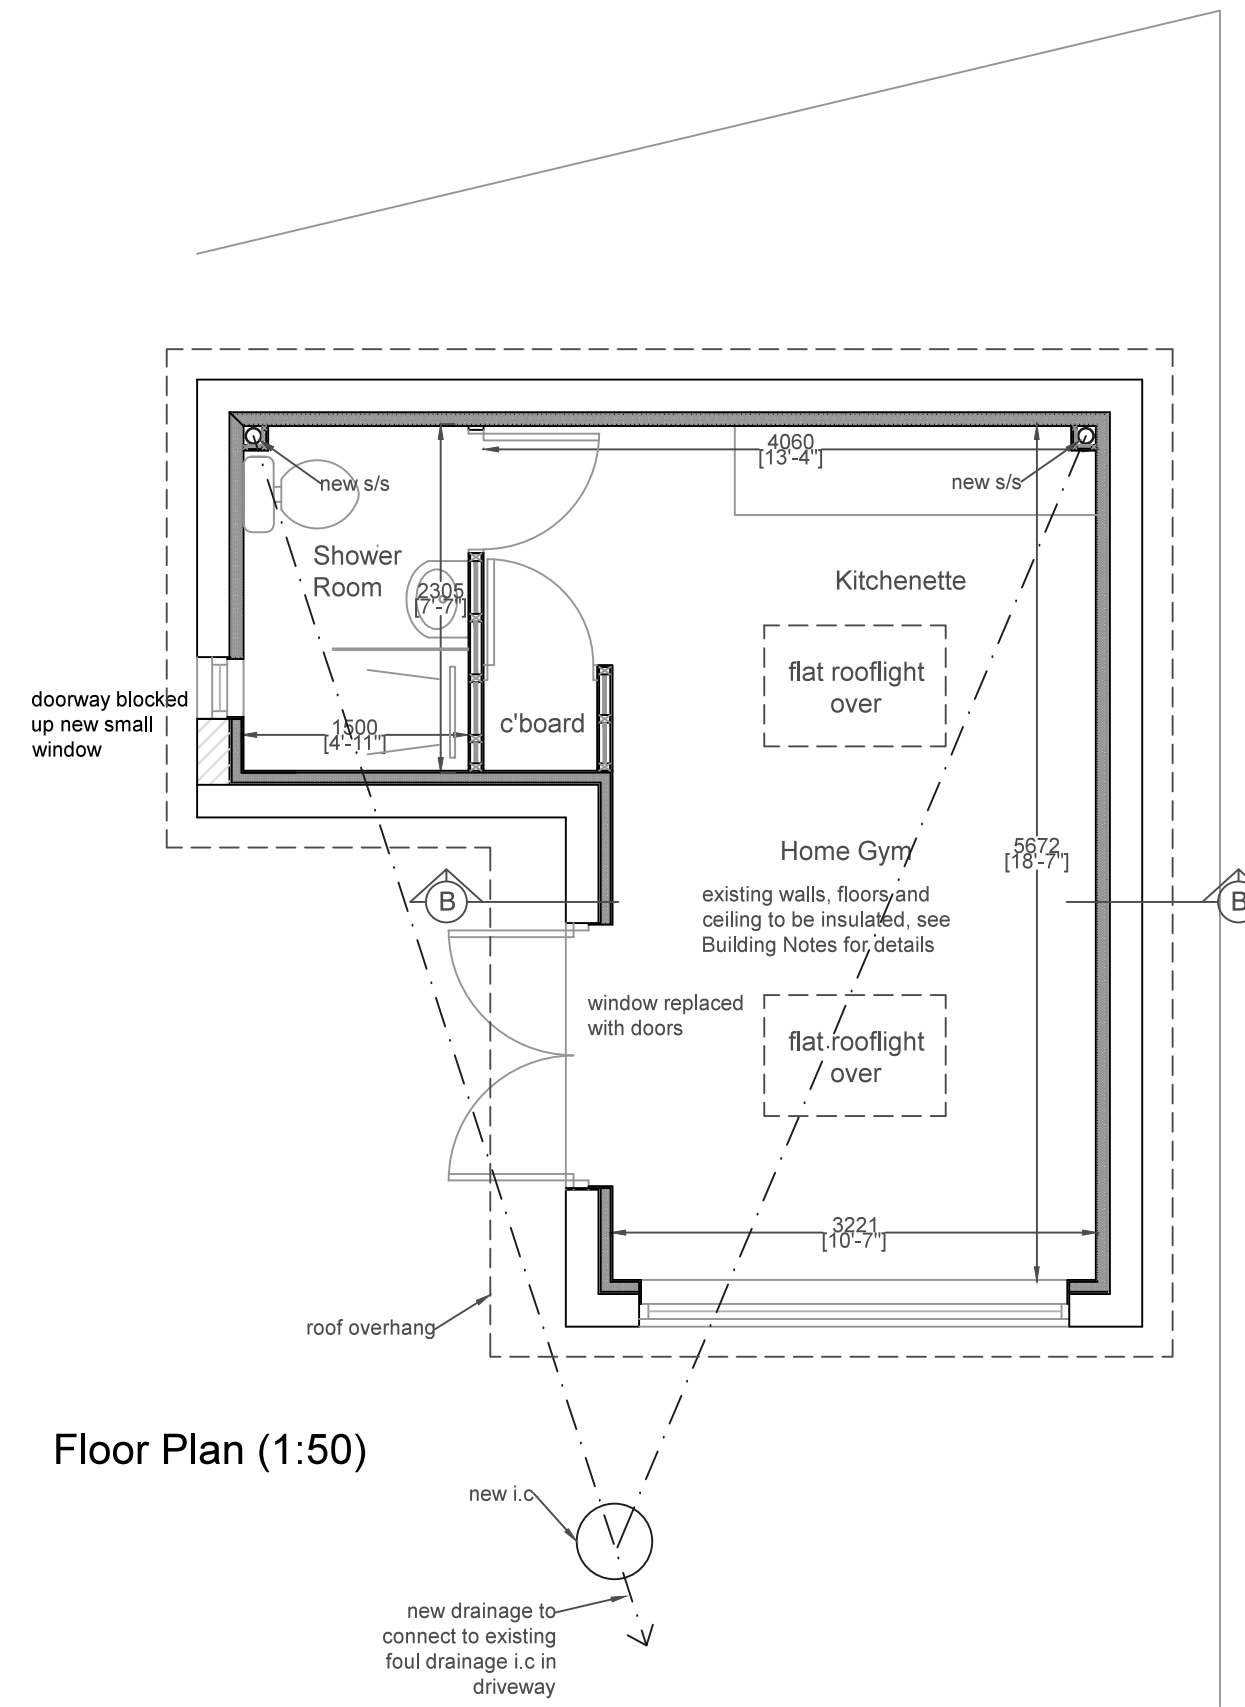

Floor Plan (1:50)

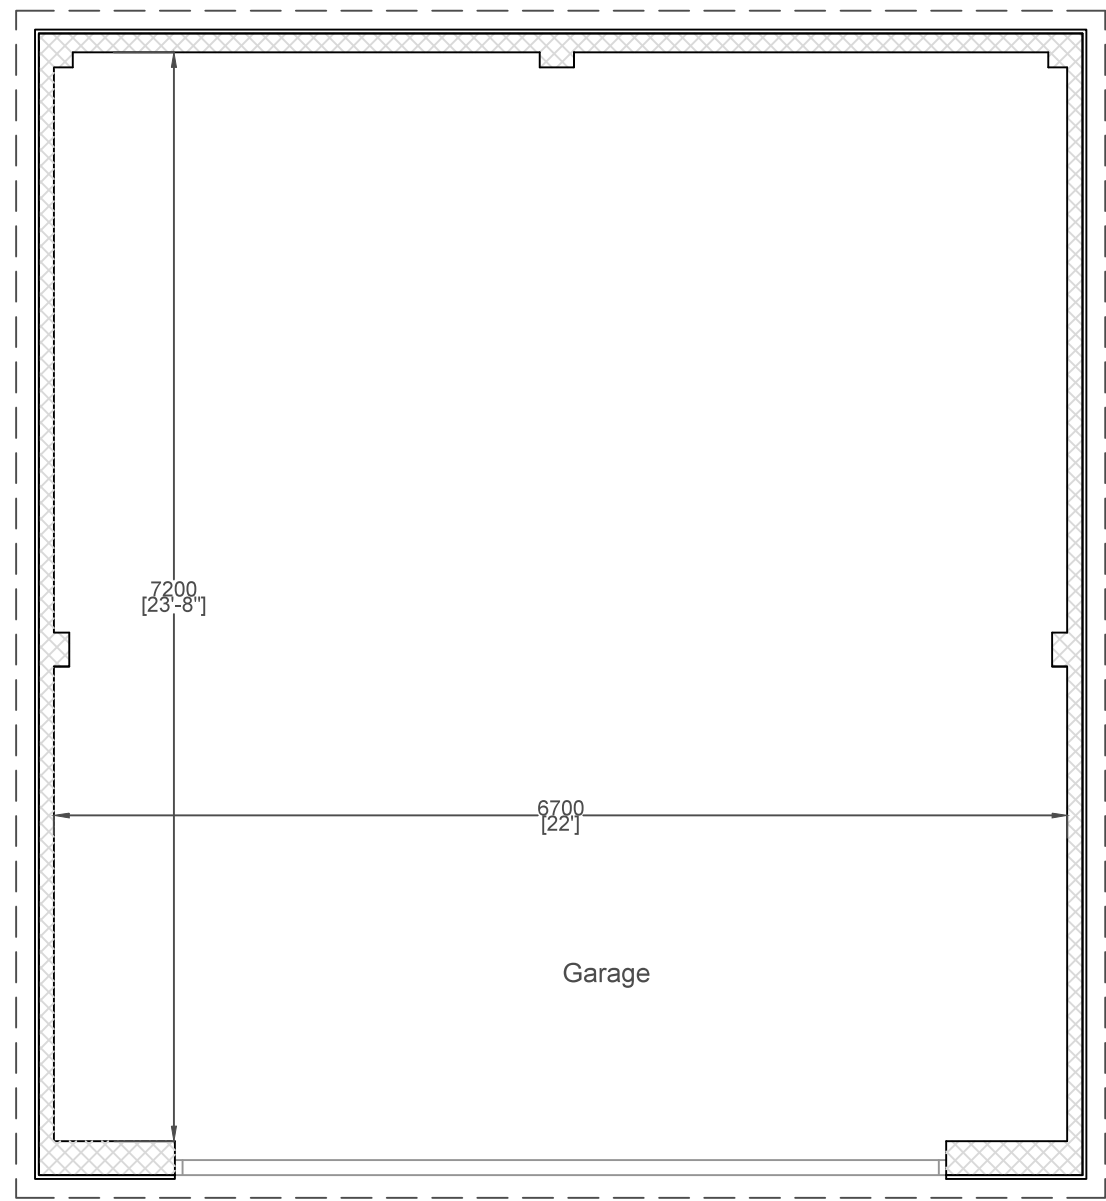

Floor Plan (1:50)

Materials;
House Roof - Redland Charcoal
Grey Plain Concrete Tile
Flat Roofs - GRP
Walls - White Render

Revisions		
Rev	Description	By
e	Client Amendments	LW
d	Client Amendments	LW
c	Client Amendments	LW
b	Building Regulations	LW
a	Client Amendments	LW

All dimensions to be checked on site prior to commencement of work, except for planning purposes.
This drawing is the copyright of
Inspired Design Studio Ltd.
and may not be copied, altered or reproduced in any way without written authority.

Client: Mr & Mrs Humphries

Project Address:
32 Tamarisk Way
East Preston
West Sussex

Drawing Title:
Proposed Site Plan, Proposed Works to Existing
Garage and Proposed Garage

Drawing Number: 1069.03 e

Scale: As stated printed @ A1

Date: 05/01/2017