


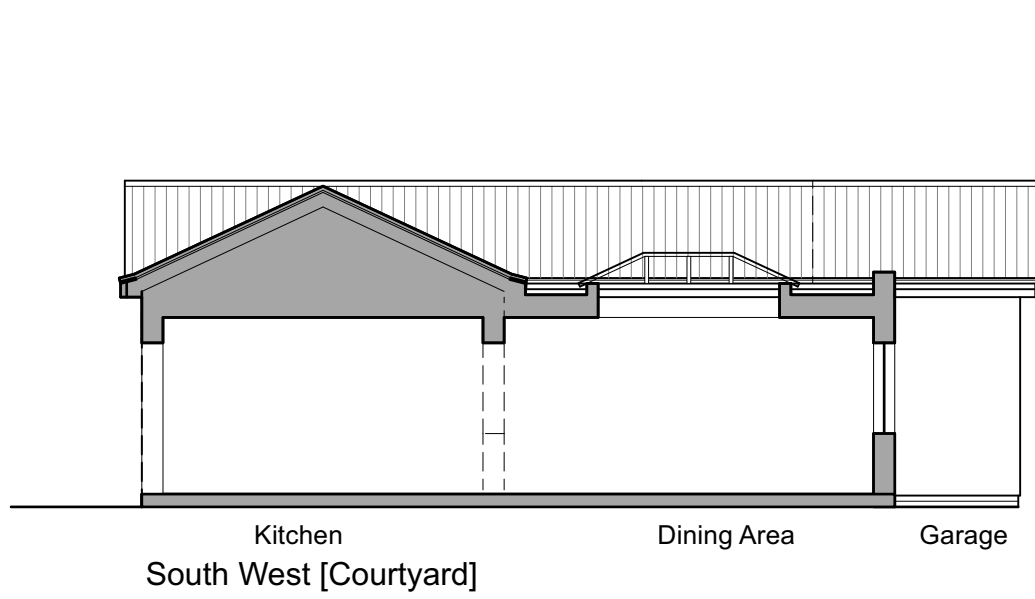
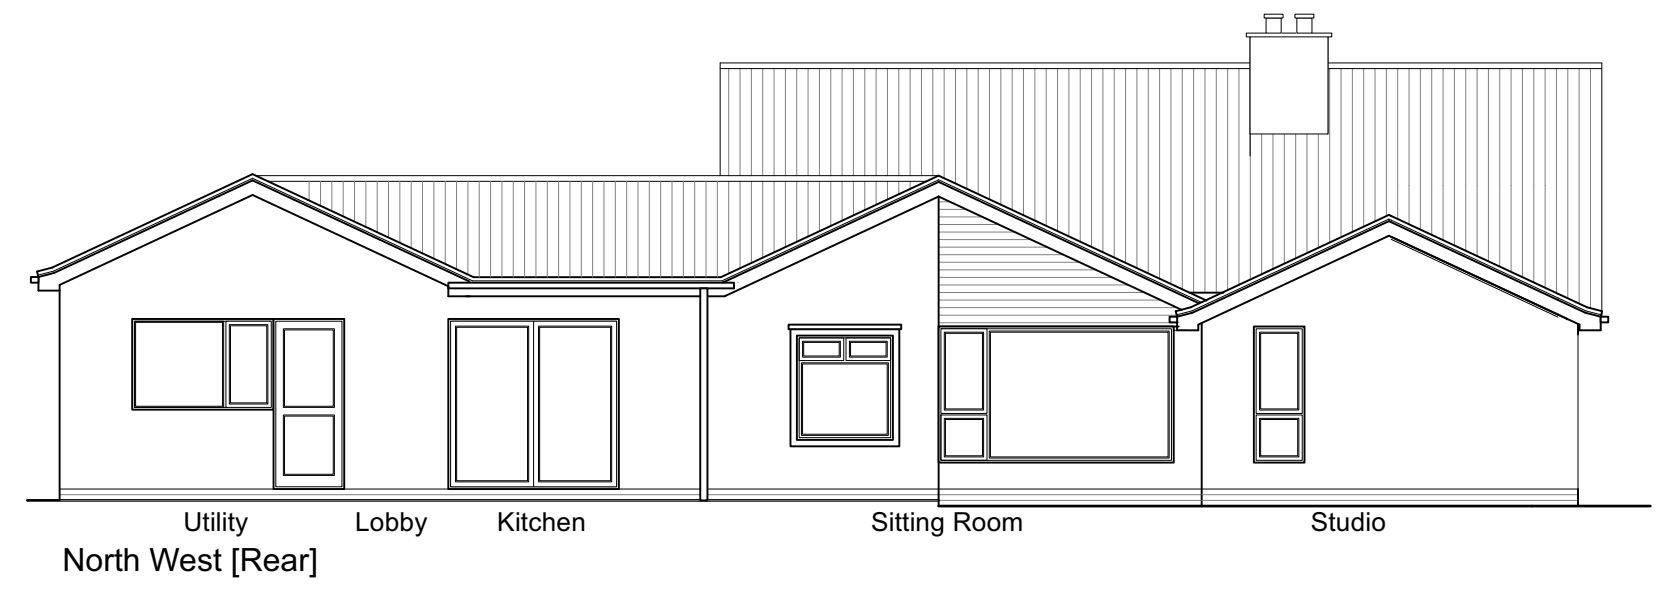
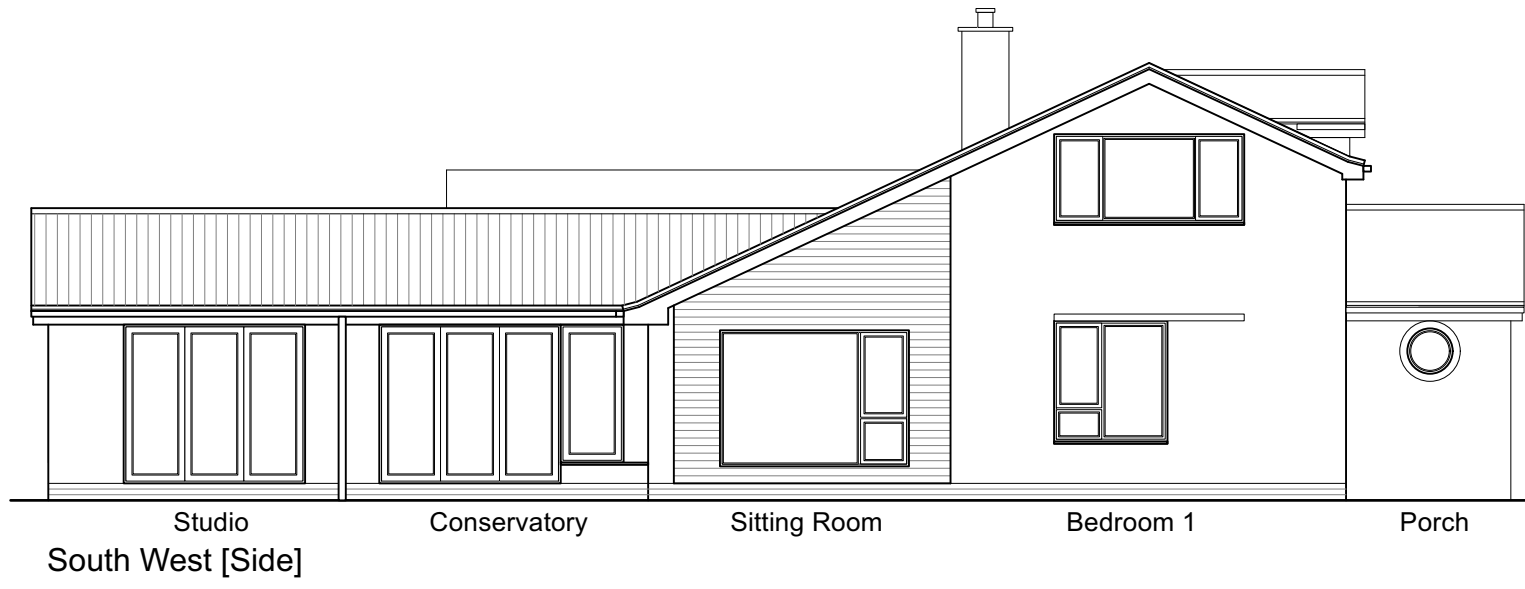
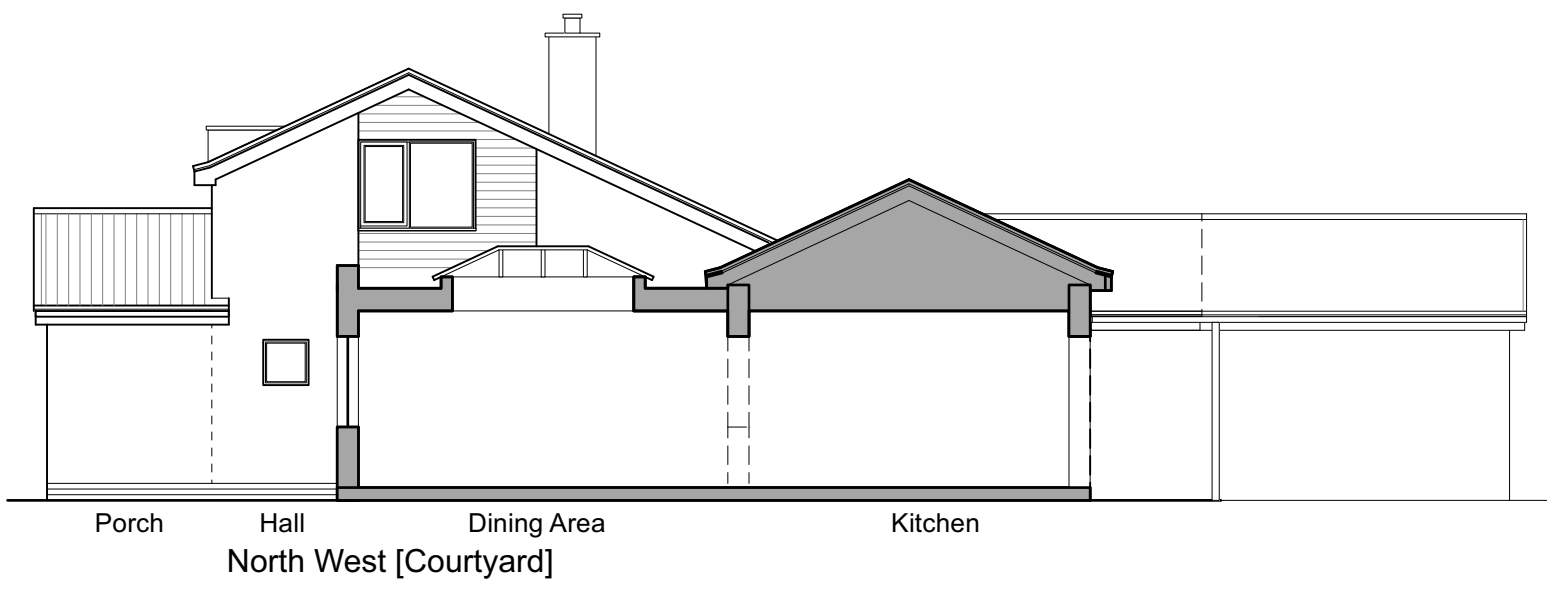
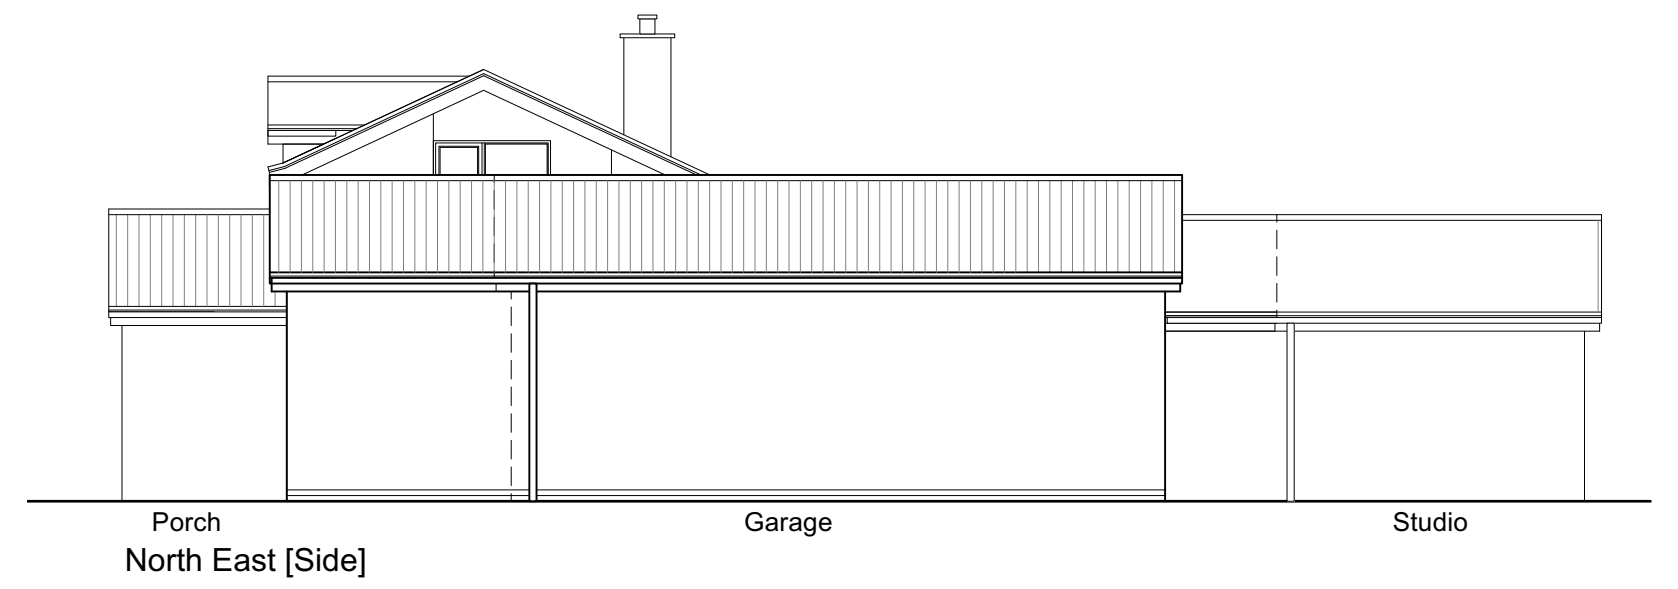
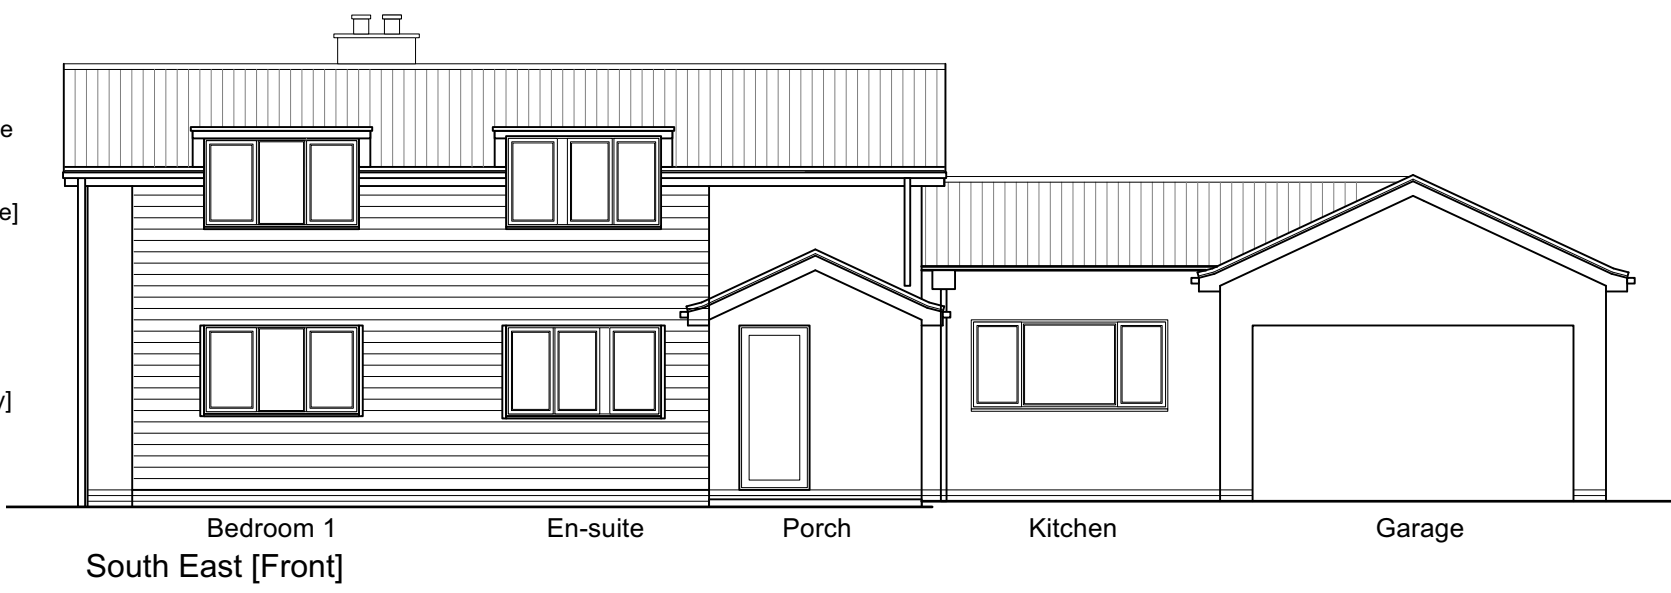
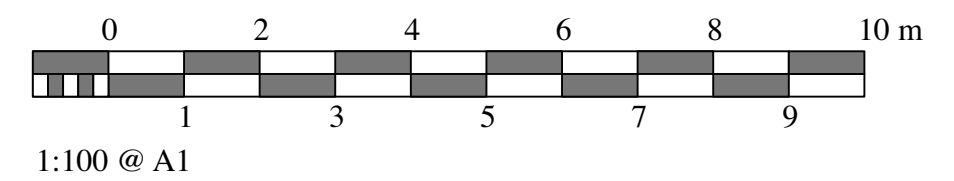
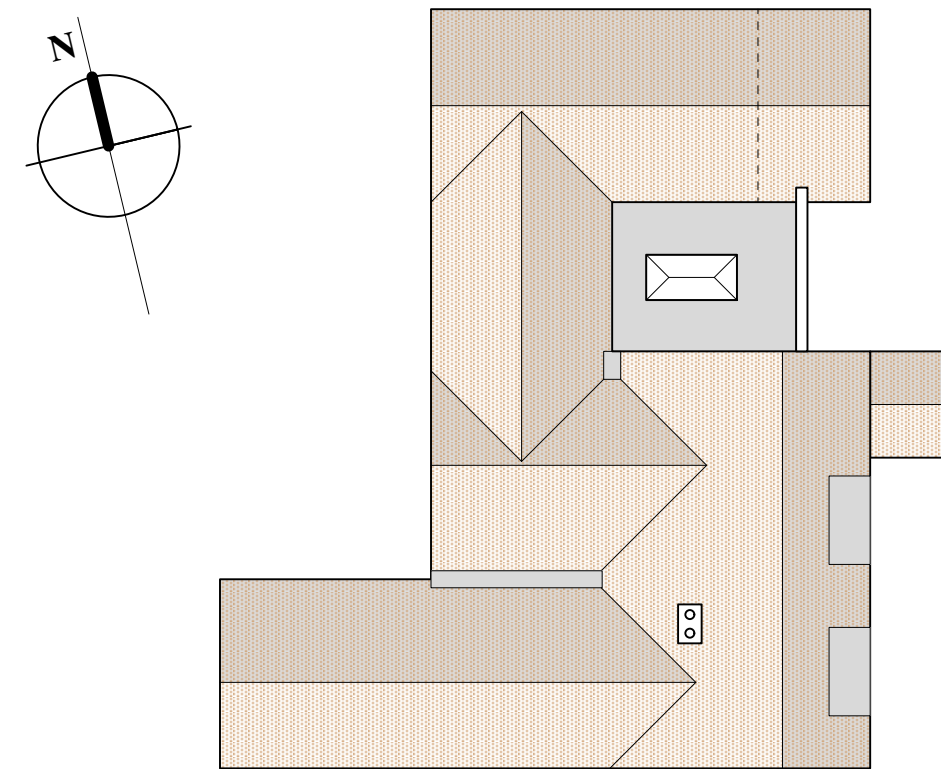


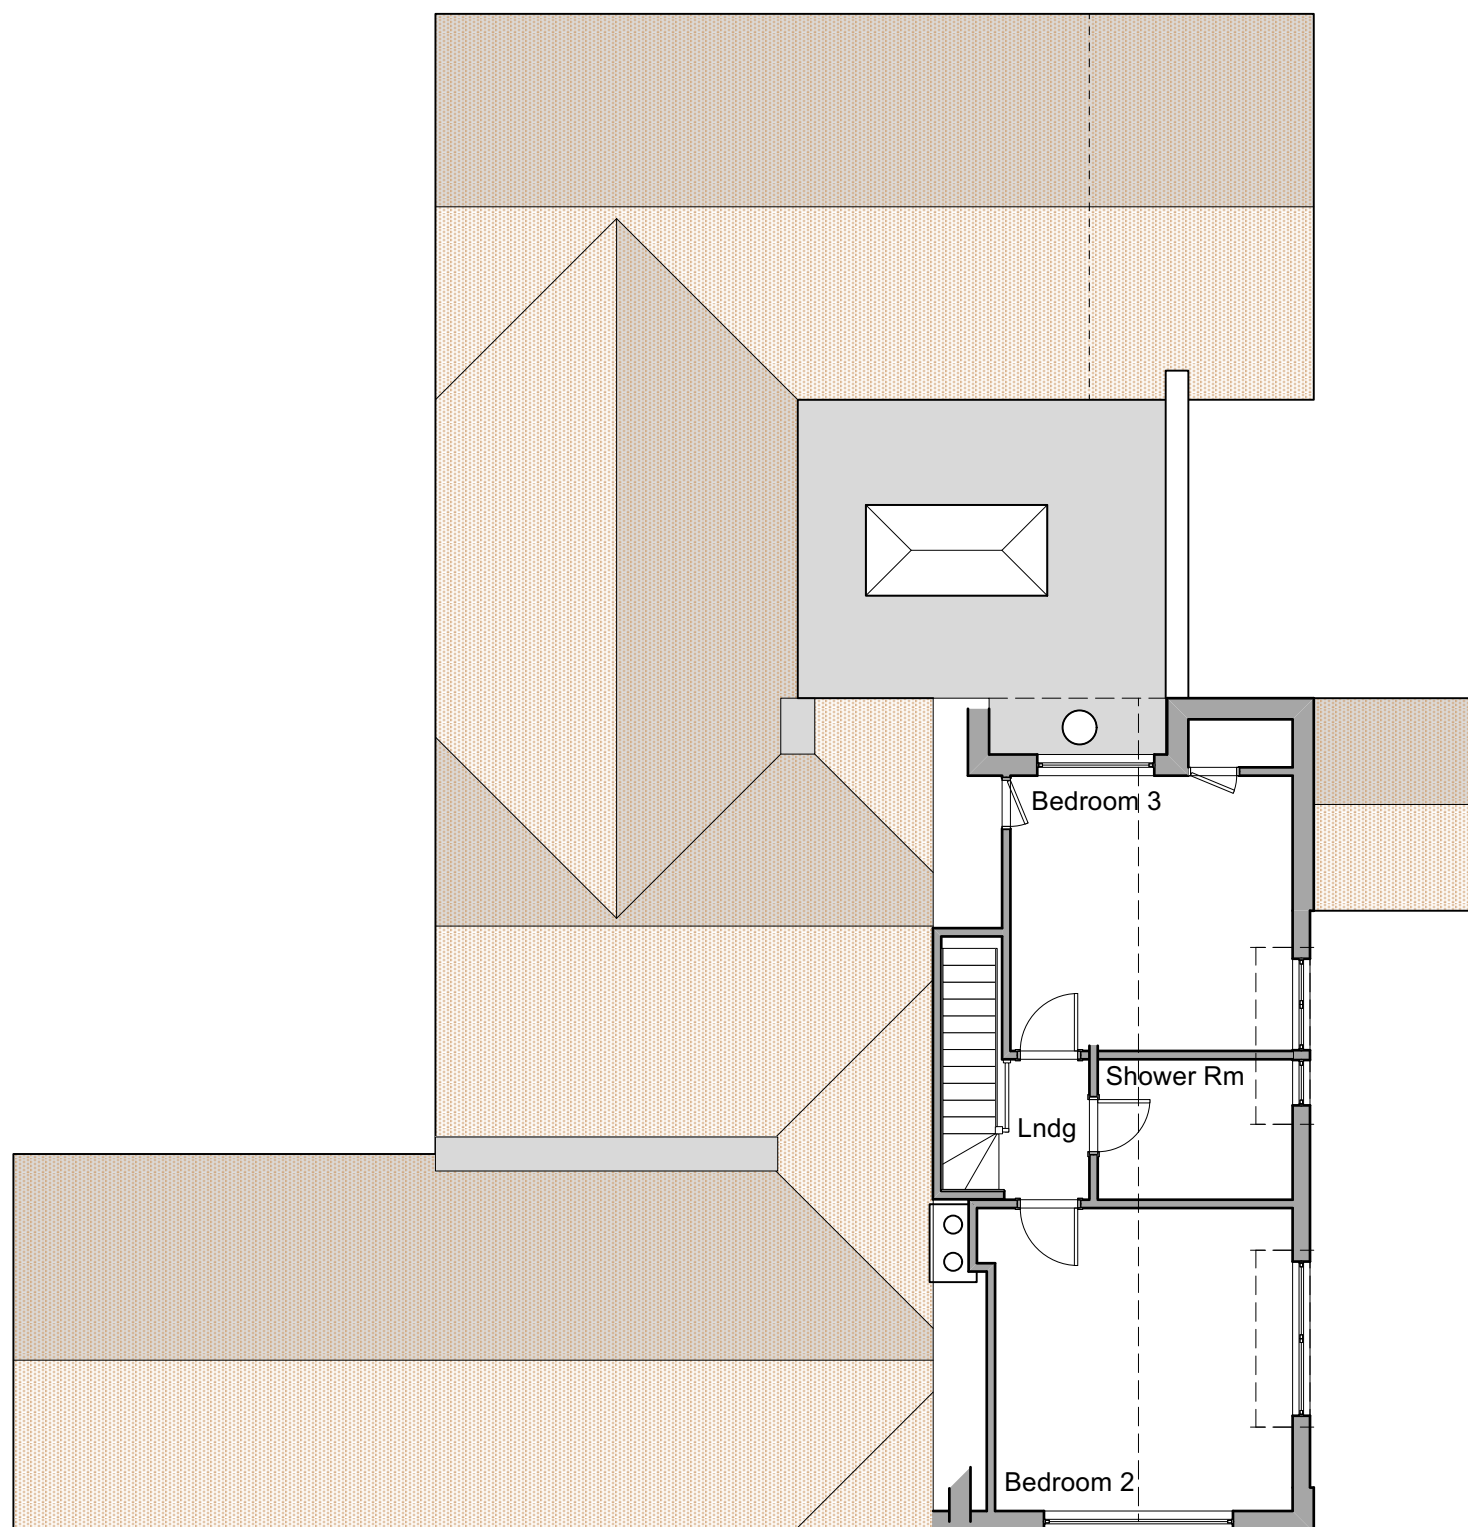

Plain Concrete Tile
pvcU windows [White]
Painted brickwork [White]
Cedral Boarding [Light Grey]

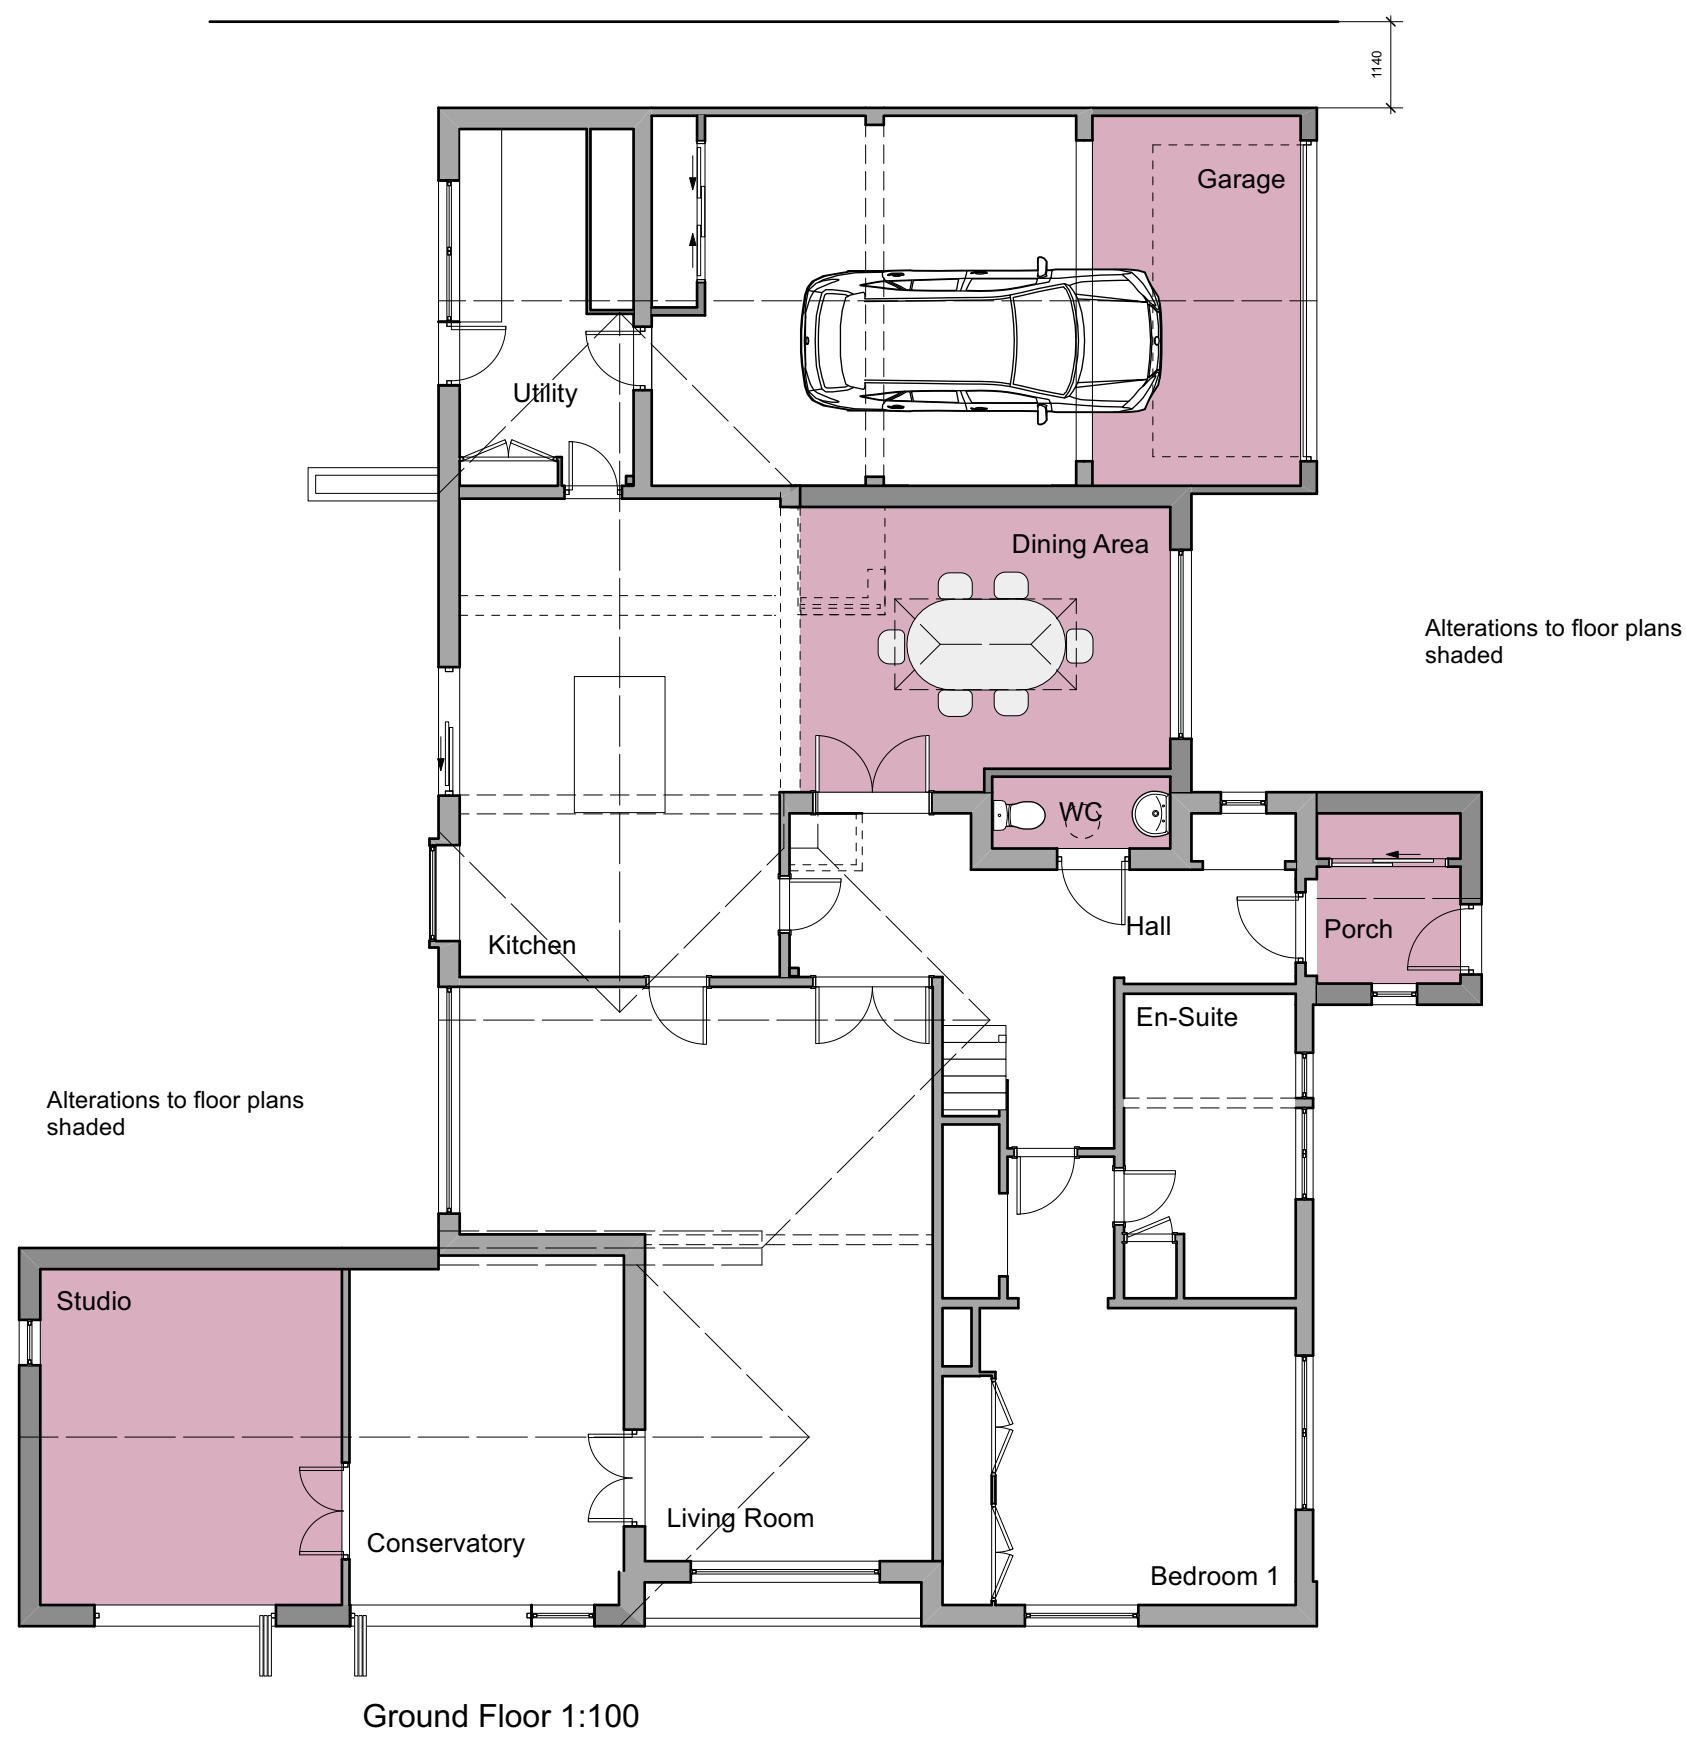

Proposed Elevations 1:100

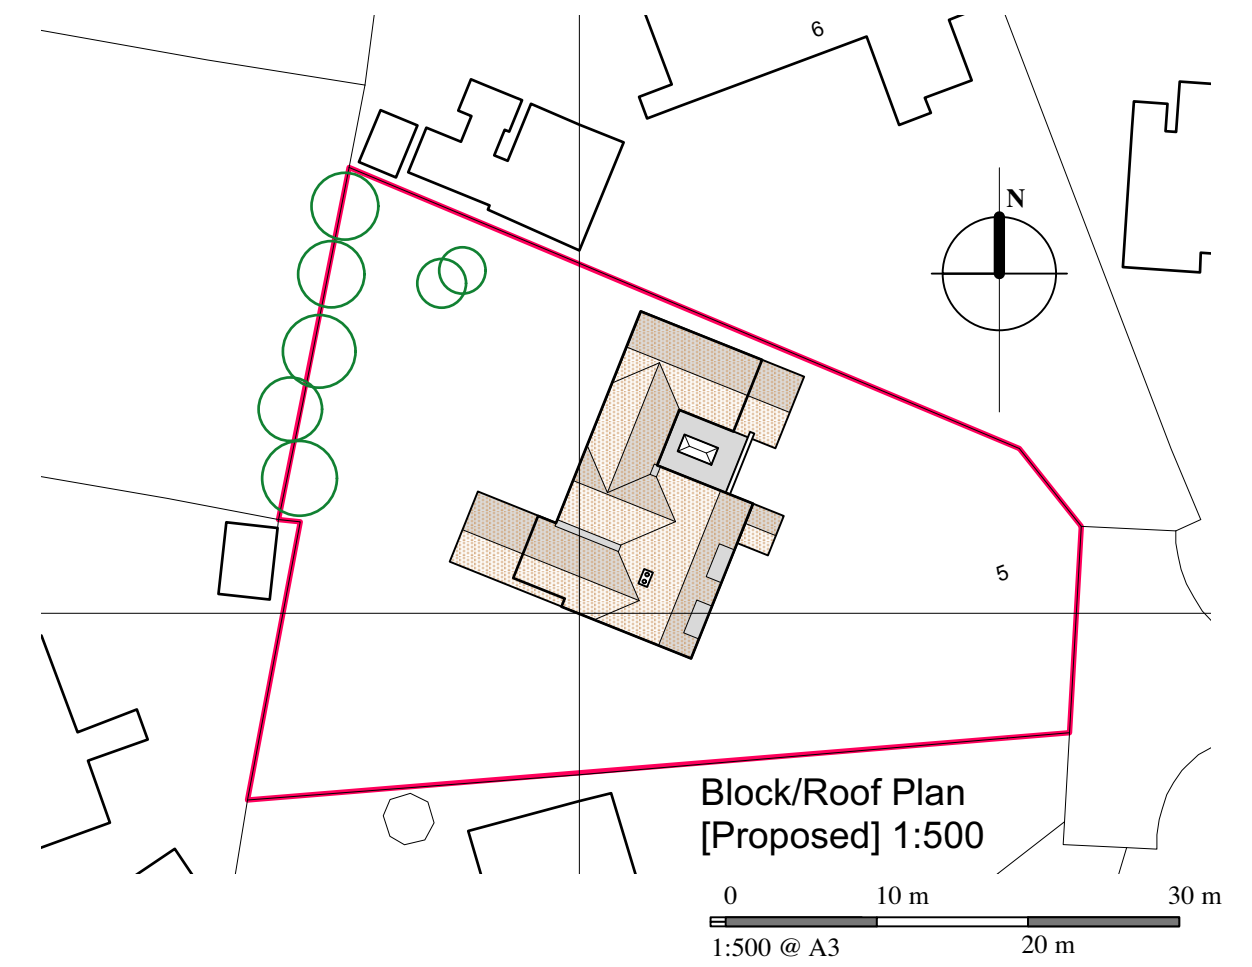

Rev Date Amend Revision

Gerald Moore RIBA. Chartered Architect

1 Exmoor Crescent Worthing West Sussex BN13 2PL

Tel: 01903 609607 Mobile: 07793 00 44 62

www.geraldmooreriba.co.uk e-mail: contact@geraldmooreriba.co.uk

Client: MR & MRS M PAYNE

Project: 5 SELHURST CLOSE
EAST PRESTON
BN16 2SR

Drawing: FLOOR PLANS, ELEVATIONS,
ROOF PLAN AND SITE LAYOUT
[PROPOSED]

Drg No: 1647/20/P/02

Scales: 1:500, 1:200, 1:100

Date: OCTOBER 2020

Drawn: gm

Drwg Size: A1

This drawing is the copyright of Gerald Moore RIBA. The contractor should check all dimensions on site. No dimensions are to be scaled from this drawing except for planning purposes. It is the contractor's responsibility to ensure that all works are in compliance with the current statutory requirements.