
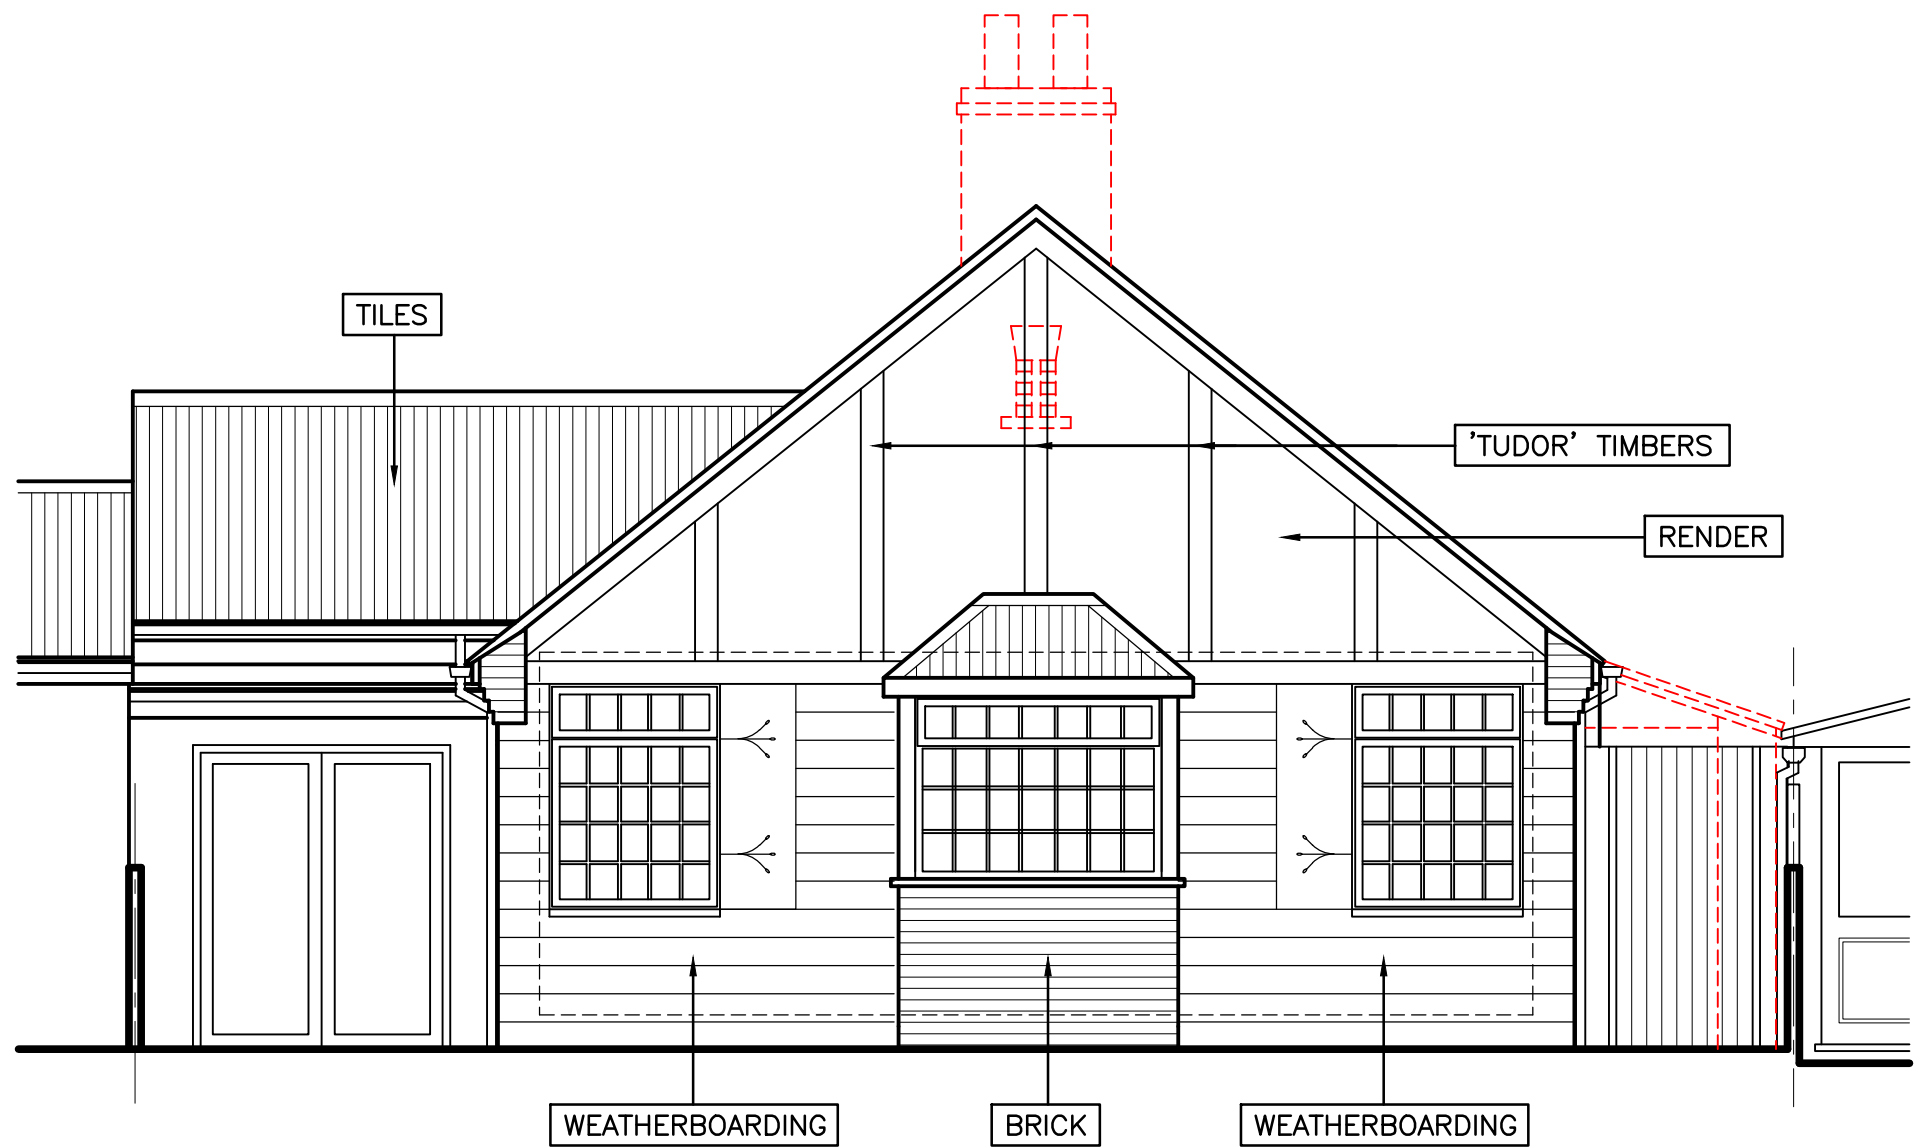


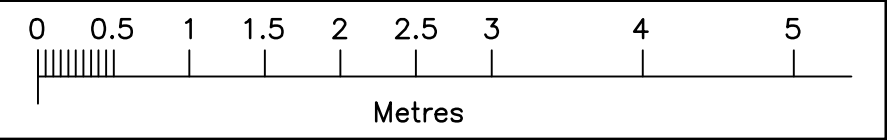

FRONT ELEVATION

PROPOSED

23.12.21	PLANNING ISSUE	C
13.12.21	FURTHER AMENDMENTS IN ACCORDANCE WITH CLIENTS REQUIREMENTS	B
24.05.21	ELEVATION AMENDED IN ACCORDANCE WITH CLIENTS REQUIREMENTS	A
Date	Revision	Ref.

DRAWING STATUS		
SCALE 1:50 (A3)	DRG. NO.	21-09/P3 ^C
DATE MAY 2021		
DRAWN BY PDE		

MR & MRS McGONIGLE	24 NORMANDY LANE EAST PRESTON WEST SUSSEX BN16 1LY	PROPOSED FRONT ELEVATION	P.D. ELKINS DRAWING SERVICES LIMITED 140 Kingston Road Ewell Surrey KT17 2ES Tel. 020 8873 3138 email. elkinsdraw@aol.com
--------------------	--	-----------------------------	--