



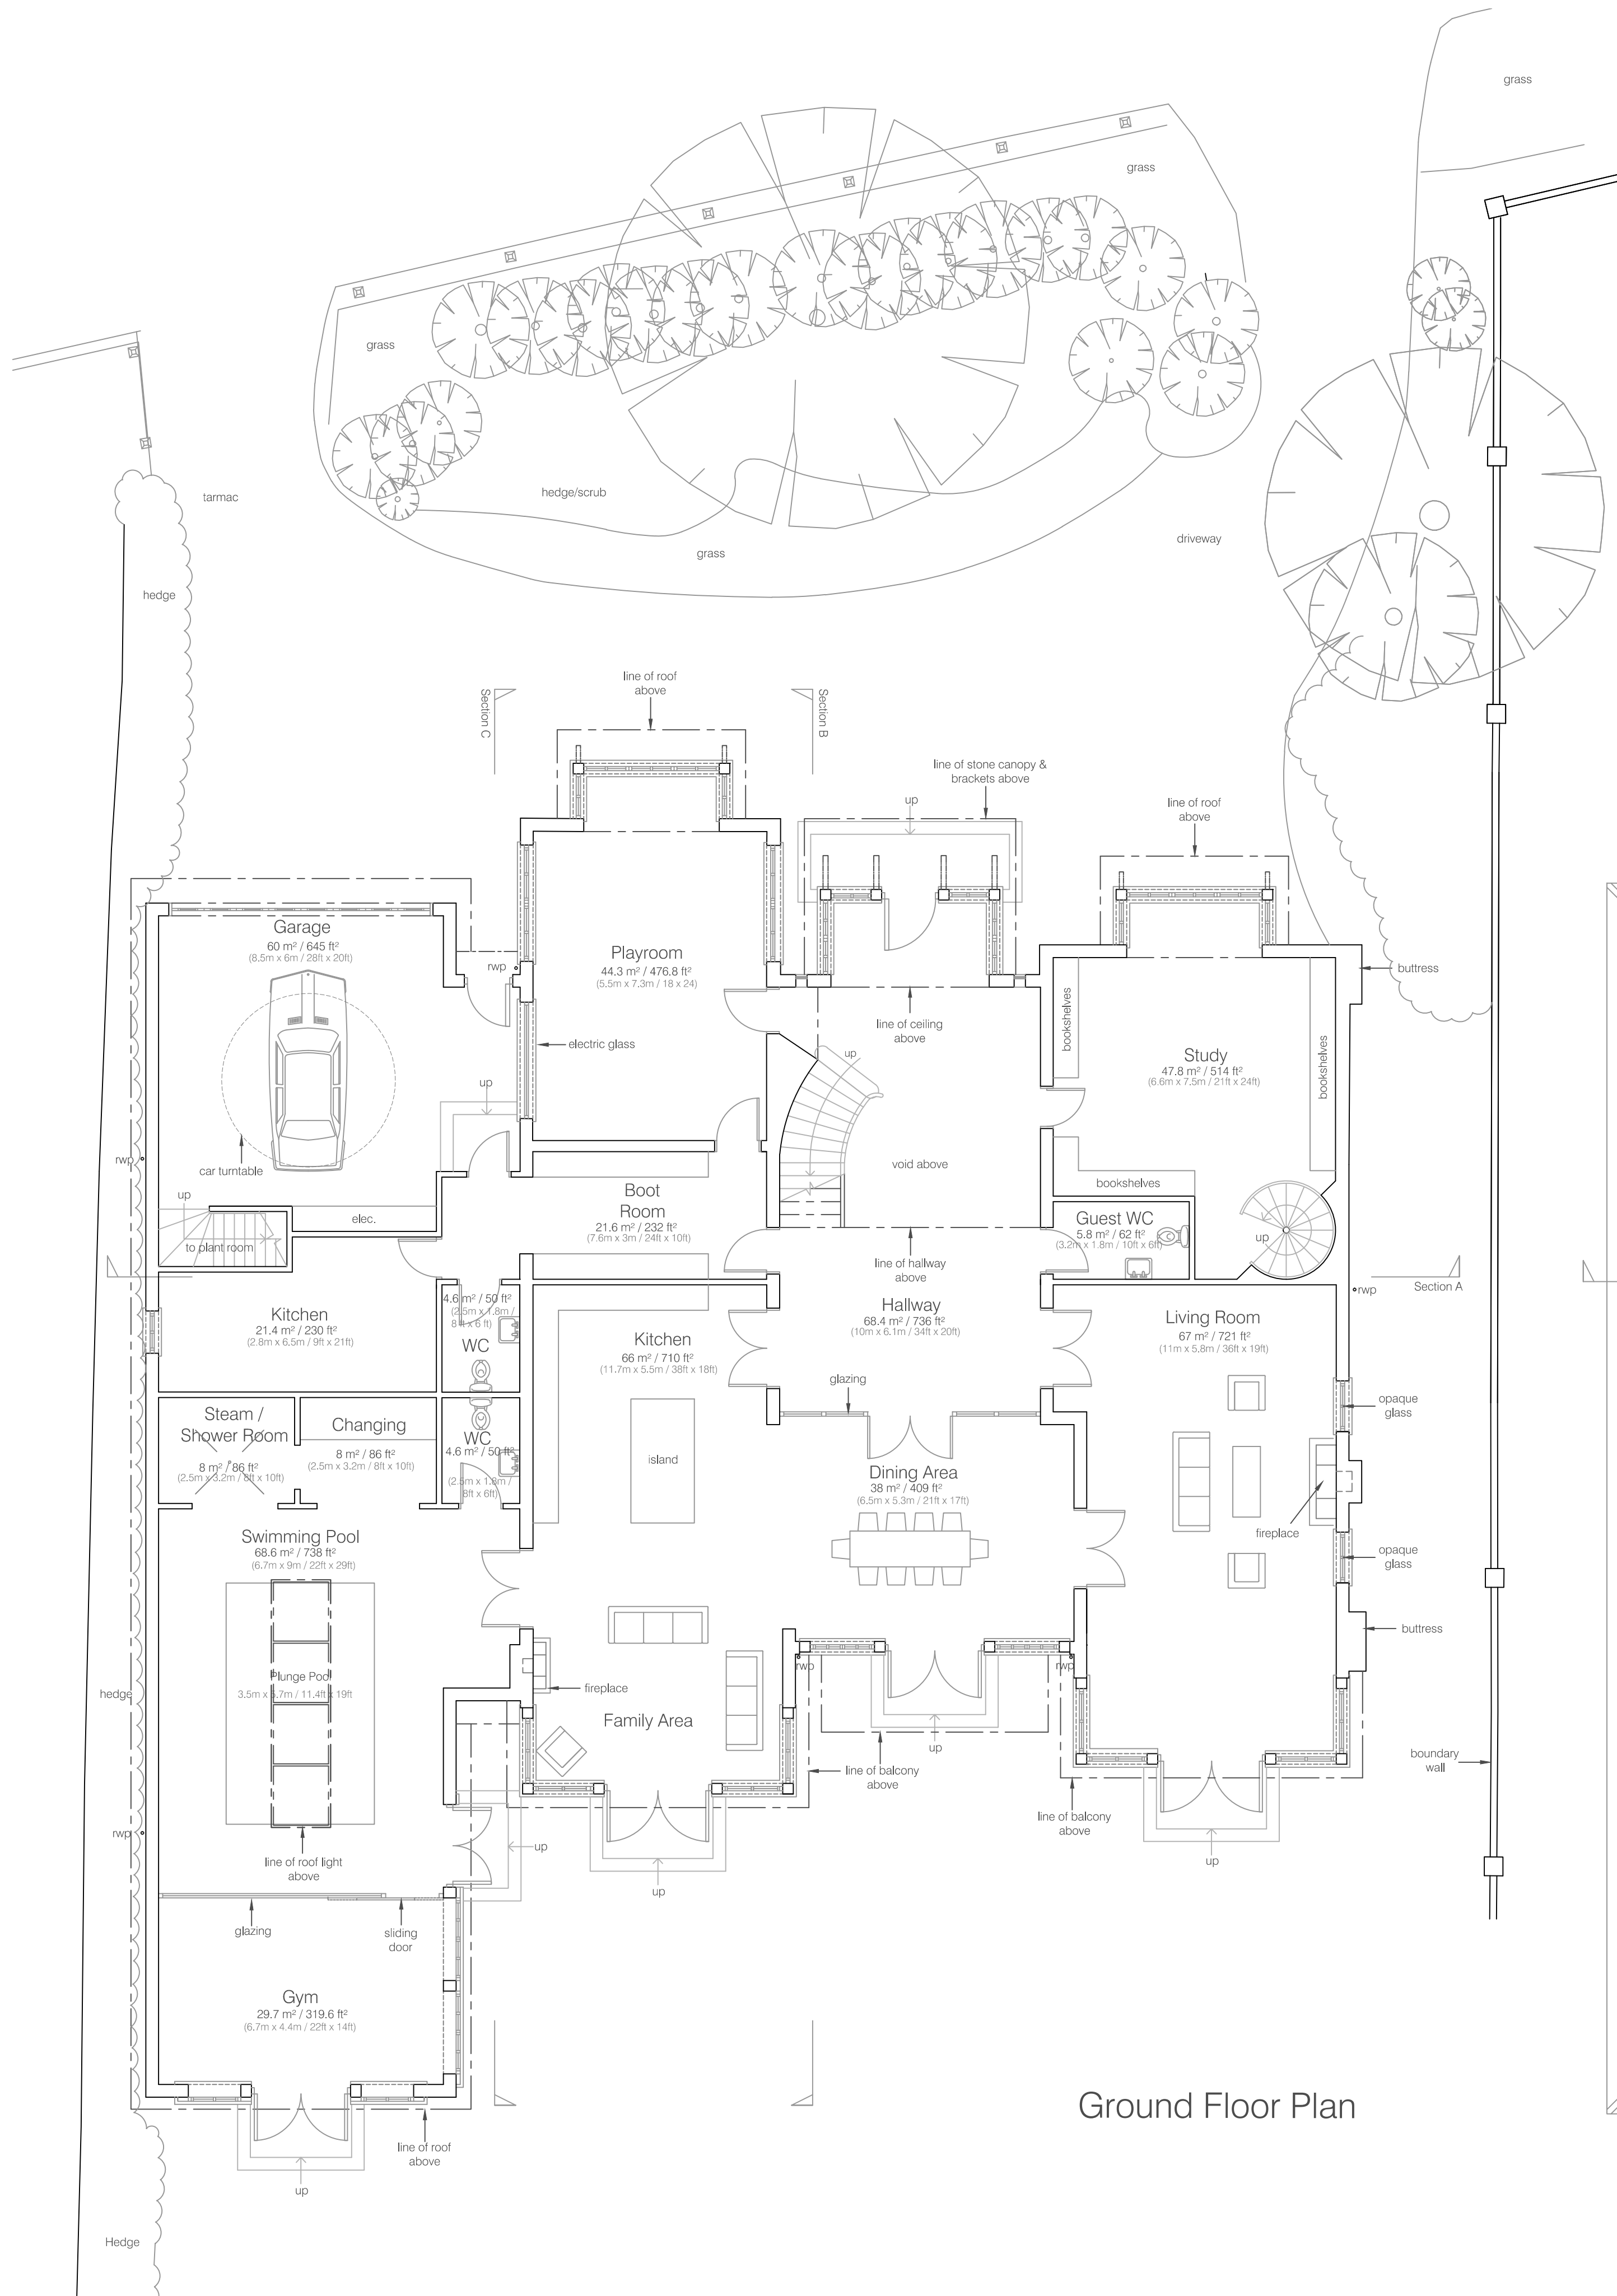


Ground Floor Plan

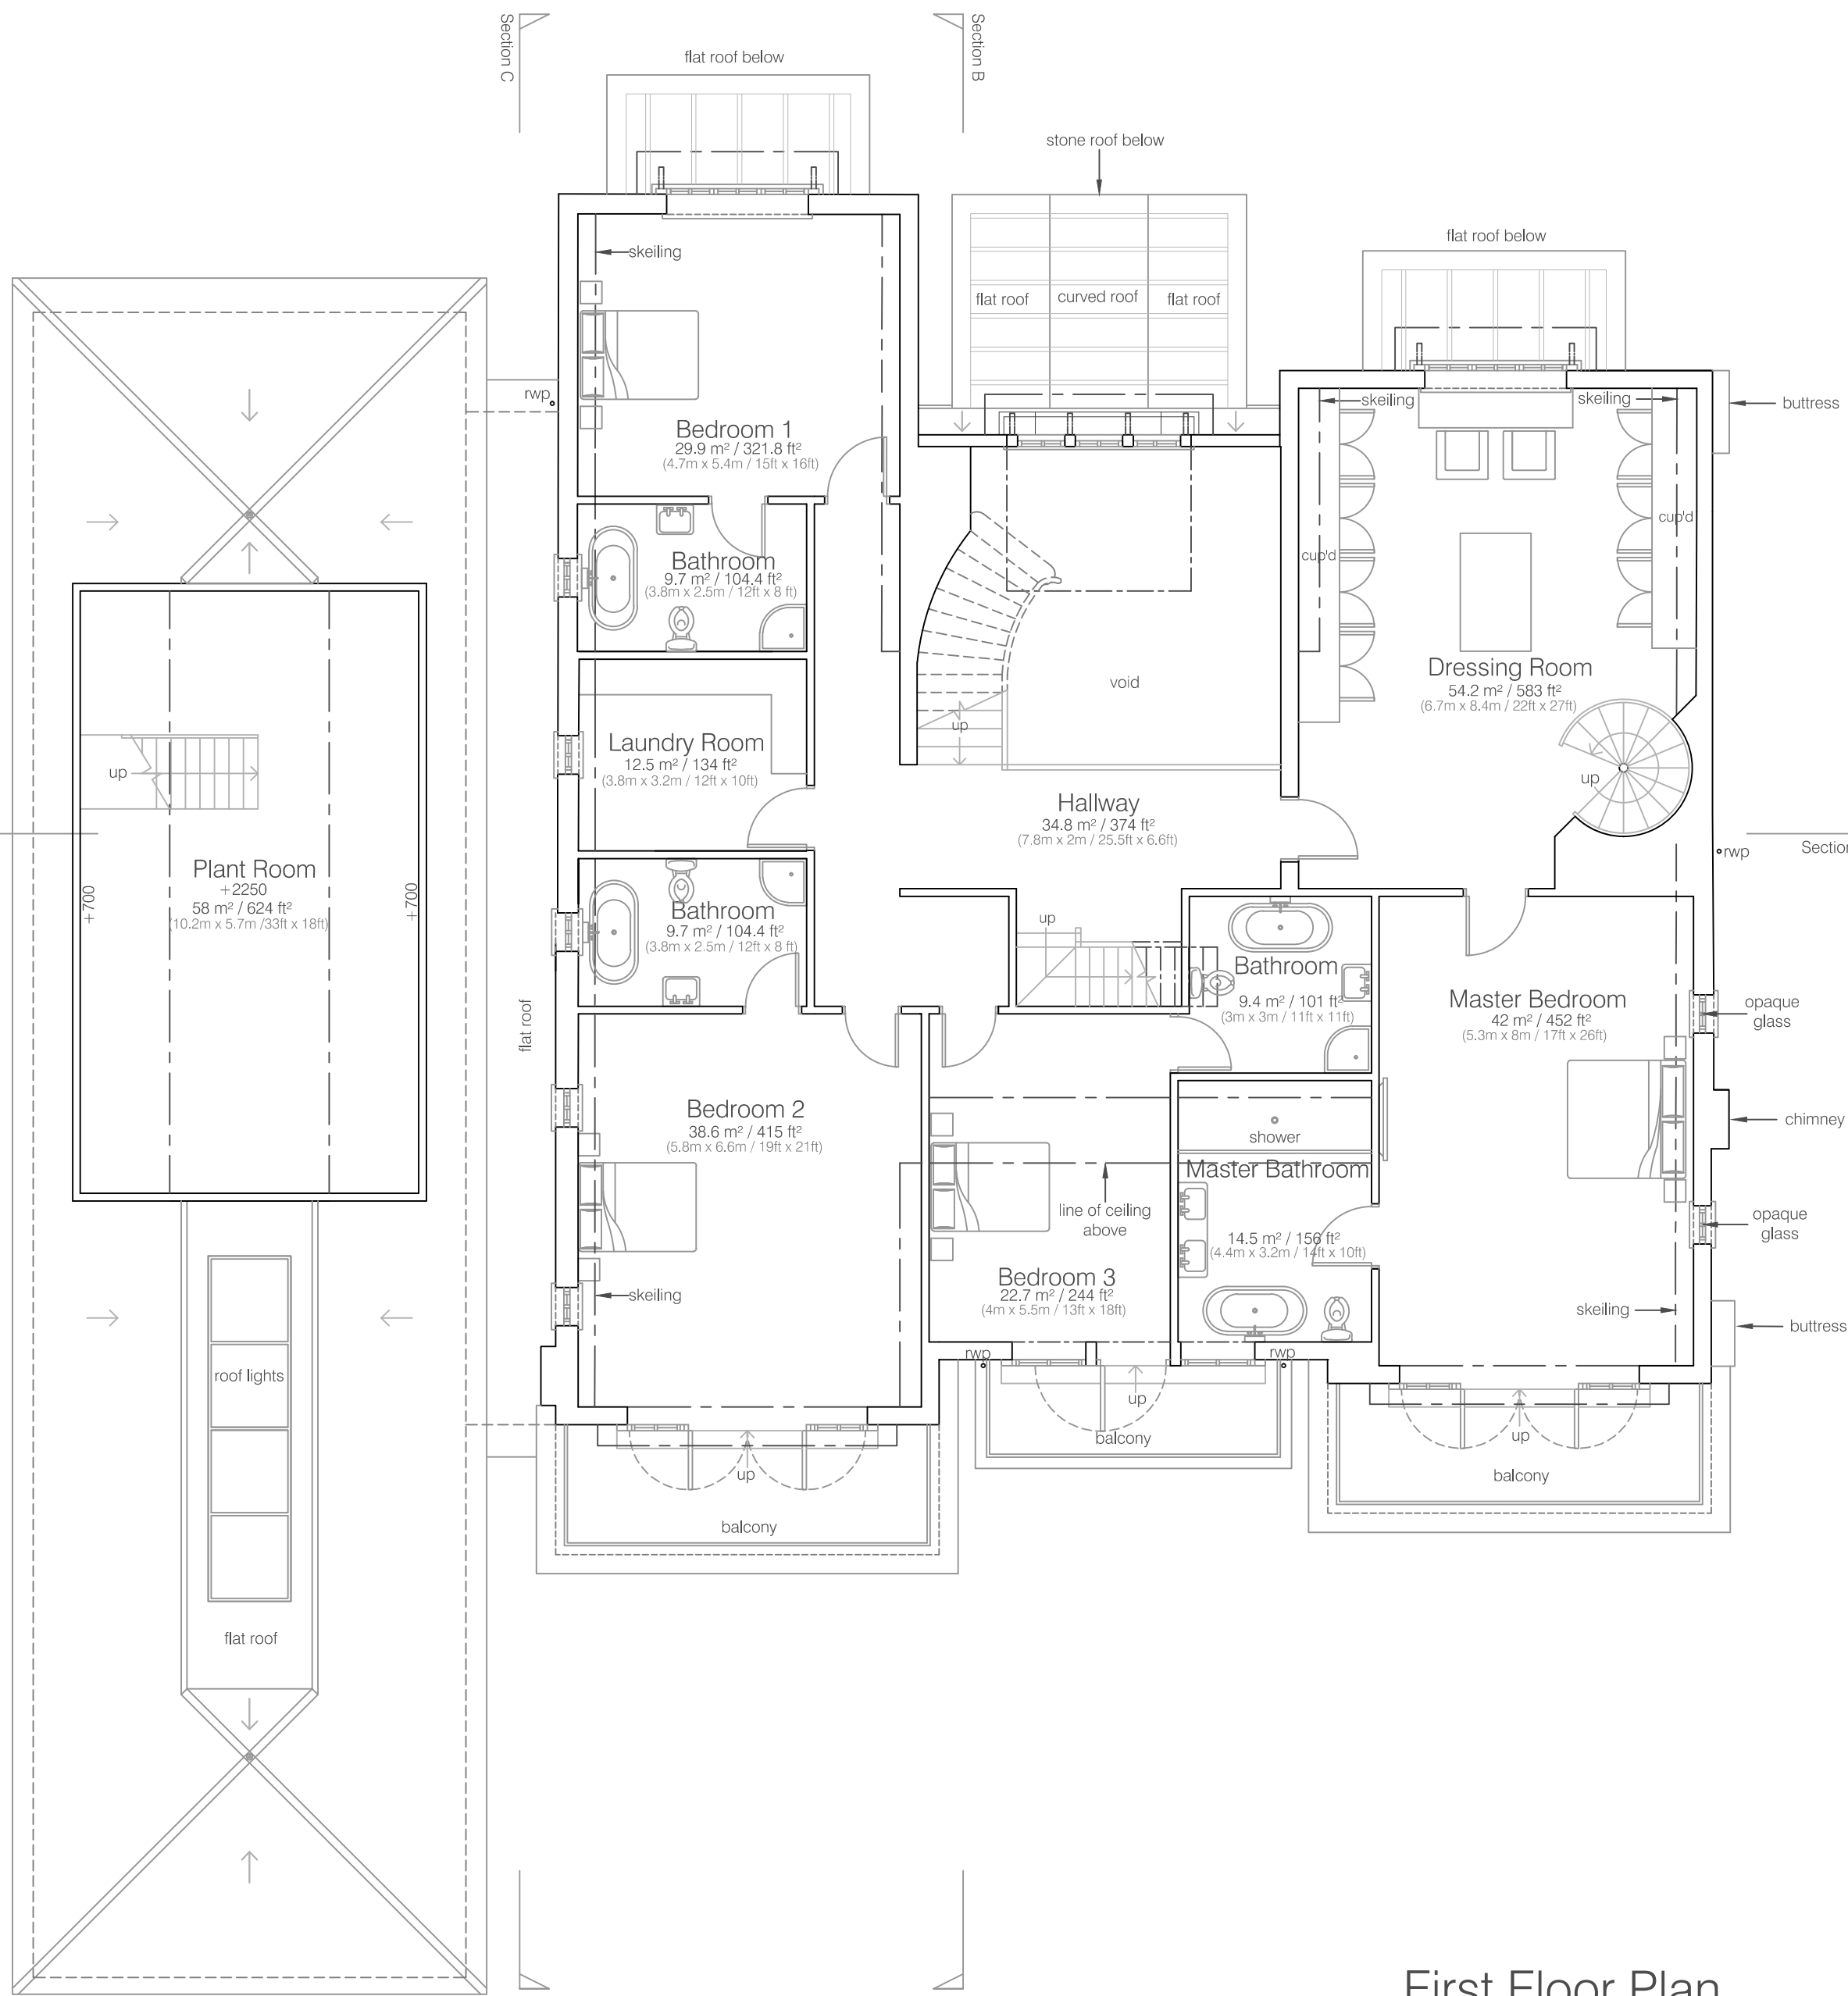


First Floor Plan

areas	
Total Foot print	= 639 m² / 6878 ft²
Total internal floor area	= 971.9 m² / 10,461 ft²
Ground Floor	
Total Floor Area	= 564 m² / 6070 ft²
Kitchen	= 66 m² / 710 ft²
Dining Room	= 38 m² / 409 ft²
Living Room	= 67 m² / 722 ft²
Study	= 47.8 m² / 514 ft²
Entrance & Hallway	= 68.4 m² / 736 ft²
Guest WC	= 5.8 m² / 62 ft²
Playroom	= 44.3 m² / 476.8 ft²
Boot Room	= 21.6 m² / 232 ft²
WC	= 4.6 m² / 50 ft²
Garage	= 60 m² / 645 ft²
Utility Room	= 21.4 m² / 230 ft²
Swimming Pool	= 66.6 m² / 738 ft²
Shower Room	= 8 m² / 86 ft²
Changing Room	= 8 m² / 86 ft²
Swimming Pool WC	= 4.6 m² / 50 ft²
Gym	= 29.7 m² / 219.6 ft²
First Floor	
Total Floor Area	= 338.2 m² / 3640 ft²
Plant Room	= 58 m² / 624 ft²
Bedroom 1	= 29.9 m² / 321.8 ft²
Bedroom 1 Bathroom	= 9.7 m² / 104.4 ft²
Bedroom 2	= 38.6 m² / 415 ft²
Bedroom 2 Bathroom	= 9.7 m² / 104.4 ft²
Bedroom 3	= 22.7 m² / 244 ft²
Bedroom 3 Bathroom	= 9.4 m² / 101 ft²
Laundry Room	= 12.5 m² / 134 ft²
Master Bedroom	= 42 m² / 452 ft²
Master Bathroom	= 14.5 m² / 156 ft²
Master Dressing Room	= 54.2 m² / 583 ft²
Hallway & Circulation	= 34.8 m² / 374 ft²

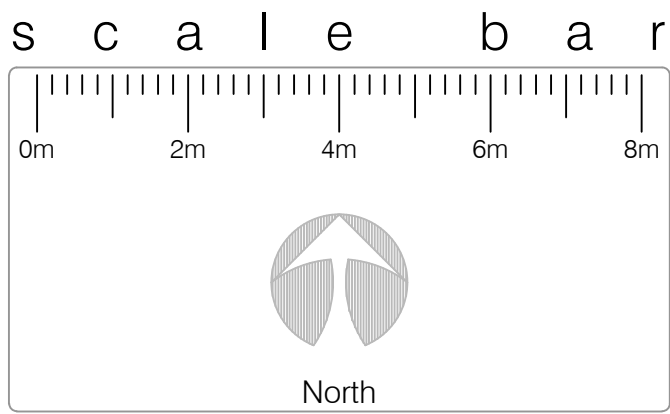

PLANNING			
E	02.09.15	Client Amendments	SM
D	01.09.15	Client Amendments	SM
C	26.08.15	Client Amendments	SM
B	26.08.15	Client Amendments	SM
A	17.08.15	Minor Amendments	SM
no.	date	description	by
revisions			

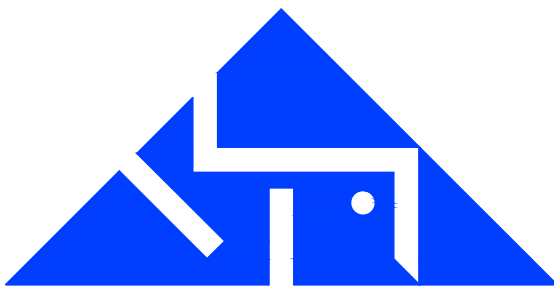
KTA limited
architects & designers
80a High Street Steyning West Sussex BN44 3RD
T: 01903 814009 F: 01903 816901
E: office@ktaltd.com W: www.ktaltd.com

client	Jason Richardson
job	Hascombe Tamarisk Way East Preston West Sussex
dwg no.	1043.06e
title	Proposed Ground & First Floor Plans
drawn by	SM
checked by	KT
scale	1:100 @ A1
date	05.08.15

Do not scale off drawing.
Check all dimensions on site before any work commences.
All goods, materials and workmanship to conform with current
Building Regulations, Codes of Practice and British Standards.
This drawing shall not be reused, copied, or reproduced in any
form without the prior authorisation of KTA Limited.
Copyright of KTA Limited.