

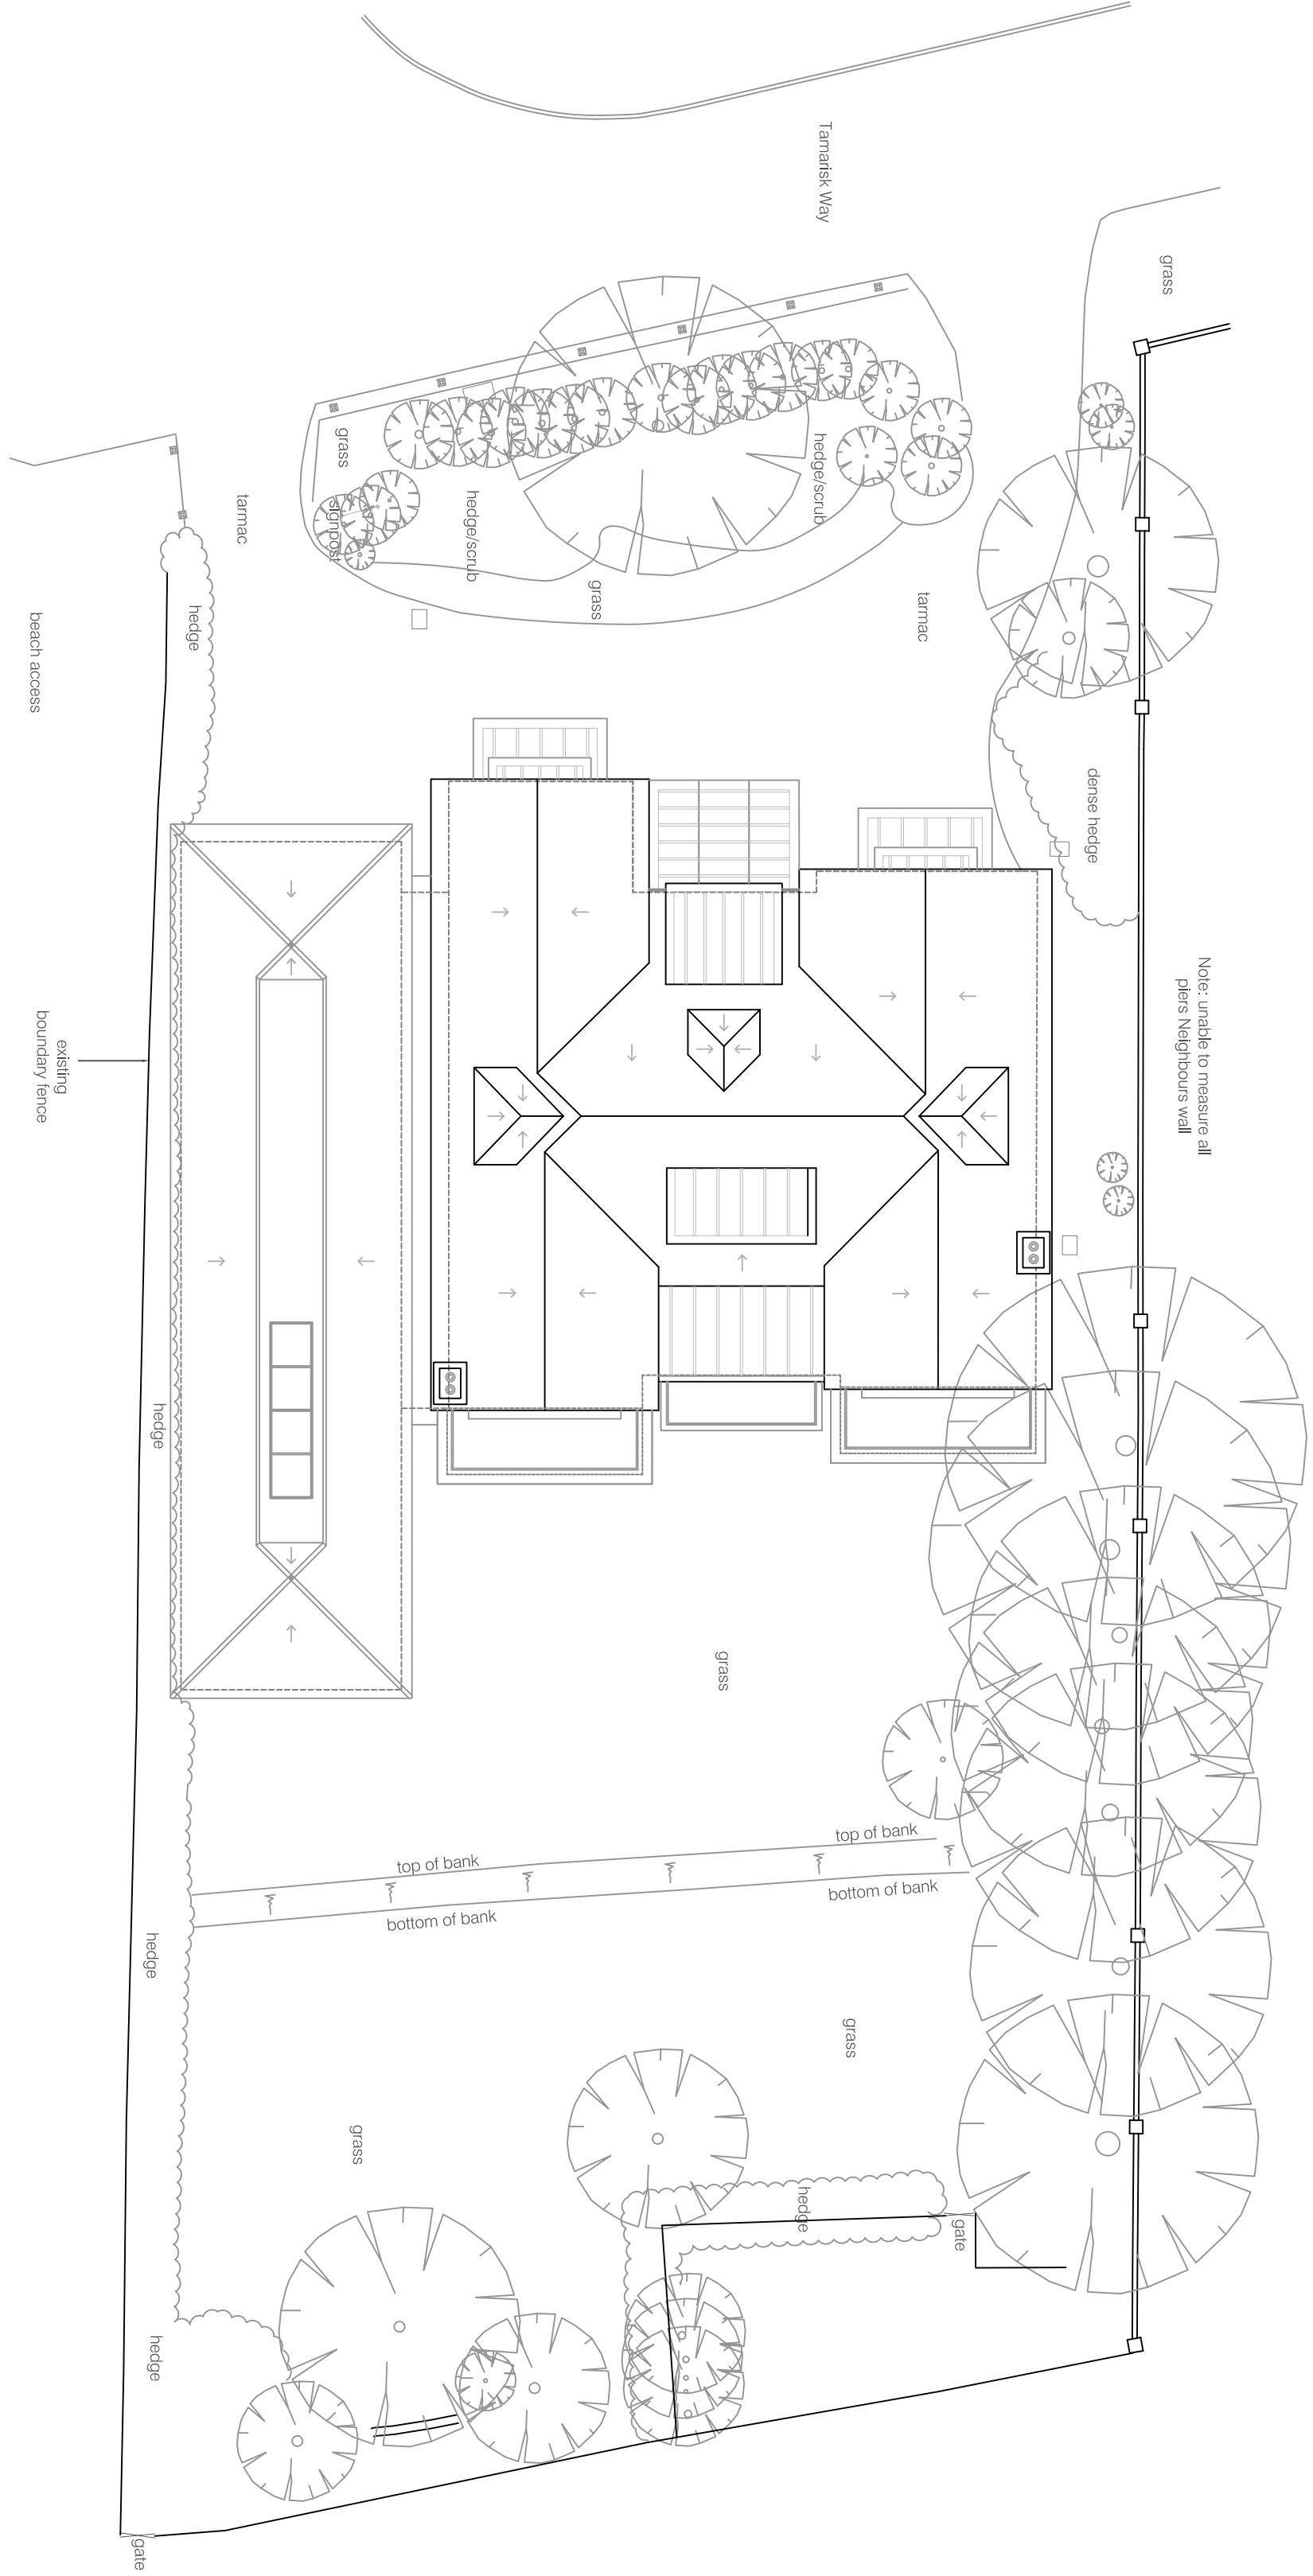


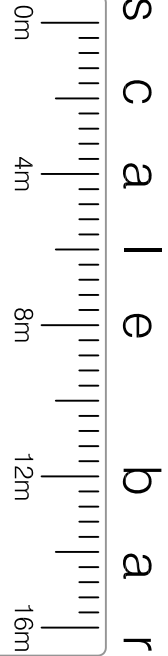

Proposed Site Plan

no.	date	description	by
A	28.08.15	Client Amendments	SM
B	17.08.15	Minor Amendments	SM

PLANNING

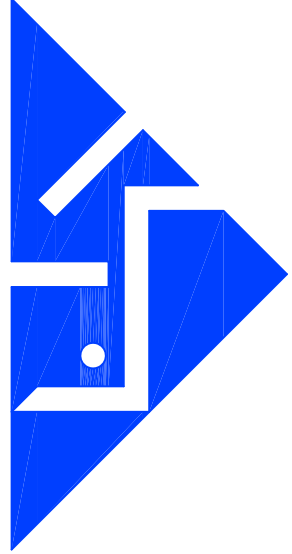

KTA limited
architects & designers
80a High Street Steyning West Sussex BN44 3RD
T : 01903 814009 F : 01903 816901
E : office@ktaid.com W : www.ktaid.com

client	Jason Richardson
job	Hascombe Tamarisk Way East Preston West Sussex
dwg no.	1043.11b
title	Proposed Site Plan
drawn by	SM
checked by	KT
scale	1:200 @ A1
date	05.08.15

This set of drawings is the property of KTA limited and is to be used for the purpose of the project only. It is not to be reproduced, stored in a retrieval system or transmitted in any form or by any means, electronic, mechanical, photocopying, recording, or by any information storage and retrieval system, without the prior written permission of KTA limited.