
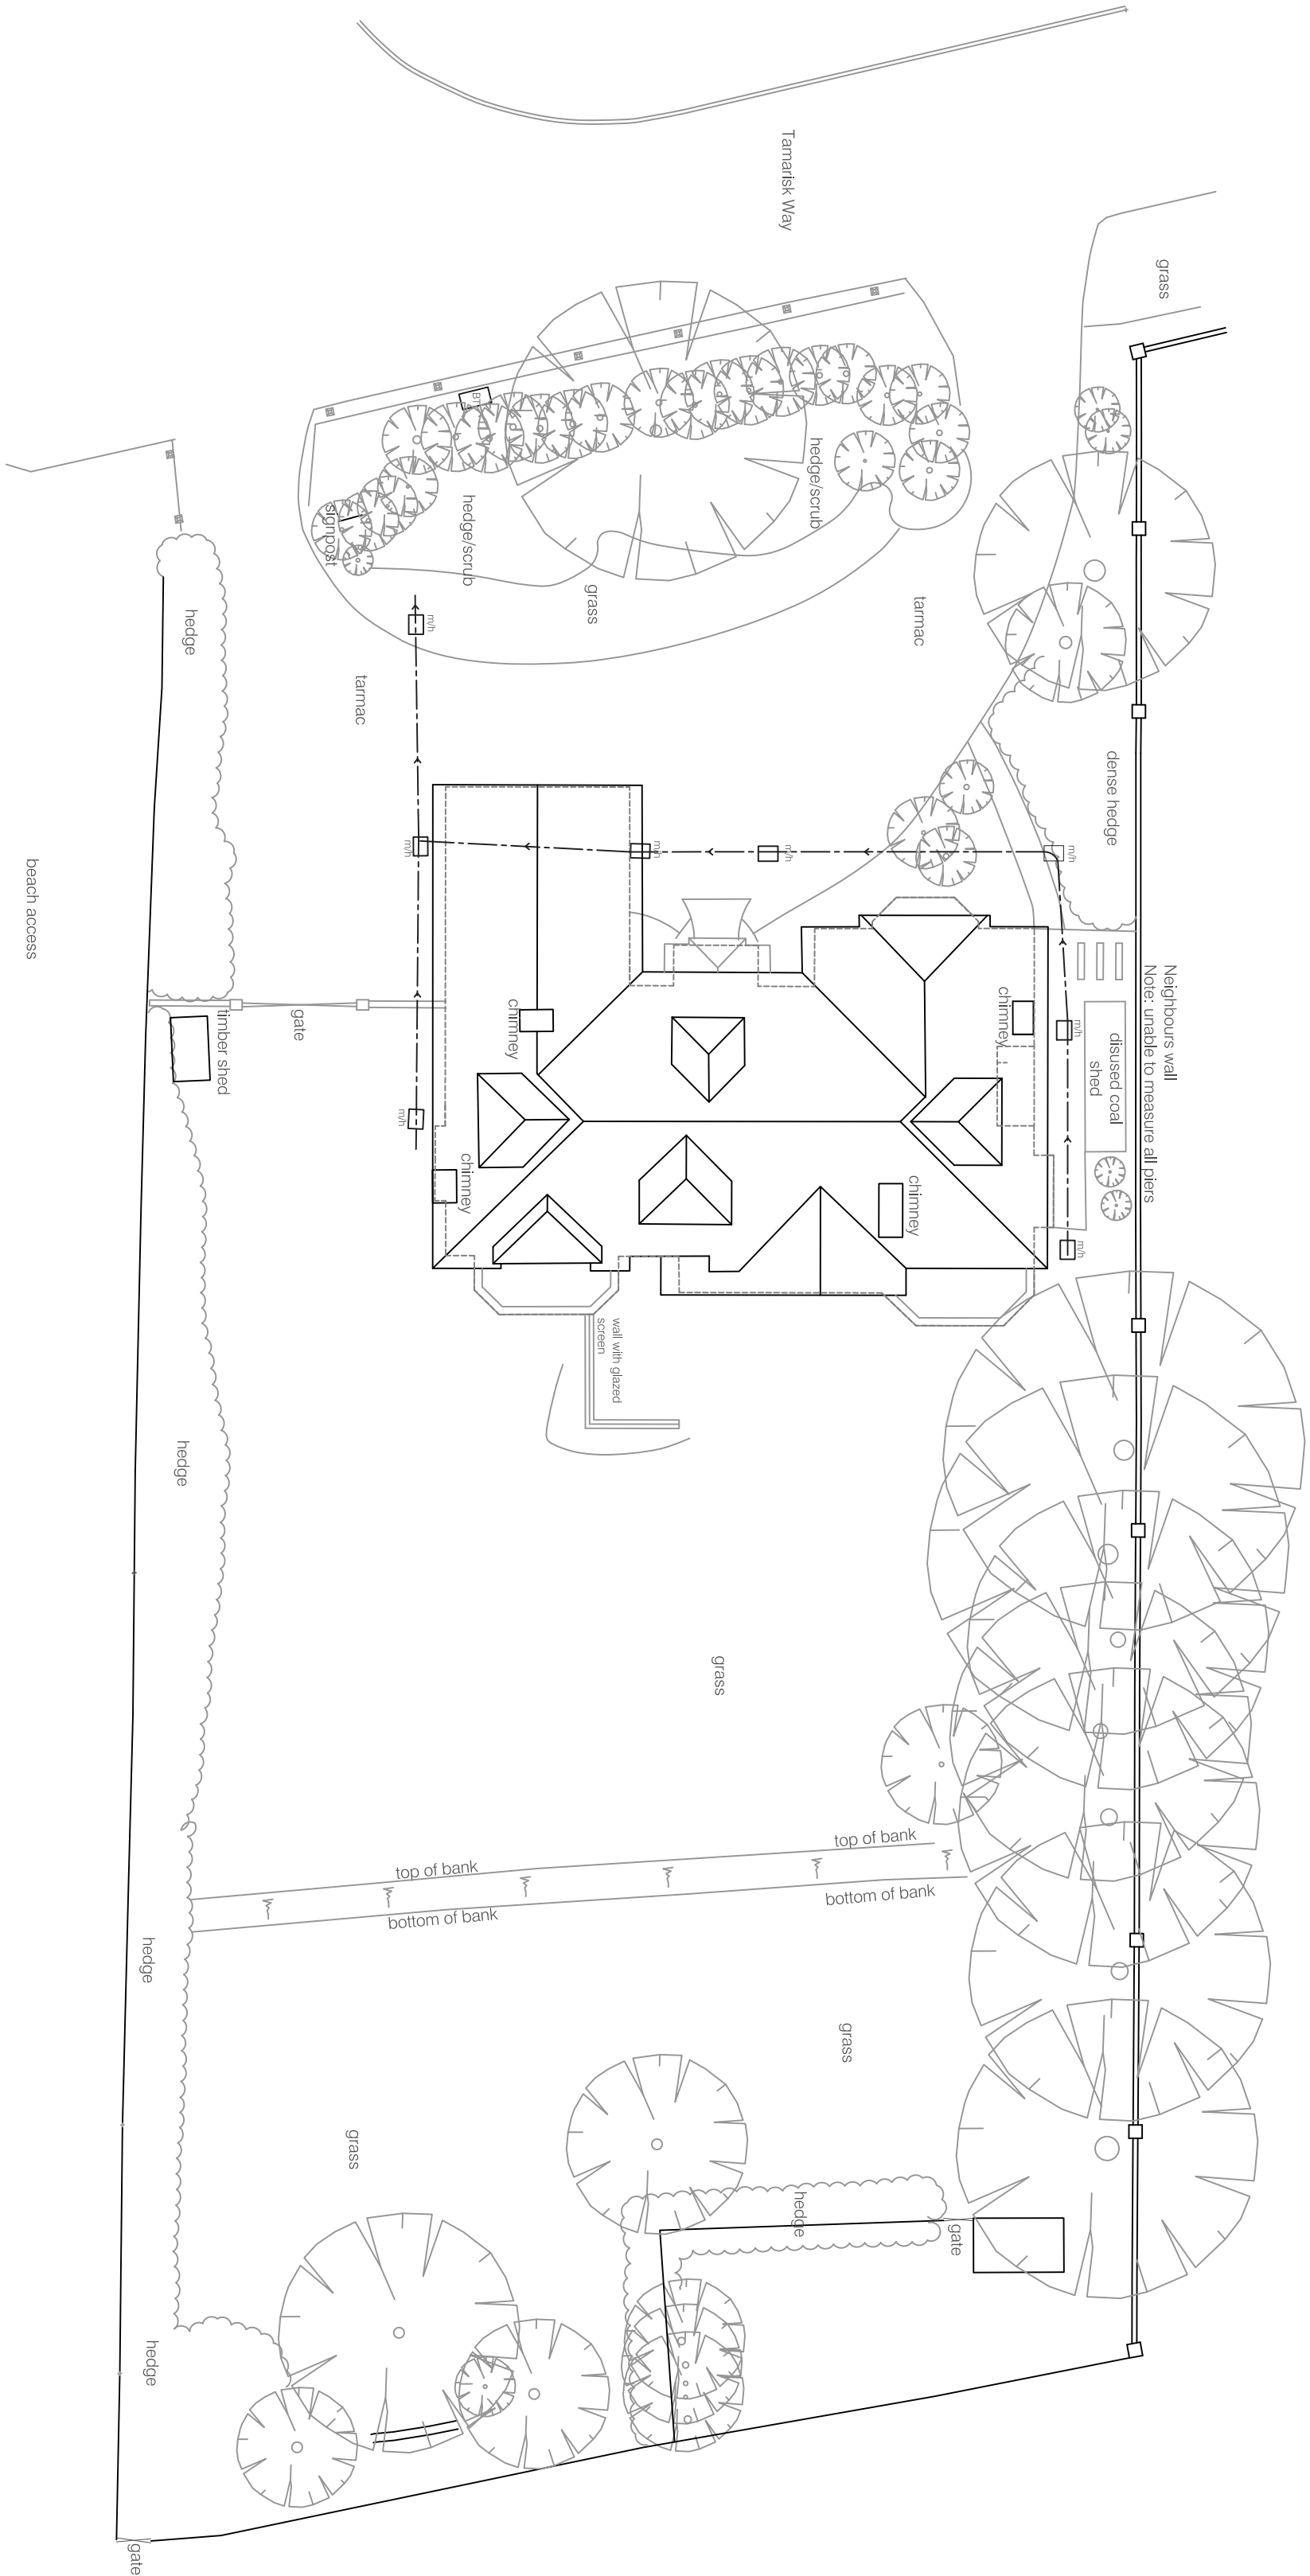


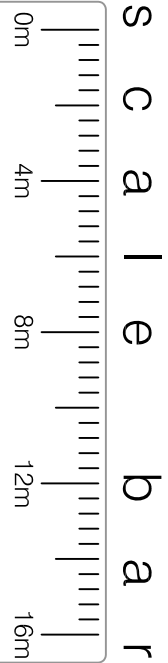


Existing Site Plan

SURVEY

no.	date	description	by

r e v i s i o n s

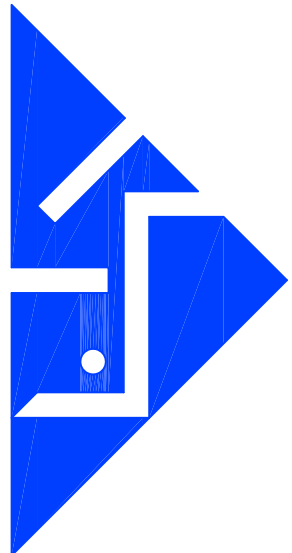

KTA limited
a r c h i t e c t s & d e s i g n e r s
80a High Street Steyning West Sussex BN44 3RD
T : **01903 814009** F : **01903 816901**
E : **office@ktahd.com** W : **www.ktahd.com**

client	Jason Richardson
job	Hascombe Tamarisk Way East Preston West Sussex
dwg no.	1043.01
title	Existing Site Plan
drawn by	SM
checked by	KT
scale	1:200 @ A1
date	05.08.15

This set of drawings is the property of KTA limited and is to be used for the purpose of the project only. It is not to be used for any other purpose without the prior written consent of KTA limited. Any use of this drawing without the prior written consent of KTA limited is a breach of copyright.