




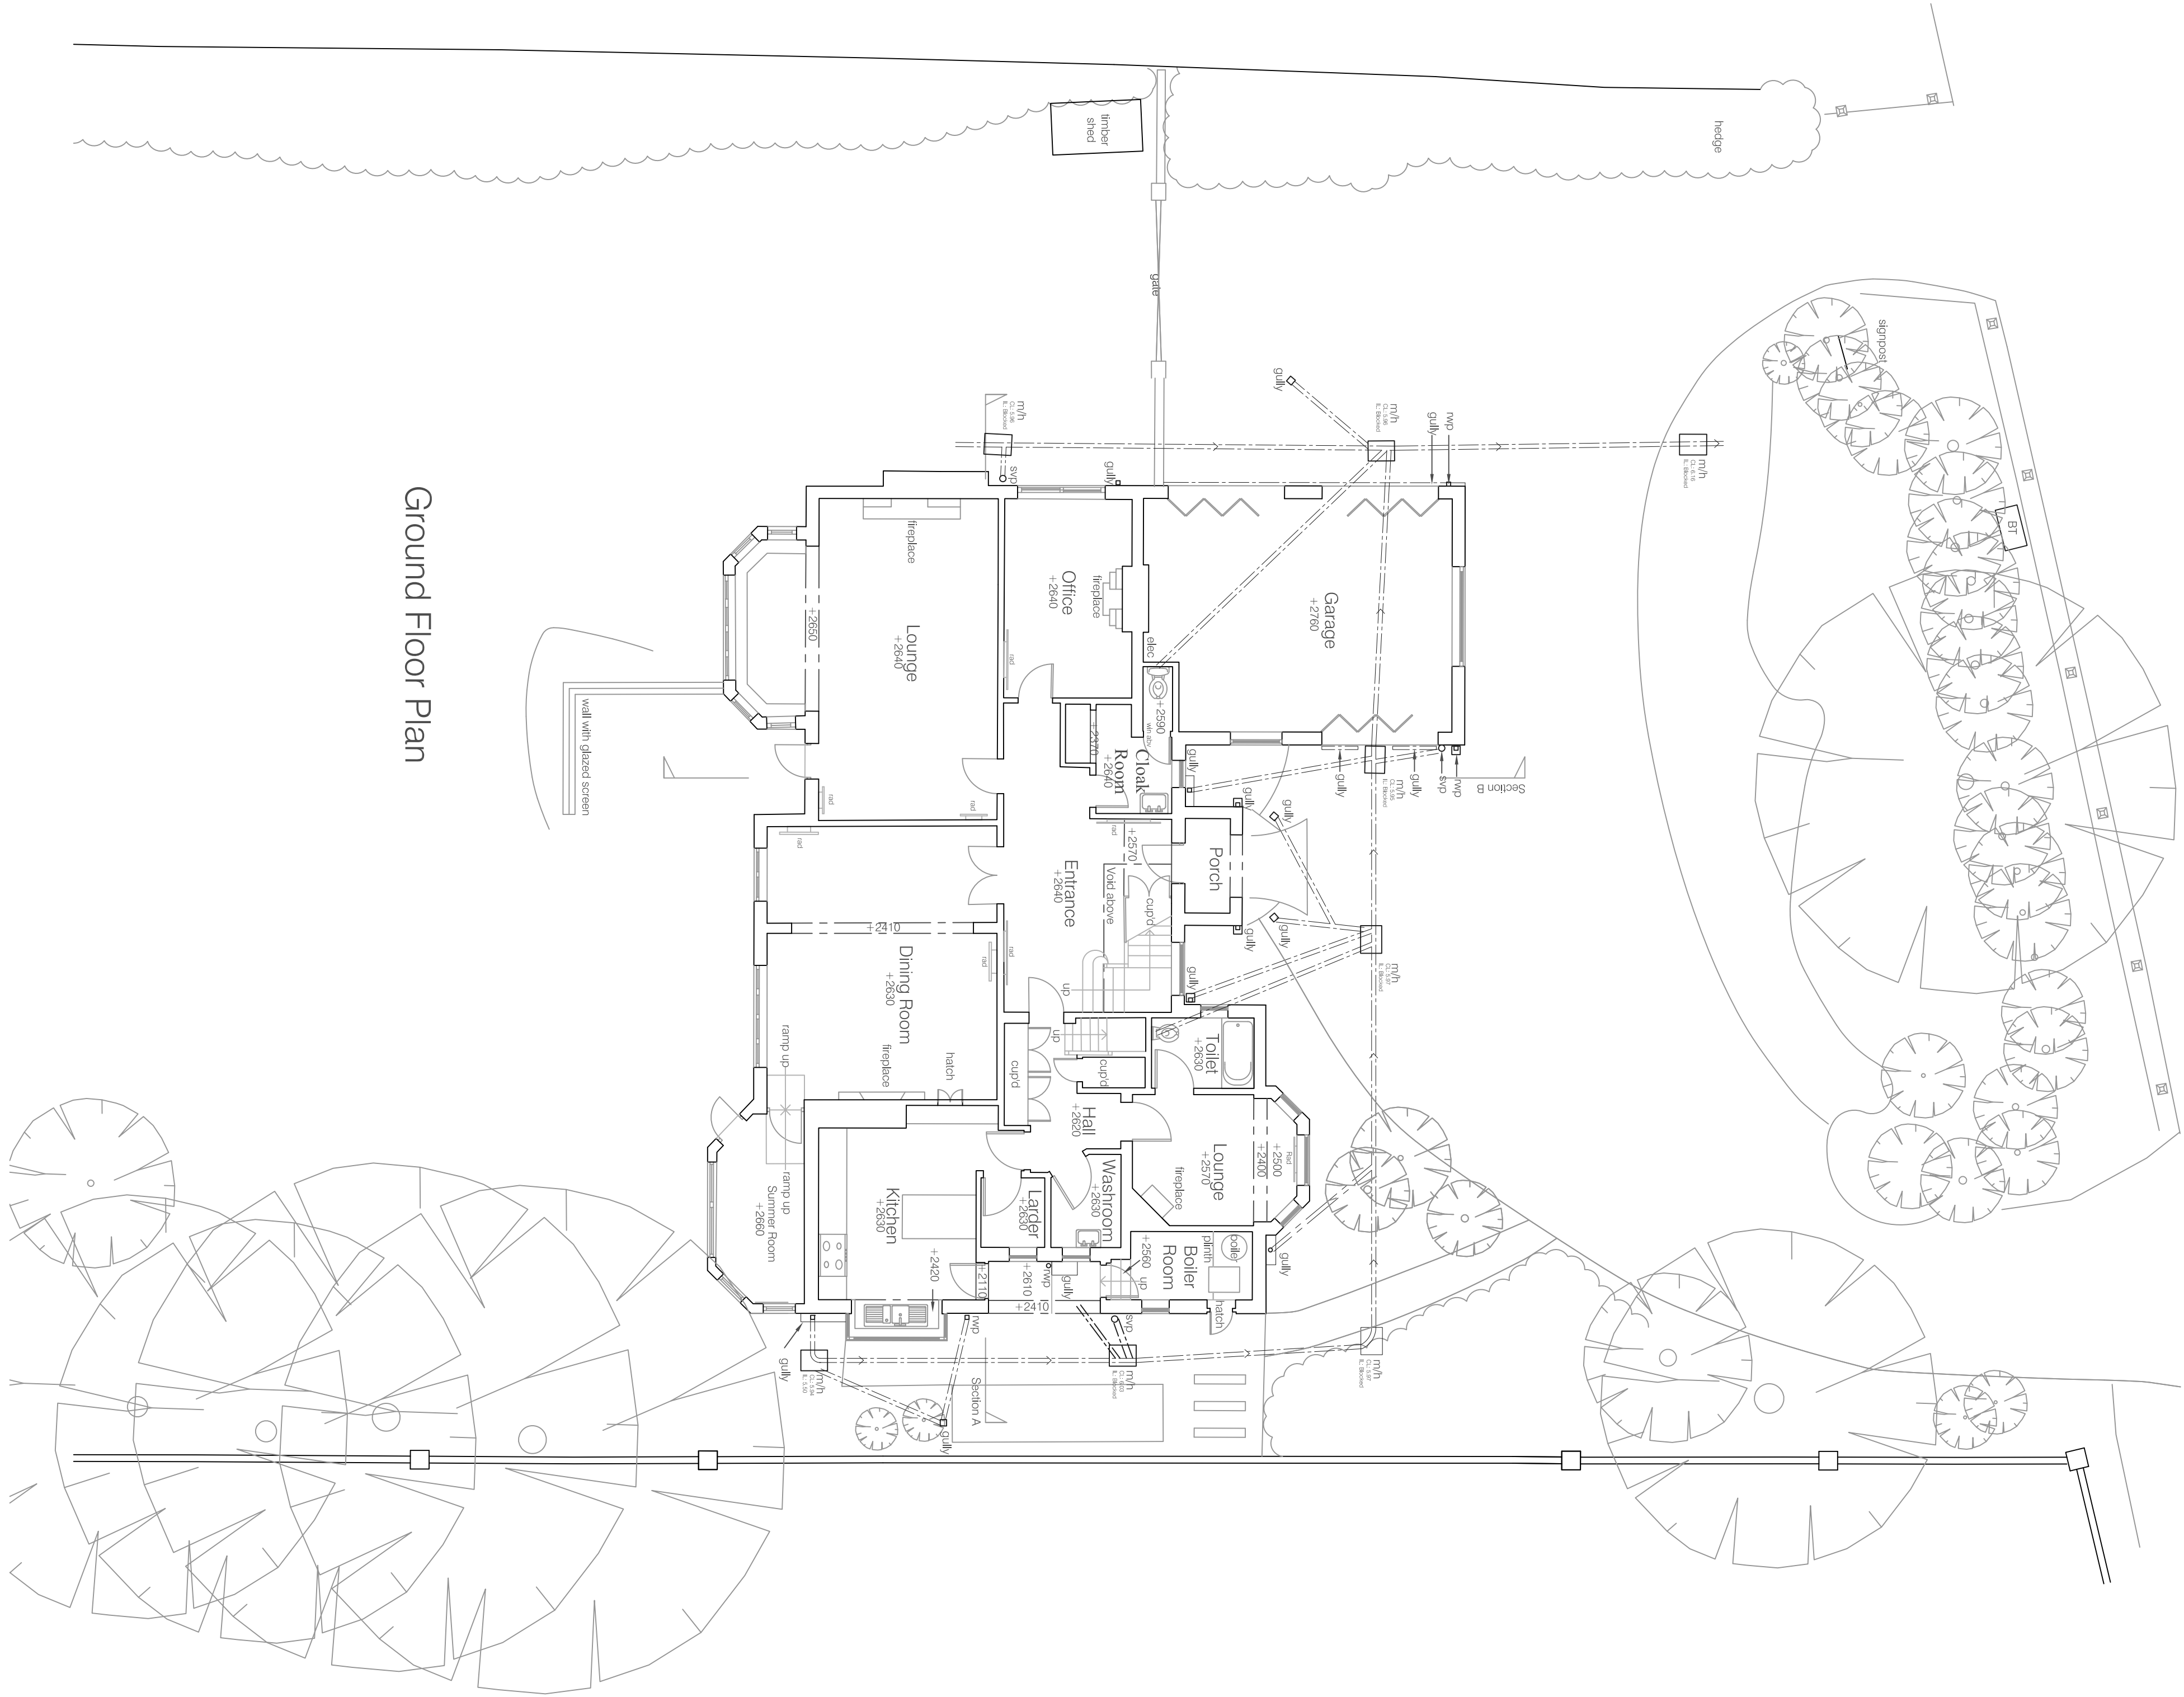

Ground Floor Plan

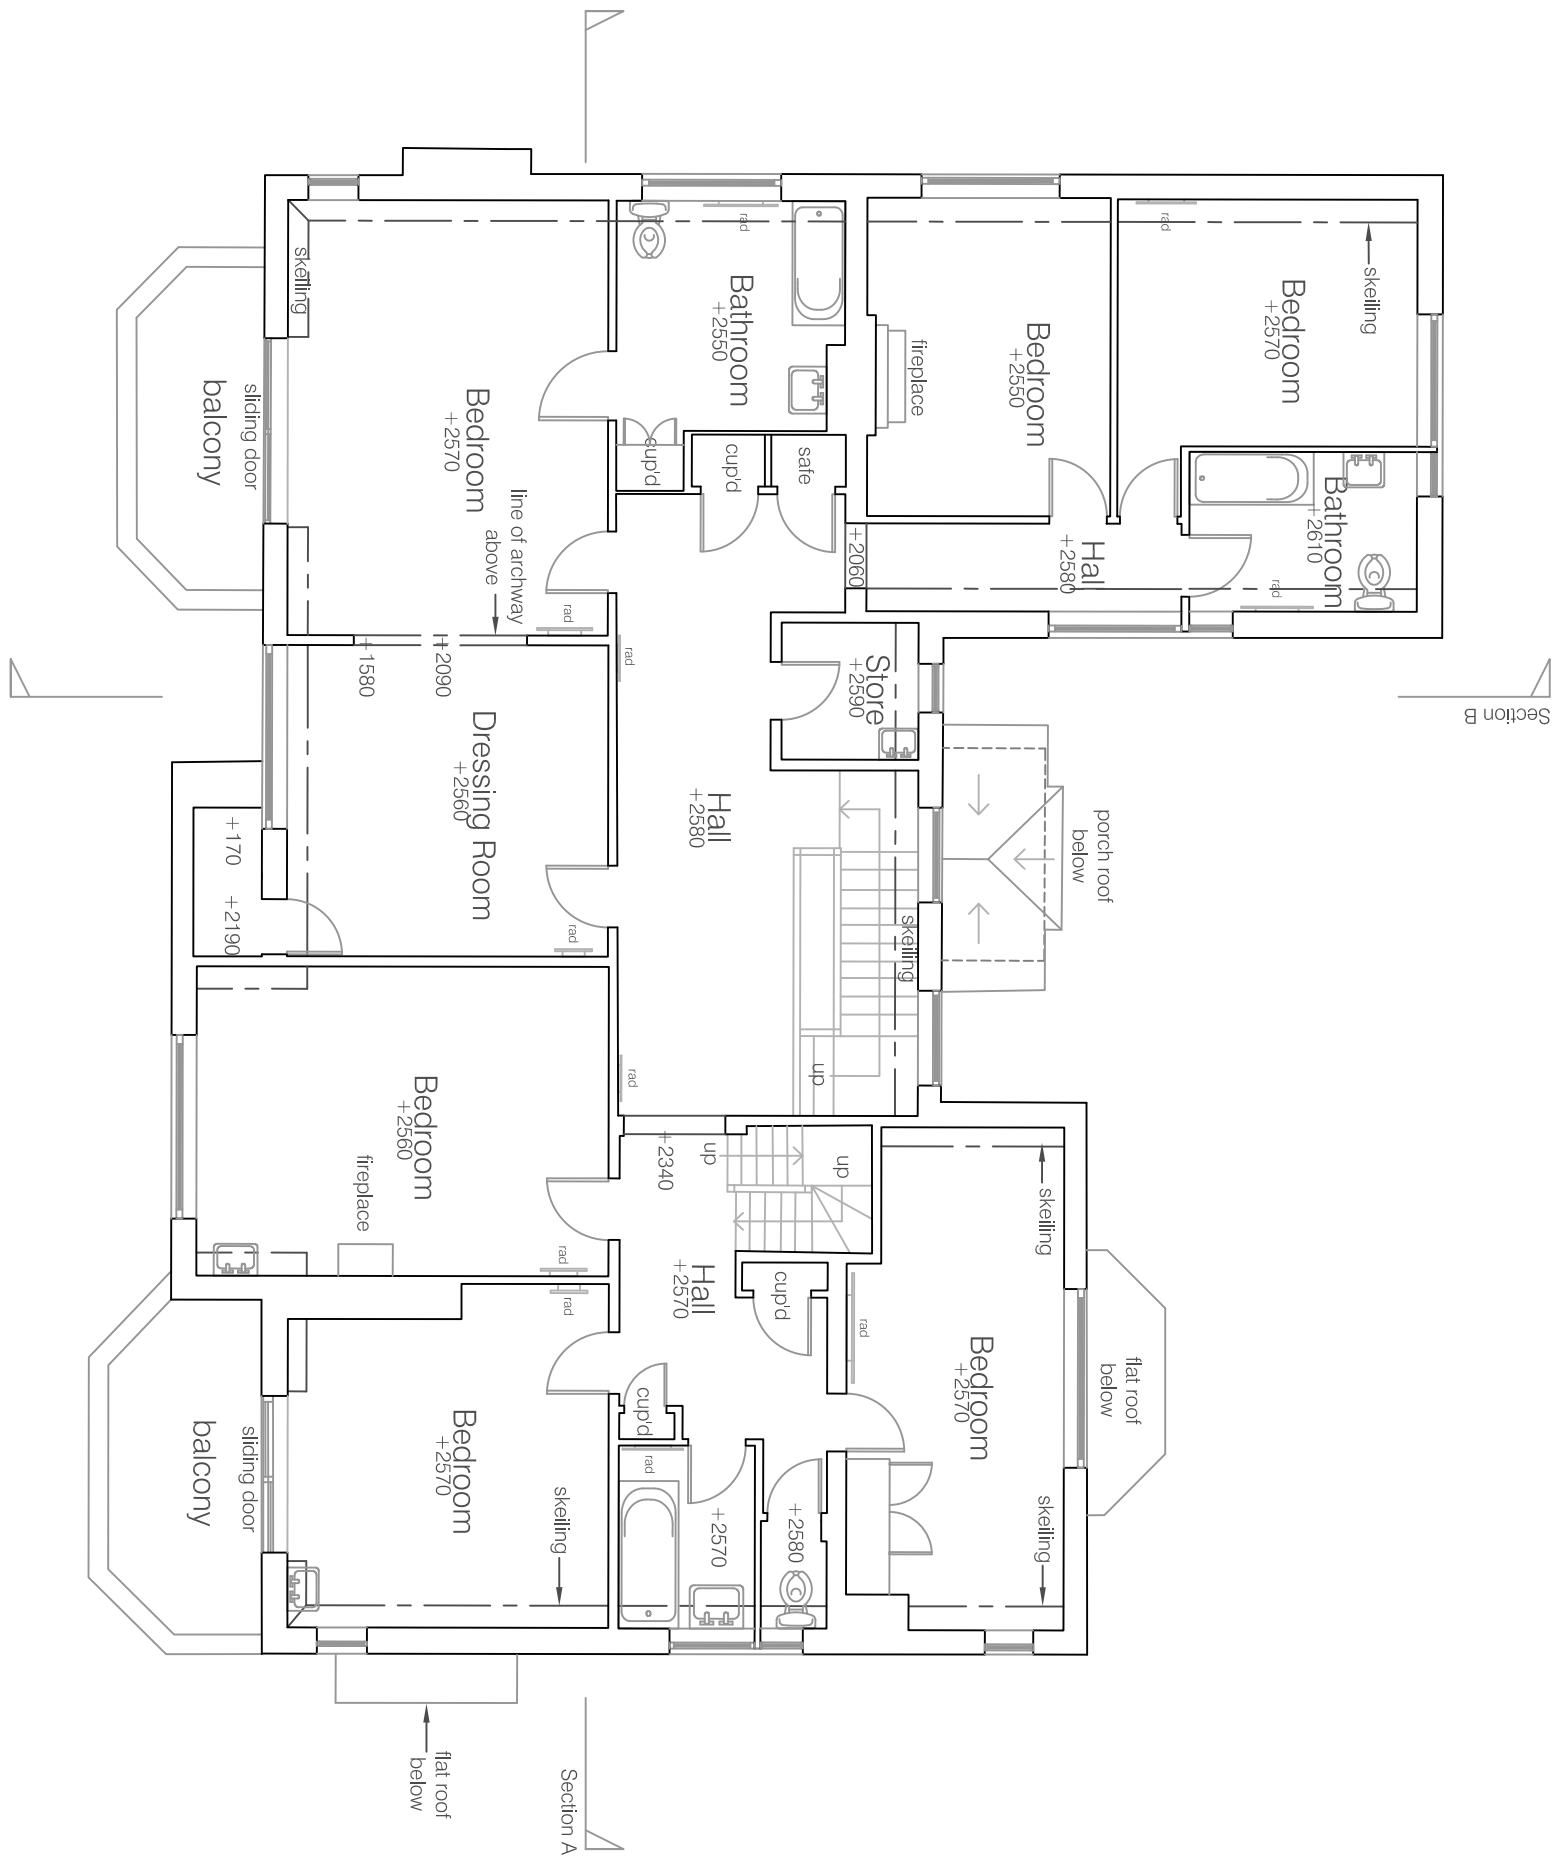


First Floor Plan

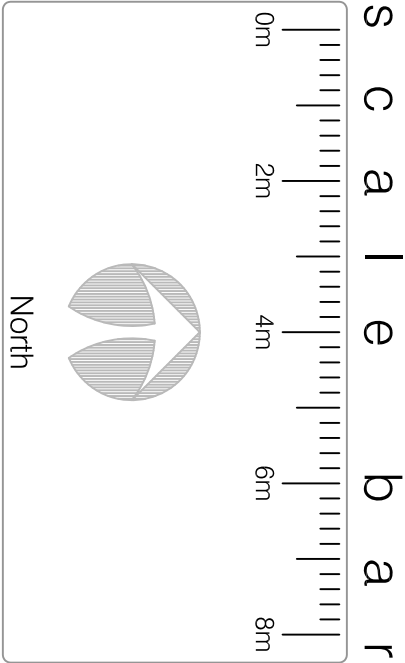

SURVEY

no.	date	description	by
A	24.09.15	Updated Drawing Info	SM

r e v i s i o n s

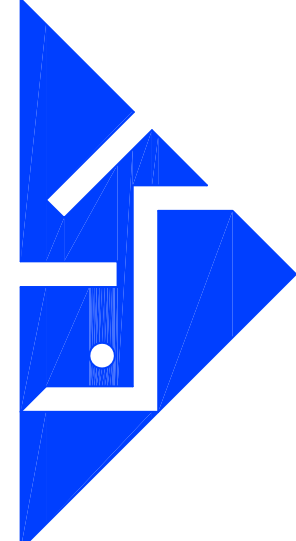

KTA limited
architects & designers

80a High Street Steyning West Sussex BN44 3RD
T : 01903 814009 F : 01903 816901
E : office@ktahd.com W : www.ktahd.com

client	Jason Richardson
job	Hascombe Tamarisk Way East Preston West Sussex
dwg no.	1043.02a
title	Existing Ground & First Floor Plans
drawn by	SM
checked by	KT
scale	1:100 @ A1
date	05.08.15

This set of drawings is to be used for information only. It is not to be used for construction purposes. The client is responsible for ensuring that the drawings are used for the intended purpose. 