

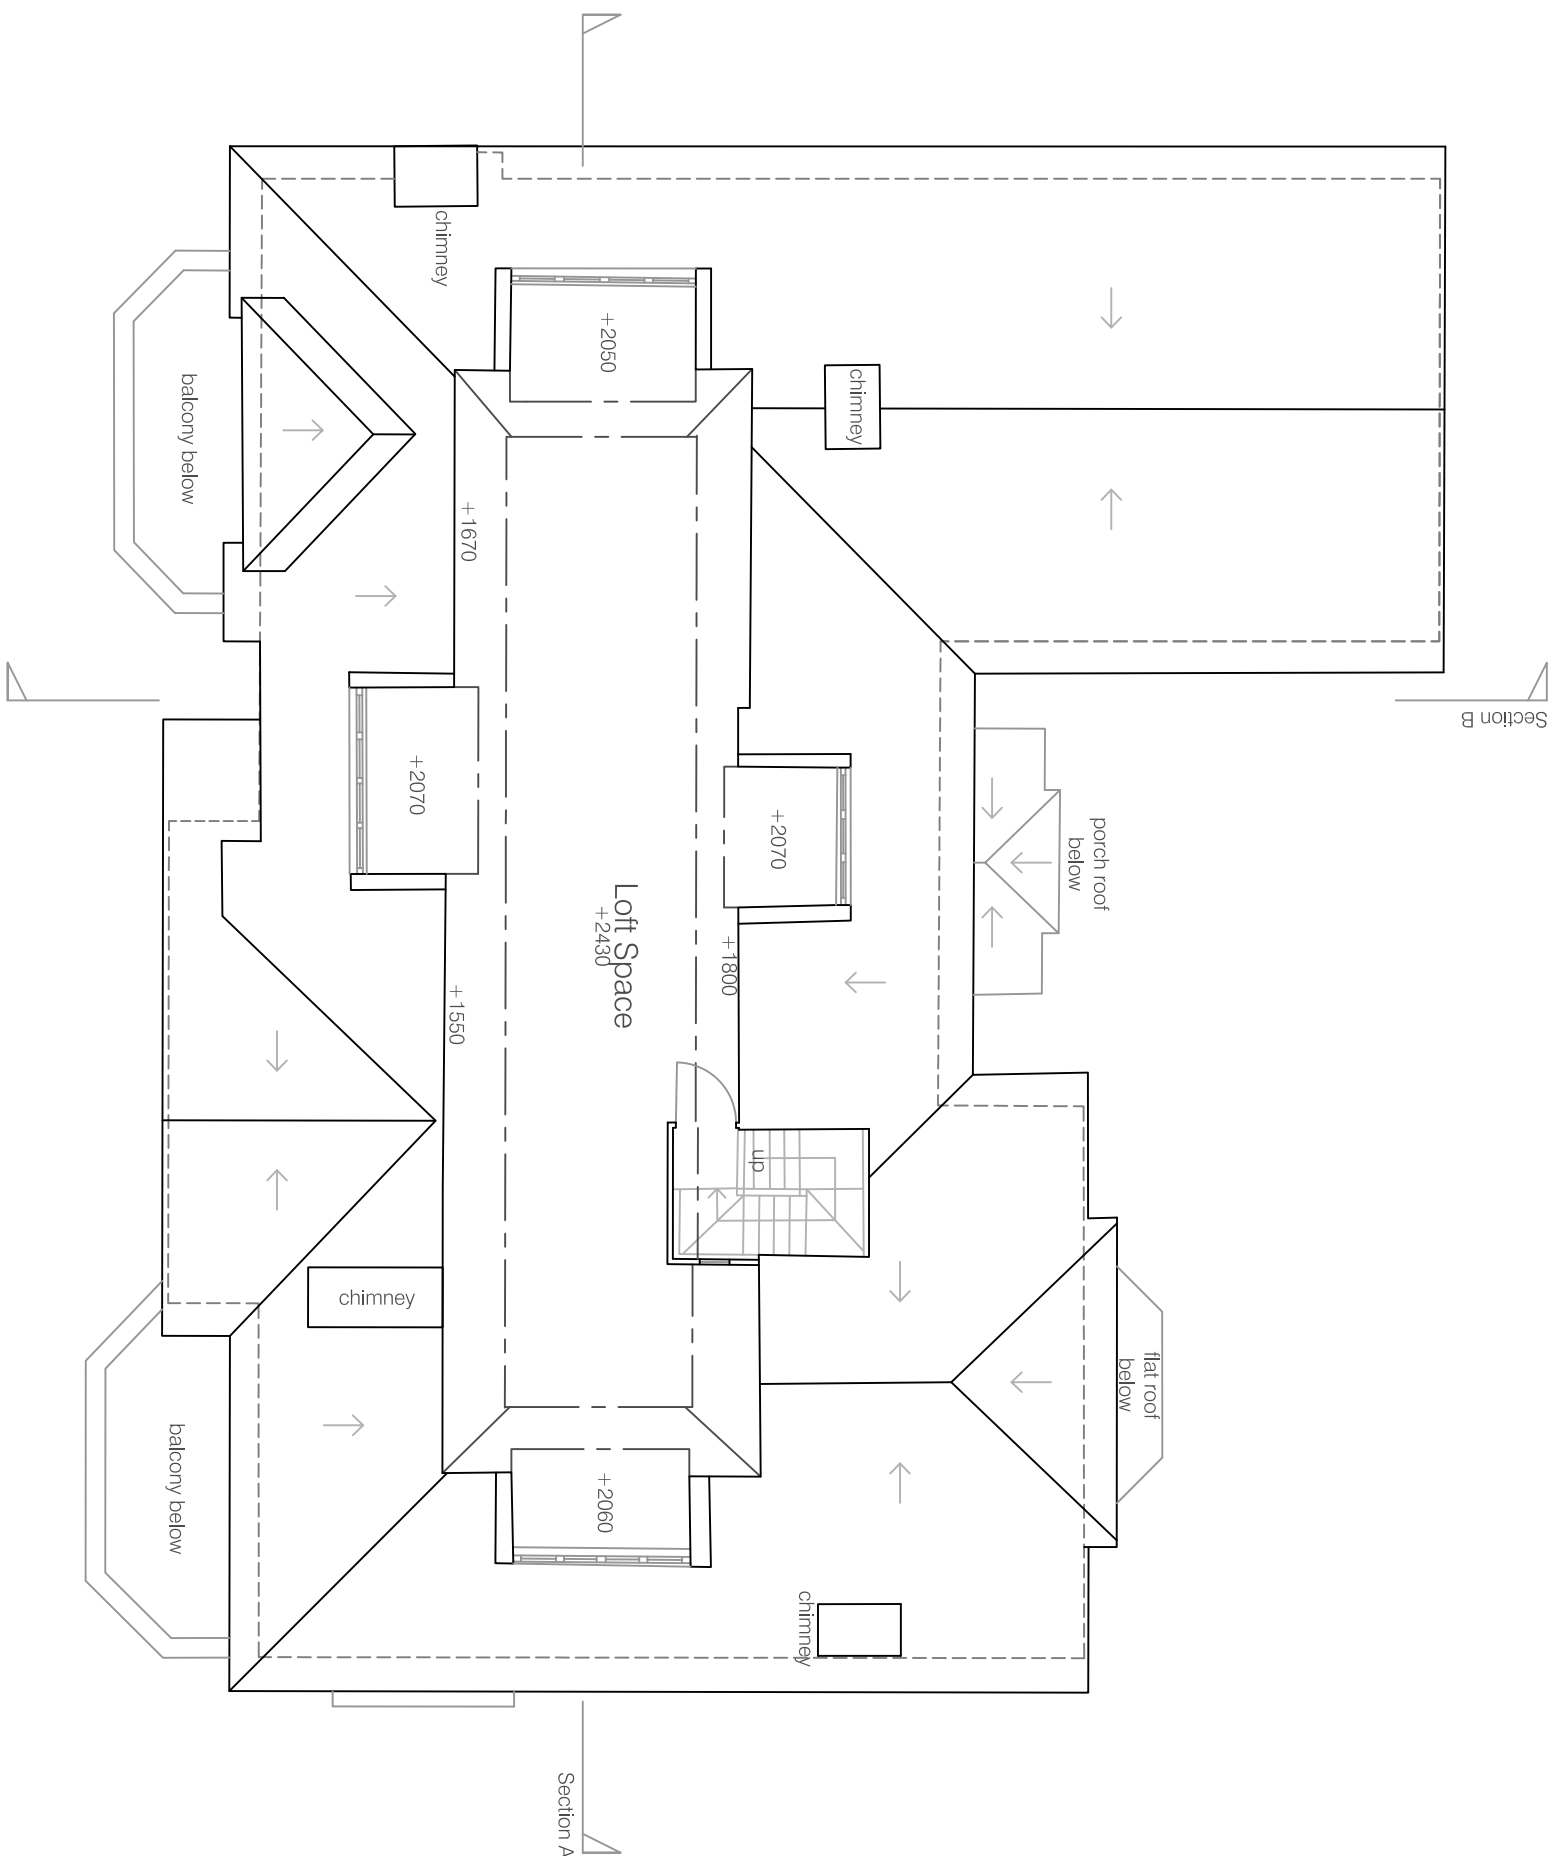


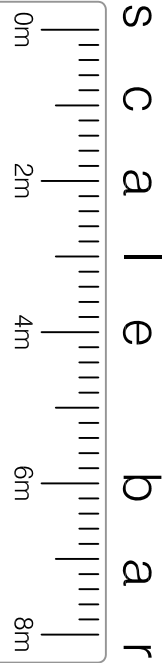

Second Floor Plan

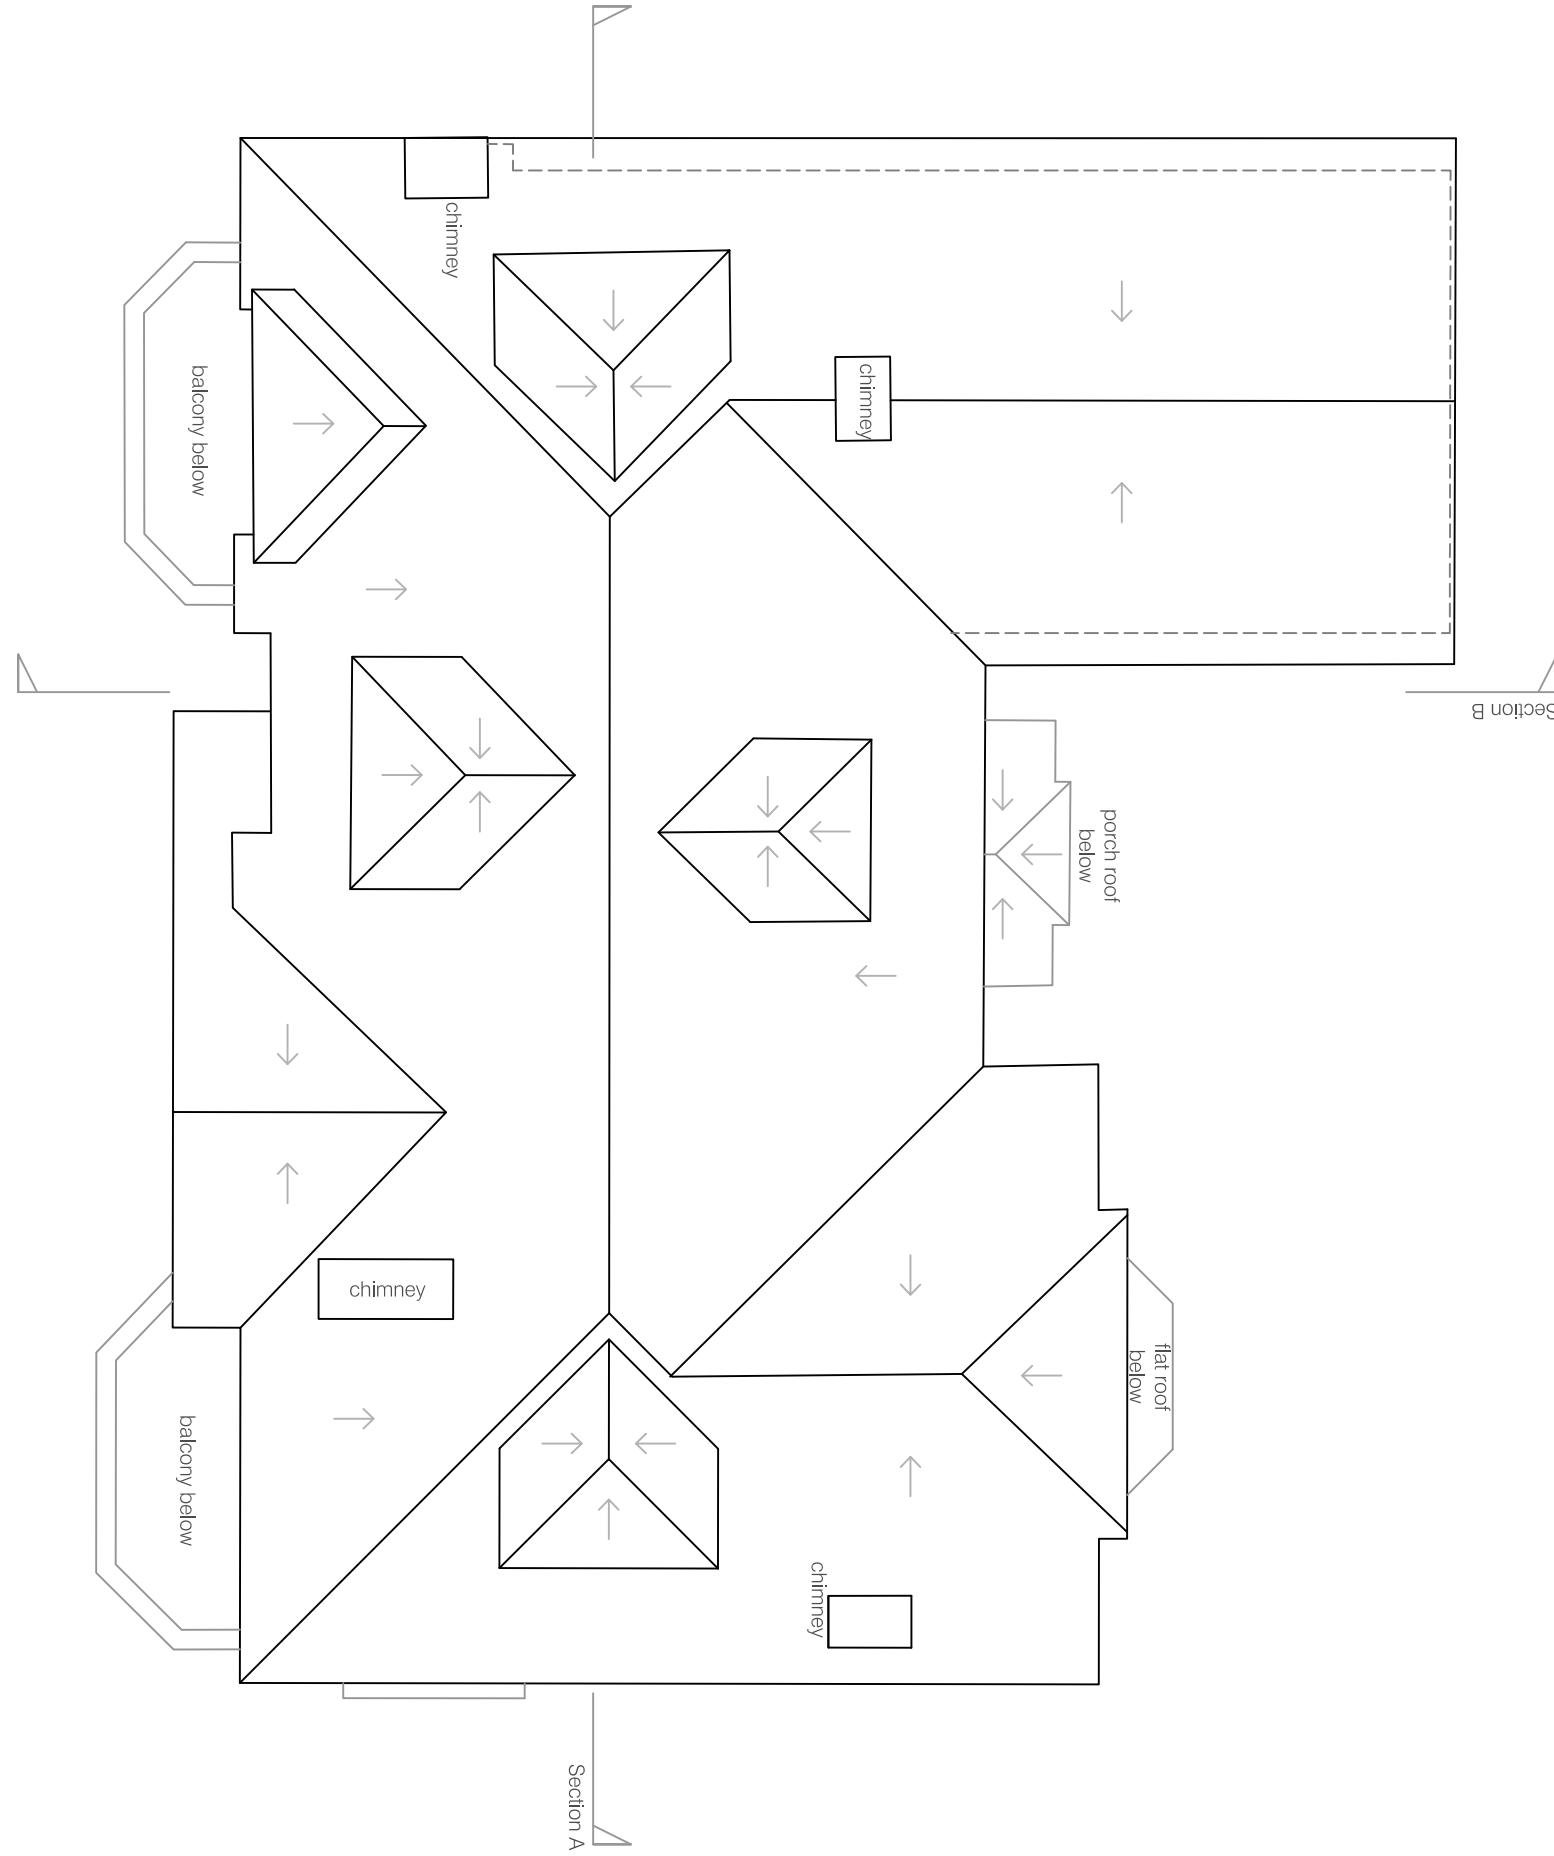


Roof Plan

SURVEY

no.	date	description	by

r e v i s i o n s

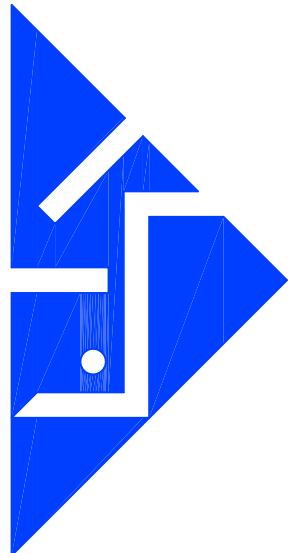

KTA limited
architects & designers

80a High Street Steyning West Sussex BN44 3PD
T : **01903 814009** F : **01903 816901**
E : **office@ktaid.com** W : **www.ktaid.com**

client	Jason Richardson
job	Hascombe Tamarisk Way East Preston West Sussex
dwg no.	1043.03
title	Existing Second Floor & Roof Plans
drawn by	SM
checked by	KT
scale	1:100 @ A1
date	05.08.15

This set of drawings is to be used for information only and does not constitute a contract. It is the responsibility of the client to ensure that the drawings are used in accordance with the Building Regulations, Codes of Practice and British Standards. No liability is accepted for any loss or damage arising from the use of these drawings without the prior authorisation of KTA Limited. Copyright © KTA Limited.