

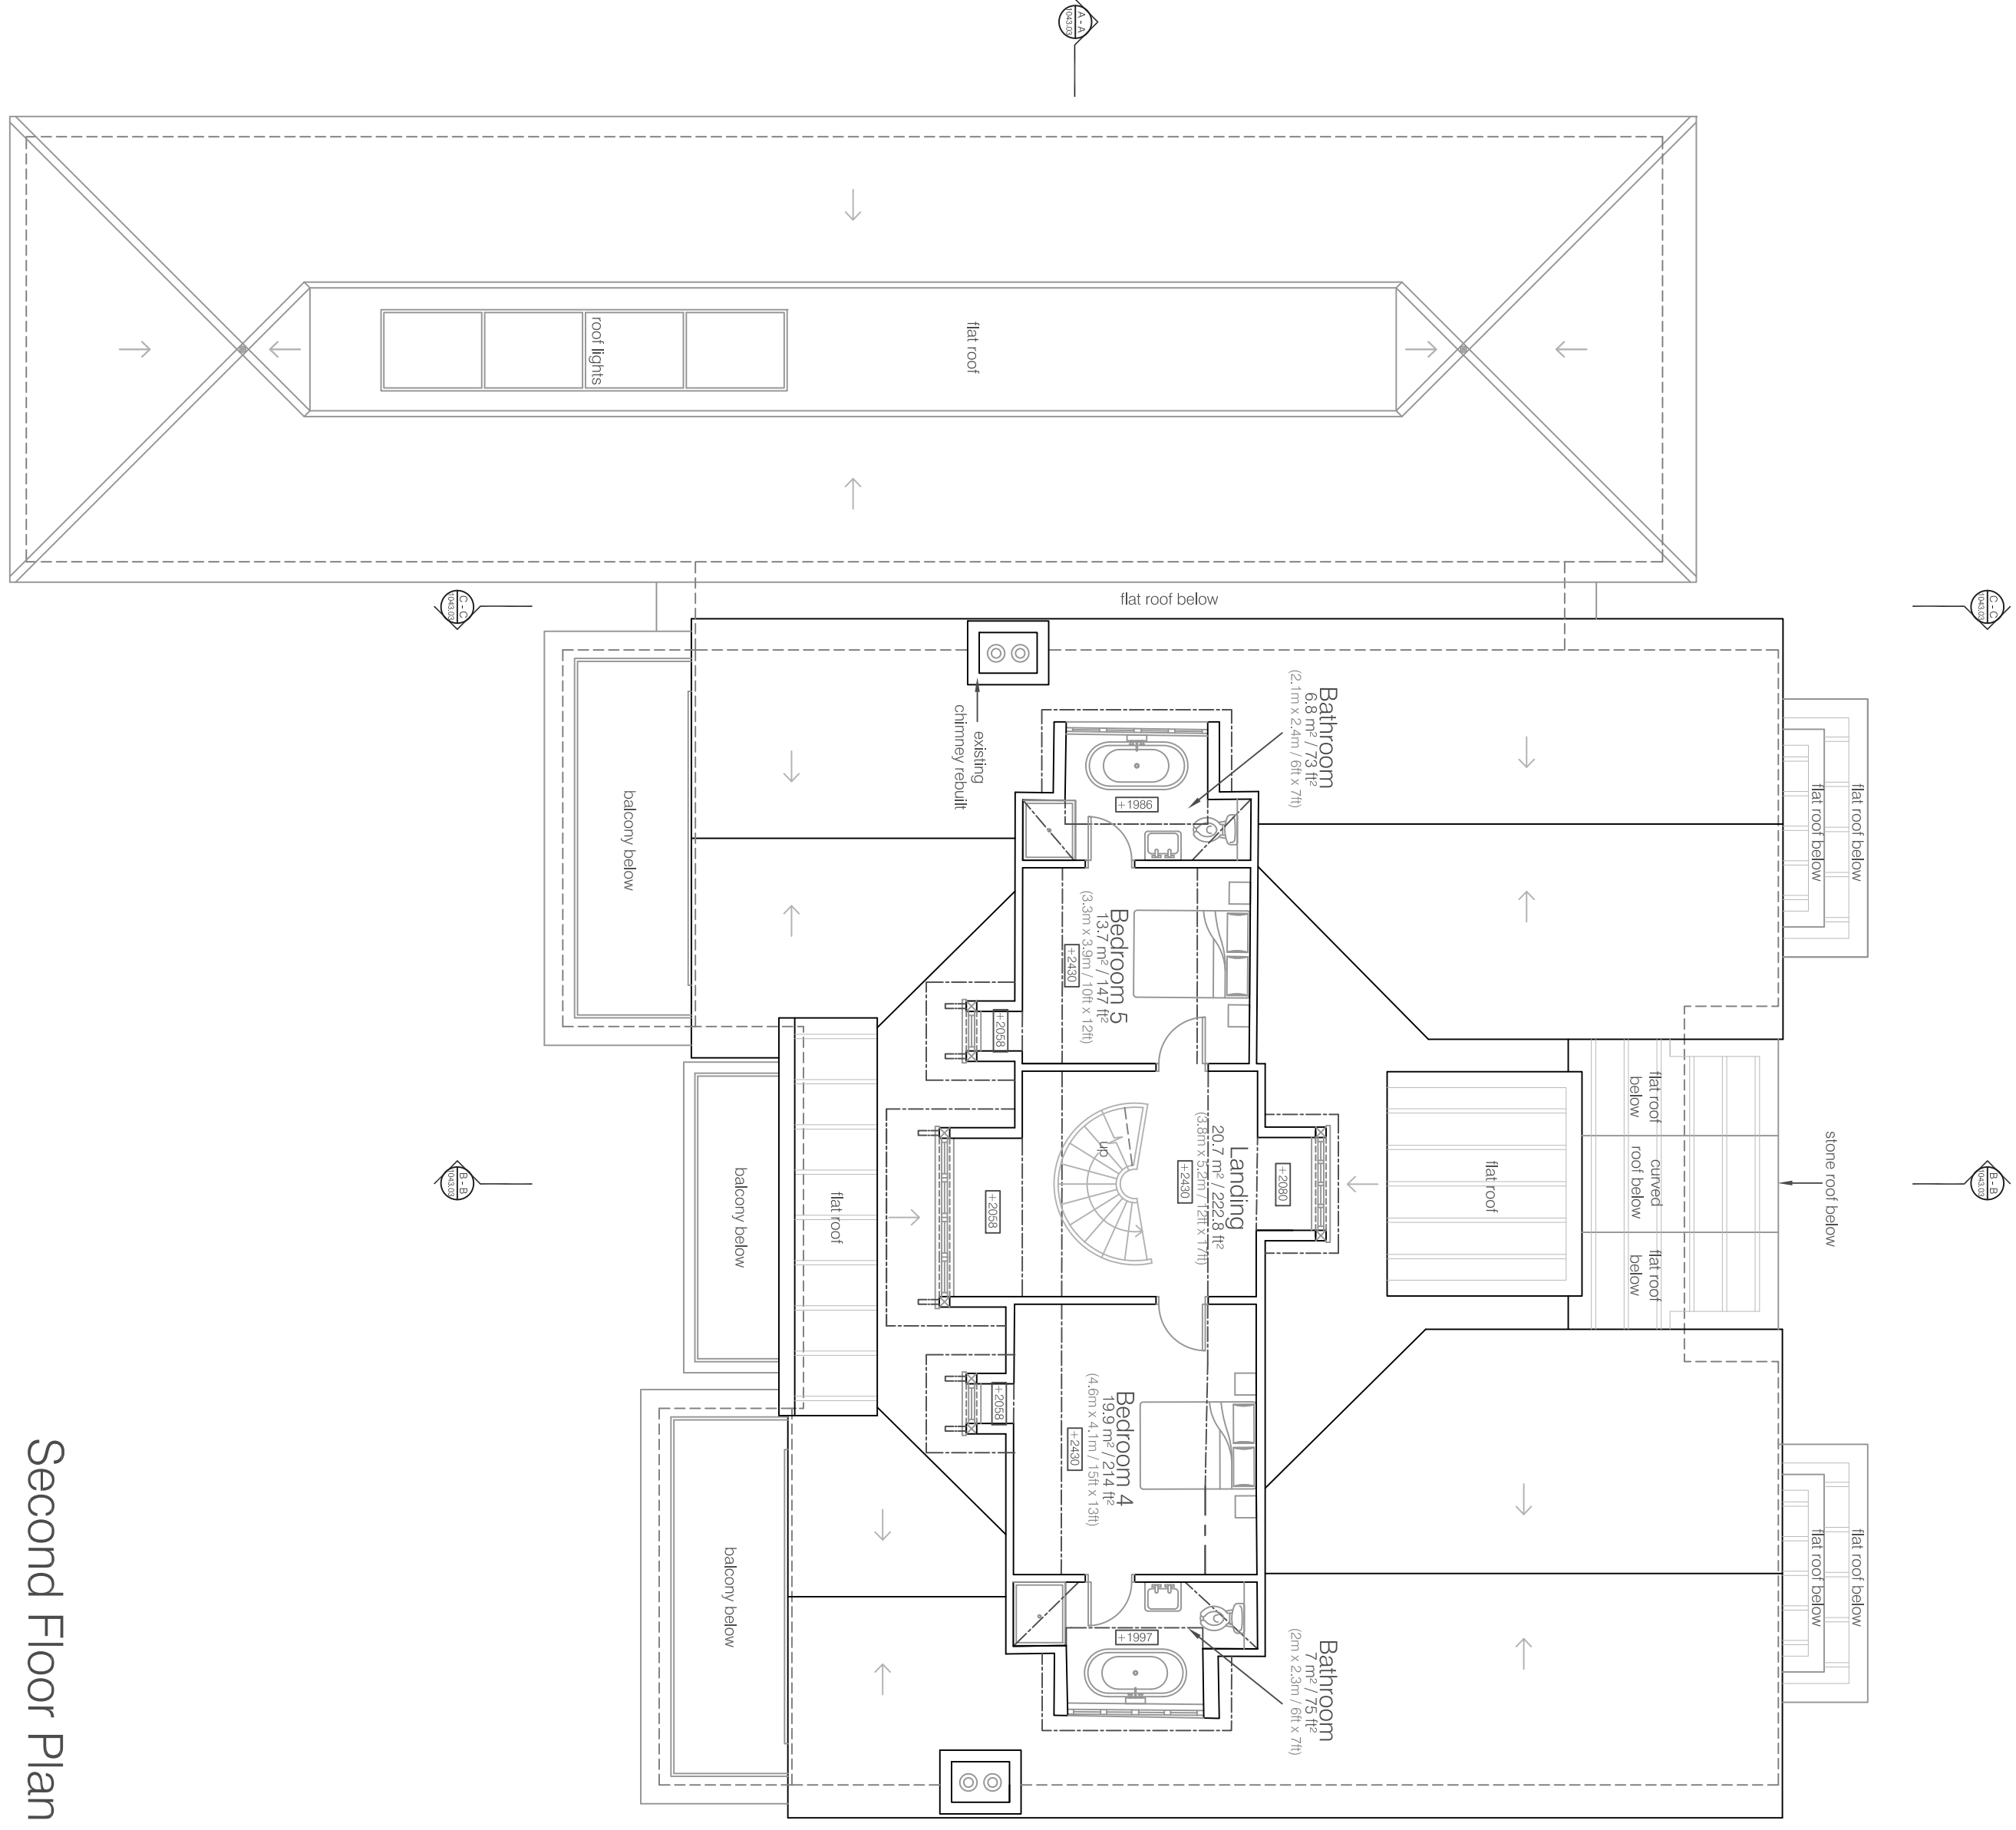


areas

Second Floor	
Total Internal Floor Area = 68.1 m ² / 733 ft ²	
Lobby	= 20.7 m ² / 222.8 ft ²
Bedroom 4	= 13.7 m ² / 147 ft ²
Bedroom 4 Shower Room	= 6.8 m ² / 73.3 ft ²
Bedroom Shower Room	= 7 m ² / 75 ft ²

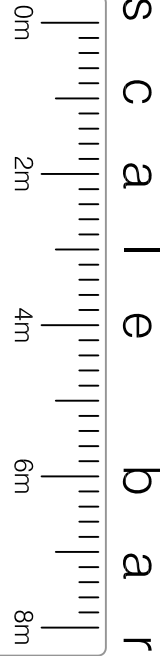


Second Floor Plan

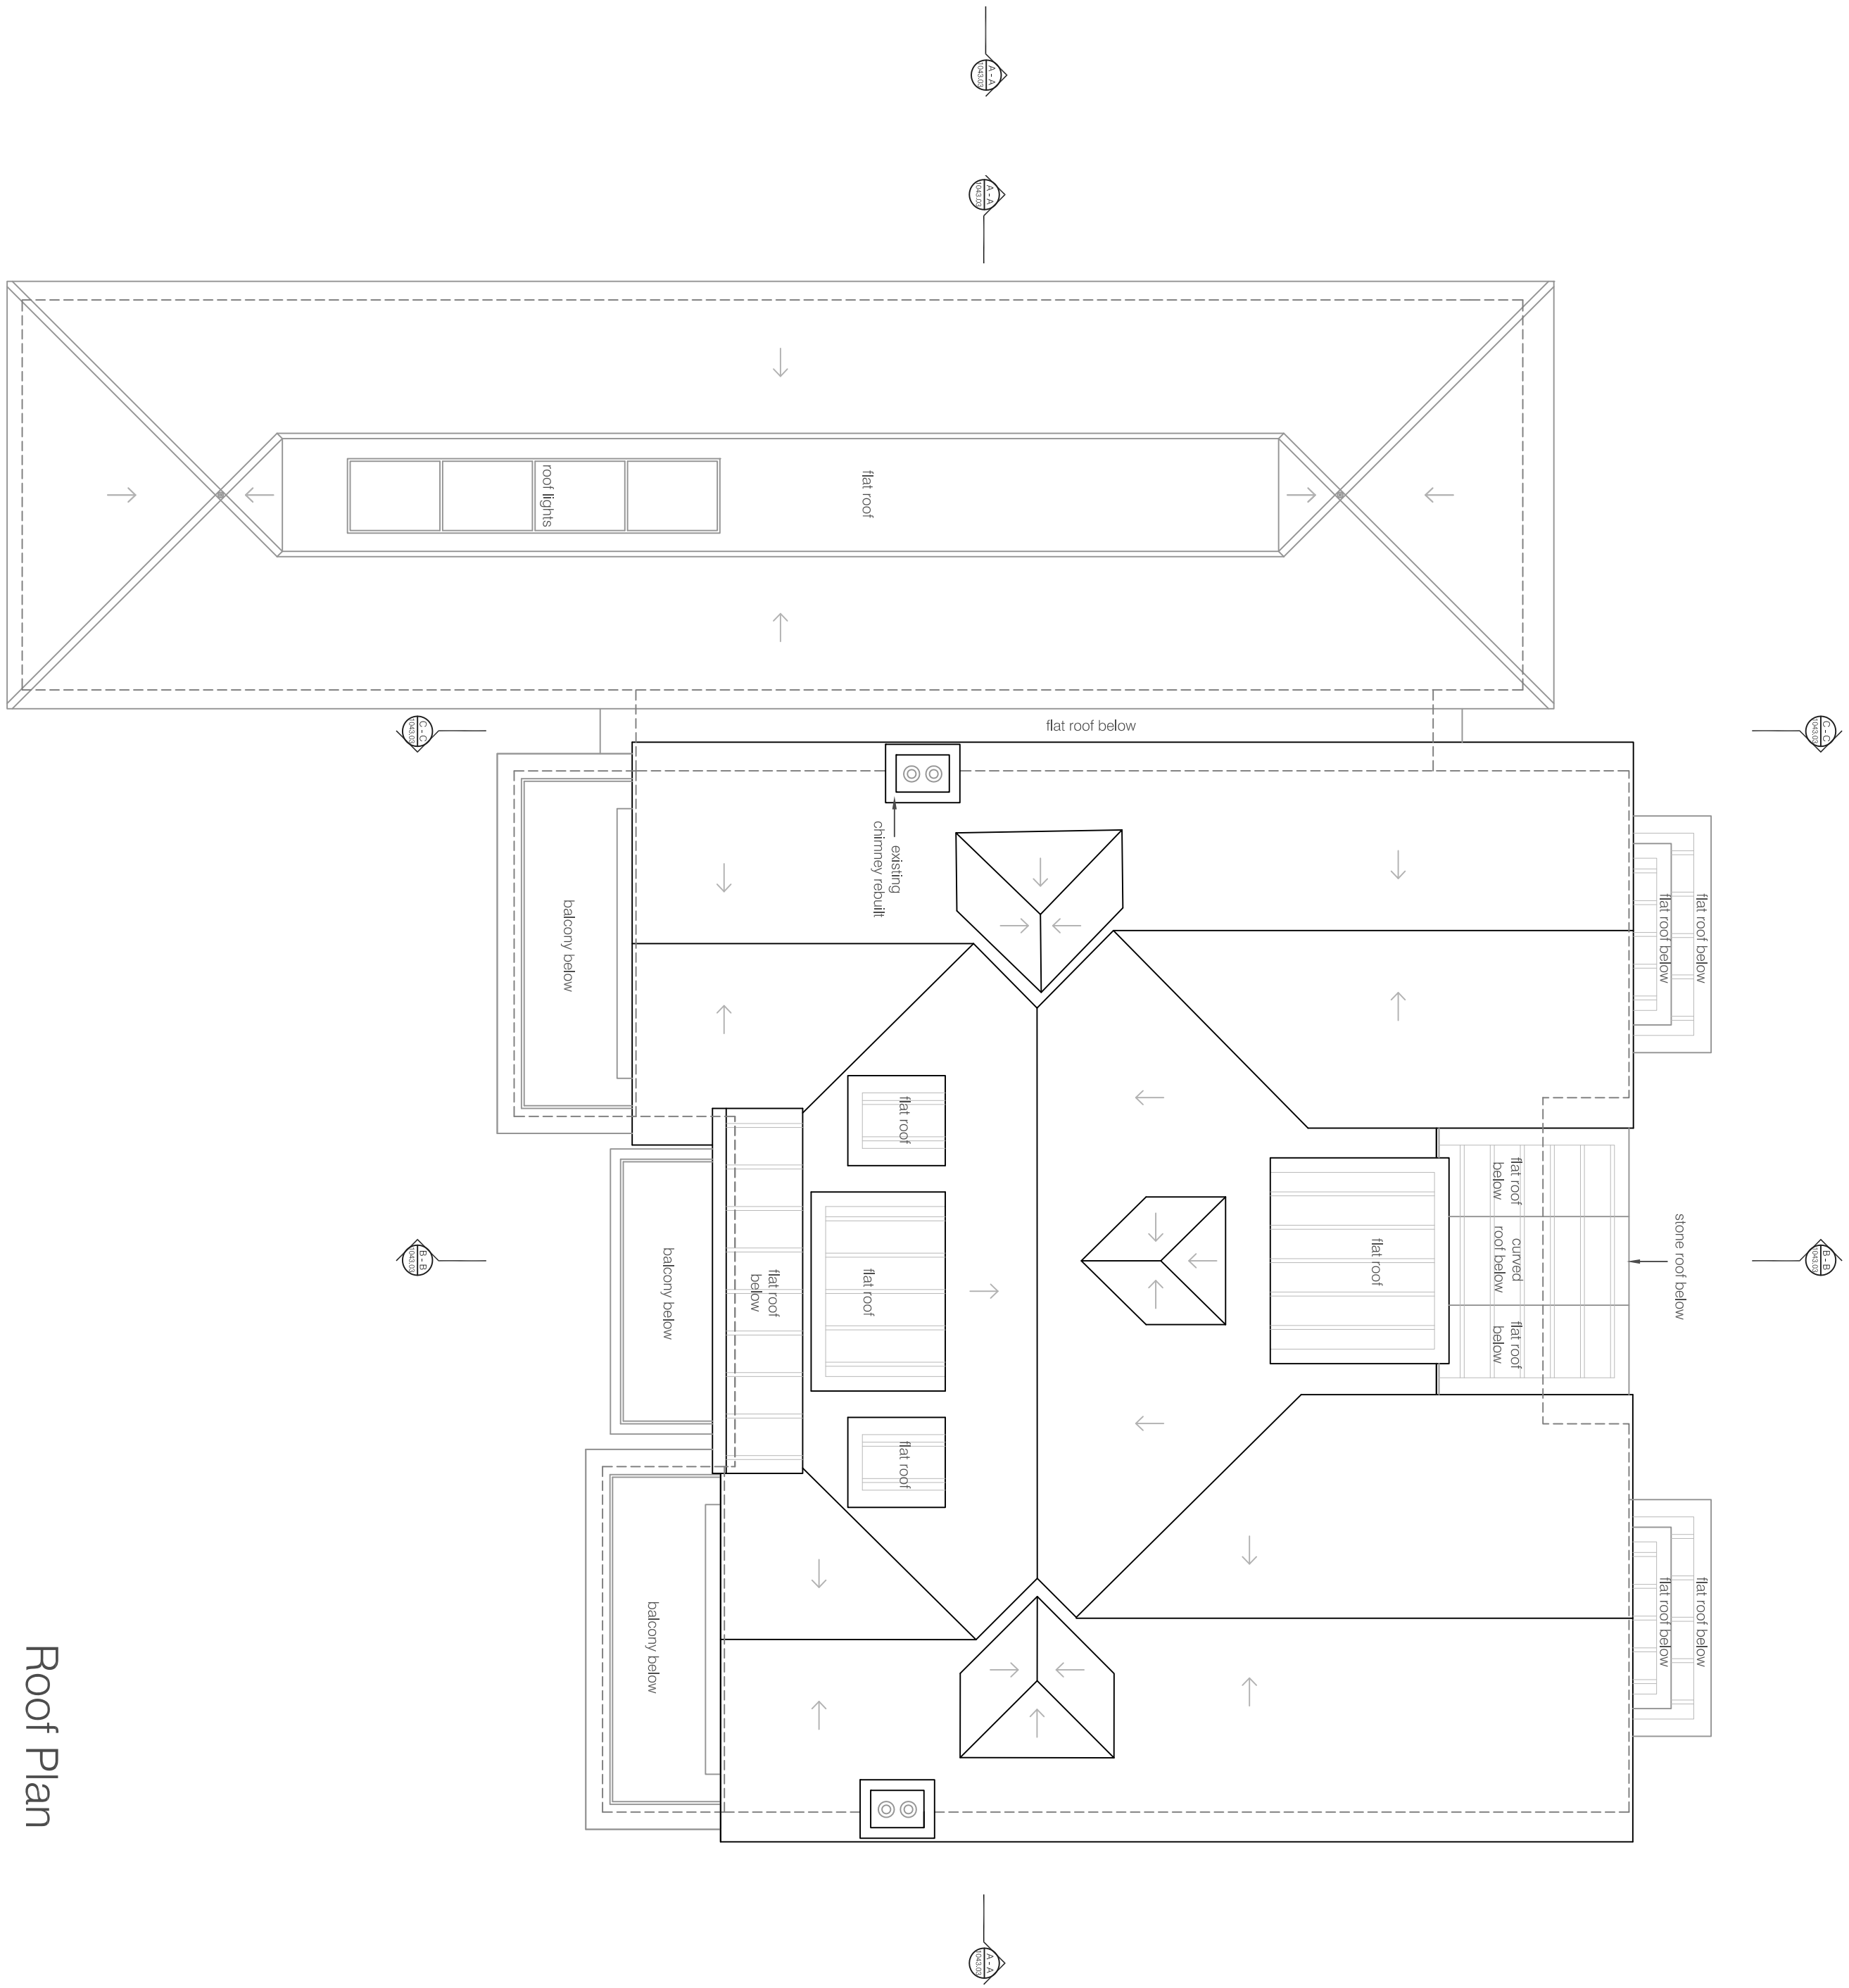

Roof Plan

PLANNING

no.	A	date	12.11.15	description	Client Amendments	by	SM
r e v i s i o n s							

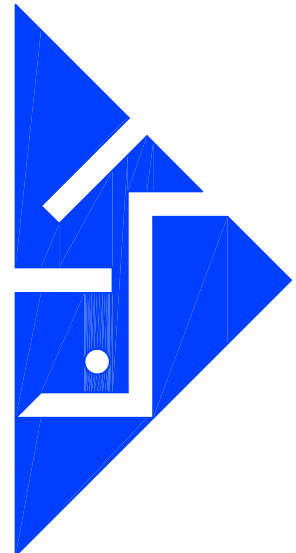

KTA limited
architects & designers
80a High Street Steyning West Sussex BN44 3RD
T : 01903 814009 F : 01903 816901
E : office@ktahd.com W : www.ktahd.com

client	Jason Richardson
job	Hascombe Tamarisk Way East Preston West Sussex
dwg no.	1043.39a
title	Proposed Second Floor & Roof Plans
drawn by	SM
checked by	KT
scale	1:100 @ A1
date	11.11.15

This is a preliminary drawing and is not to be used for construction purposes without the written consent of KTA limited. It is the responsibility of the client to ensure that all necessary permissions and consents are obtained before any work is carried out. The client agrees to indemnify KTA limited from and against all claims, damages, costs and expenses, including reasonable legal costs, in connection with the use of this drawing without the prior written consent of KTA limited. Copyright © KTA limited.