


PLANNING

no.		description		by
A	13.11.15	Client Amendment	SM	SM
	12.11.15	Client Amendments	SM	SM
date		description		by

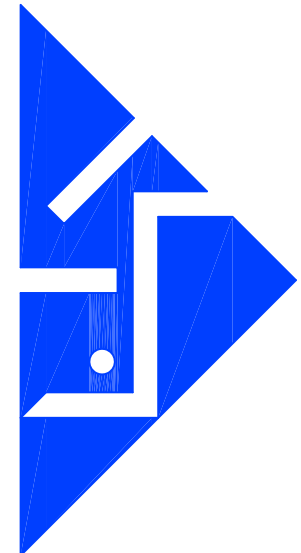

KTA limited
architects & designers

80a High Street Steyning West Sussex BN44 3RD
T: 01903 814009 F: 01903 816901
E: office@ktaid.com W: www.ktaid.com

client	Jason Richardson
job	Hascombe Tamarisk Way East Preston West Sussex

dwg no. 1043.42b

title
Proposed Ground & First
Floor Plans with Existing
Plans Overlayed


drawn by SM

checked by KT

scale 1:100 @ A1

date 11.11.15

Do not scale off drawings.
All drawings are to be submitted to the local planning authority for approval.
Building Regulations, Codes of Practice and British Standards
must be followed in the construction of the building.
This drawing is the property of KTA limited.
Copyright © KTA limited.

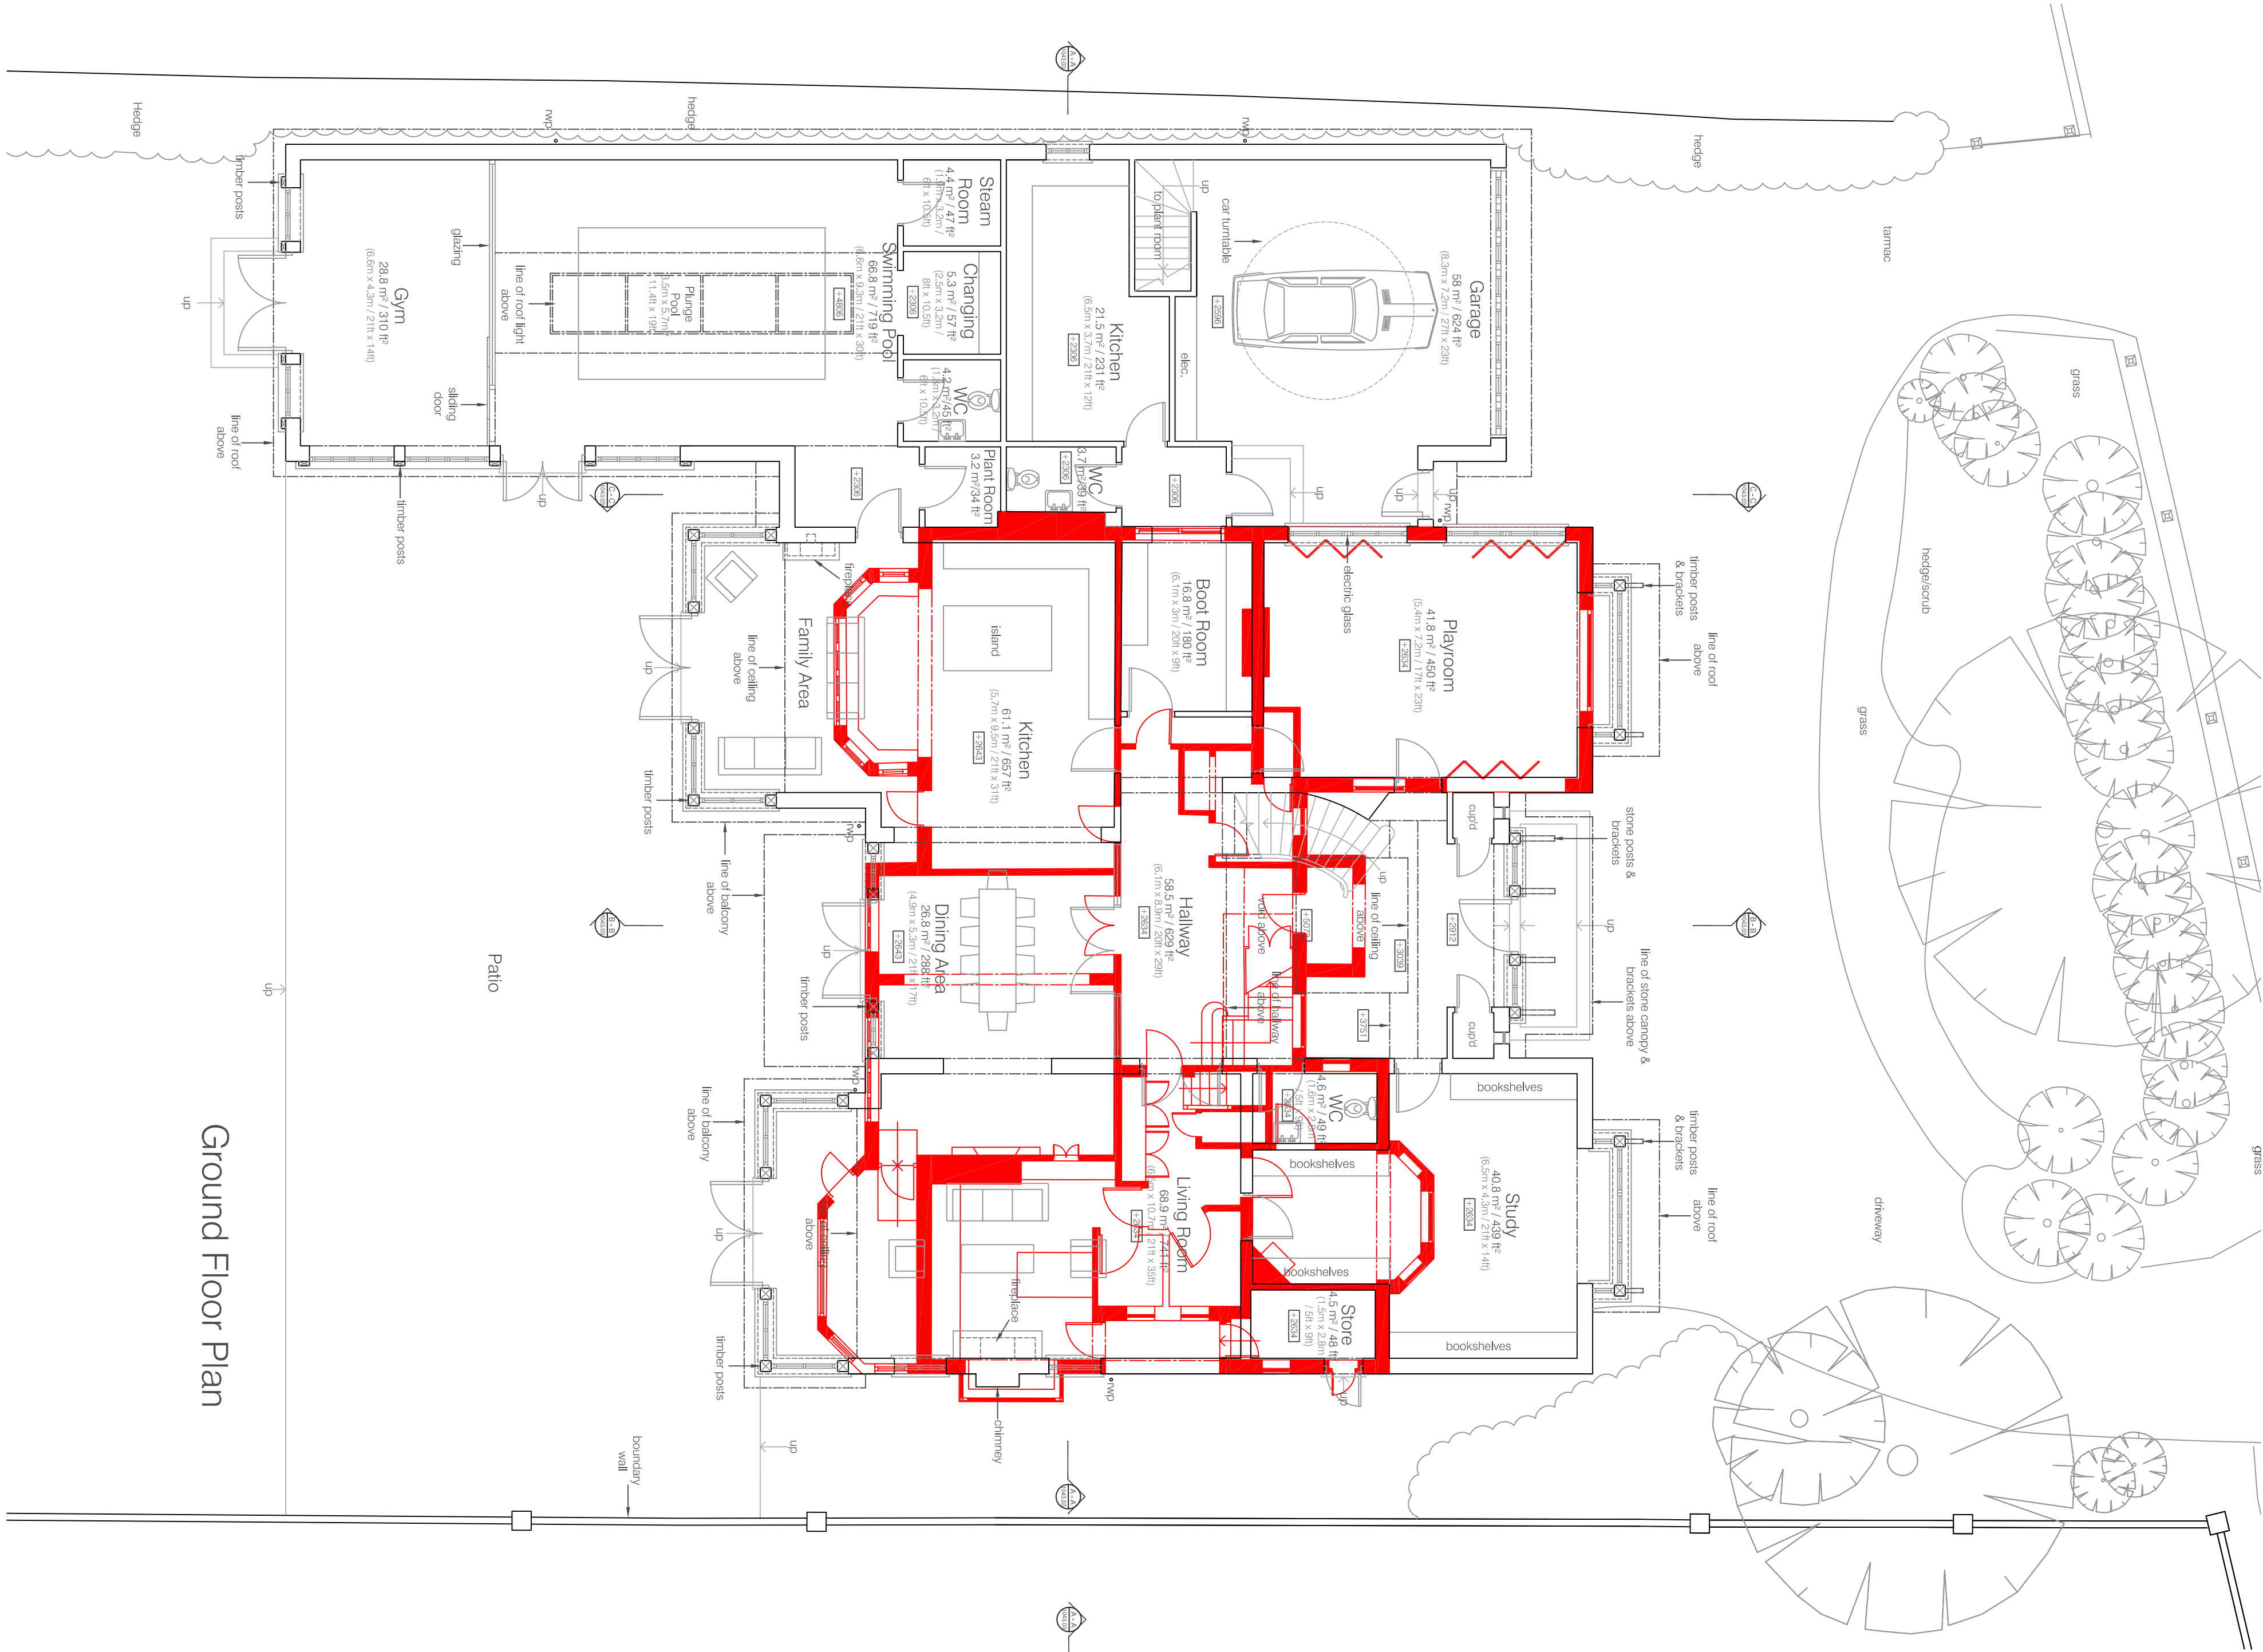

Ground Floor Plan



First Floor Plan