

PLANNING

| A   | 12.11.15 | Client Amendments | SM |
|-----|----------|-------------------|----|
| no. | date     | description       | by |


revisions



**KTA limited**  
architects & designers  
88a High Street Steyning West Sussex BN24 3RD  
T : 01903 814009 F : 01903 816901  
E : [office@ktahd.com](mailto:office@ktahd.com) W : [www.ktahd.com](http://www.ktahd.com)

|            |                                                                        |
|------------|------------------------------------------------------------------------|
| client     | Jason Richardson                                                       |
| job        | Hascombe<br>Tamarisk Way<br>East Preston<br>West Sussex                |
| dwg no.    | 1043.43a                                                               |
| title      | Proposed Second Floor<br>& Roof Plans with Existing<br>Plans Overlayed |
| drawn by   | SM                                                                     |
| checked by | KT                                                                     |
| scale      | 1:100 @ A1                                                             |
| date       | 11.11.15                                                               |

Drawn at Hascombe on site using my own computer  
All work carried out in accordance with the  
Building Regulations, Codes of Practice and British Standards.  
This drawing is the property of KTA limited and is not to be  
reproduced or used in any way without the prior written consent of KTA limited.  
Copyright © KTA limited

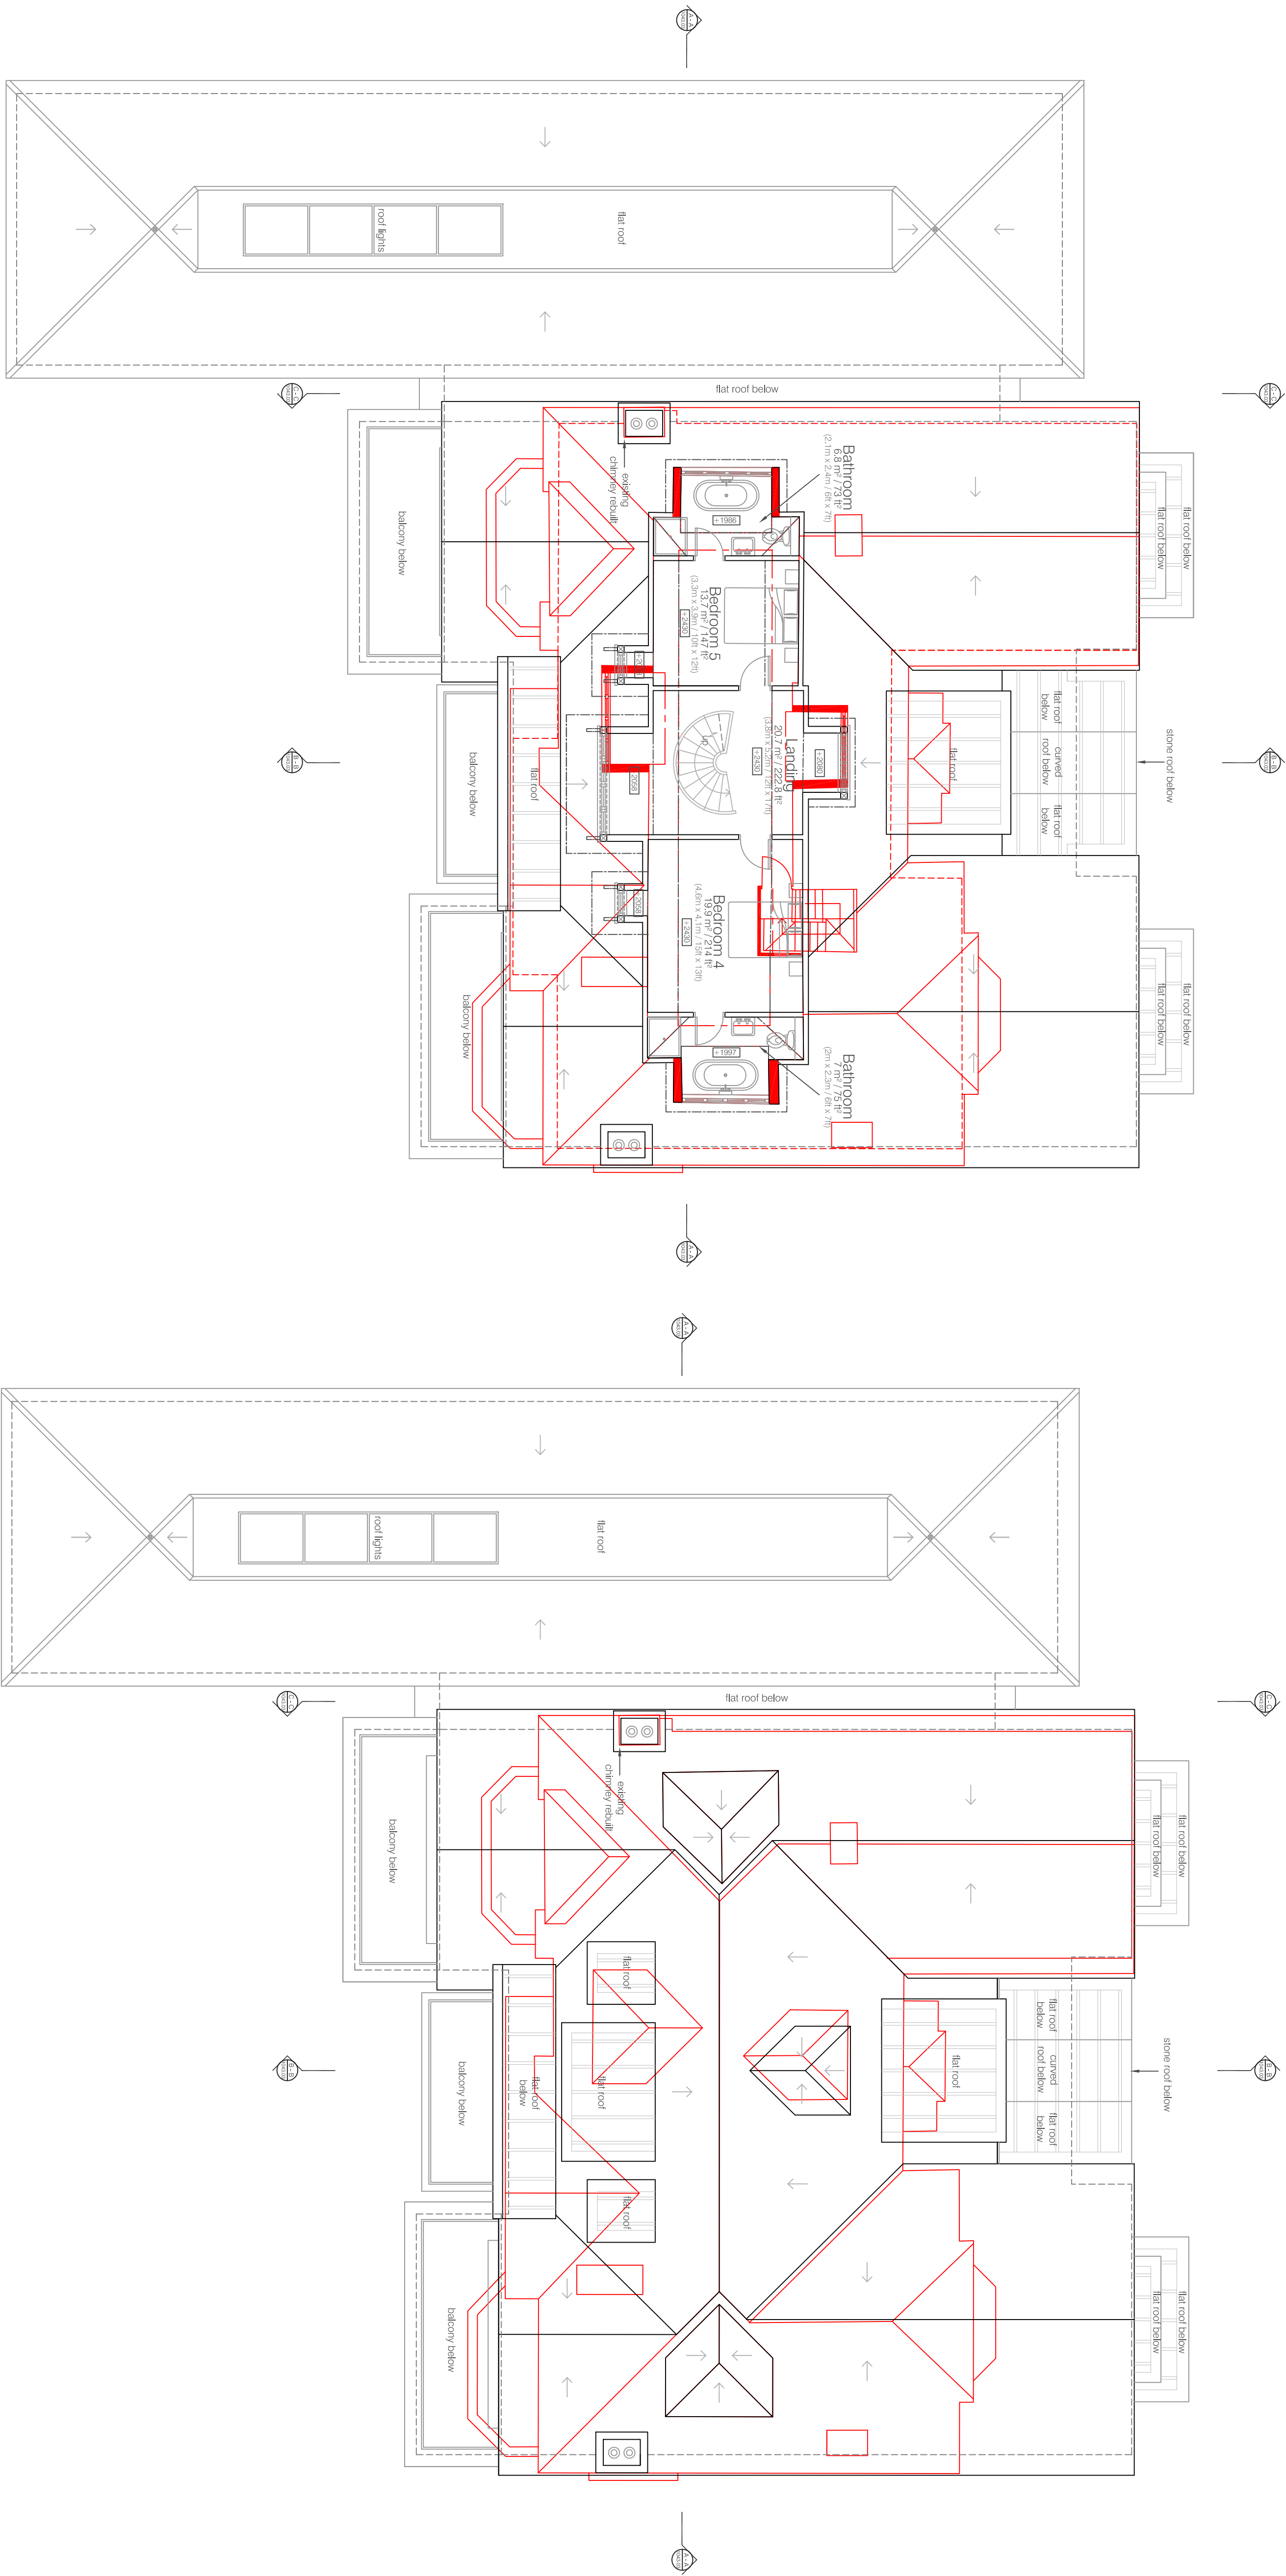

Second Floor Plan

Roof Plan