

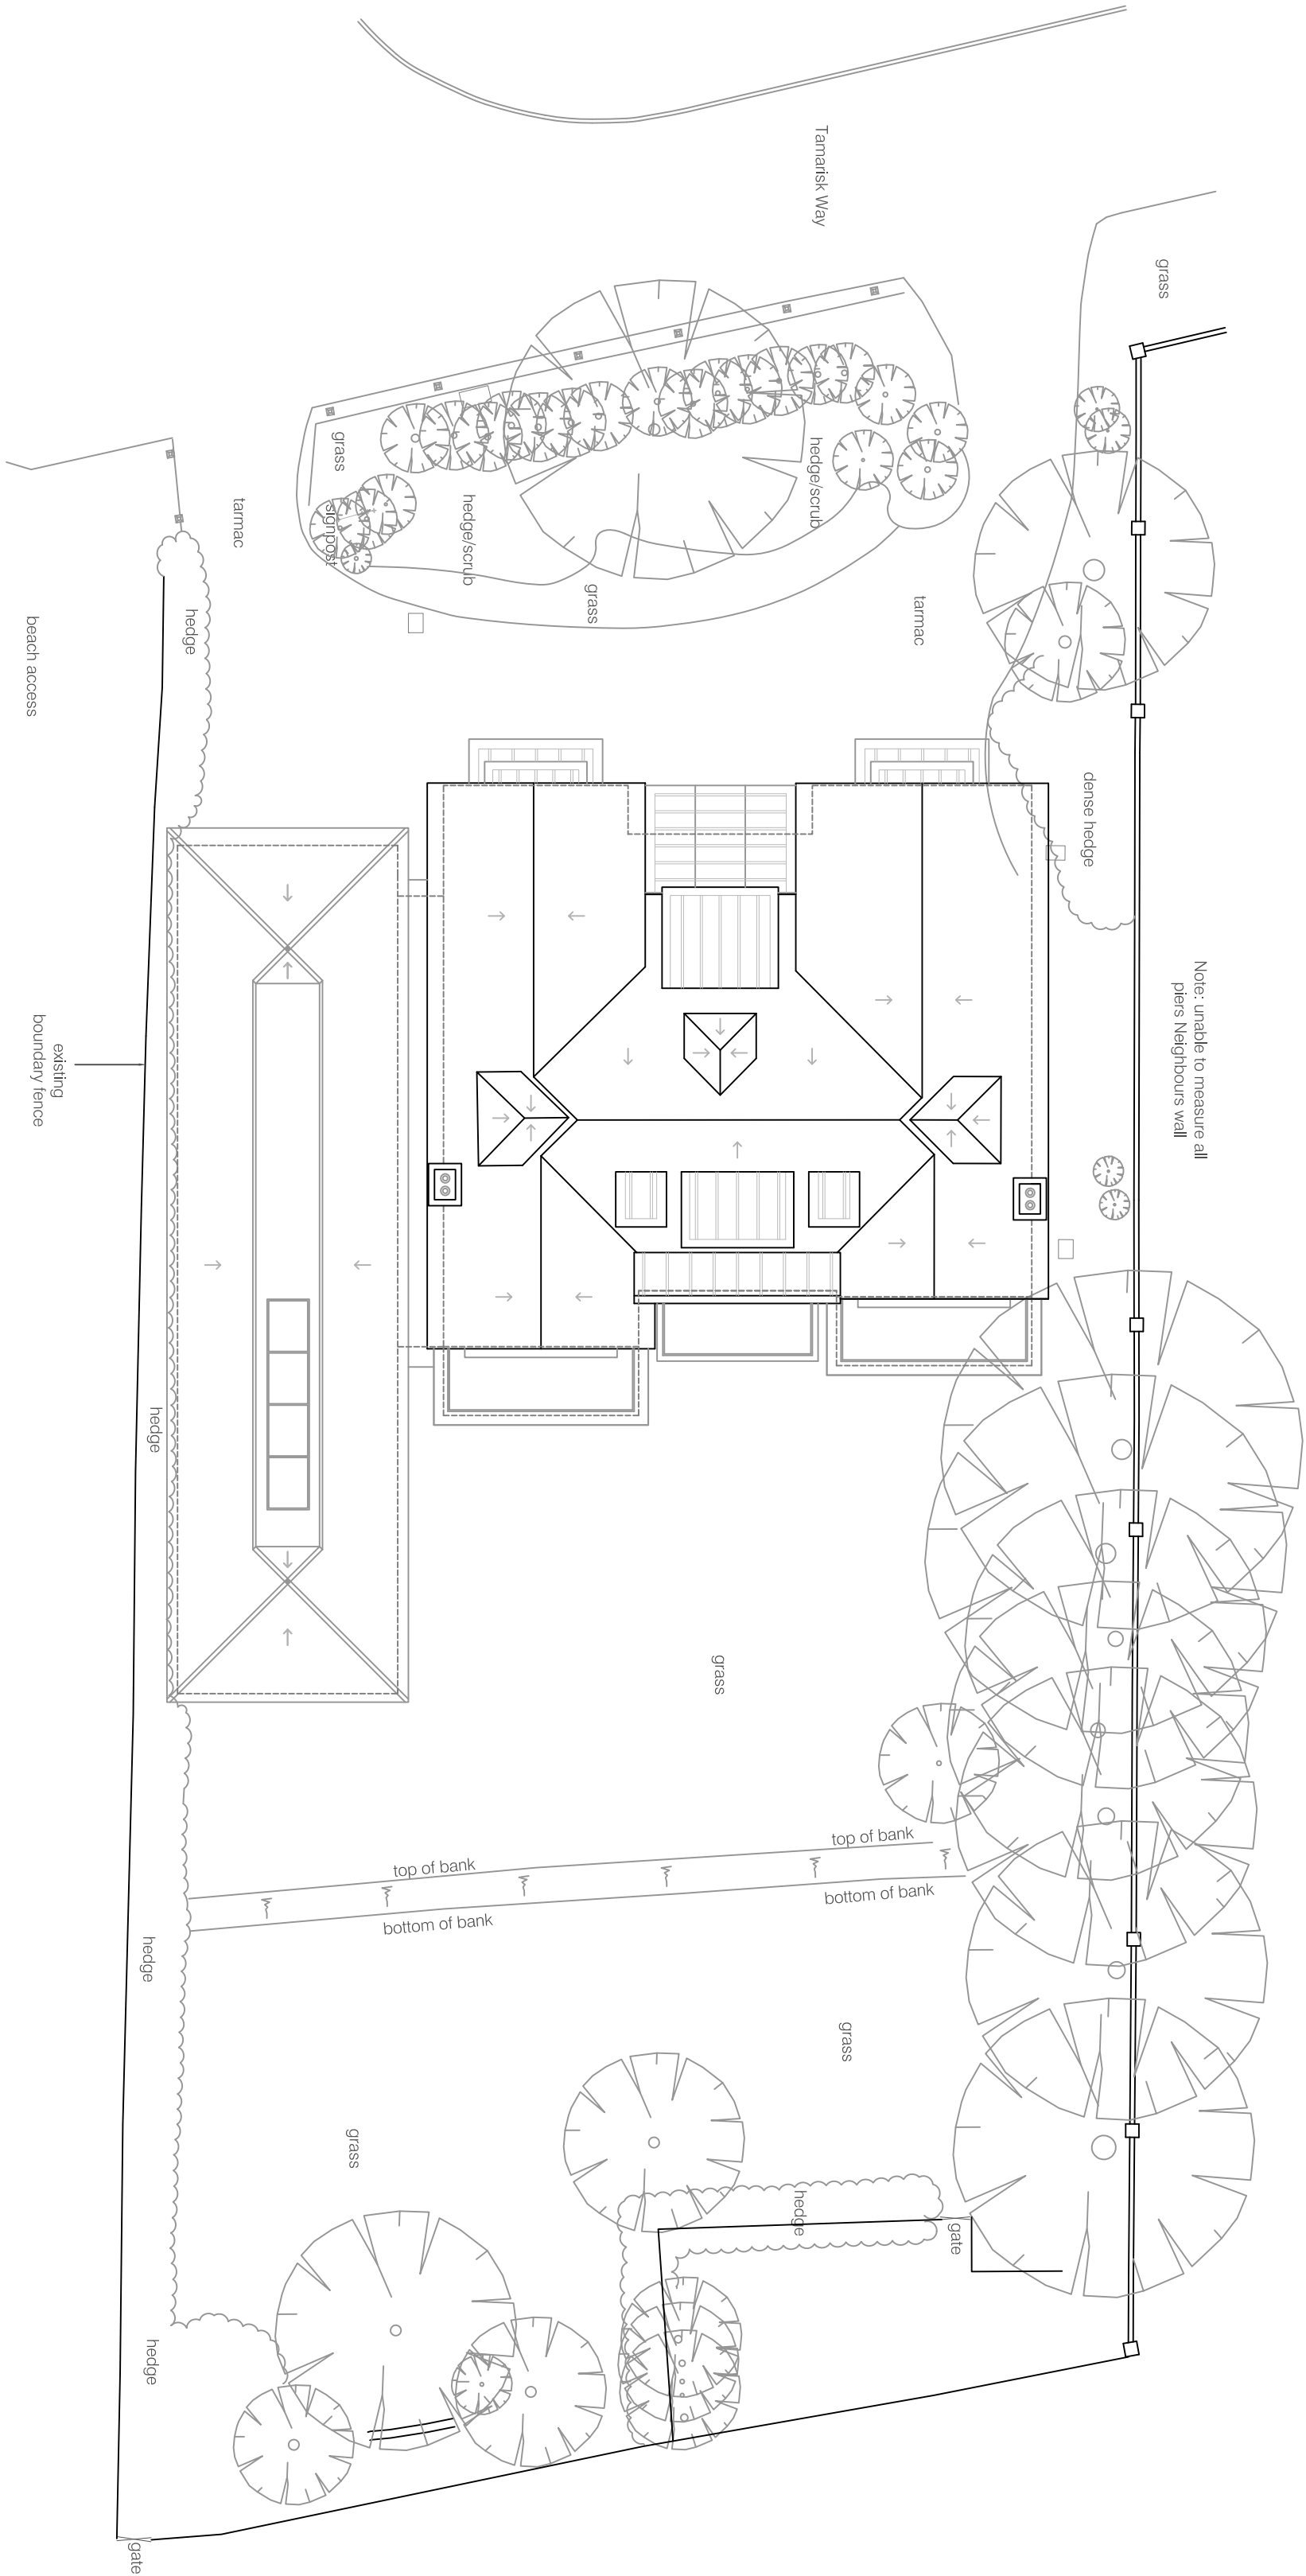


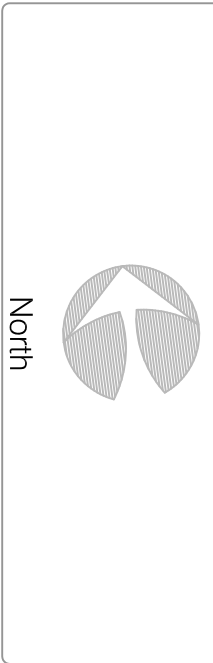

Proposed Site Plan

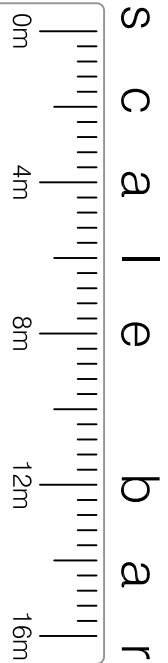

KTA limited
a r c h i t e c t s & d e s i g n e r s
80a High Street Steyning West Sussex BN24 3RD
T : **01903 814009** F : **01903 816901**
E : office@ktaltd.com W : www.ktaltd.com

no.	date	description	by

PLANNING

client	Jason Richardson
job	Hascombe Tamarisk Way East Preston West Sussex
dwg no.	1043.45
title	Proposed Site Plan
drawn by	SM
checked by	KT
scale	1:200 @ A1
date	13.11.15

On red scale of drawing.
All goods, materials and workmanship to conform with current Building Regulations, Codes of Practice and British Standards. The drawings are the property of KTA Limited and shall remain their property without the prior agreement of KTA Limited.
Copyright © KTA Limited