




NOTE
THIS DRAWING MAY BE SCALED FOR PLANNING PURPOSES ONLY.
ALL DIMENSIONS TO BE CHECKED ON SITE PRIOR TO COMMENCEMENT OF WORK. ALL DIMENSIONS RELATING TO SUB-CONTRACTORS OR SUPPLIERS WORK MUST BE CHECKED AND AGREED BETWEEN THE GENERAL CONTRACTOR, THE SUB-CONTRACTOR(S) AND / OR SUPPLIER(S). ALL DIMENSIONS ARE IN MILLIMETRES UNLESS OTHERWISE STATED. ALL WORKS OR MATERIALS INDICATED ON THE DRAWING ARE TO BE TO THE LATEST BRITISH STANDARDS AND ARE TO BE CARRIED OUT IN ACCORDANCE WITH THE RELEVANT CODES OF PRACTICE OR RECOGNISED TRADE ASSOCIATION RECOMMENDATIONS AND PUBLICATIONS.
THIS DRAWING TO BE READ IN CONJUNCTION WITH ALL RELEVANT DRAWINGS AND SPECIFICATIONS OF OTHER CONSULTANTS.
ANY DISCREPANCIES TO BE BROUGHT TO THE ATTENTION OF THE DESIGNER, IF IN DOUBT ASK.

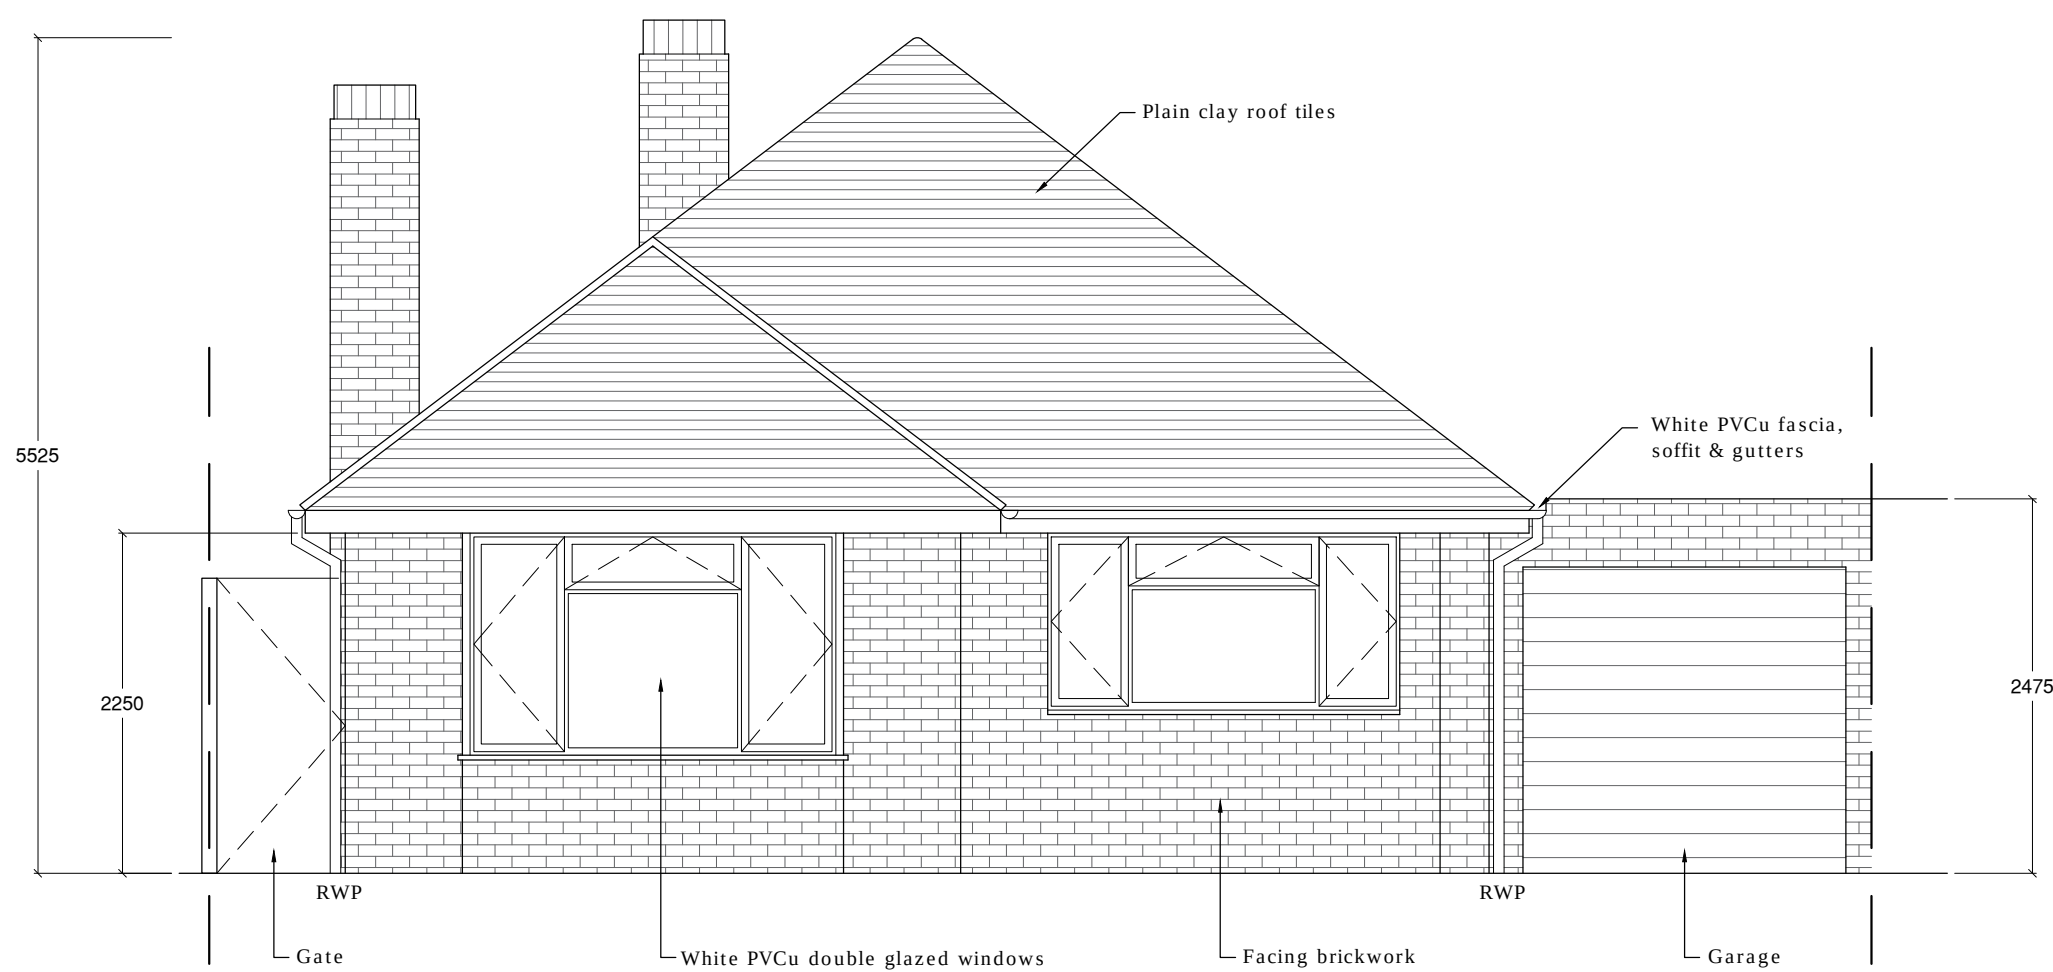


EXISTING SOUTH ELEVATION
SCALE 1:50

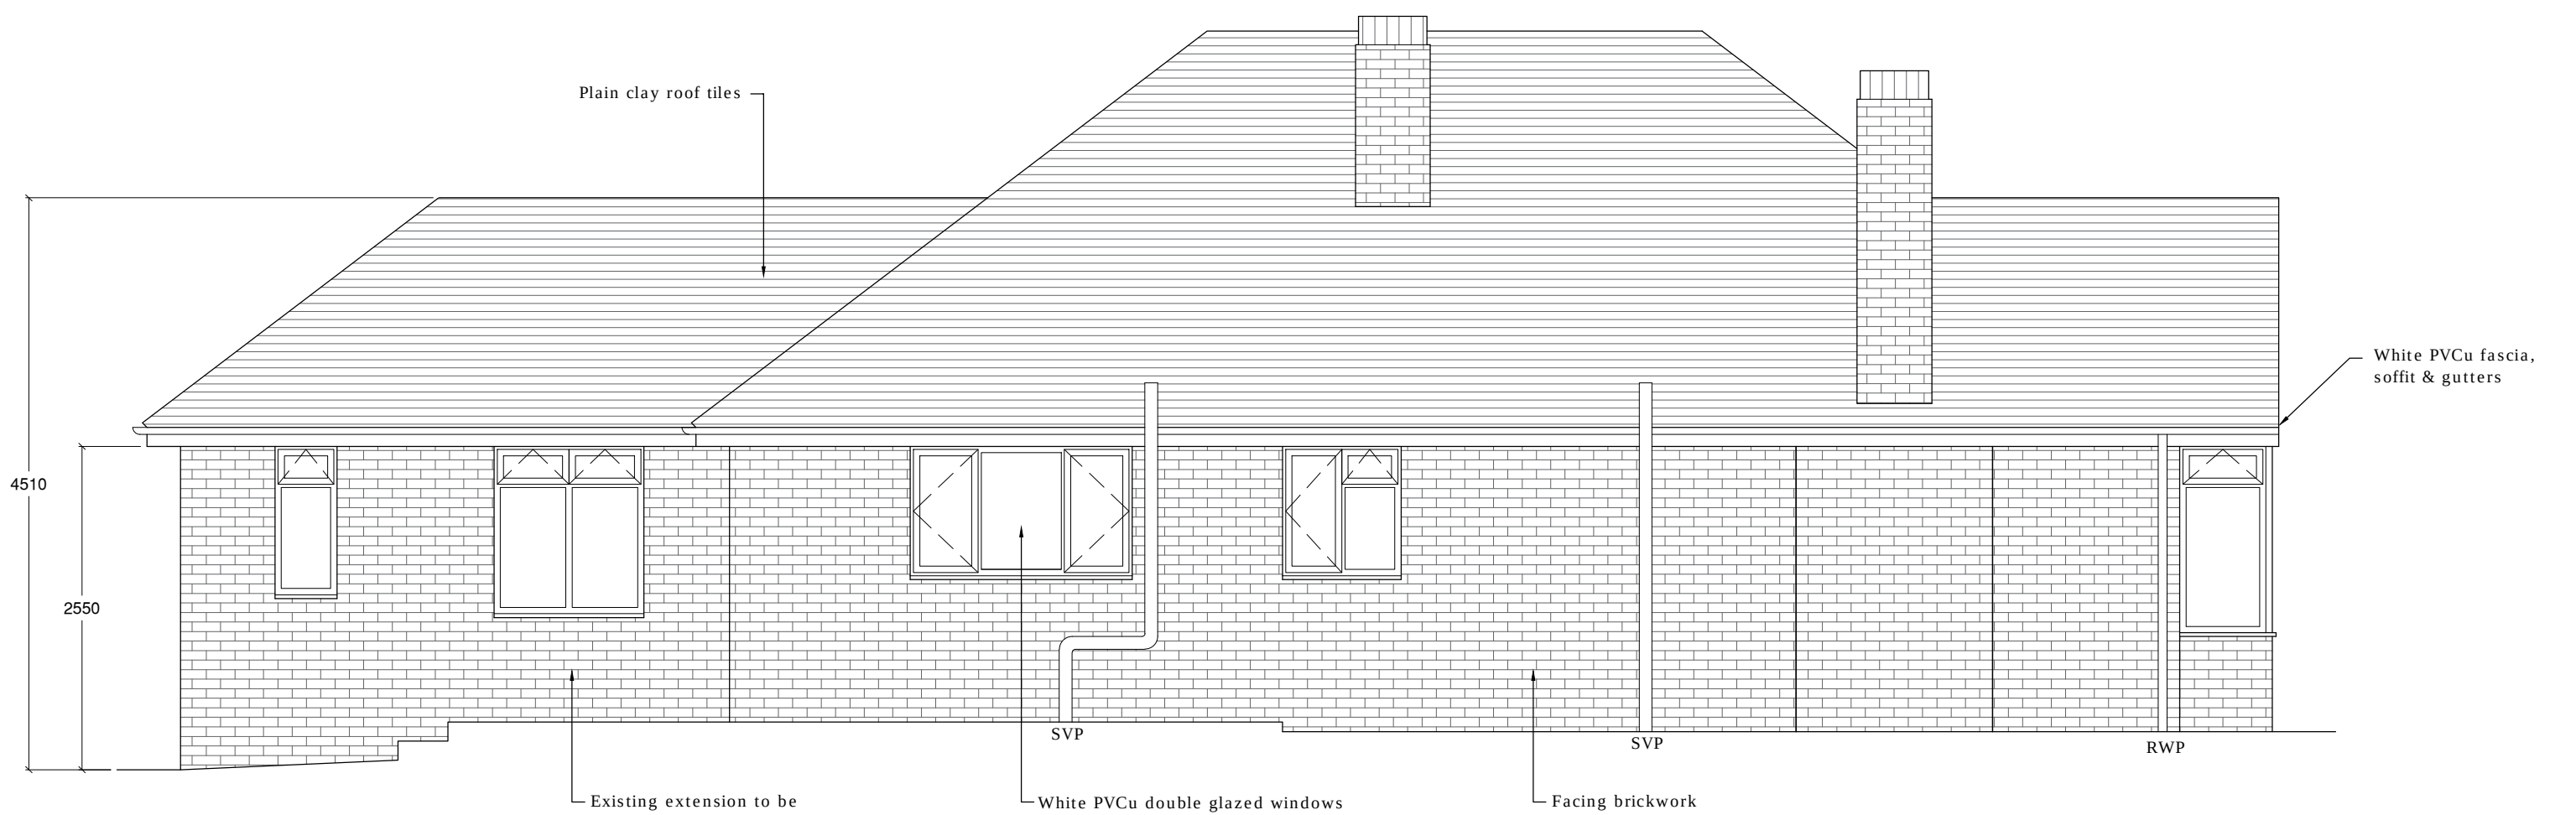


EXISTING WEST ELEVATION
SCALE 1:50

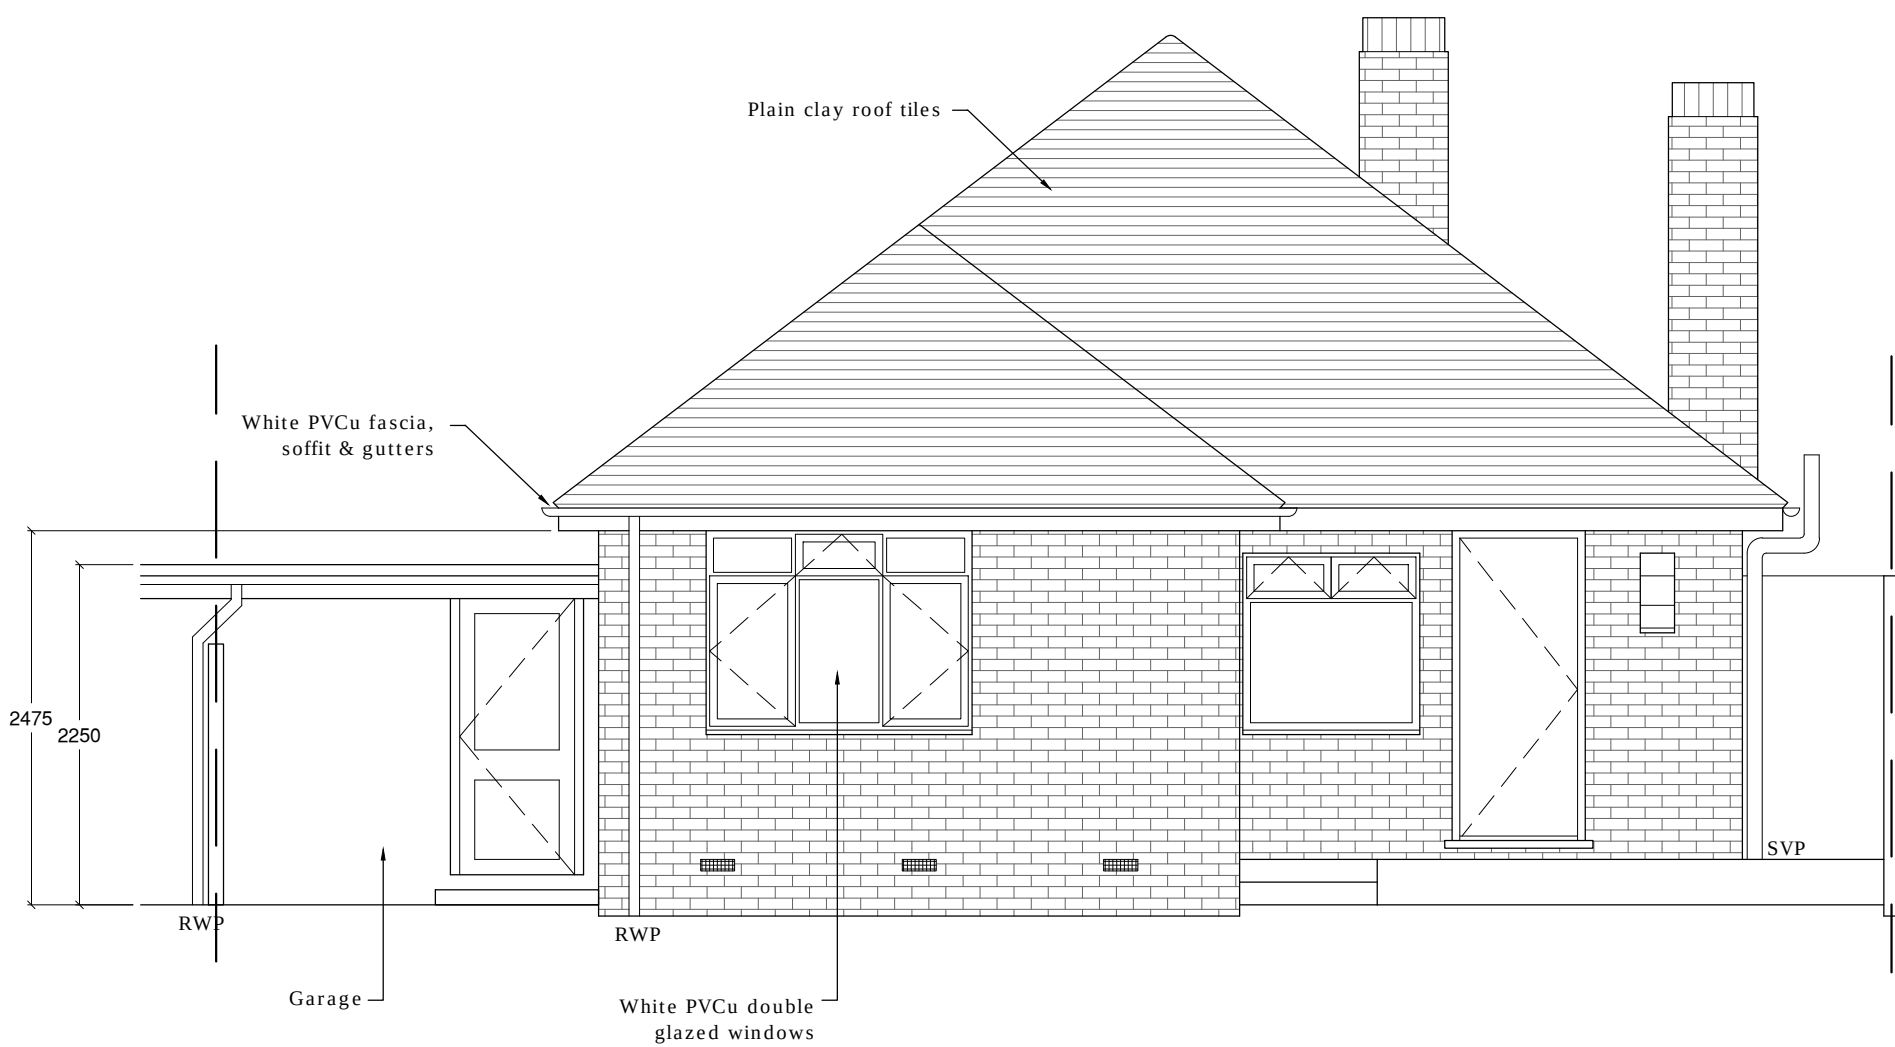

EXISTING NORTH ELEVATION
SCALE 1:50

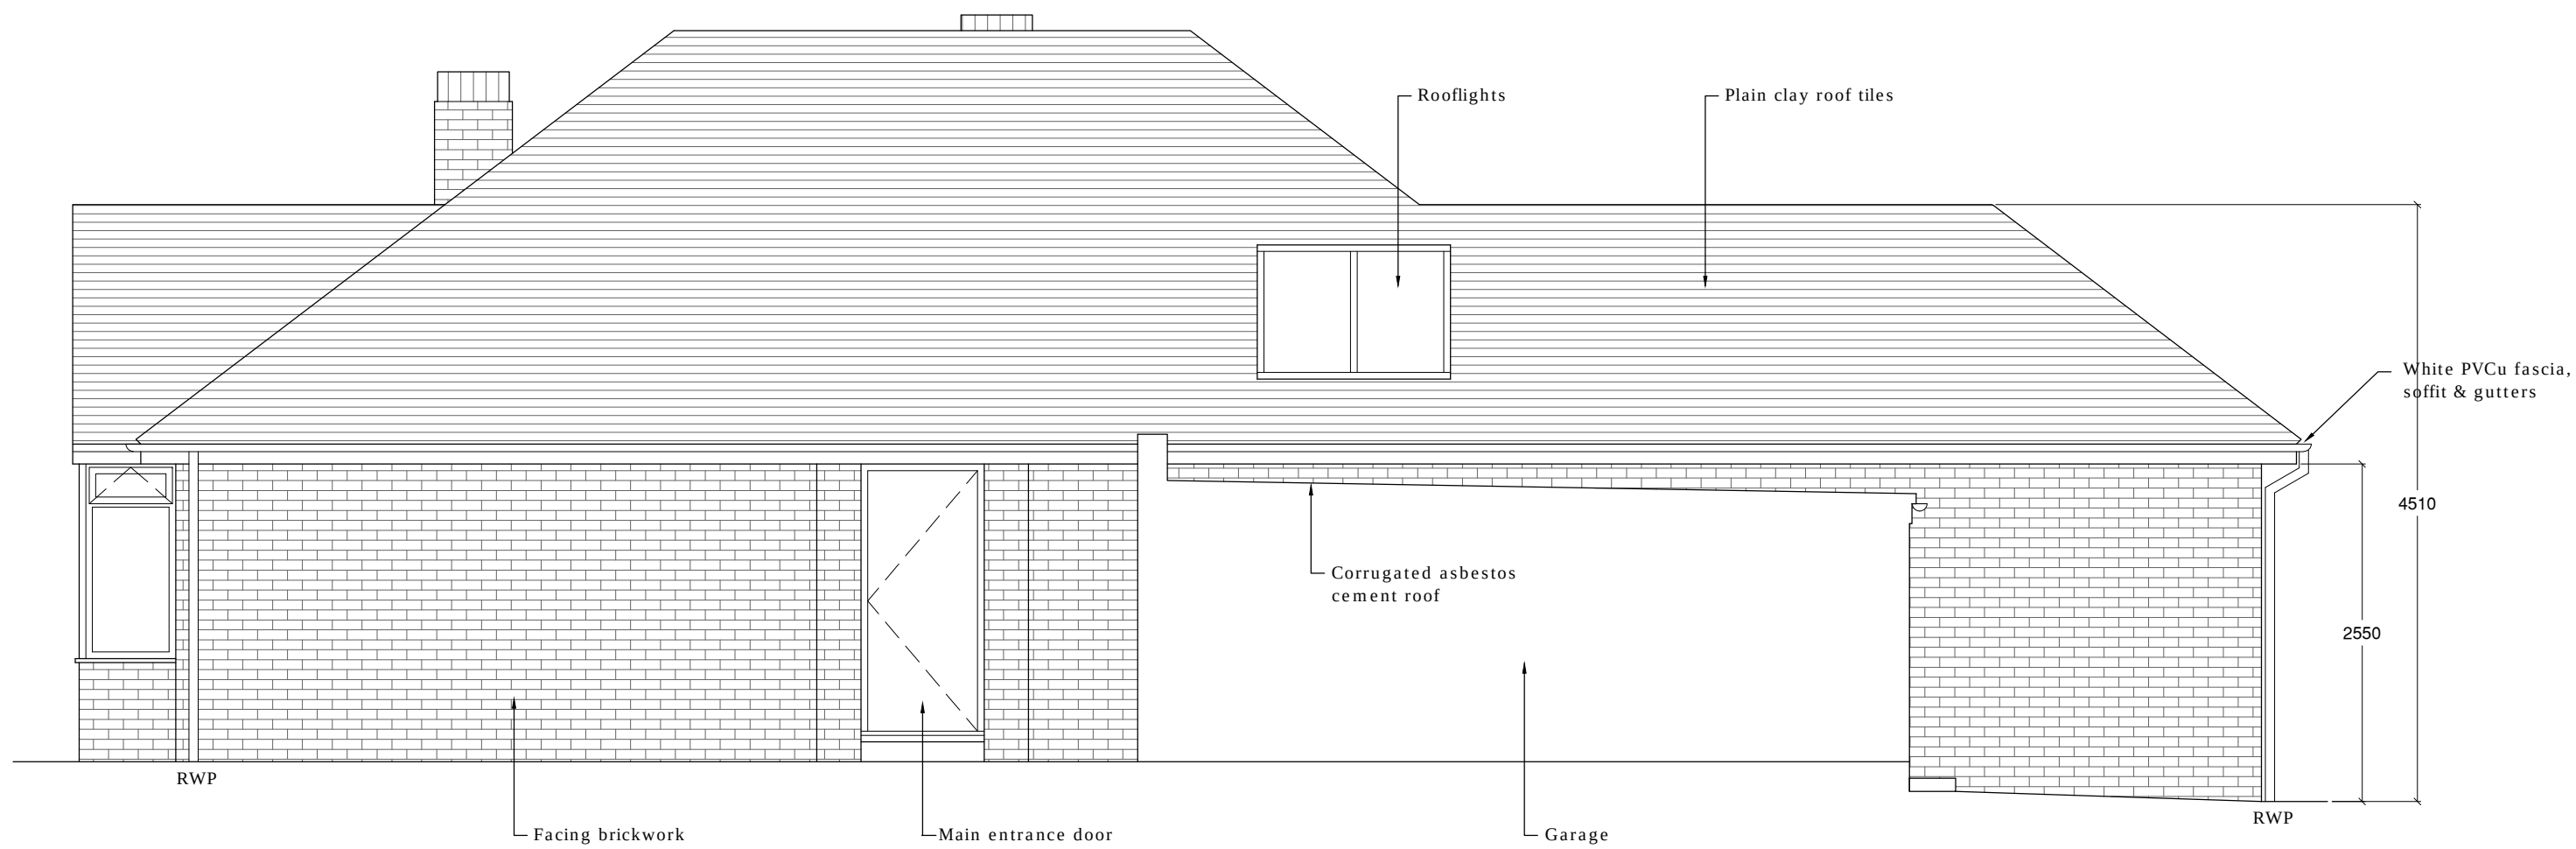

EXISTING EAST ELEVATION
SCALE 1:50

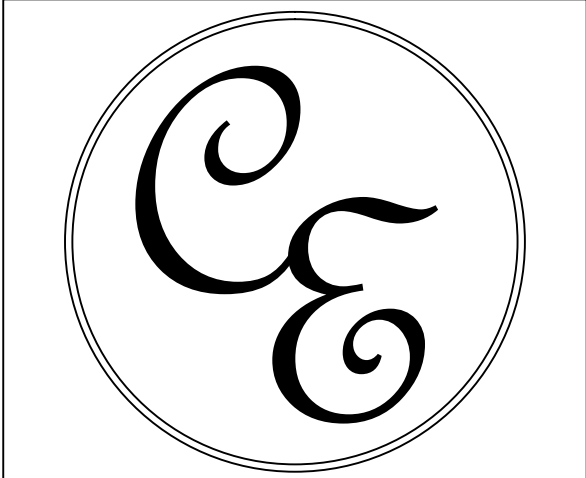A	17/07/19	Building Regs Issue	CE	
REV	DATE	AMENDMENT	BY	
PROJECT APPLE TREE HOUSE MONTPELIER ROAD EAST PRESTON, BN16 1JY				
DRAWING EXISTING ELEVATIONS (BUILDING REGULATIONS ISSUE)				
Date JUNE 2019	Drawn By CME			
Scale 1: 50 @A1	Iss. App. By SIM			
Drawing No 004A	File Location 088			