


NOTE
THIS DRAWING MAY BE SCALED FOR PLANNING PURPOSES ONLY.


ALL DIMENSIONS TO BE CHECKED ON SITE PRIOR TO COMMENCEMENT OF WORK. ALL DIMENSIONS RELATING TO SUB-CONTRACTORS OR SUPPLIERS WORK MUST BE CHECKED AND AGREED BETWEEN THE GENERAL CONTRACTOR, THE SUB-CONTRACTOR(S) AND / OR SUPPLIER(S). ALL DIMENSIONS ARE IN MILLIMETRES UNLESS OTHERWISE STATED. ALL WORKS OR MATERIALS INDICATED ON THE DRAWING ARE TO BE TO THE LATEST BRITISH STANDARDS AND ARE TO BE CARRIED OUT IN ACCORDANCE WITH THE RELEVANT CODES OF PRACTICE OR RECOGNISED TRADE ASSOCIATION RECOMMENDATIONS AND PUBLICATIONS.

THIS DRAWING IS TO BE READ IN CONJUNCTION WITH ALL RELEVANT DRAWINGS AND SPECIFICATIONS OF OTHER CONSULTANTS.

ANY DISCREPANCIES TO BE BROUGHT TO THE ATTENTION OF THE DESIGNER. IF IN DOUBT ASK.

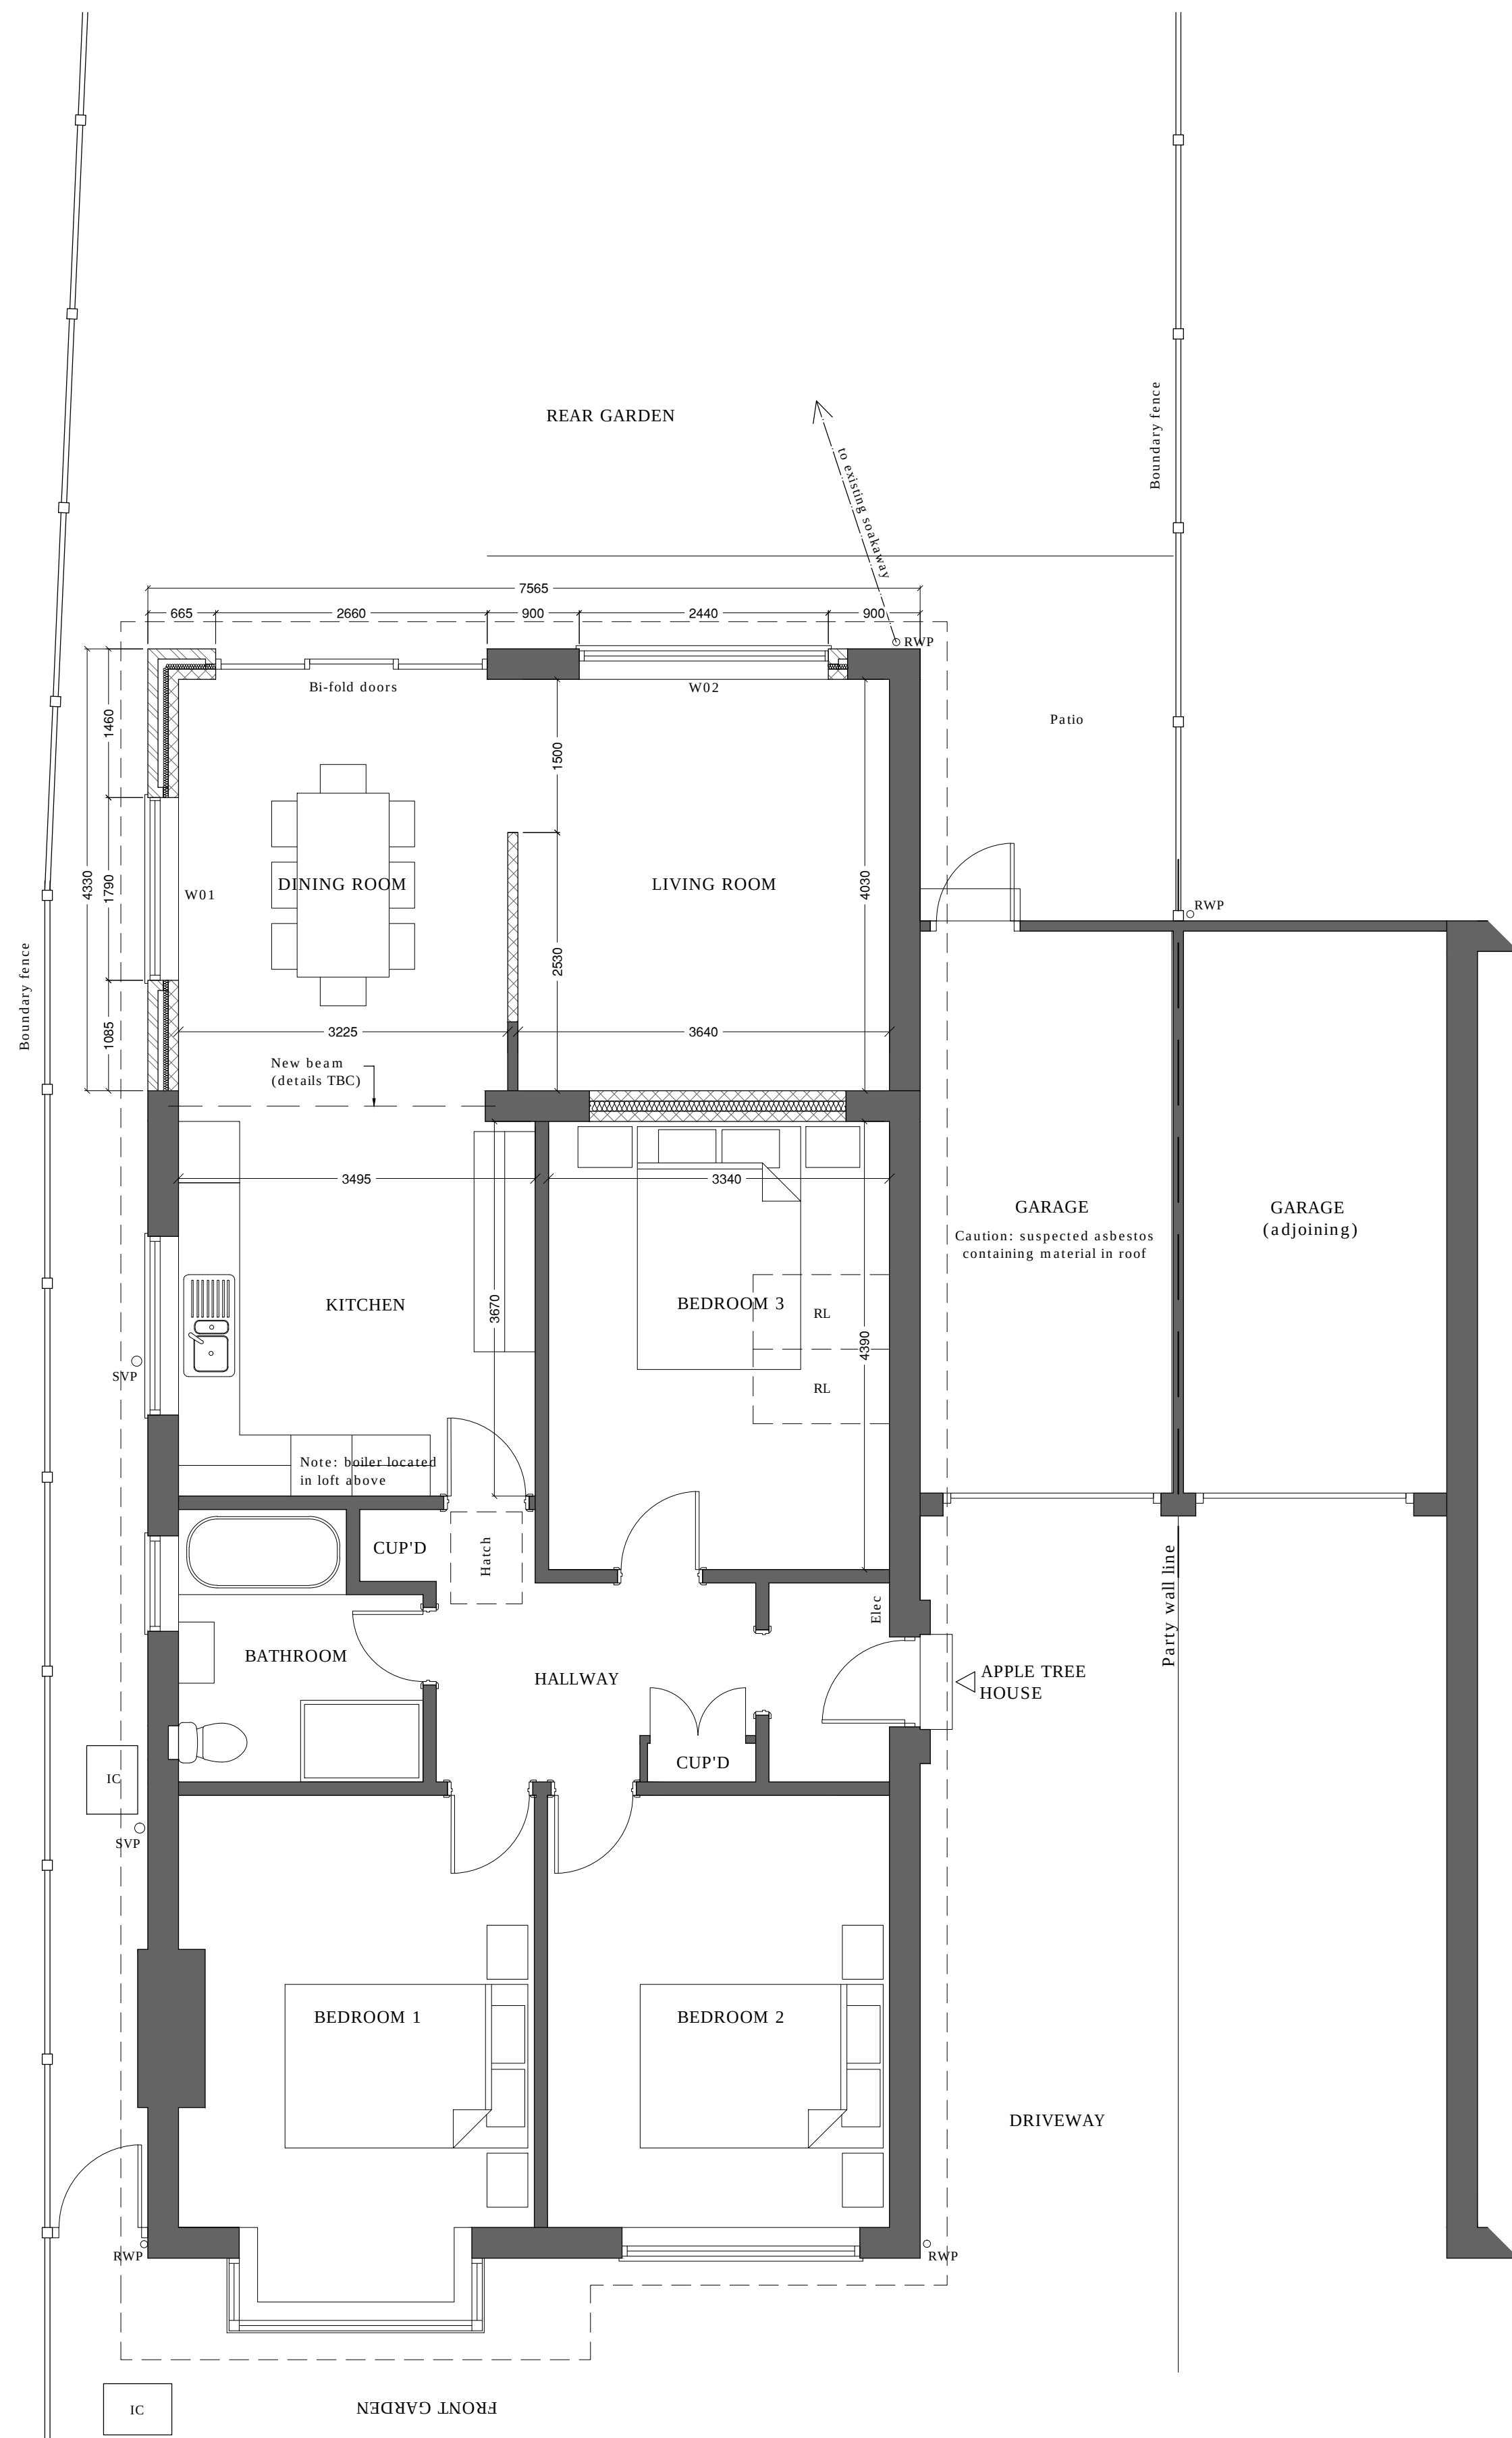

A horizontal number line is shown with tick marks at 0, 1, 2, and 3. The line is divided into four equal segments by these tick marks. The segments are shaded alternately: the first segment (0 to 1) is white, the second (1 to 2) is shaded gray, the third (2 to 3) is white, and the fourth (3 to 4) is shaded gray.

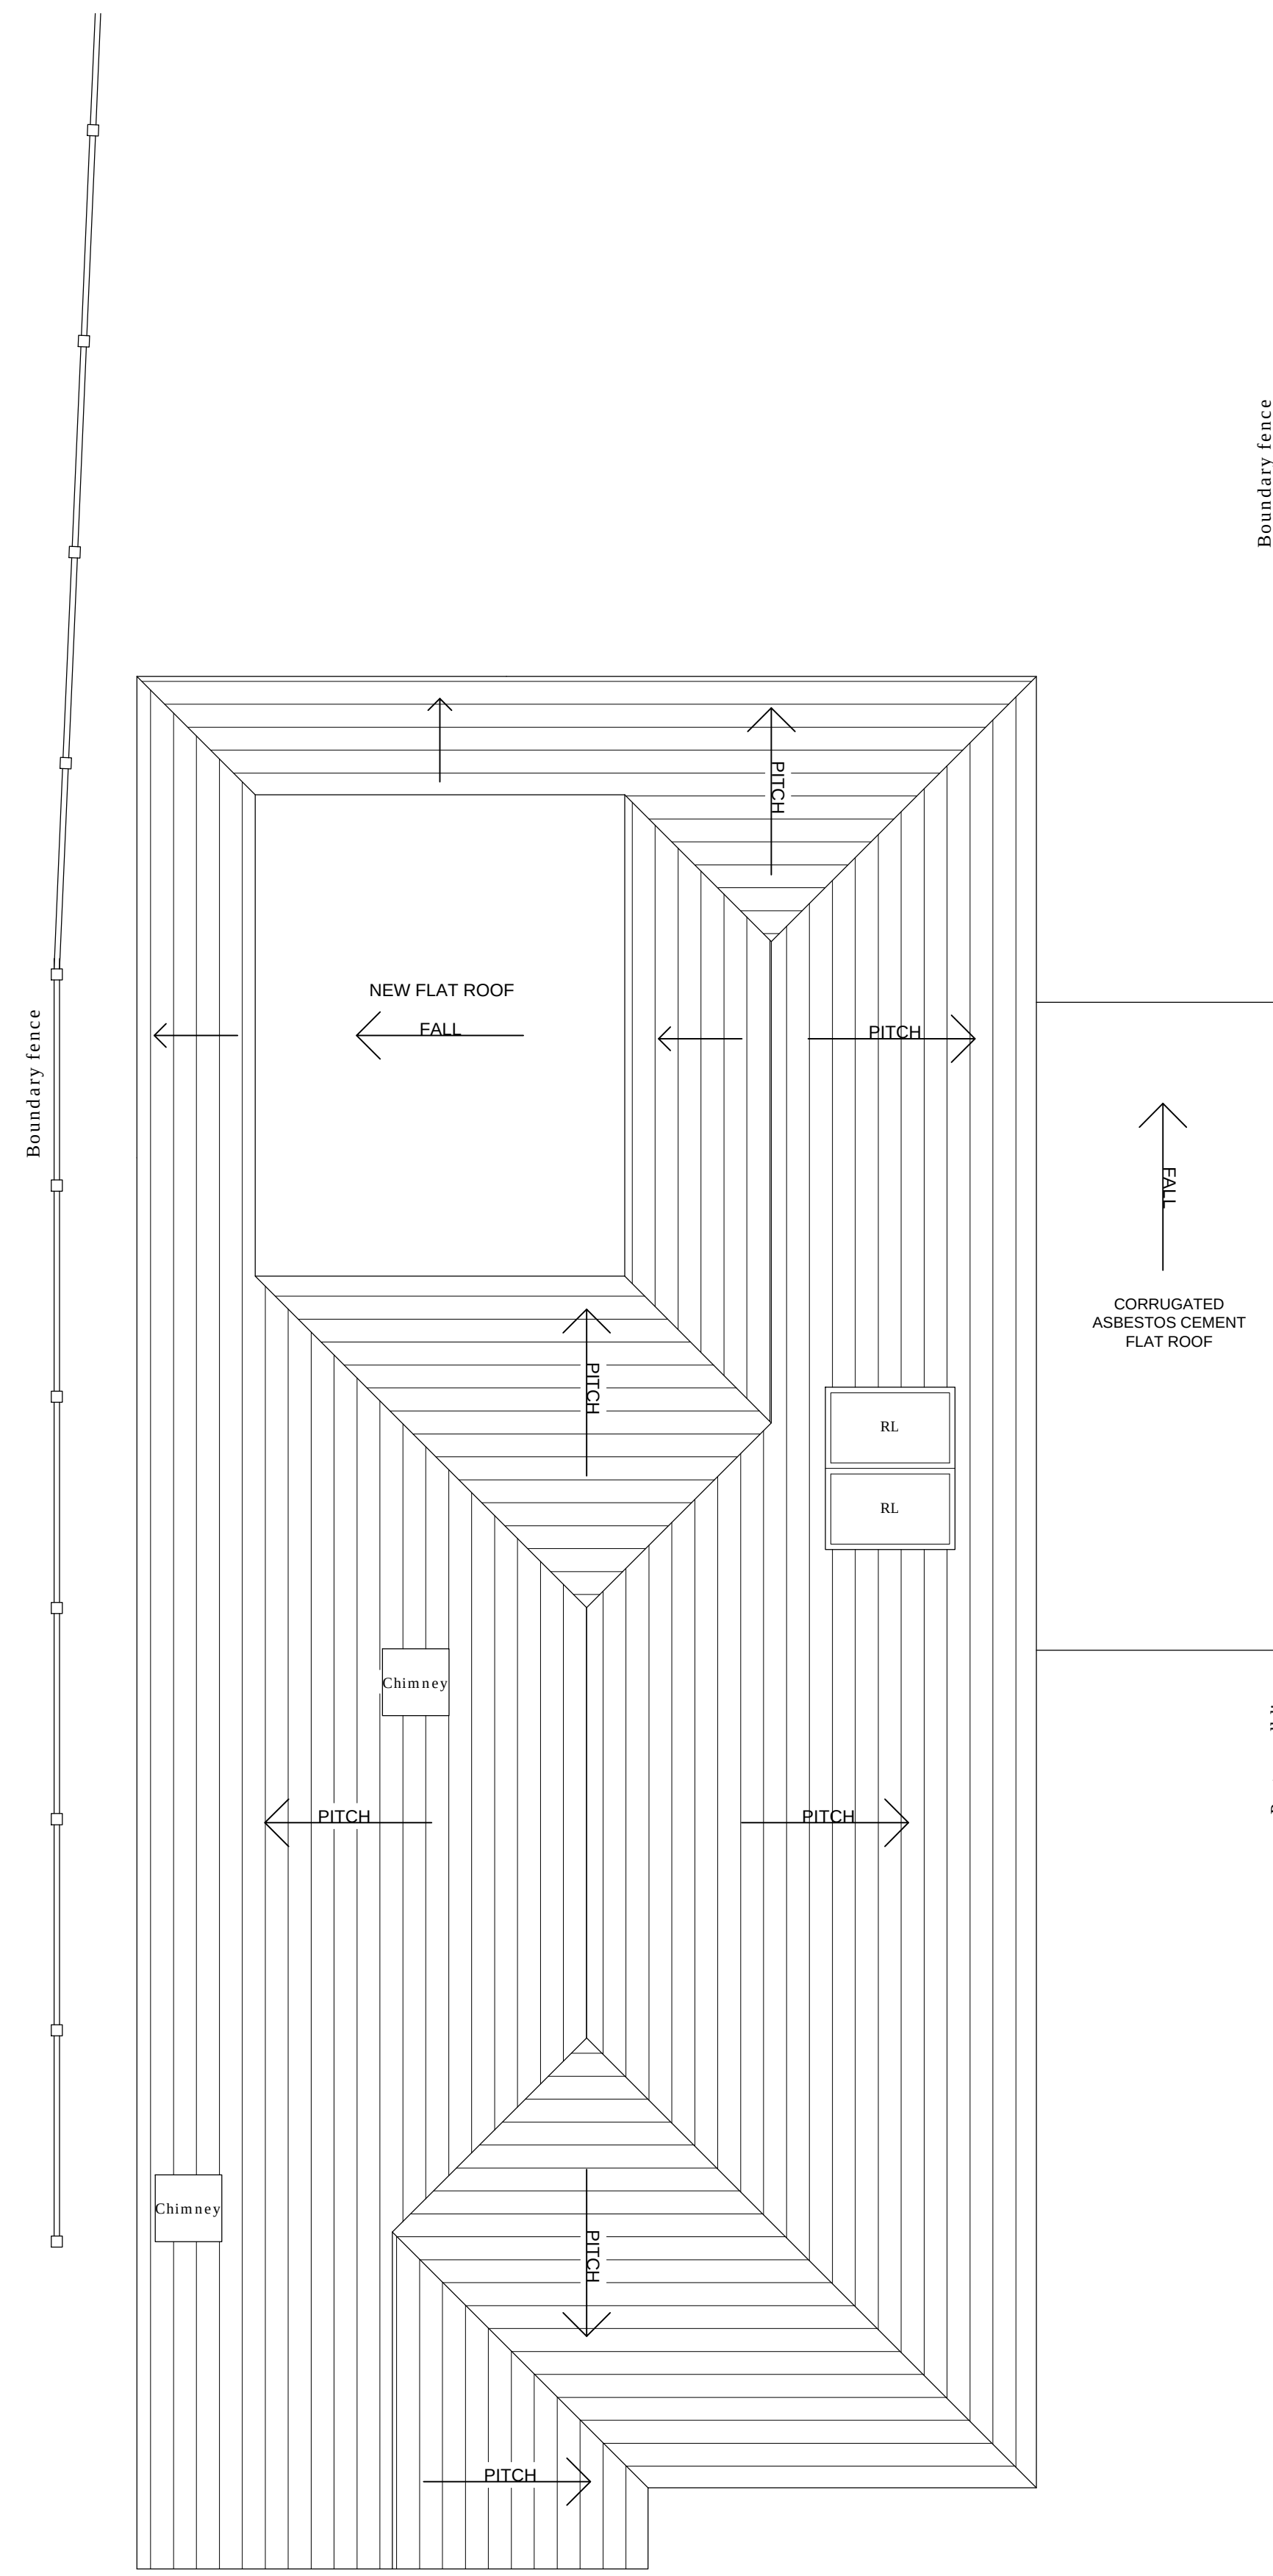

PROPOSED ROOF PLAN
SCALE 1:50

B	19/08/19	Extension design/size alteration following Client instruction	CE
A	17/07/19	Building Regs issue	CE

REV	DATE	AMENDMENT	BY
-----	------	-----------	----

PROJECT	APPLE TREE HOUSE MONTPELIER ROAD EAST PRESTON, BN16 1JY		
DRAWINGS	PROPOSED PLANS (BUILDING REGULATIONS ISSUE)		
Date	JUNE 2019	Drawn By	CME
Scale	1: 50 @A1	Its. App. By	SIM
Drawing No	005B	File Location	088

