




NOTE
THIS DRAWING MAY BE SCALED FOR PLANNING PURPOSES ONLY.
ALL DIMENSIONS TO BE CHECKED ON SITE PRIOR TO COMMENCEMENT OF WORK. ALL DIMENSIONS RELATING TO SUB-CONTRACTORS OR SUPPLIERS WORK MUST BE CHECKED AND AGREED BETWEEN THE GENERAL CONTRACTOR, THE SUB-CONTRACTOR(S) AND / OR SUPPLIER(S). ALL DIMENSIONS ARE IN MILLIMETRES UNLESS OTHERWISE STATED. ALL WORKS OR MATERIALS INDICATED ON THE DRAWING ARE TO BE TO THE LATEST BRITISH STANDARDS AND ARE TO BE CARRIED OUT IN ACCORDANCE WITH THE RELEVANT CODES OF PRACTICE OR RECOGNISED TRADE ASSOCIATION RECOMMENDATIONS AND PUBLICATIONS.
THIS DRAWING TO BE READ IN CONJUNCTION WITH ALL RELEVANT DRAWINGS AND SPECIFICATIONS OF OTHER CONSULTANTS.
ANY DISCREPANCIES TO BE BROUGHT TO THE ATTENTION OF THE DESIGNER, IF IN DOUBT ASK.

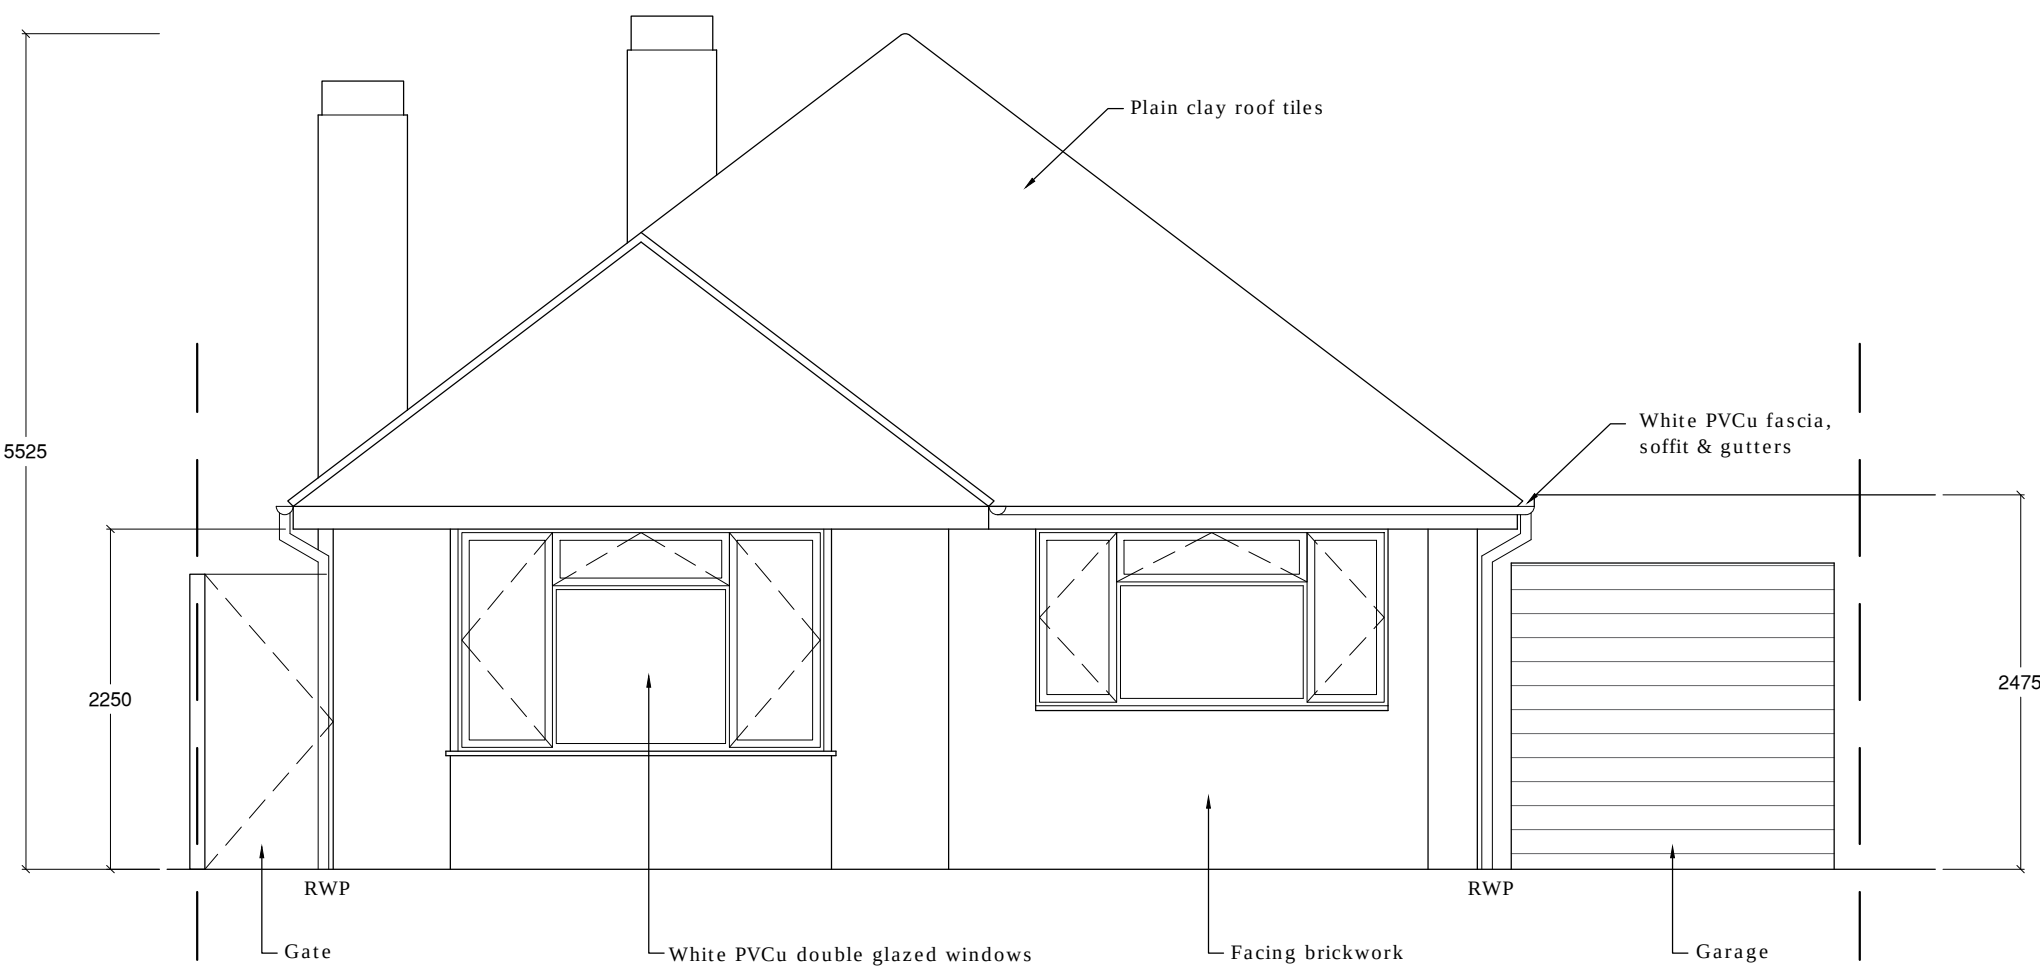


PROPOSED SOUTH ELEVATION
SCALE 1:50

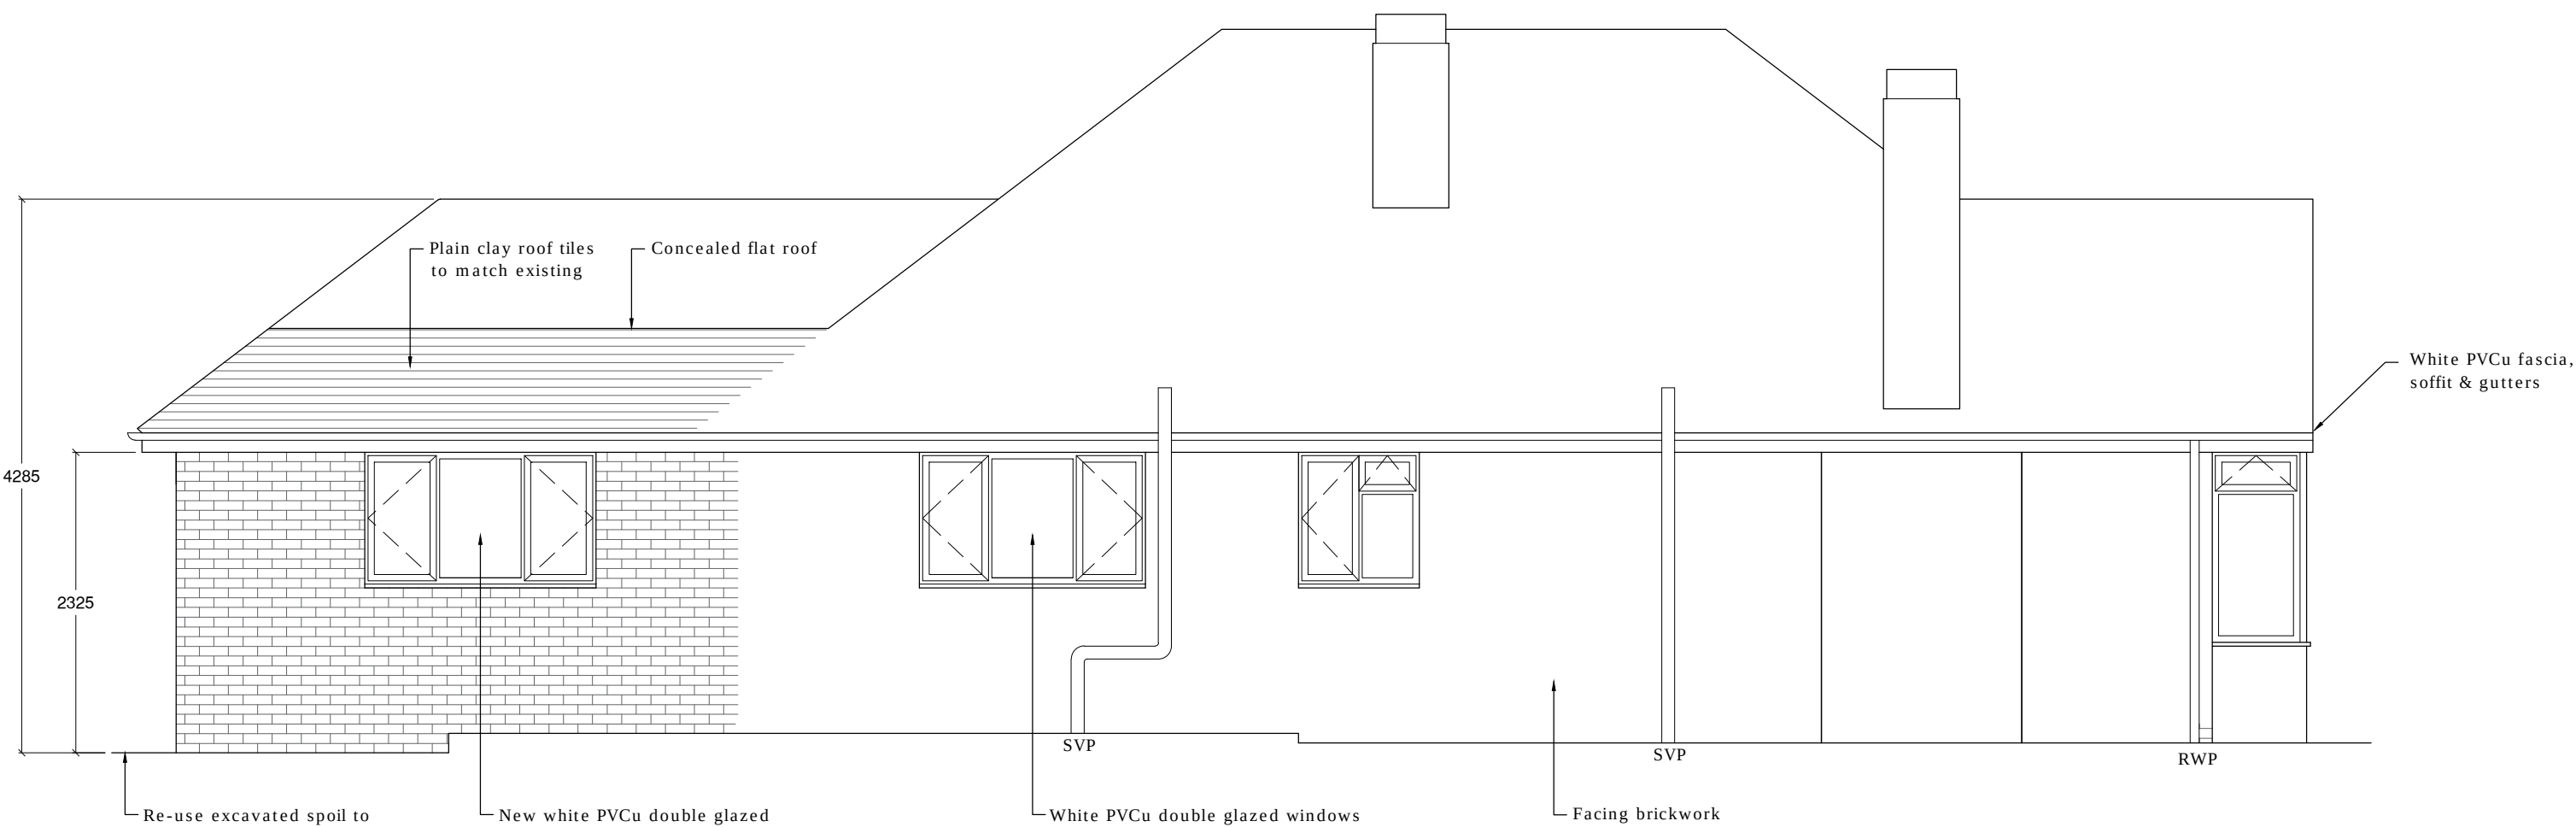

PROPOSED WEST ELEVATION
SCALE 1:50

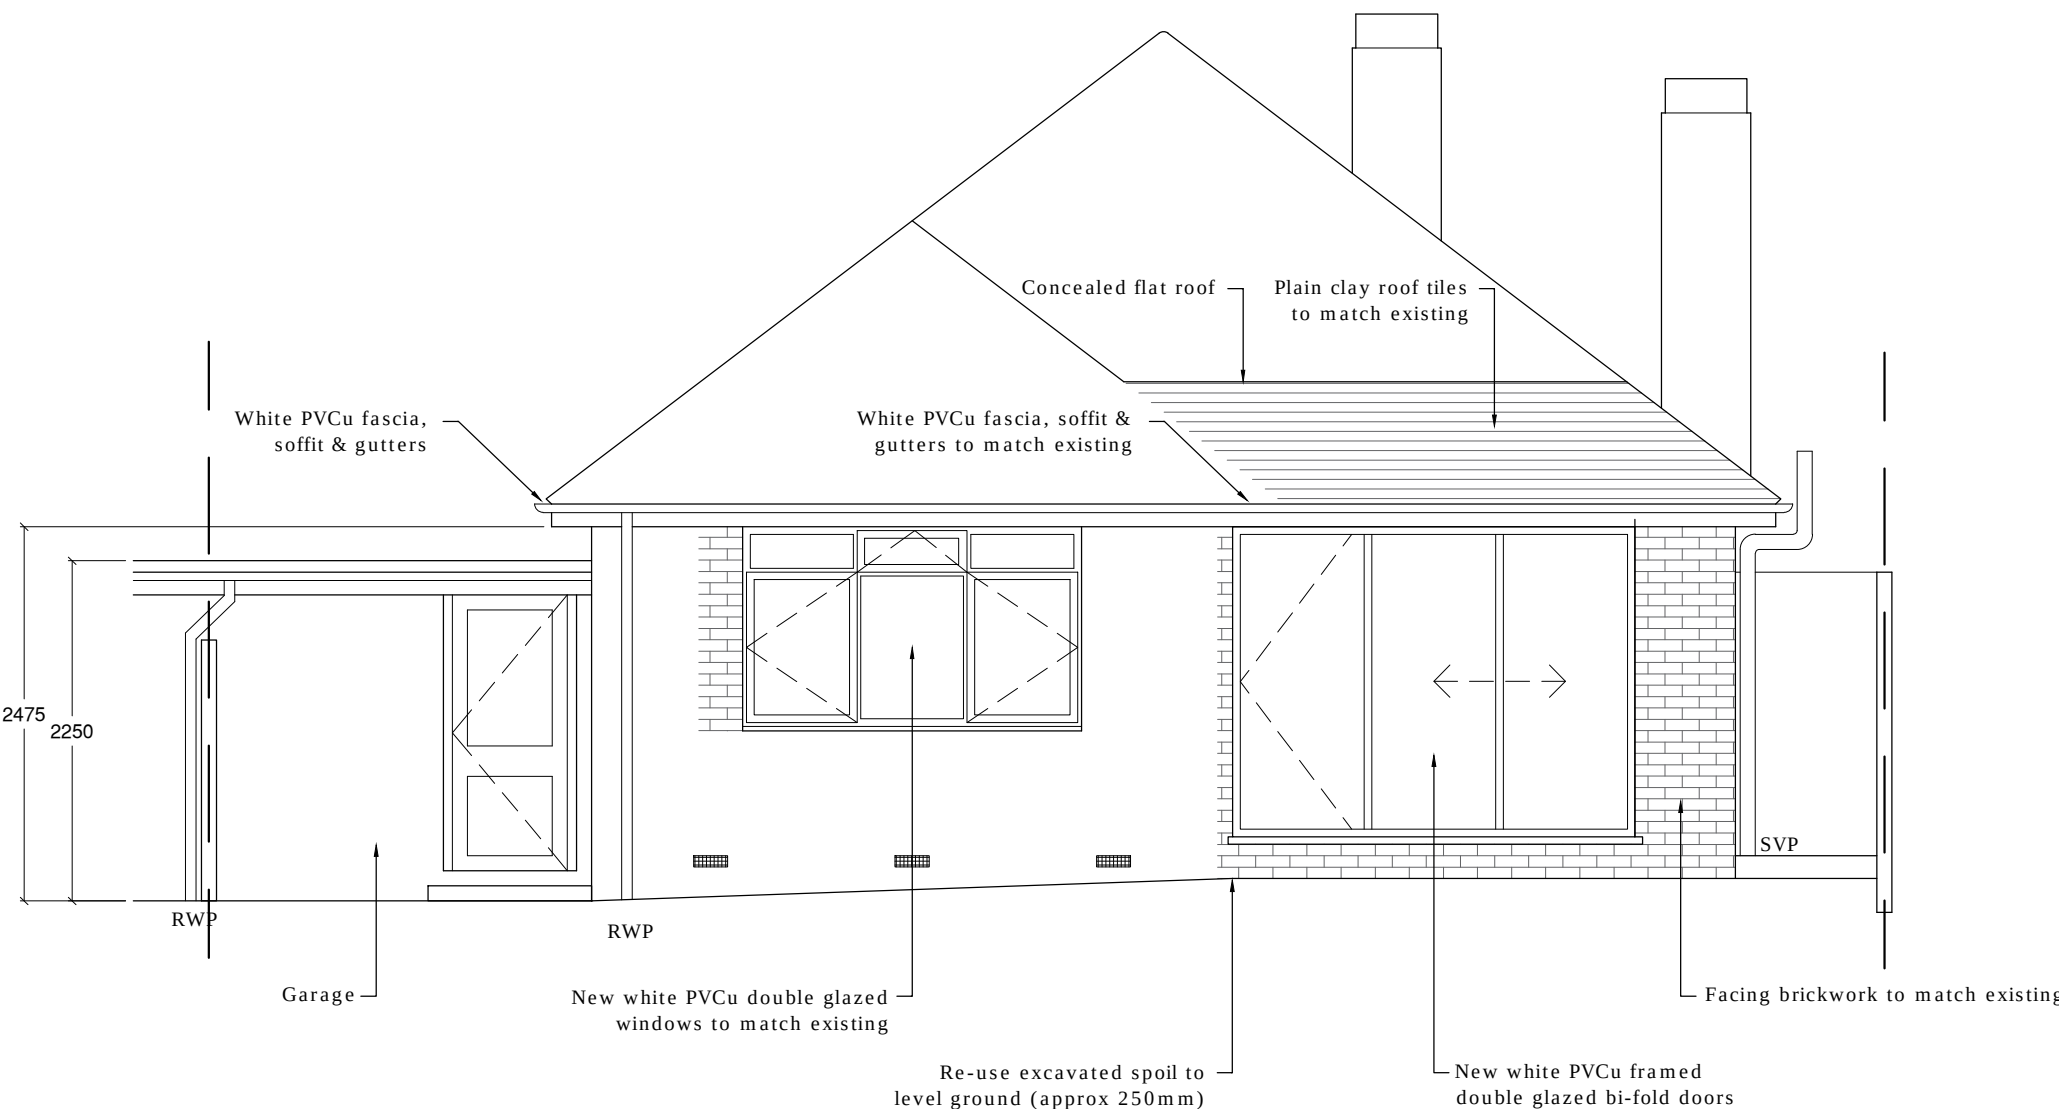


PROPOSED NORTH ELEVATION
SCALE 1:50

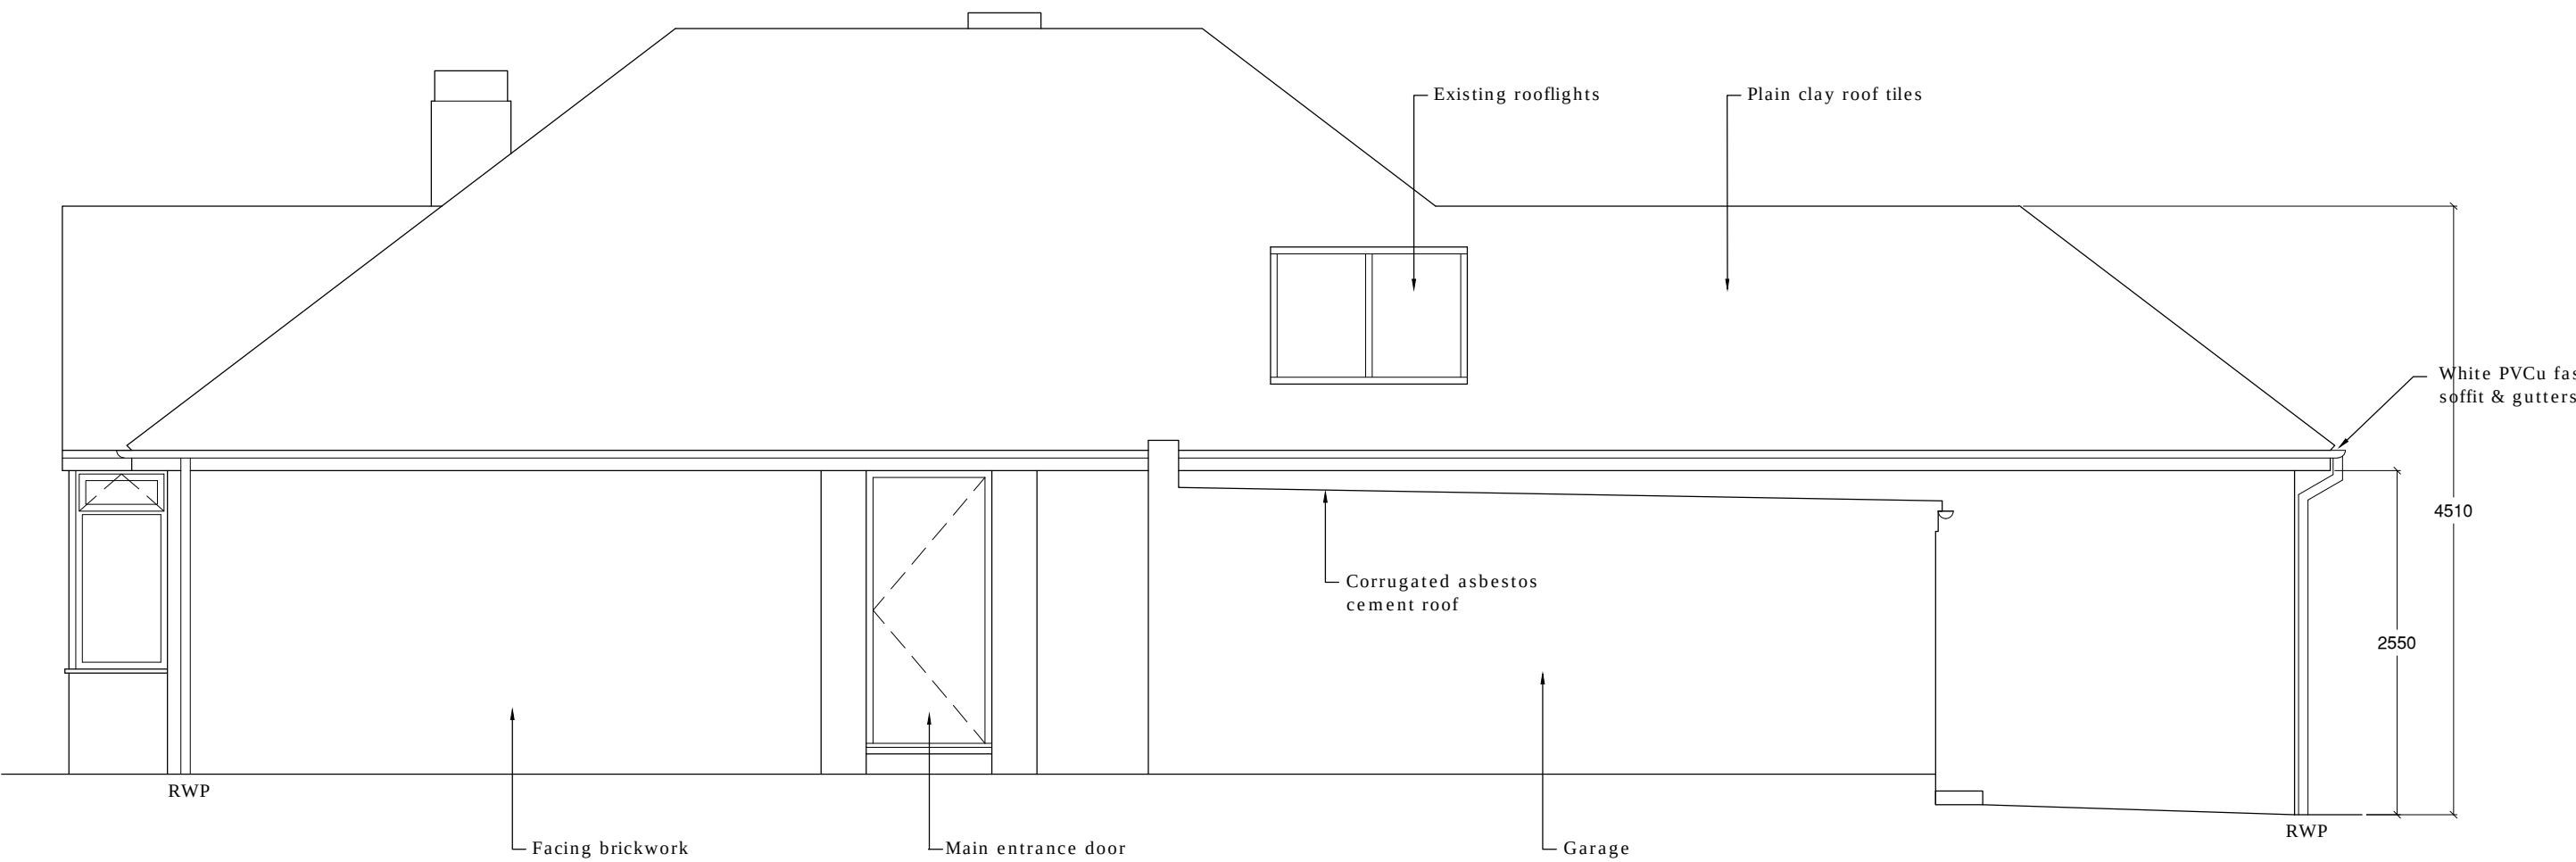

PROPOSED EAST ELEVATION
SCALE 1:50

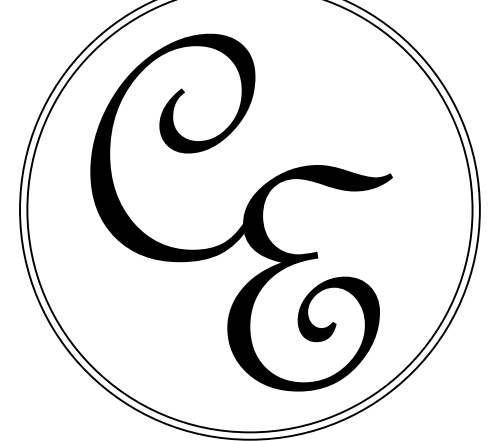

B	20/08/19	Extension design/size alteration following Client instruction		CE
A	17/07/19	Building Regs issue		CE
REV	DATE	AMENDMENT		BY
PROJECT				
APPLE TREE HOUSE MONTPELIER ROAD EAST PRESTON, BN16 1JY				
DRAWING				
PROPOSED ELEVATIONS (BUILDING REGULATIONS ISSUE)				
Date	JUNE 2019	Drawn By		CME
Scale	1: 50 @A1	Iss. App. By		SIM
Drawing No	006B	File Location		08B