



Side Elevation
(North)



Rear Elevation
(East)




Side Elevation
(South)




Front Elevation
(West)

Elevations 1:100

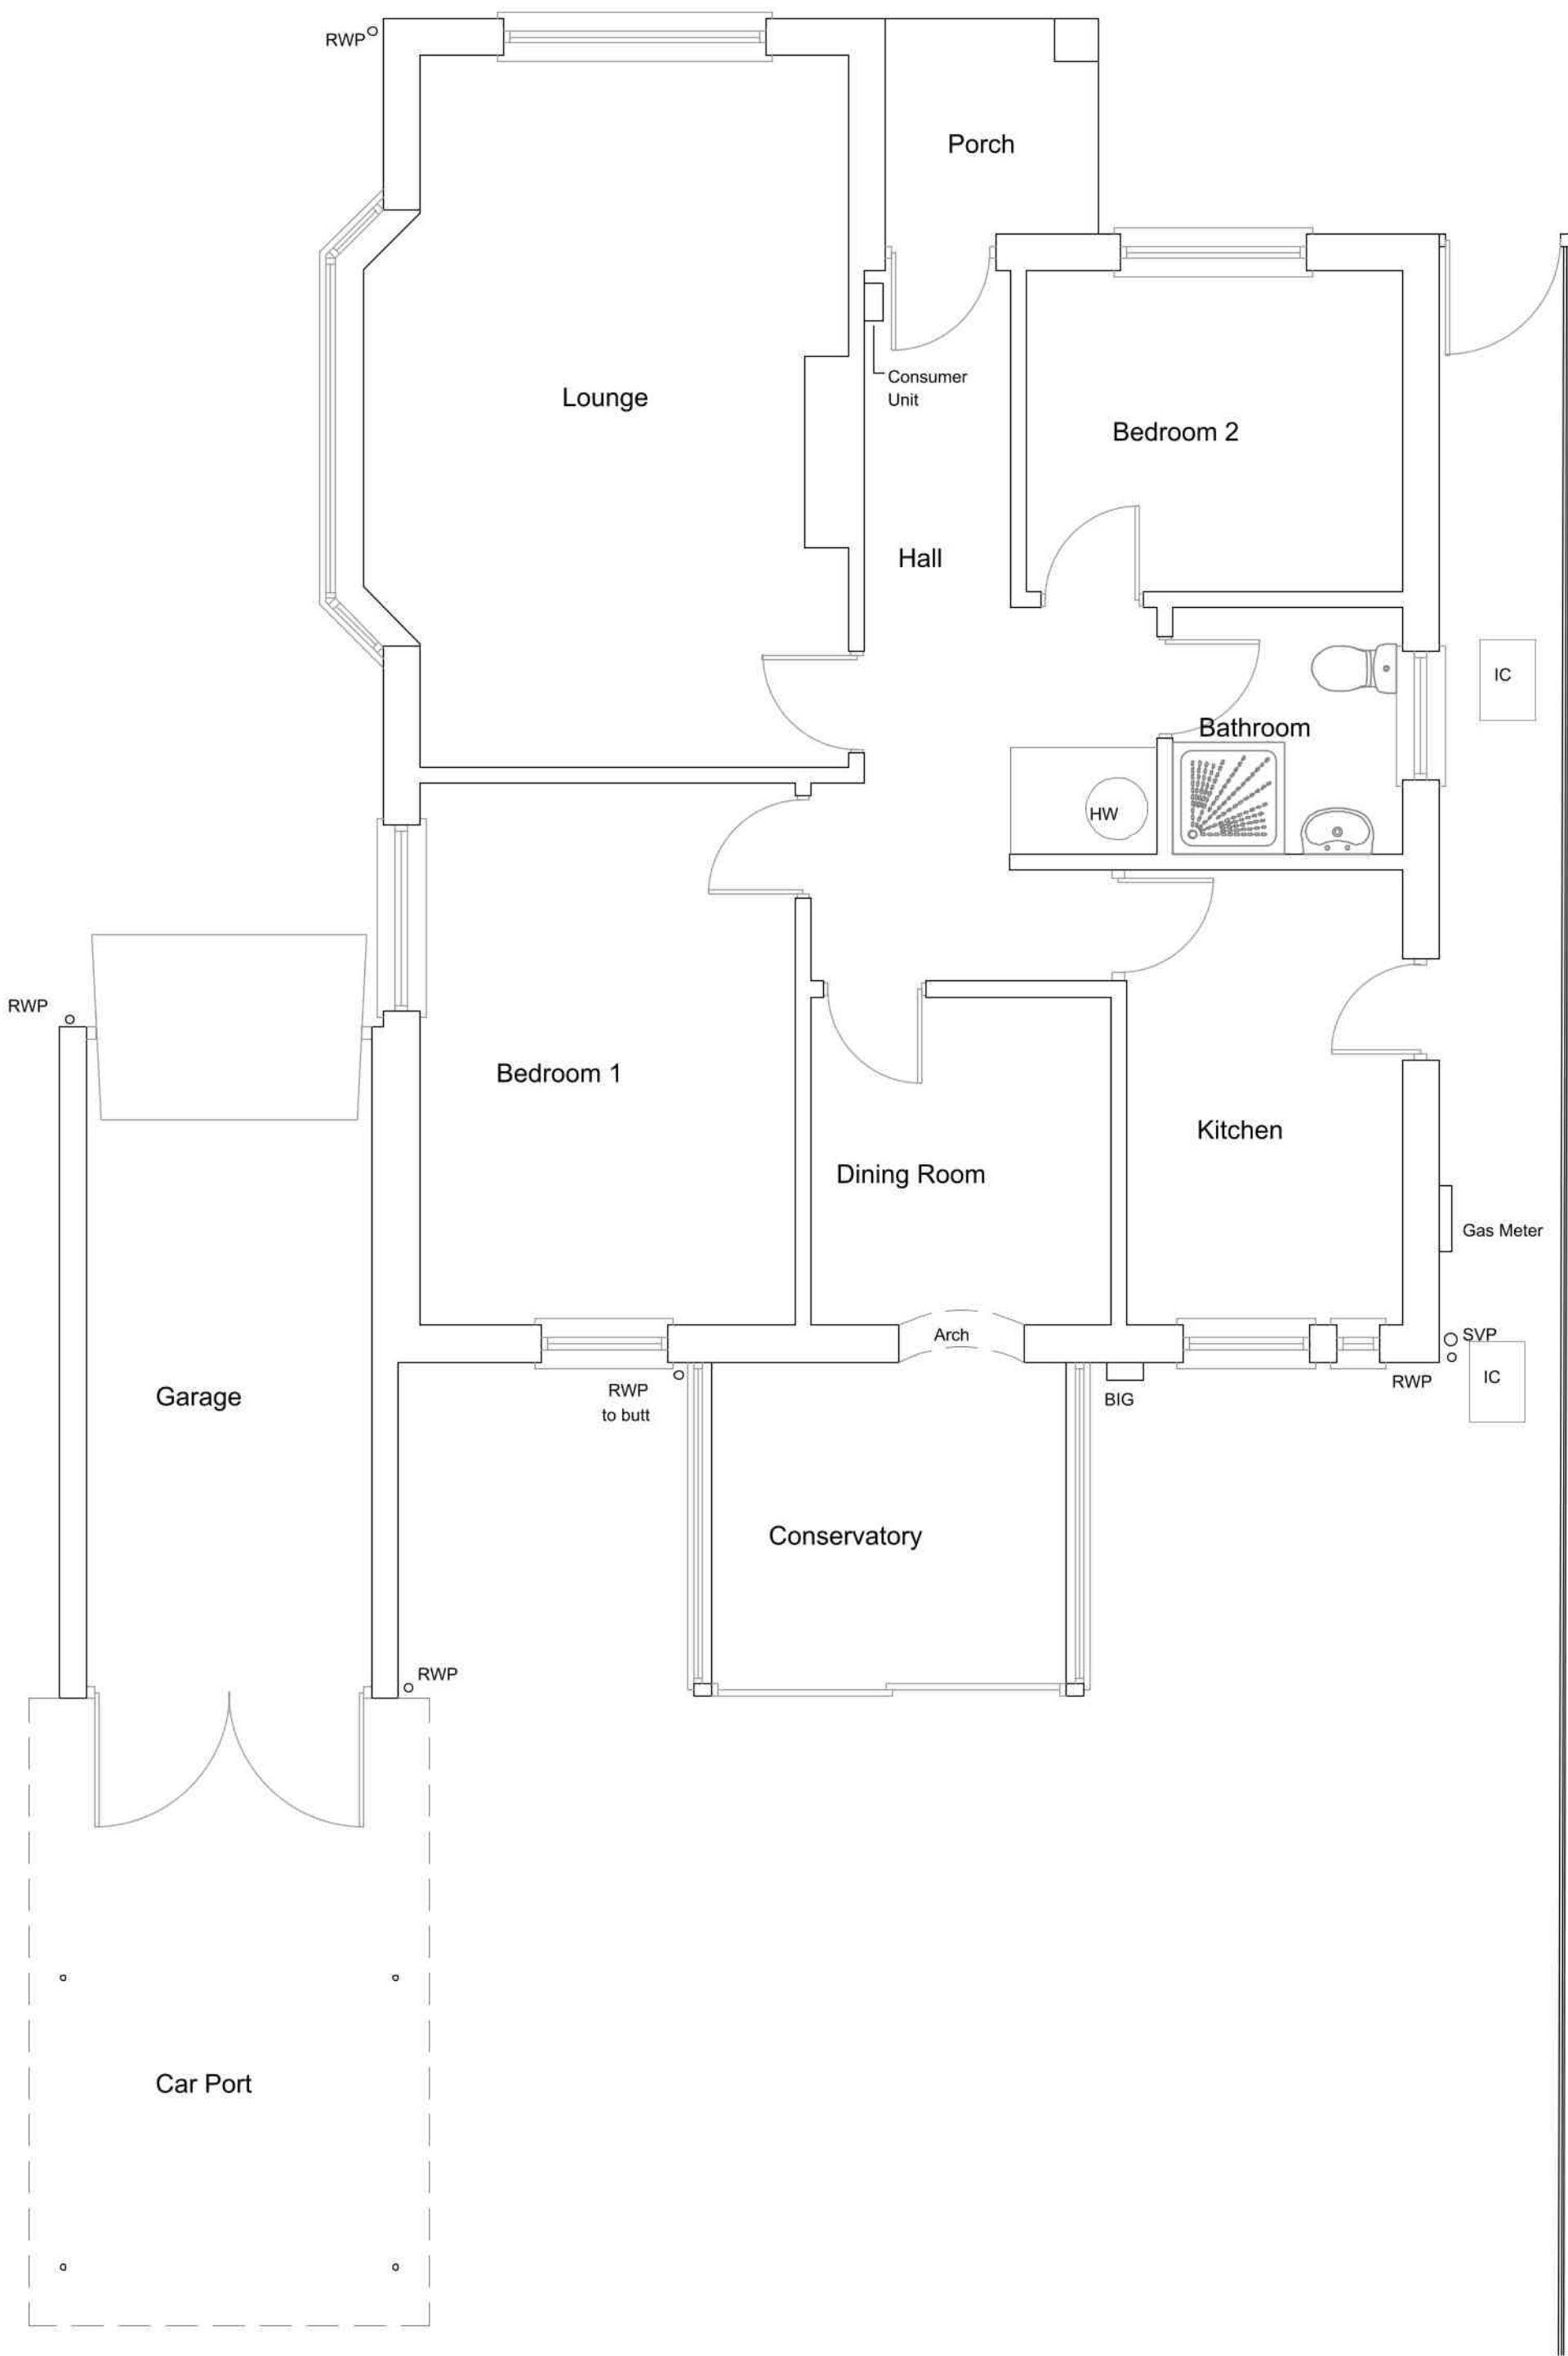


Ground Floor Plan

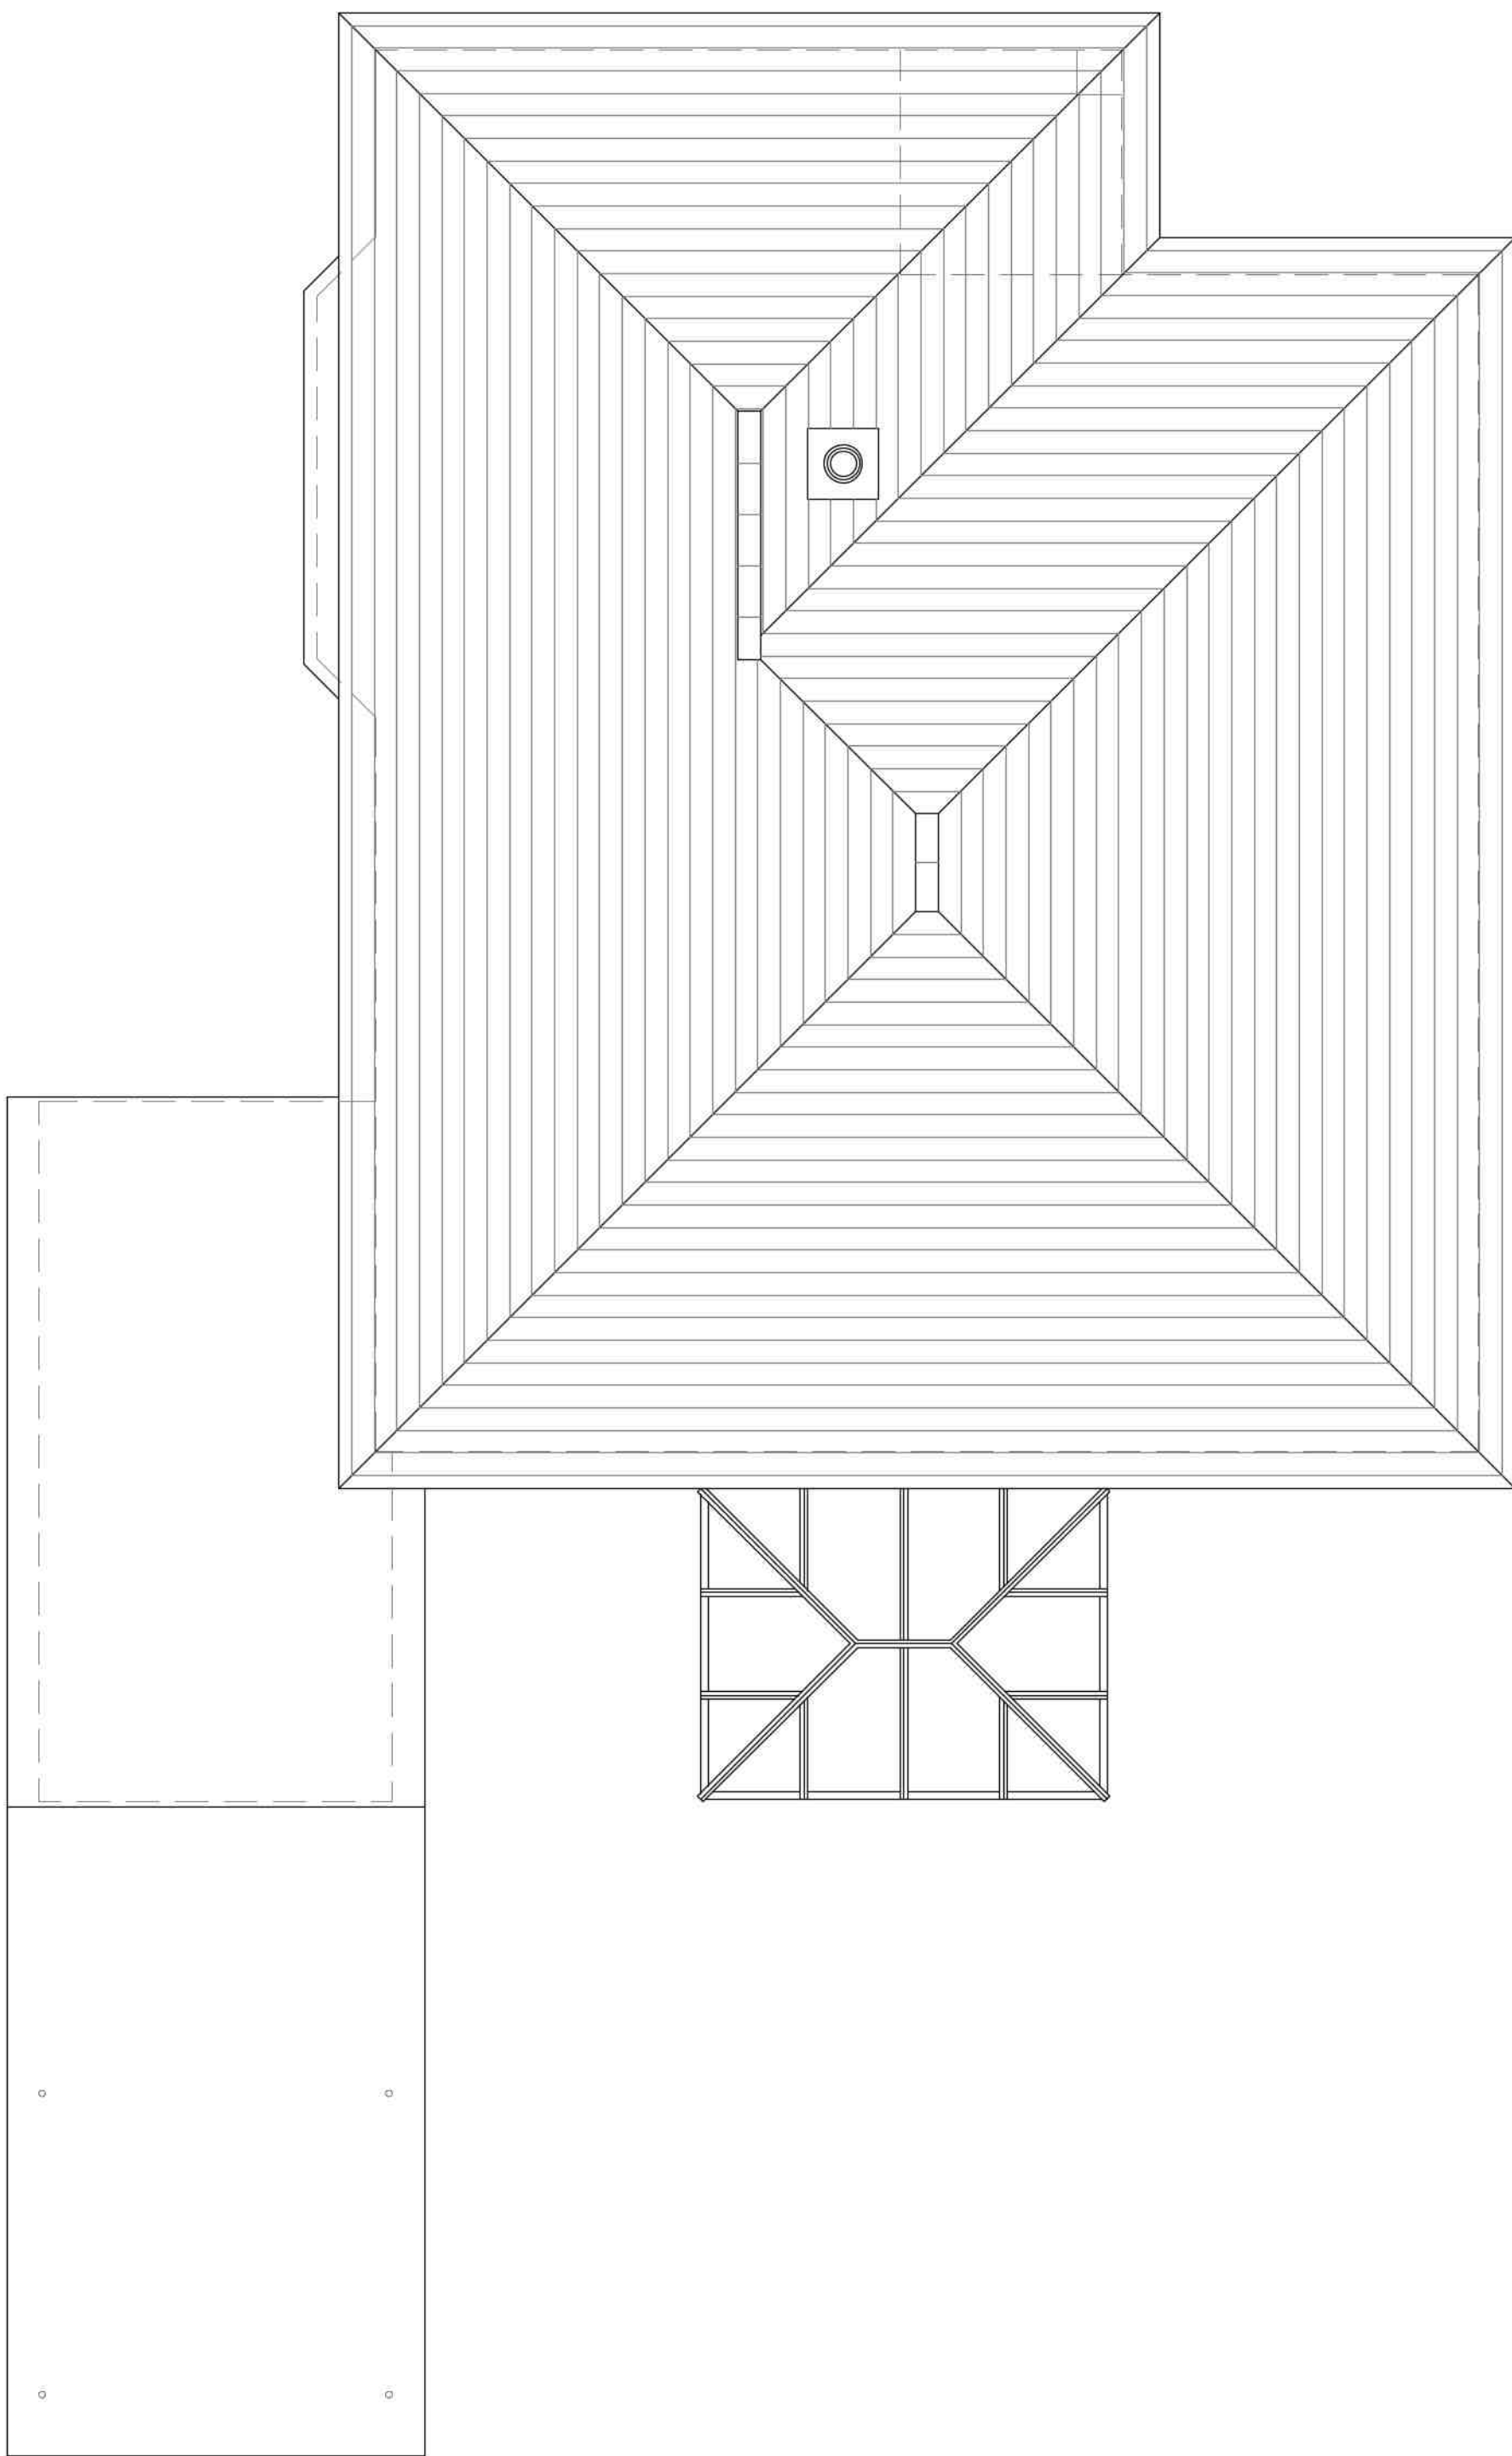

Roof Plan

Floor Plans 1:50

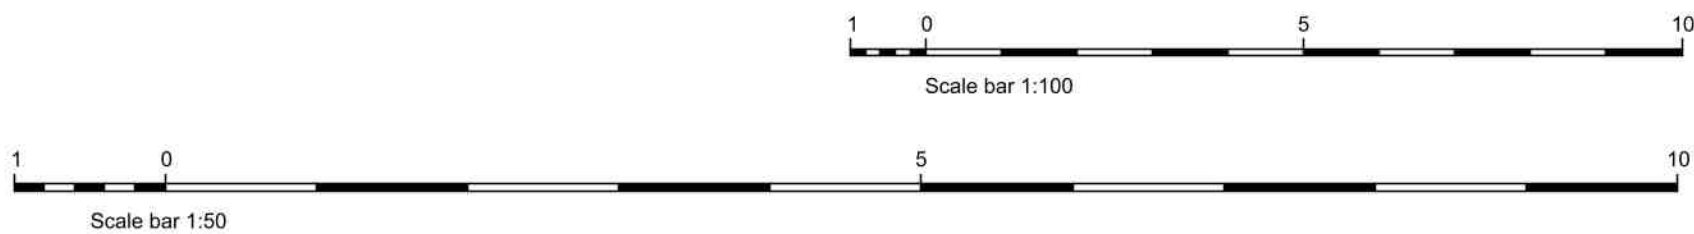

Notes:
LEGEND
Elevations Key:

1

 Existing brickwork

2

 Existing roof tiles

Revisions:

This drawing is the property of Fuller Associates and is not to be copied reproduced, retained or disclosed to any unauthorised person either wholly or in part without prior consent. Do not scale from this drawing except for Planning purposes. Use all figured dimensions only. All figured dimensions to be checked on site, prior to construction. All discrepancies, errors and omissions to be reported to Fuller Associates prior to construction. Layout and dimensions existing building to be checked on site.

Chartered Surveyors • Architectural Design

FULLER

ASSOCIATES

10-11 The Parade, Willowhayne Crescent,
East Preston, West Sussex BN16 1NS

tel: 01903 774754

email: architectural@fuller-associates.co.uk
www.fuller-associates.co.uk

Job Title

9 The Ridings, East Preston

Client

Mr A Rush

Drawing Name

Floor Plans and Elevations - Existing

Drawing Status

Planning

Drawn by

AP

Date

Oct 21

Checked by

DF

Date

Oct 21

Drawing Scale

1:100, 1:50 at A1

Drawing No

213077/ 01

Status

Revision

ARUN DISTRICT COUNCIL EP1202134H