


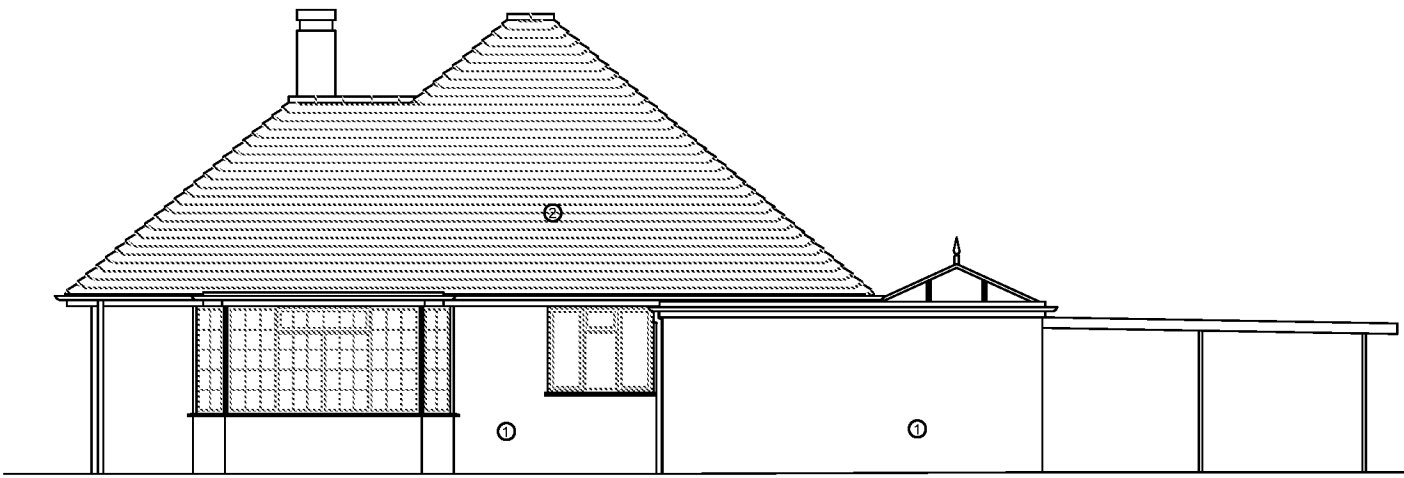

Side Elevation
(North)



Rear Elevation
(East)




Side Elevation
(South)




Front Elevation
(West)

Elevations 1:100

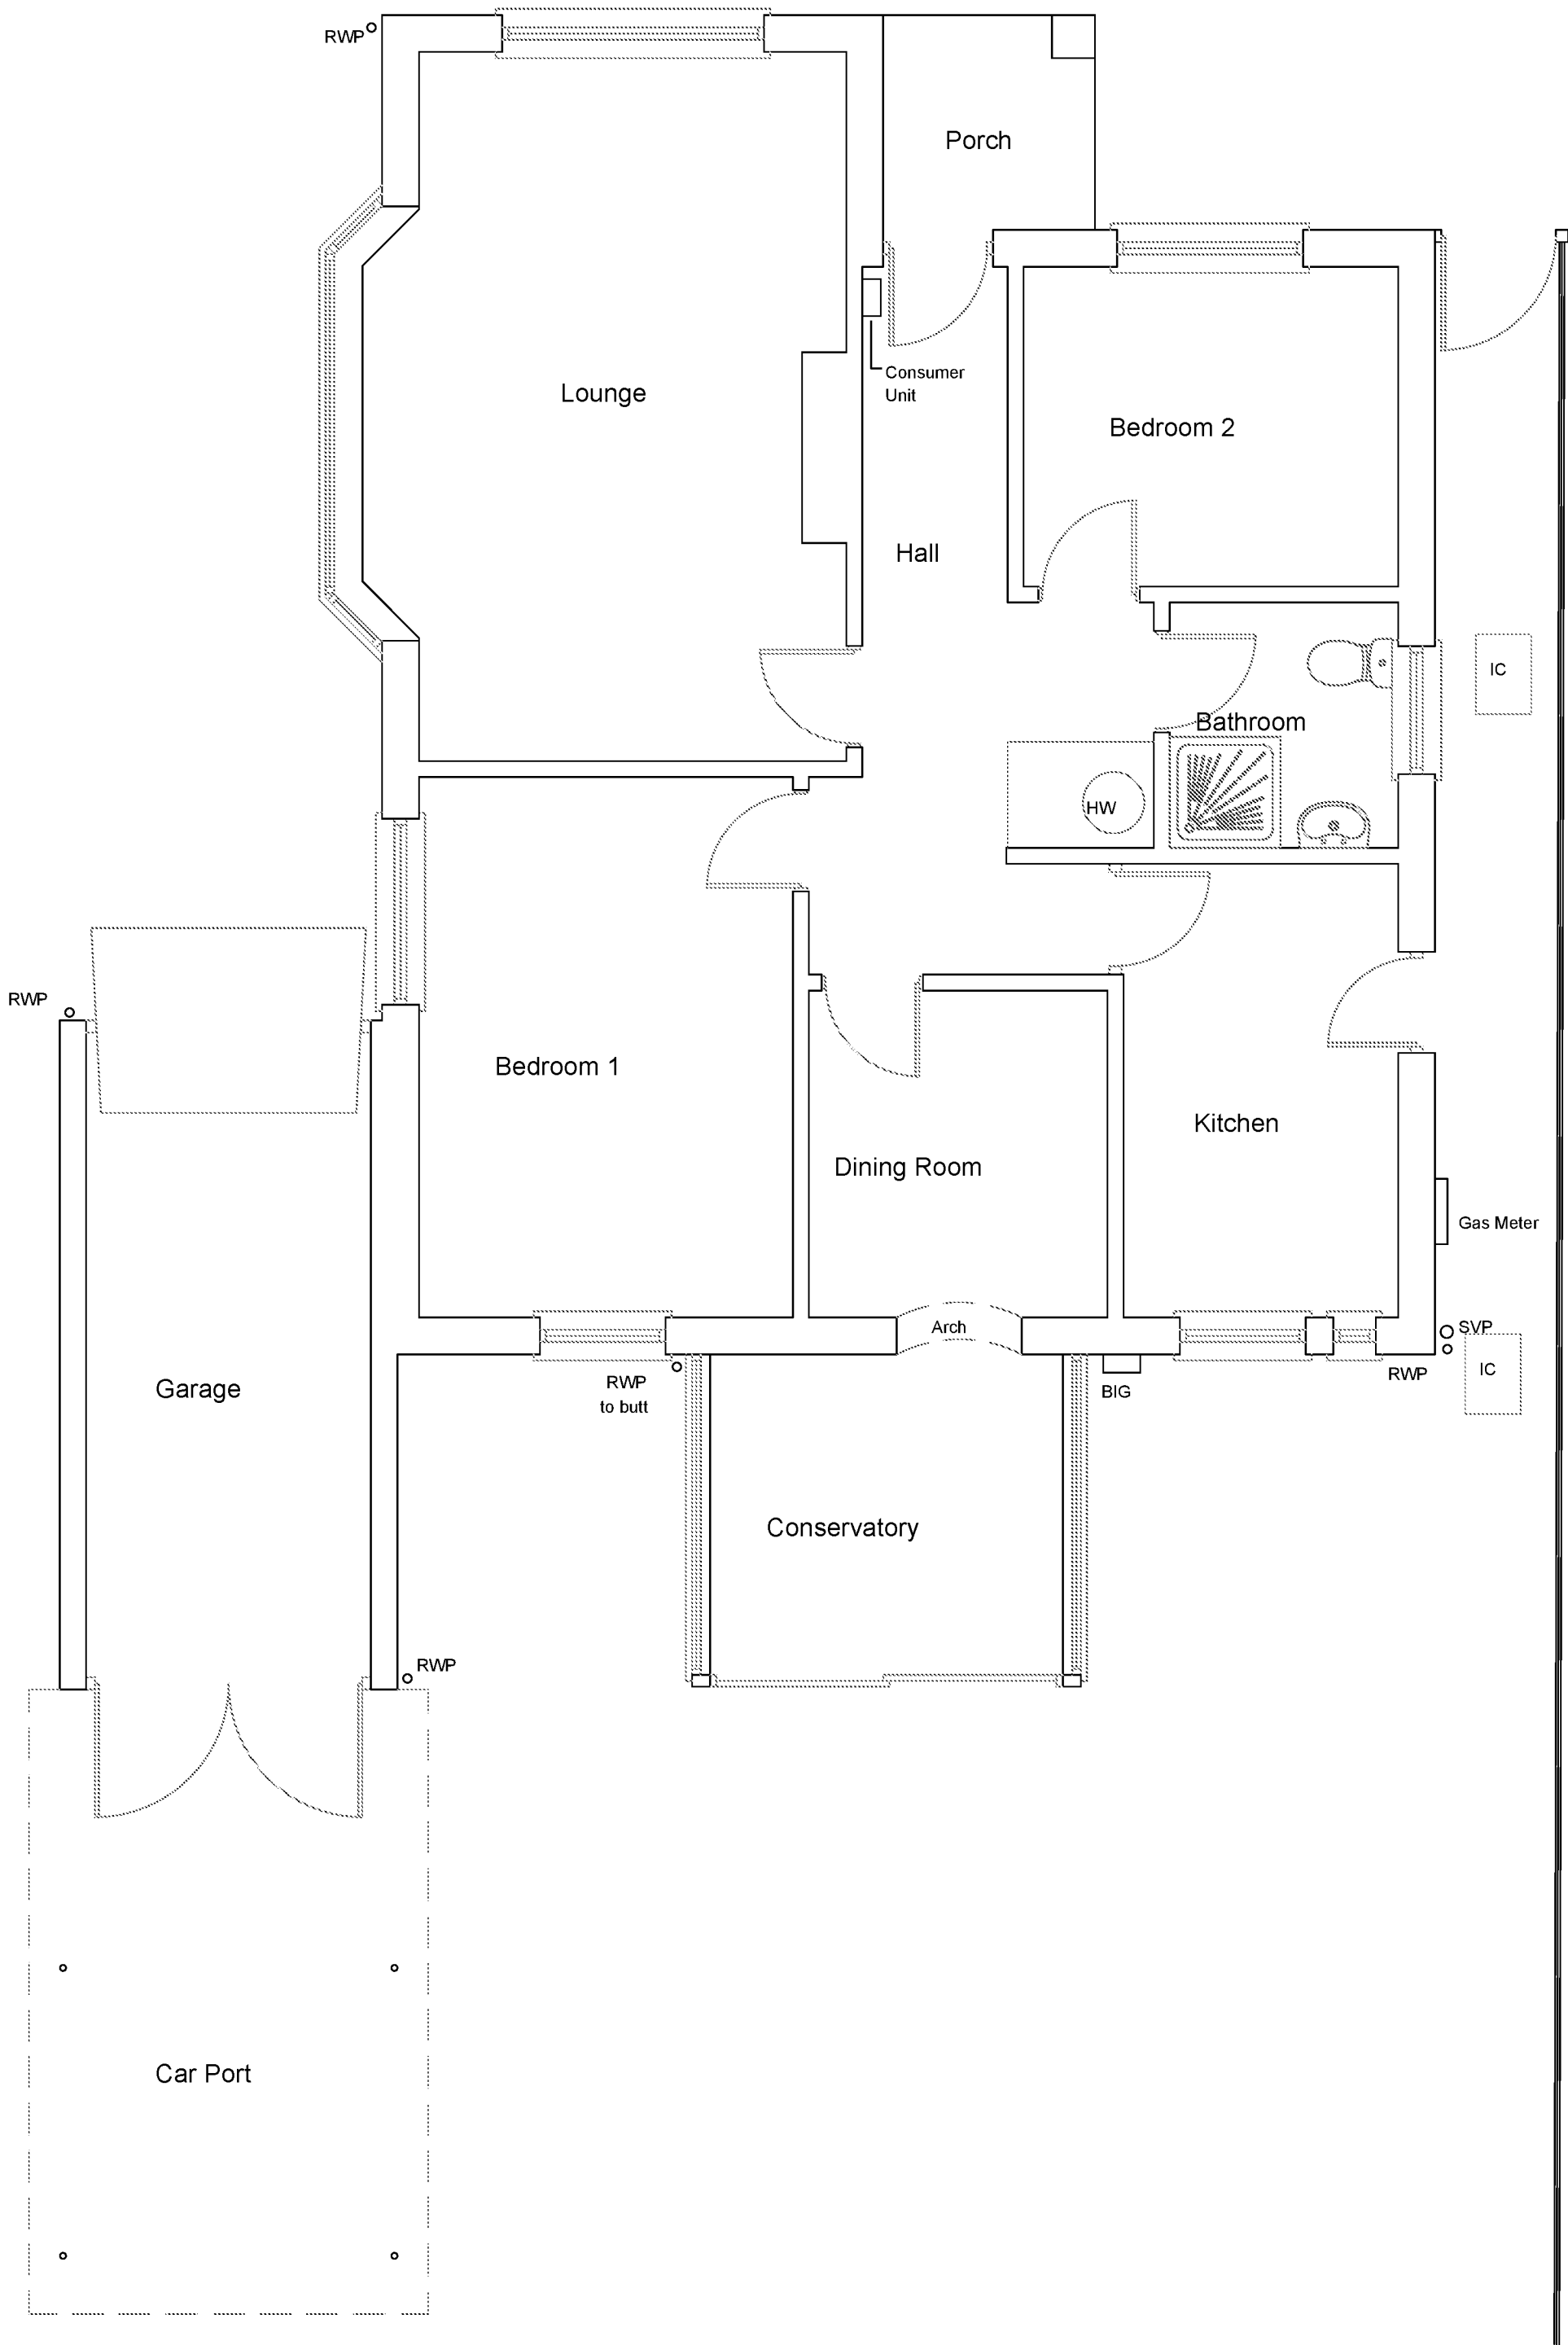


Ground Floor Plan

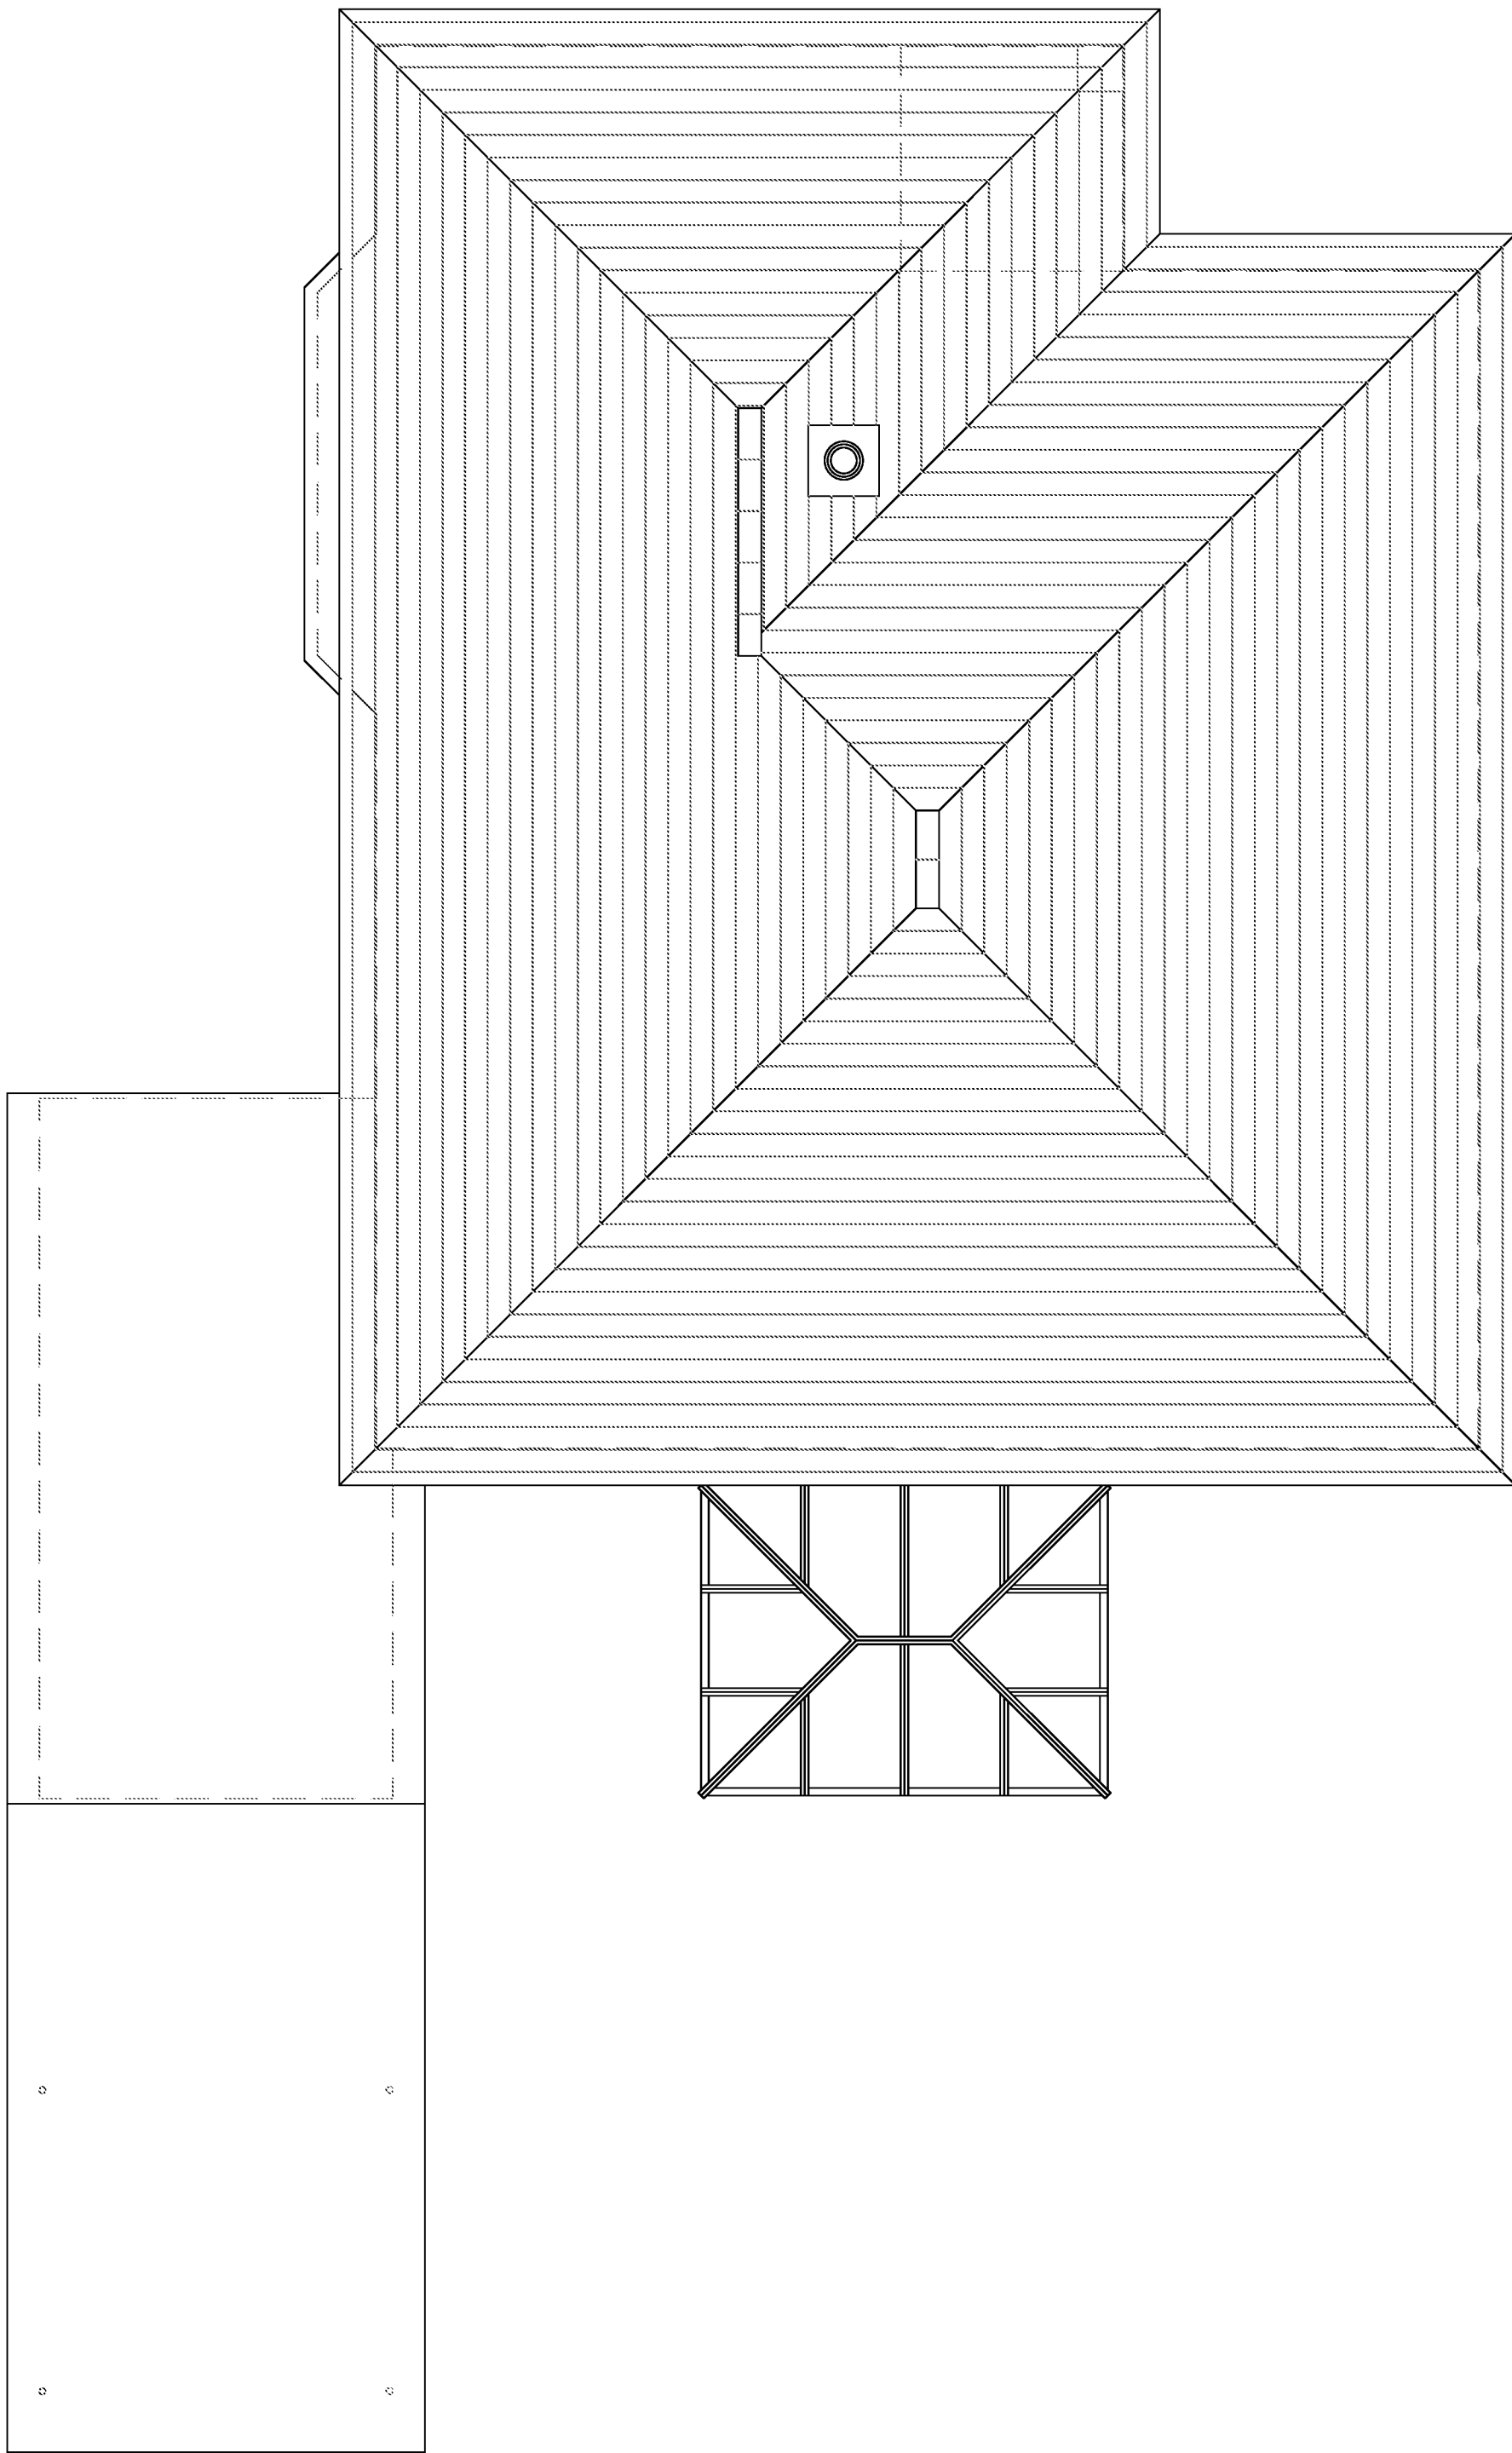

Roof Plan

Floor Plans 1:50

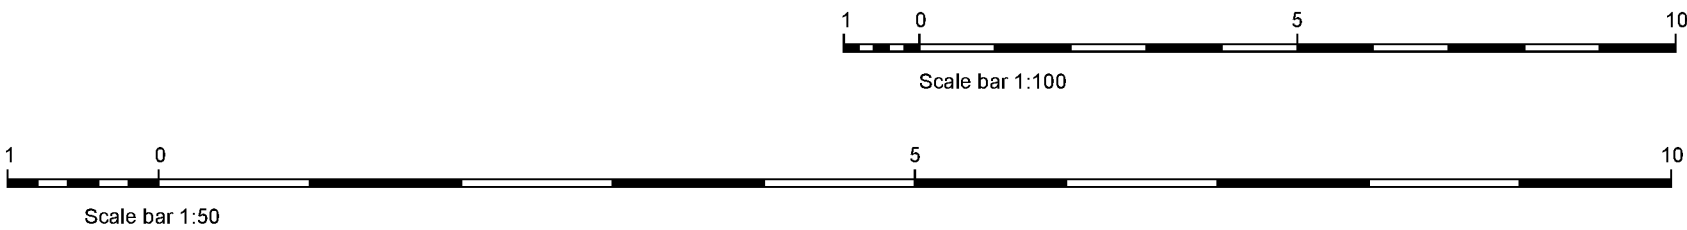

Notes: LEGEND Elevations Key: ① Existing brickwork ② Existing roof tiles		
Revisions:		
This drawing is the property of Fuller Associates and is not to be copied, reproduced, retained or disclosed to any unauthorised person, either wholly or in part without prior consent. Do not scale from this drawing except for Planning purposes. Use all figured dimensions only. All figured dimensions to be checked on site prior to construction. All discrepancies, errors and omissions to be reported to Fuller Associates prior to construction. Layout and dimensions existing building to be checked on site.		
Chartered Surveyors • Architectural Design FULLER ASSOCIATES 10-11 The Parade, Willowhayne Crescent, East Preston, West Sussex BN19 1NS		
Job Title	9 The Ridings, East Preston	
Client	Mr A Rush	
Drawing Name	Floor Plans and Elevations - Existing	
Drawing Status	Planning	
Drawn by	AP	Date Oct 21
Checked by	DF	Date Oct 21
Drawing Scale	1:100, 1:50 at A1	
Drawing No	Status	Revision
213077/ 01		