



North Elevation  
(Side)



East Elevation  
(Rear)




South Elevation  
(Side)




West Elevation  
(Front)

Elevations 1:100

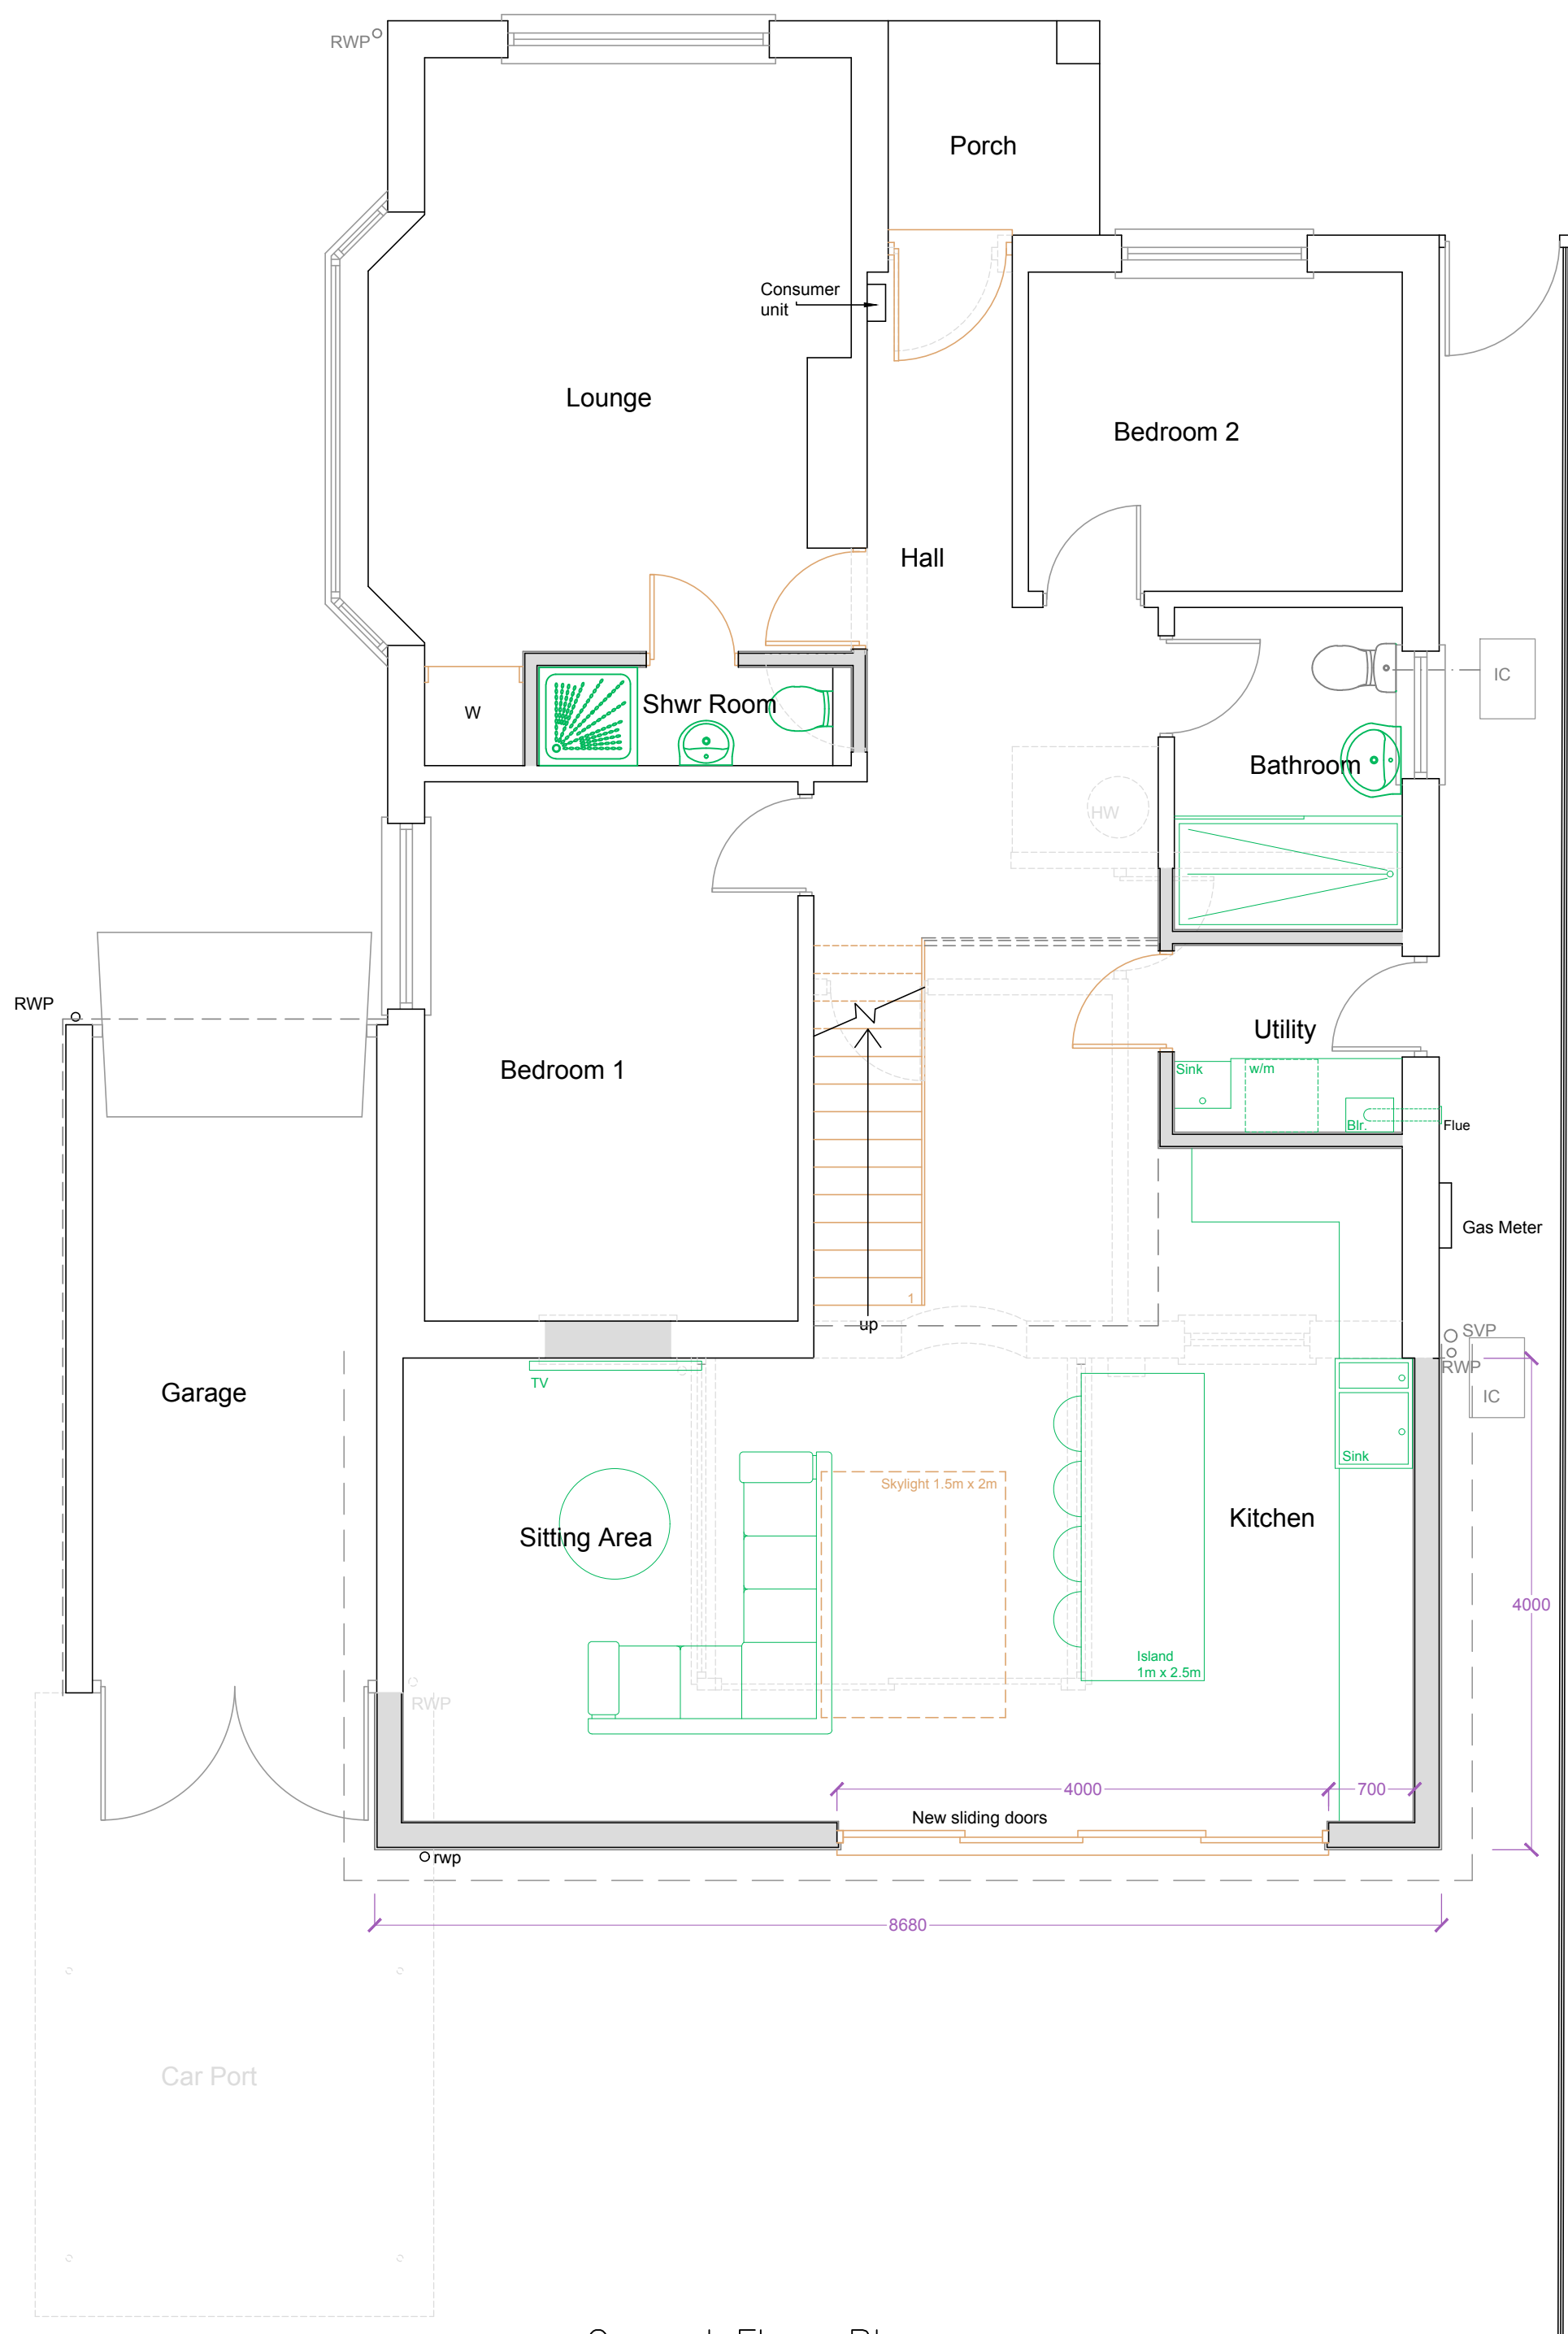


Ground Floor Plan

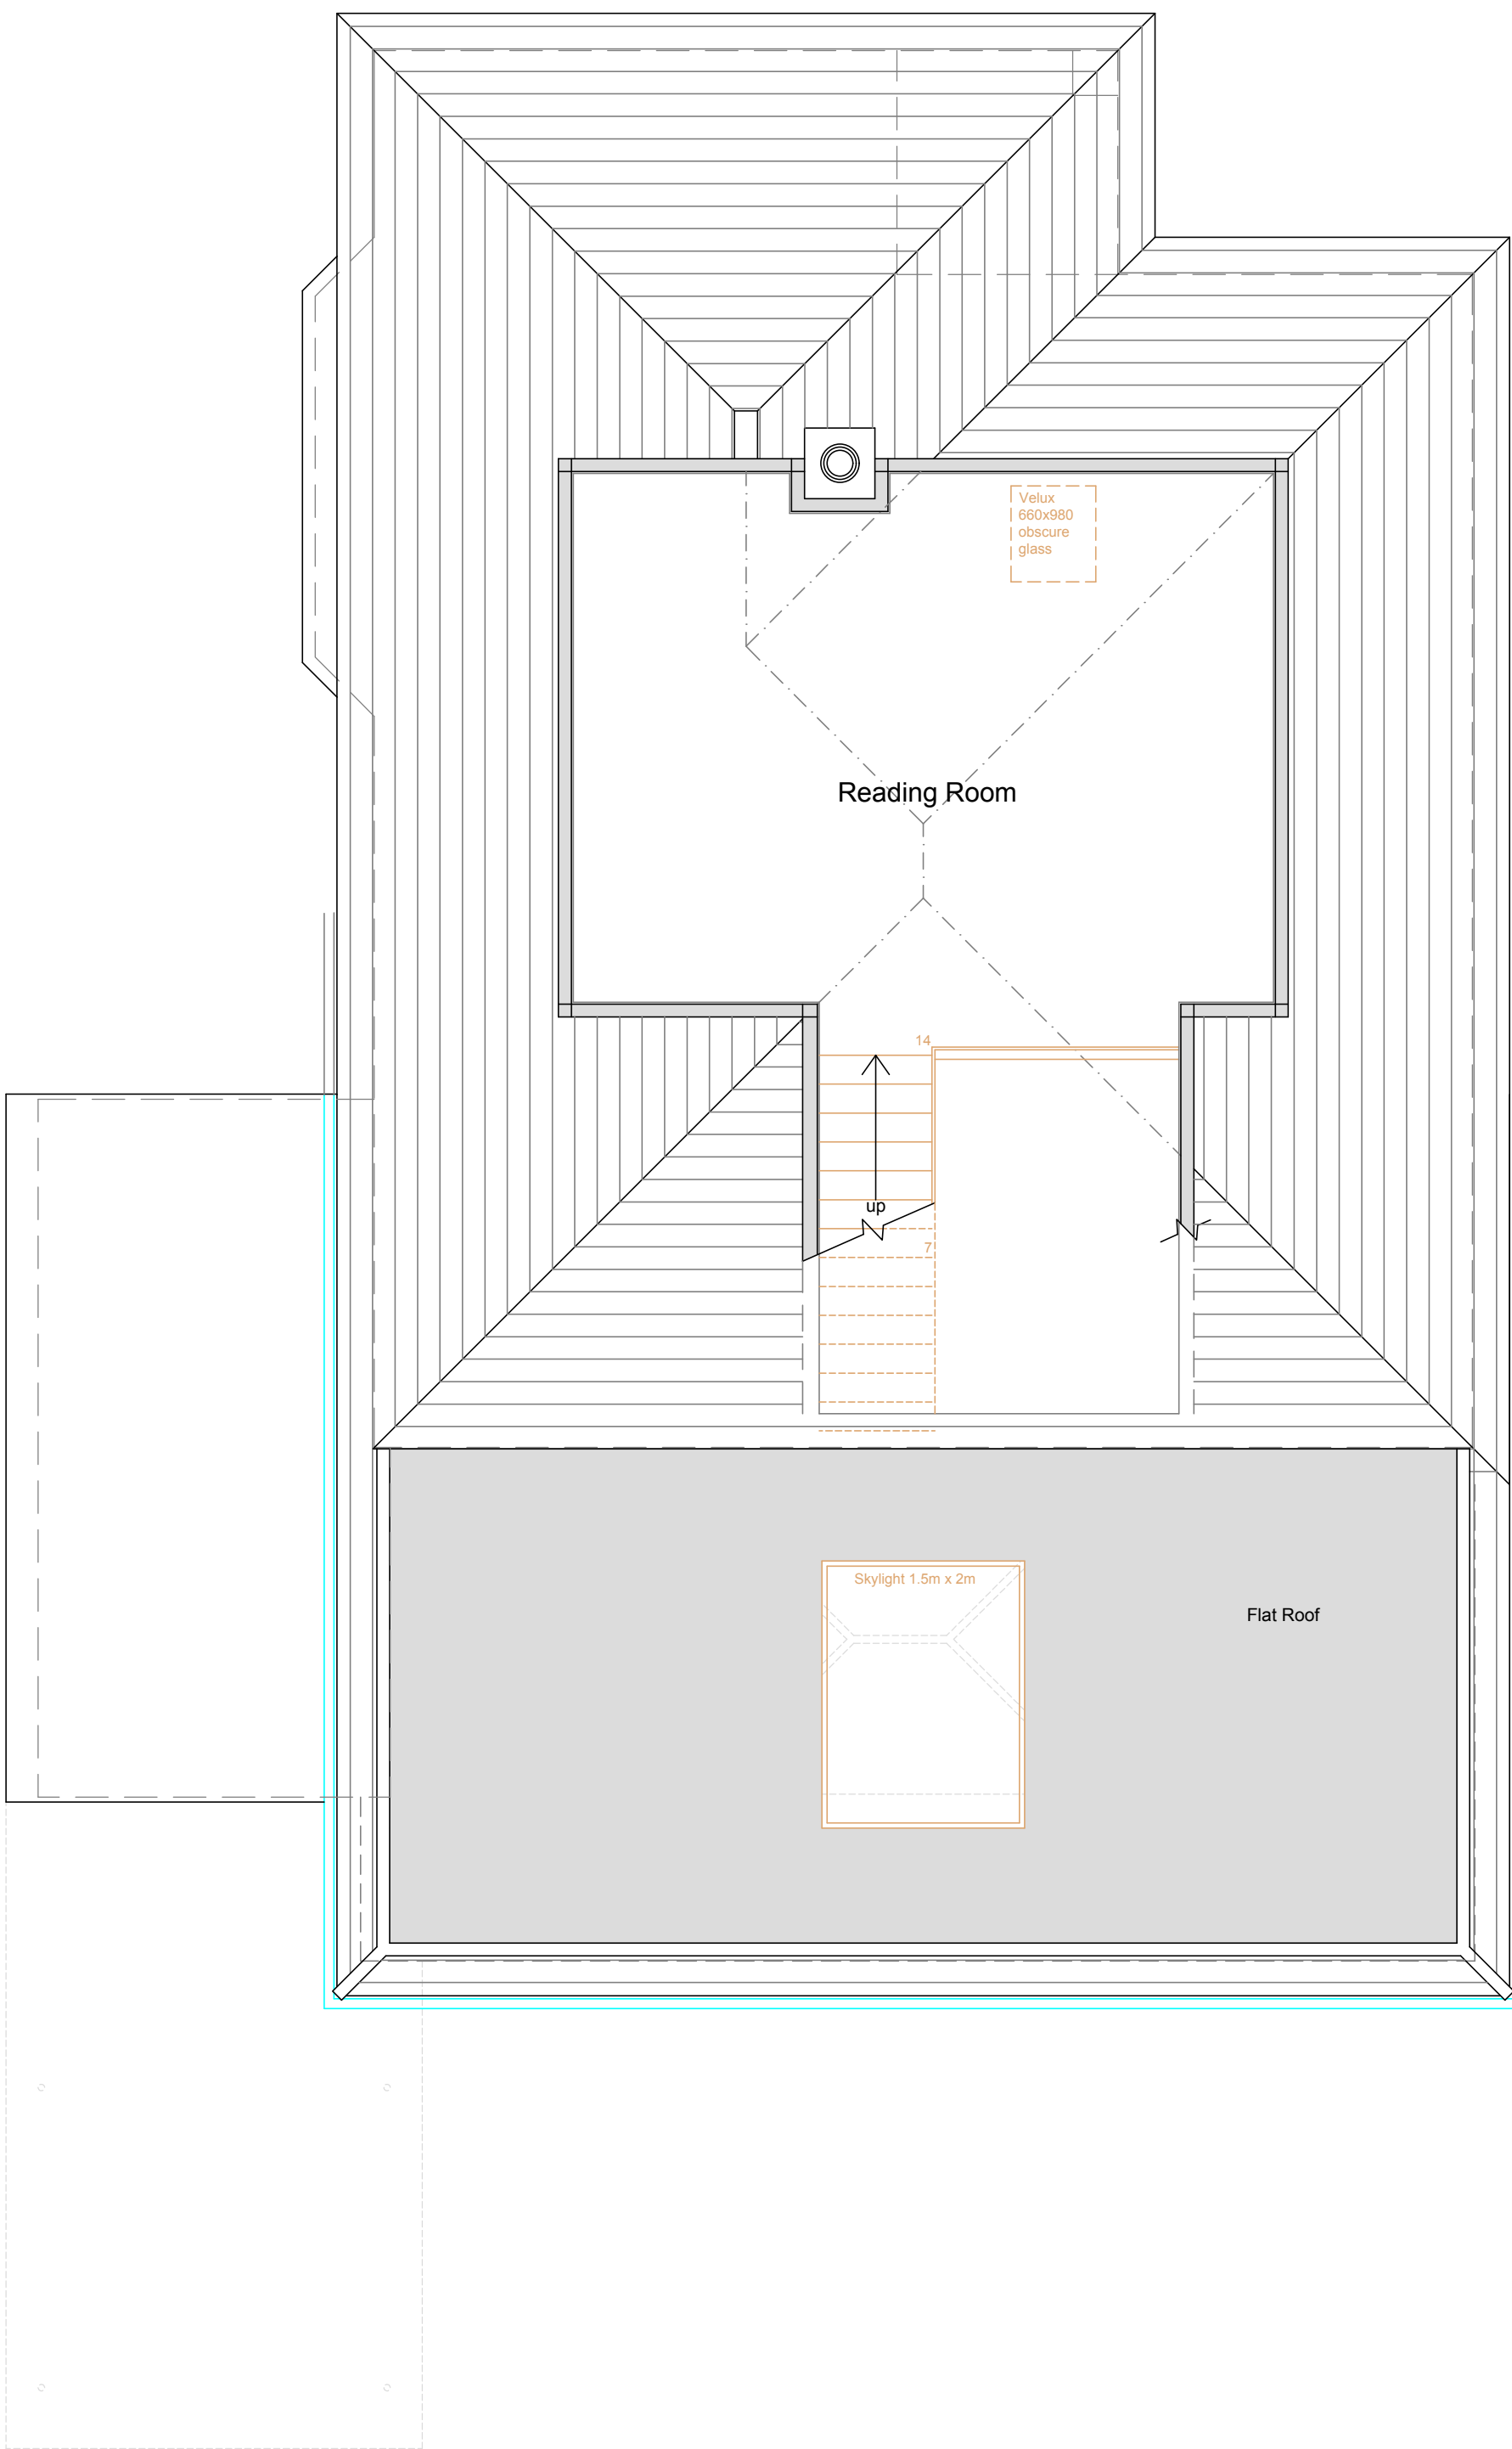


First Floor Plan

Floor Plans 1:50

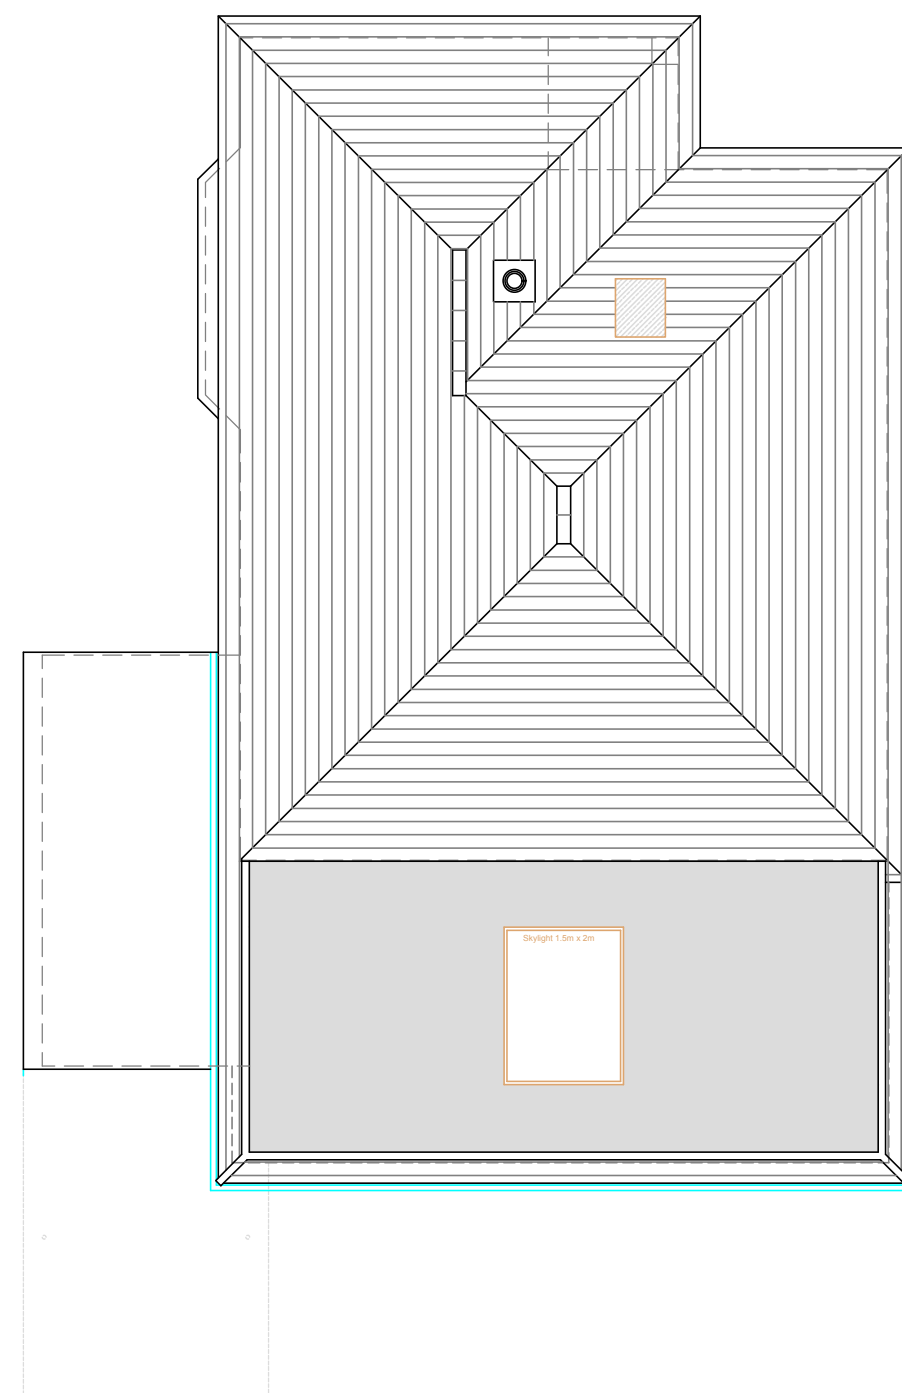

Roof Plan 1:100

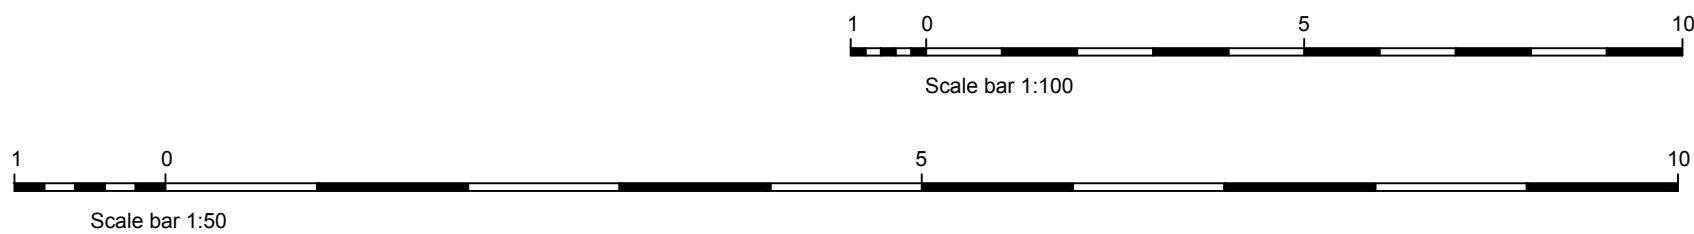

Notes:

KEY:

Light grey dashed lines indicate walls to be removed

Solid grey fill indicates new walls

Materials Schedule:

Walls existing - brickwork to be retained, cleaned and repointed

Walls proposed - to extension - fibre cement weatherboard

Roof - EPDM flat roof

Windows/Doors - to match existing

Revisions:

|   |                                                               |          |     |
|---|---------------------------------------------------------------|----------|-----|
| A | Soffit depth reduced to rear extension to Client requirements | 14/10/21 | ALP |
| B | Render omitted to existing elevations                         | 28/10/21 | ALP |
| C | Mansard roof added                                            | 24/11/21 | ALP |

This drawing is the property of Fuller Associates and is not to be copied reproduced, retained or disclosed to any unauthorised person either wholly or in part without prior consent. Do not scale from this drawing except for Planning purposes. Use all figured dimensions only. All figured dimensions to be checked on site prior to construction. All discrepancies, errors and omissions to be reported to Fuller Associates prior to construction. Layout and dimensions existing building to be checked on site.

Chartered Surveyors • Architectural Design

**FULLER**  
**ASSOCIATES**

10-11 The Parade, Willowhayne Crescent,  
East Preston, West Sussex BN16 1NS

tel: 01903 774754

email: architectural@fuller-associates.co.uk  
www.fuller-associates.co.uk

Job Title

9 The Ridings, East Preston

Client

Mr A Rush

Drawing Name

Floor Plans and Elevations -  
Proposed

Drawing Status

Planning

|            |    |      |        |
|------------|----|------|--------|
| Drawn by   | AP | Date | Oct 21 |
| Checked by | DF | Date | Oct 21 |

Drawing Scale

1:100, 1:50 at A1

|            |        |          |
|------------|--------|----------|
| Drawing No | Status | Revision |
| 213077/ 02 |        | C        |