


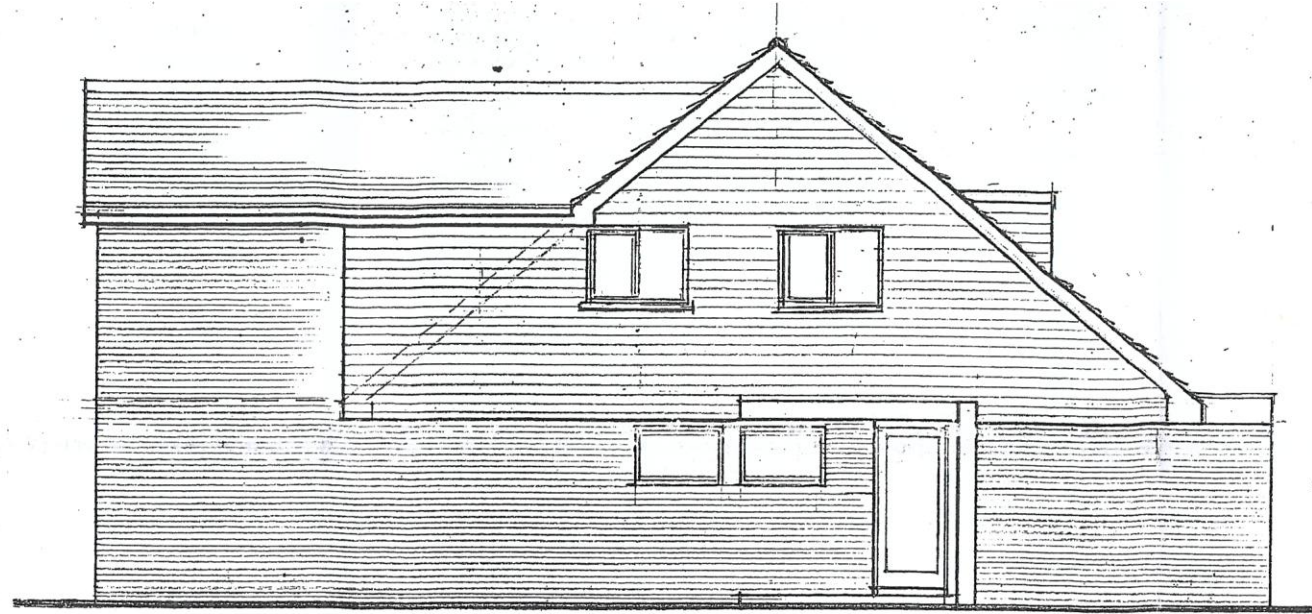


South




West

PROPOSED ELEVATIONS

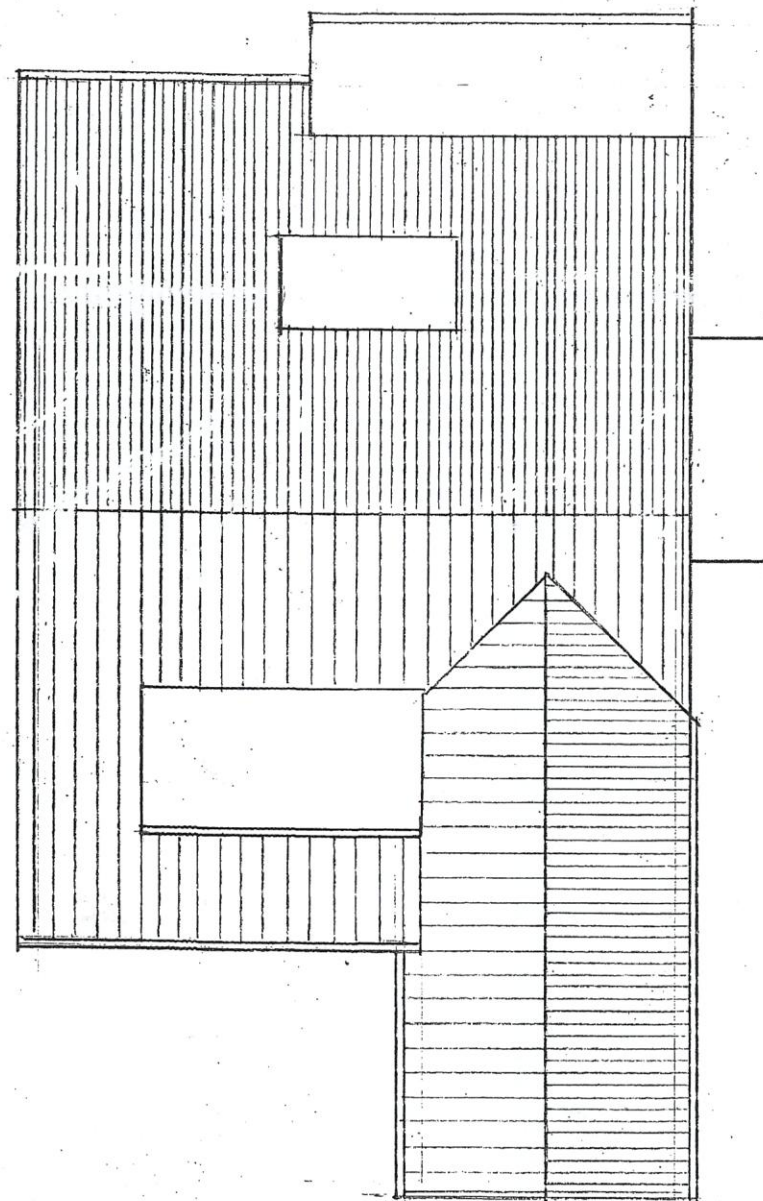

PROPOSED ROOF PLAN

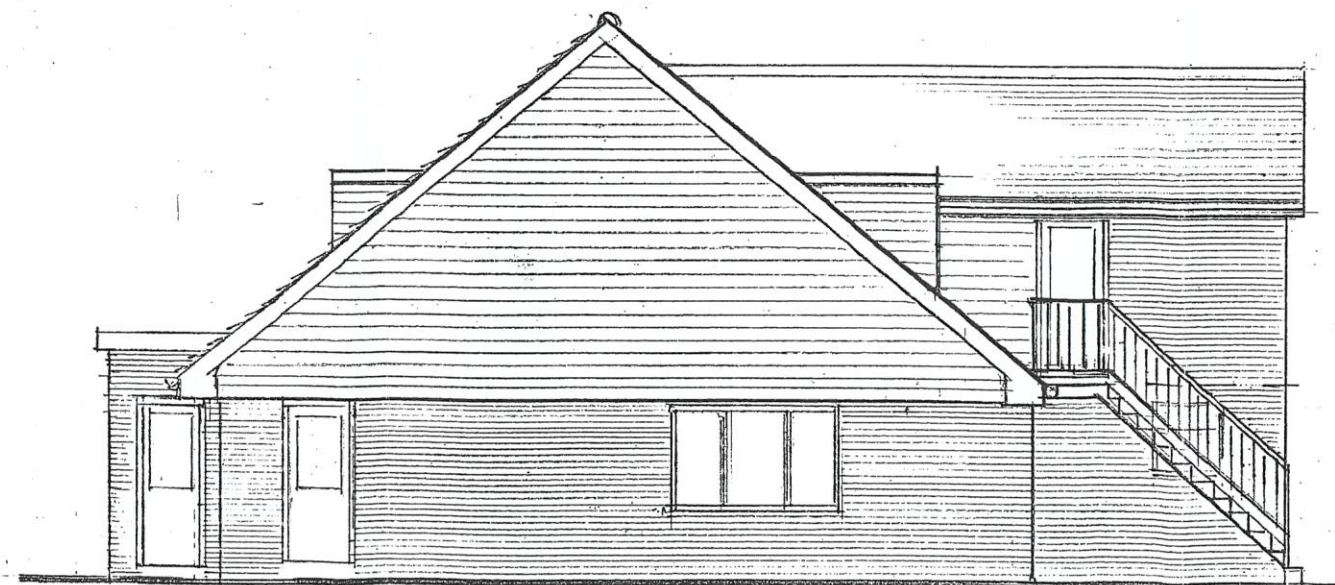

East

REVISIONS

M.J.J. TANNER

30 WOODLANDS PARK
MAIN ROAD, YAPTON
WEST SUSSEX BN18 0EZ

01243 920866
maxtanner@hotmail.co.uk

Mr & Mrs L P Mawbey
49 Manor Rd
East Preston
BN16 1QA

Proposed First Floor
Front Extension and
Alterations to Dormer

DATE Sept 2020

SCALE 1:100

DRG No 1132 - 3