



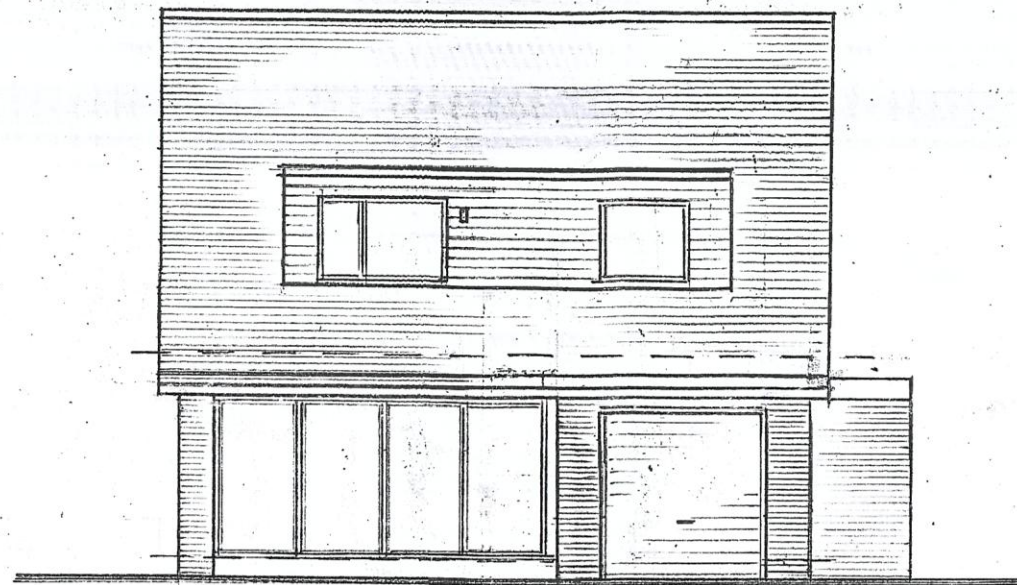


South

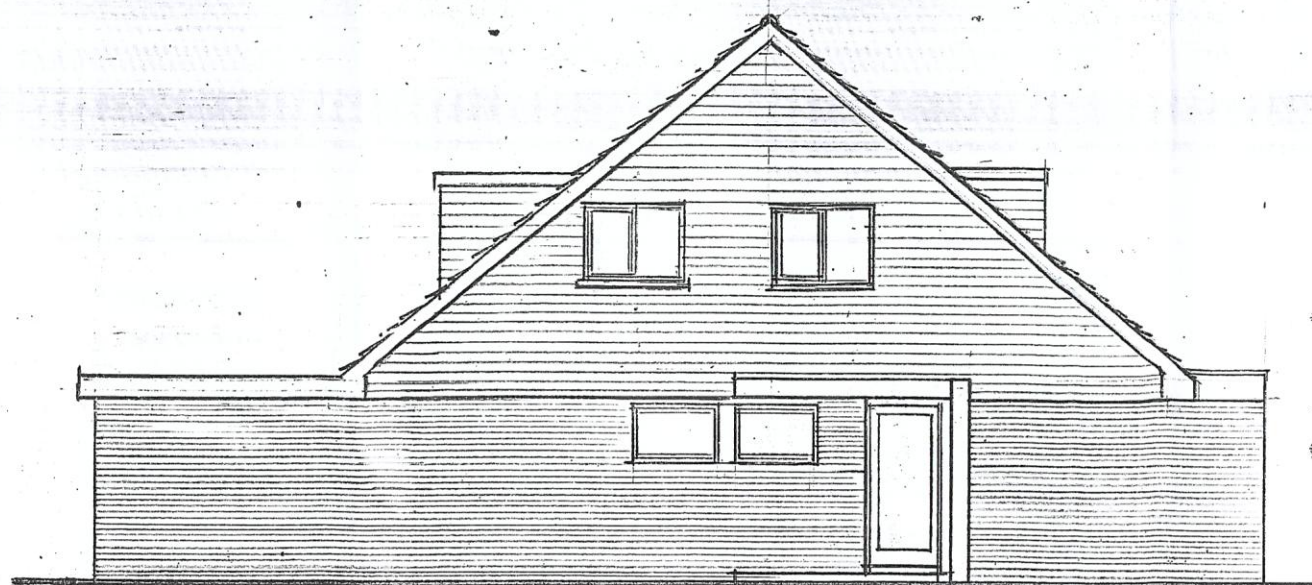


West

EXISTING ELEVATIONS

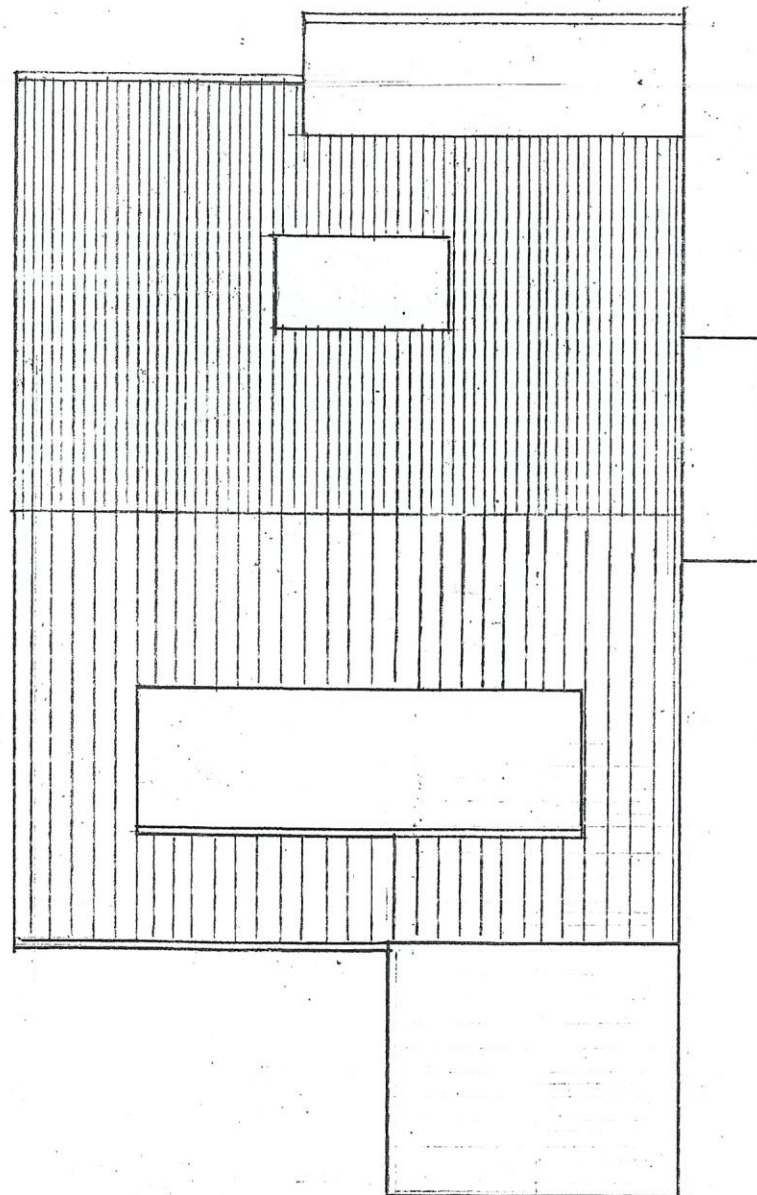

EXISTING ROOF PLAN

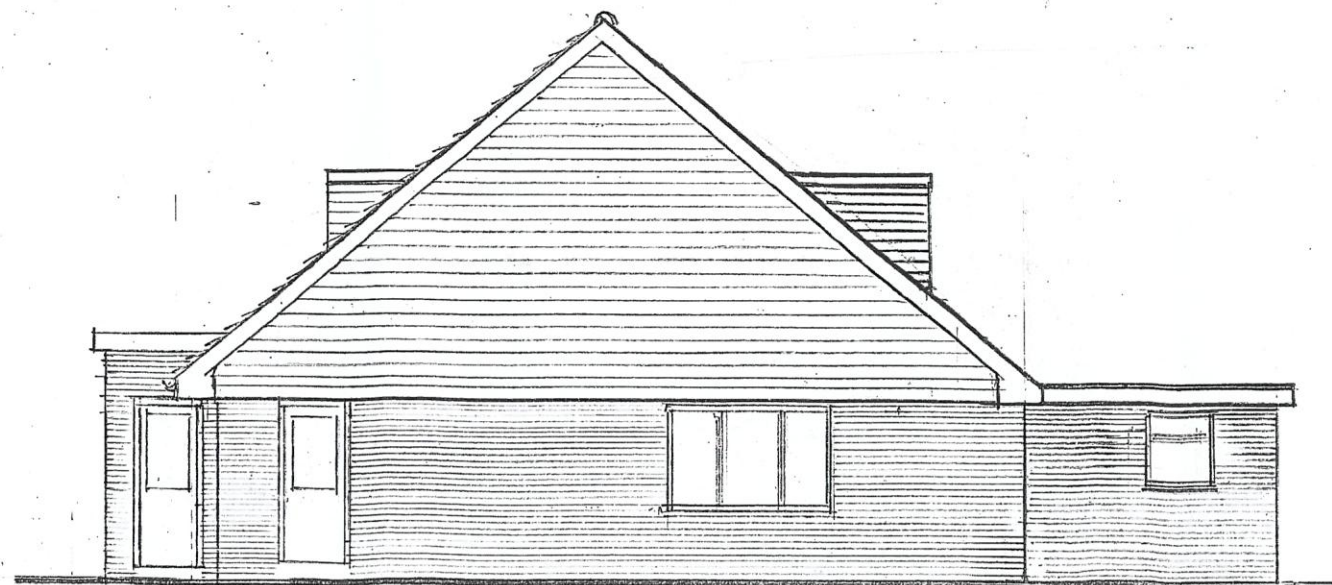

East

REVISIONS

M.J.J. TANNER
30 WOODLANDS PARK
MAIN ROAD, YAPTON
WEST SUSSEX BN18.0EZ
01243 920866
maxtanner@hotmail.co.uk

Mr & Mrs L P Mawbey
49 Manor Rd
East Preston
BN16 1QA

Proposed First Floor
Front Extension and
Alterations to Dormer

DATE Sept 2020

SCALE 1:100

DRG No 1132 -2