




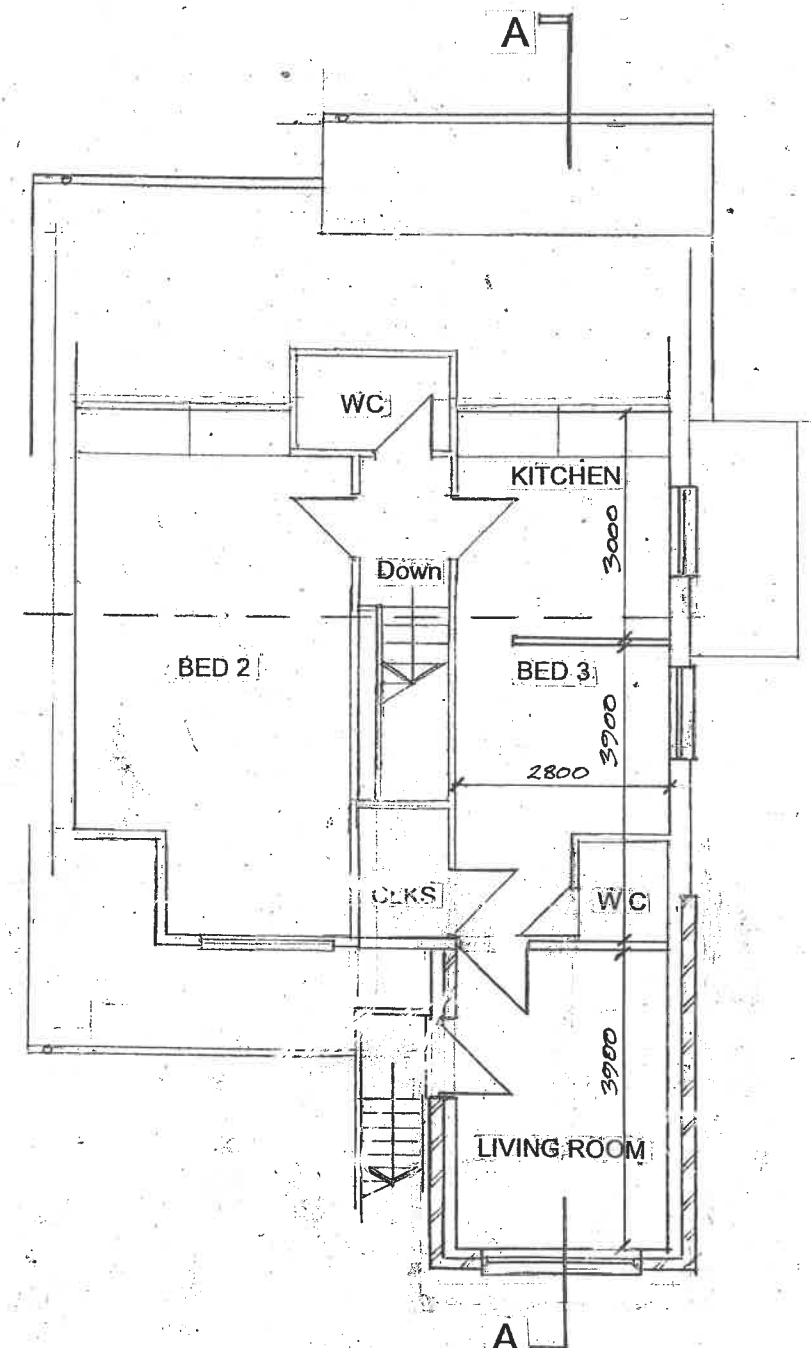

PROPOSED 1st FLOOR PLAN

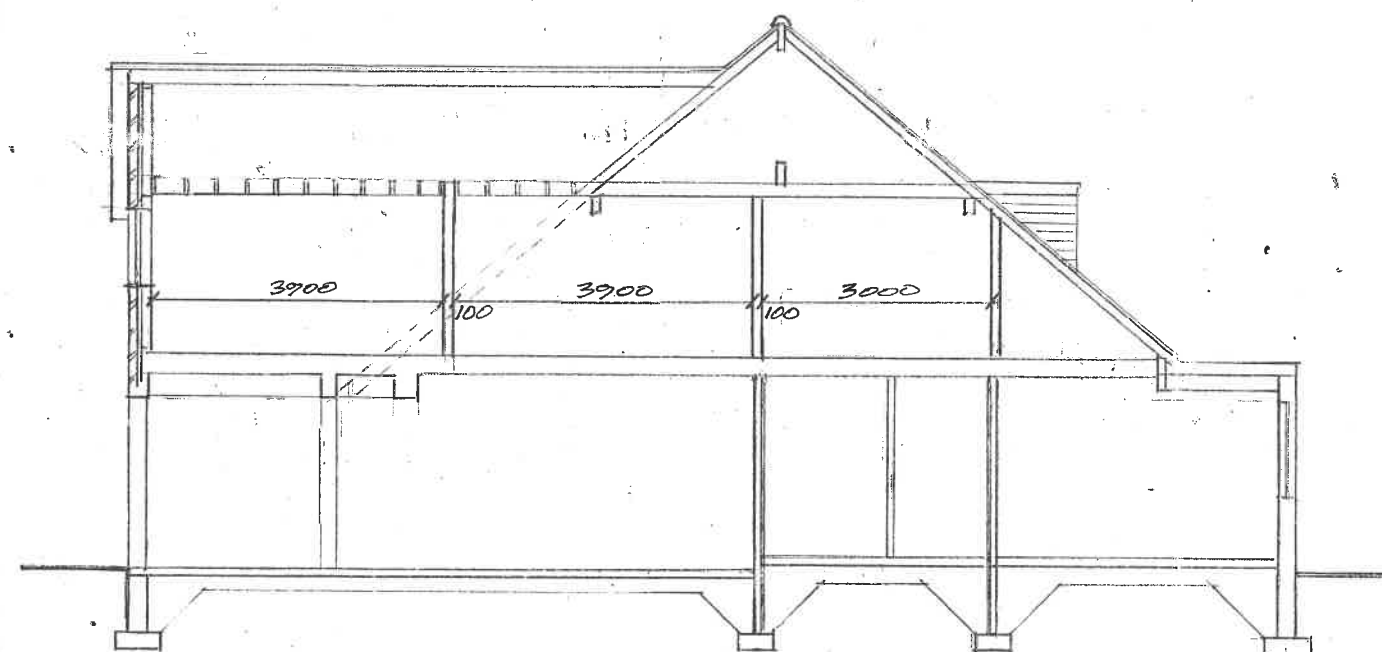

Section A - A

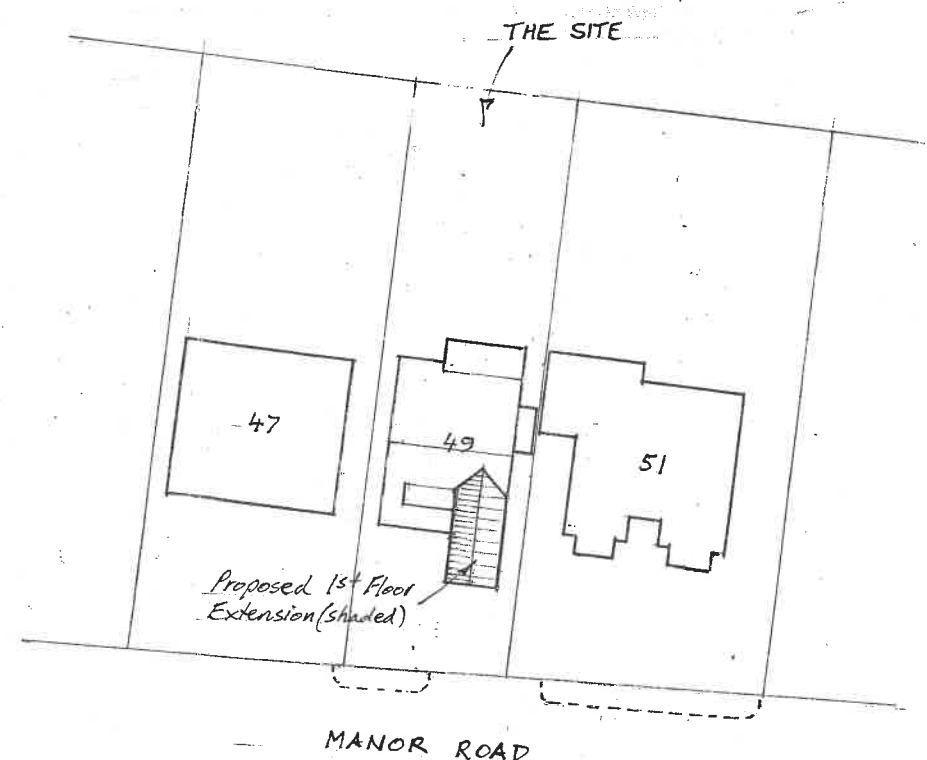

BLOCK PLAN 1-500

D	Windows revised to Living Room Bed 3 & Kitchen 4/10/2020
C	Additional dims added 31/10/2020
B	Dims & section added 22/10/2020
A	Block Plan added 12/10/2020

REVISIONS

M.J.J. TANNER

30 WOODLANDS PARK
MAIN ROAD, YAPTON
WEST SUSSEX BN18 0EZ

01243 920866
maxtanner@hotmail.co.uk

Mr & Mrs L P Mawbey
49 Manor Rd
East Preston
BN16 1QA

Proposed First Floor
Front Extension and
Alterations to Dormer

DATE Sept 2020

SCALE 1:100 AT A3

DRG No 1132-4 D