



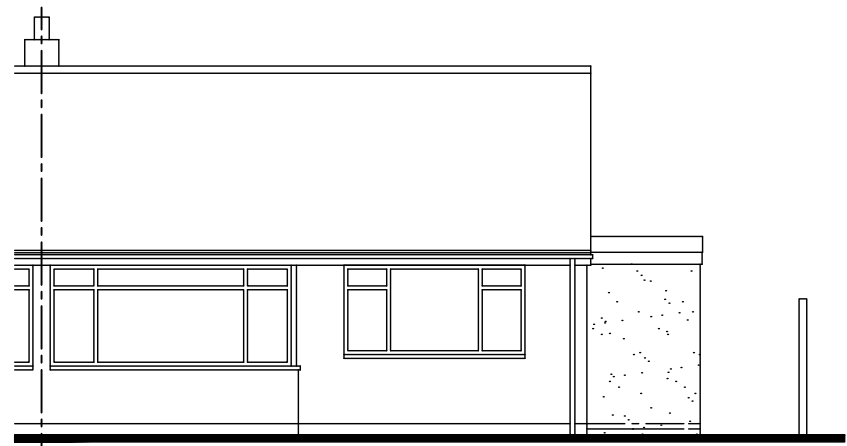


FRONT NORTH ELEVATION
PROPOSED ELEVATIONS

Scale 1:100

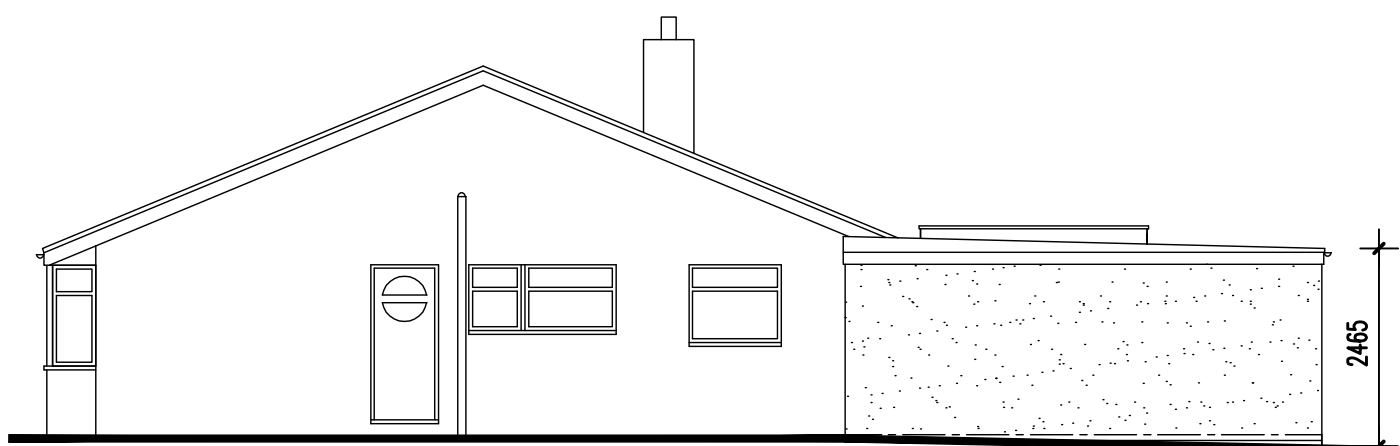


SIDE WEST ELEVATION

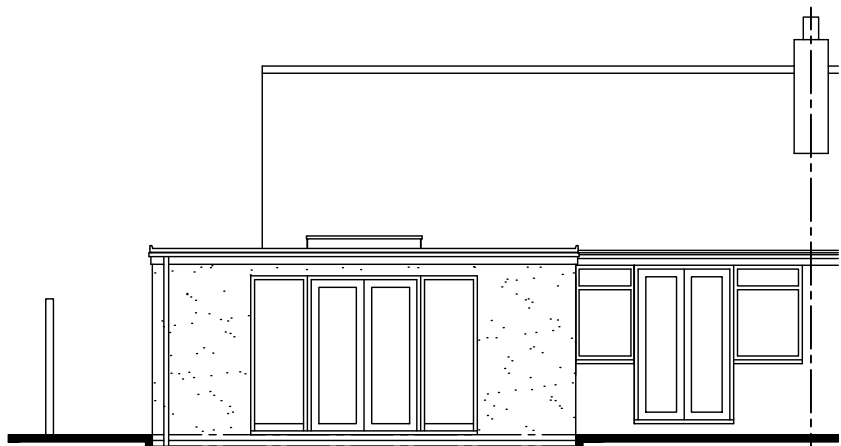

REAR SOUTH ELEVATION


SCHEDULE OF MATERIALS
WALLS - SMOOTH RENDER COLOUR WHITE
ROOF - FLAT ROOF
WINDOWS & DOORS - NEW PVCu COLOUR GREY TO MATCH EXISTING
ROOF LANTERN - NEW PVCu COLOUR WHITE
RAINWATER GOODS - NEW PVCu COLOUR GREY

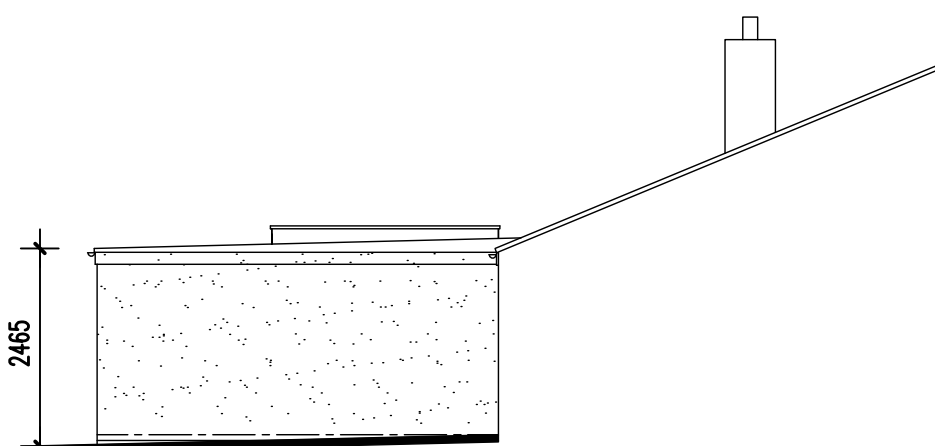

SIDE EAST ELEVATION


No dimensions to be scaled from drawing except for planning purposes.
The contractor should check all dimensions on site.
It is the contractors responsibility to ensure compliance with Building Regulations.
C.D.M. Regs. 2015. The Client is advised of his responsibilities to appoint a Planning Supervisor under these Regs. All works to comply with the C.D.M. Regs. 2015.
The Party Wall Act. 1996 The property owner is advised of the requirements of the Act, & the requirement to serve a Party Wall Notice on any adjoining owners as required under the act.

- REVISIONS:
- A. 06.06.21 Amended in accordance with client's comments.
 - B. 03.09.21 Dimensions added to elevations and section.
 - C. 03.09.21 Extension reduced in height and width.
 - D. 06.09.21 Extension amended.
 - E. 06.09.21 Dummy pitch added to extension.
 - F. 22.09.21 Extension amended.
 - G. 07.10.21 Block plan updated.

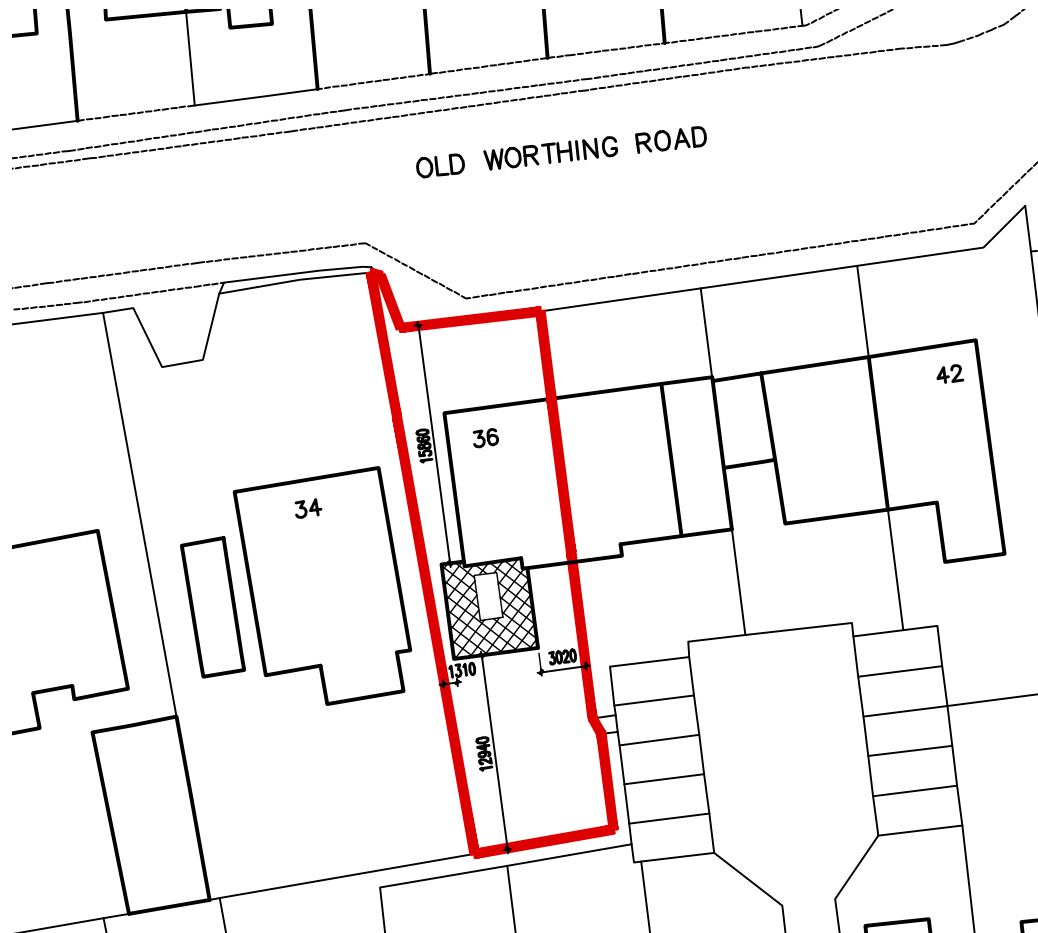



BLOCK PLAN

Scale 1:500

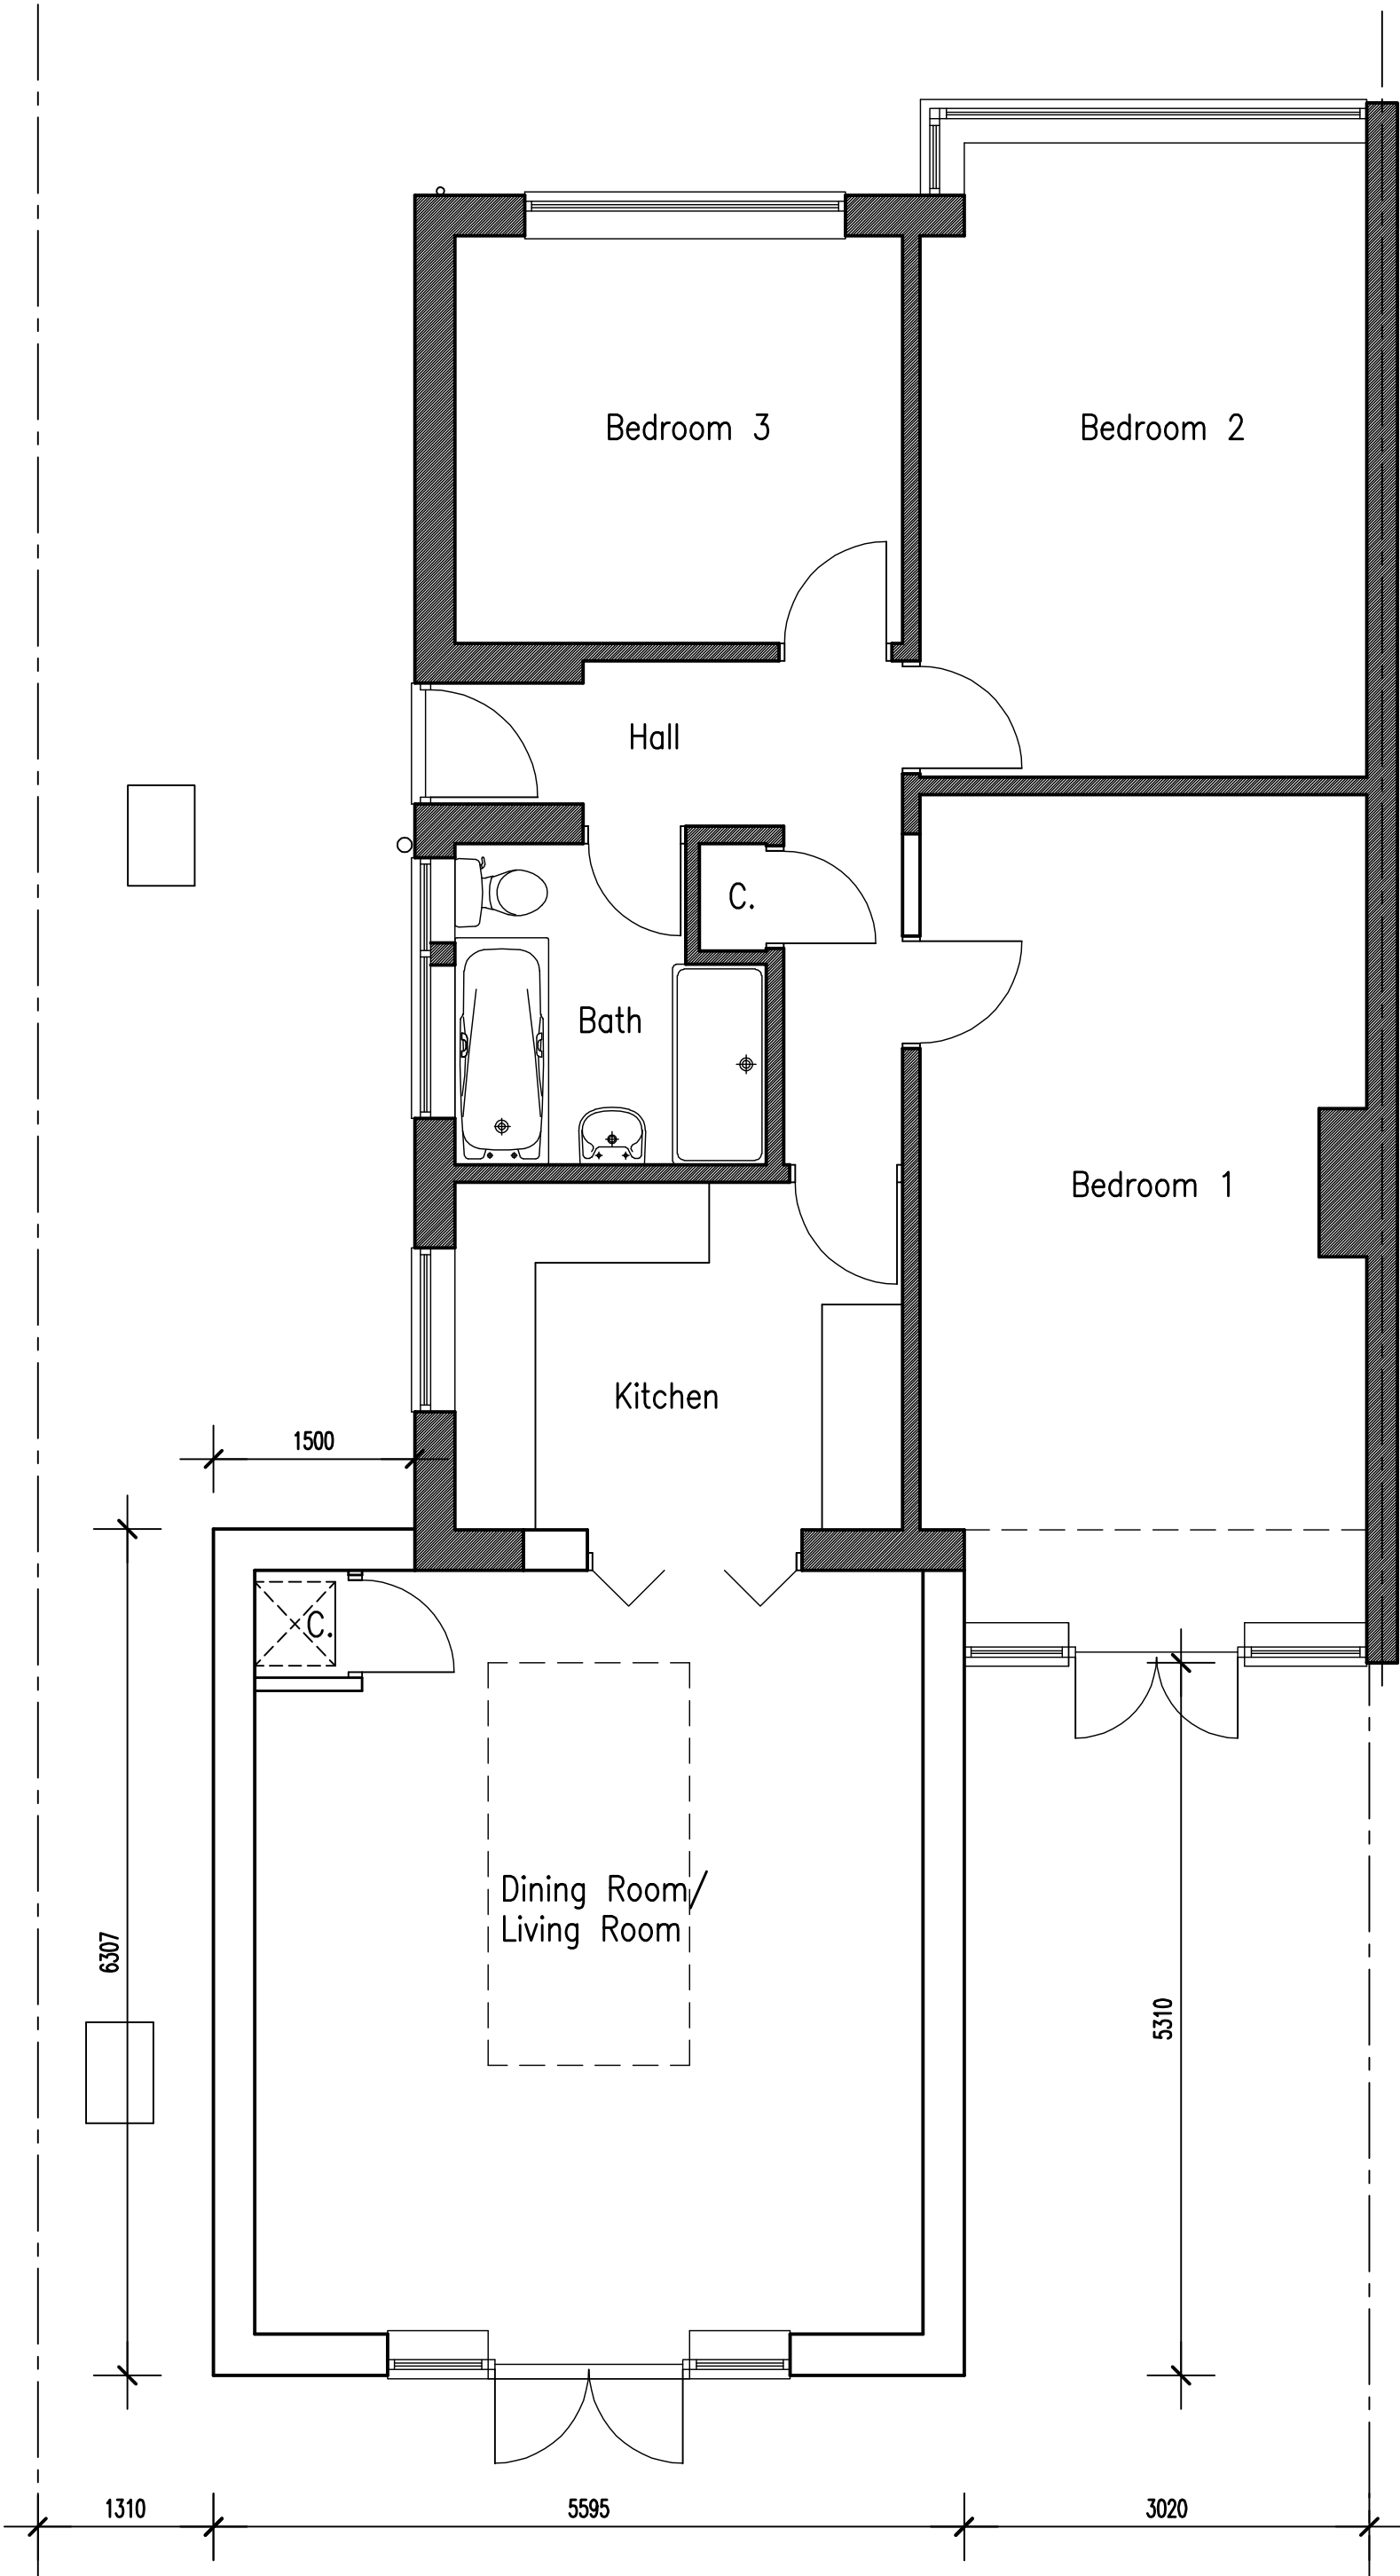


PROPOSED GROUND FLOOR PLAN

Scale 1:50

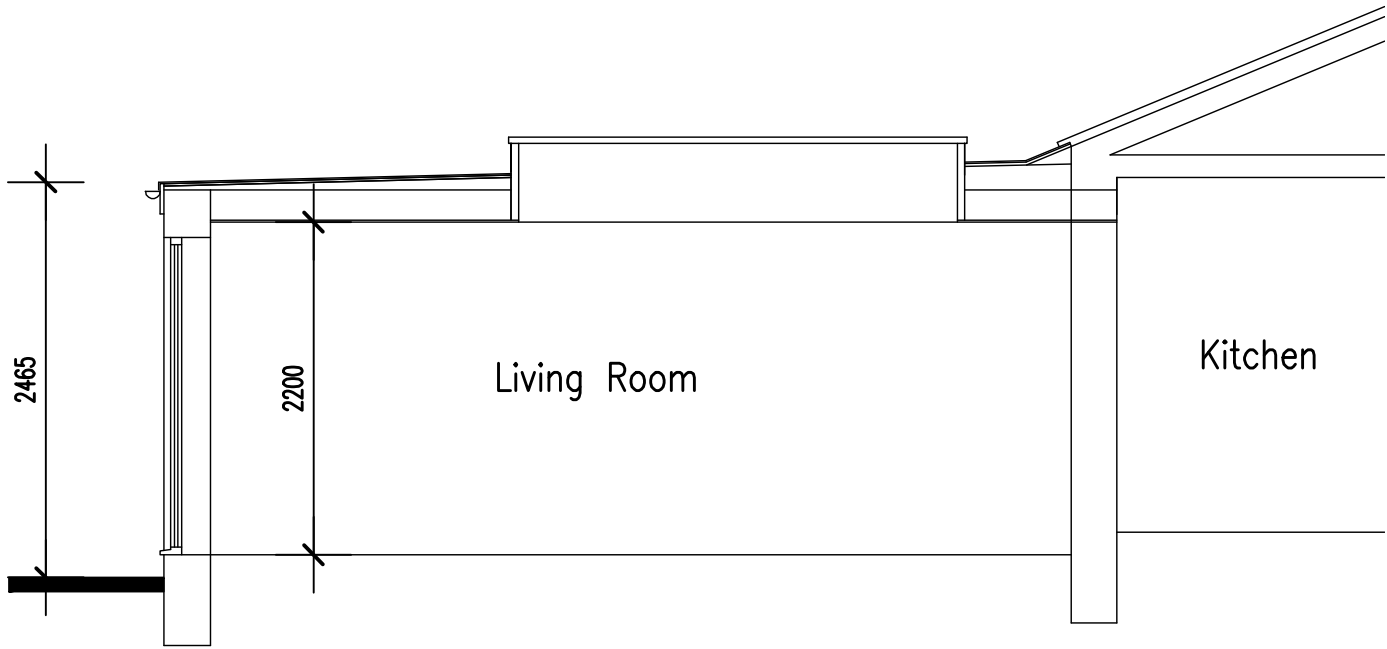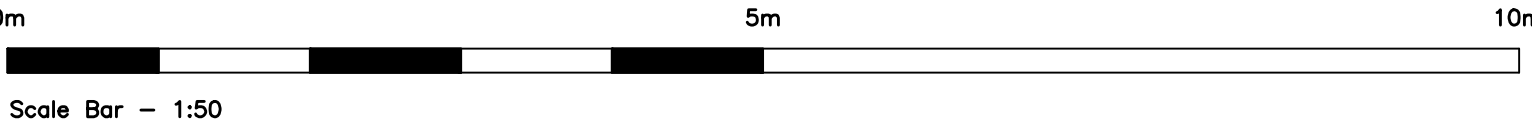

TYPICAL SECTION

Scale 1:50

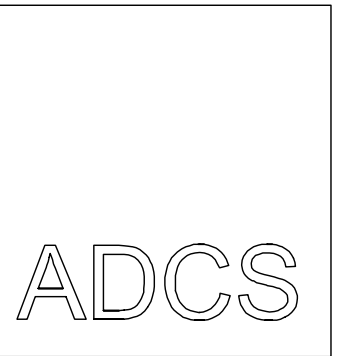

Architectural Design
Computer Services

30 Foxley Lane
Worthing
West Sussex
BN13 3AD
Tel: 01903 280701
E-mail:
adcs@sky.com

Client

MR M. & MRS L. THOMAS

Project

PROPOSED REAR EXTENSION
36 OLD WORTHING ROAD
EAST PRESTON
WEST SUSSEX BN16 1DZ

Drawing

PROPOSED FLOOR PLANS &
ELEVATIONS

Scale

1:50 &
1:100 @ A1

Date

27.07.21

Drawn

TP

Drawing No.

Revision

1498/P02

G