






Scale Bar 1:100

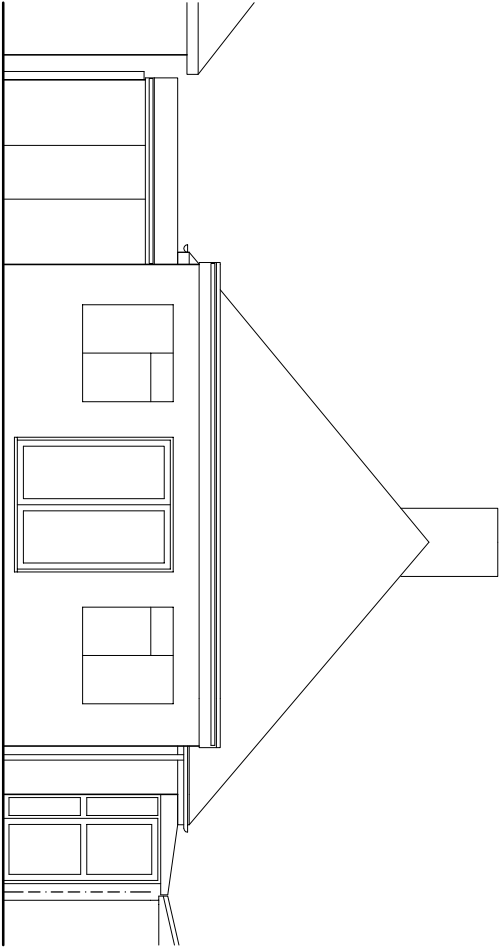


EXISTING EAST ELEVATION 1:100

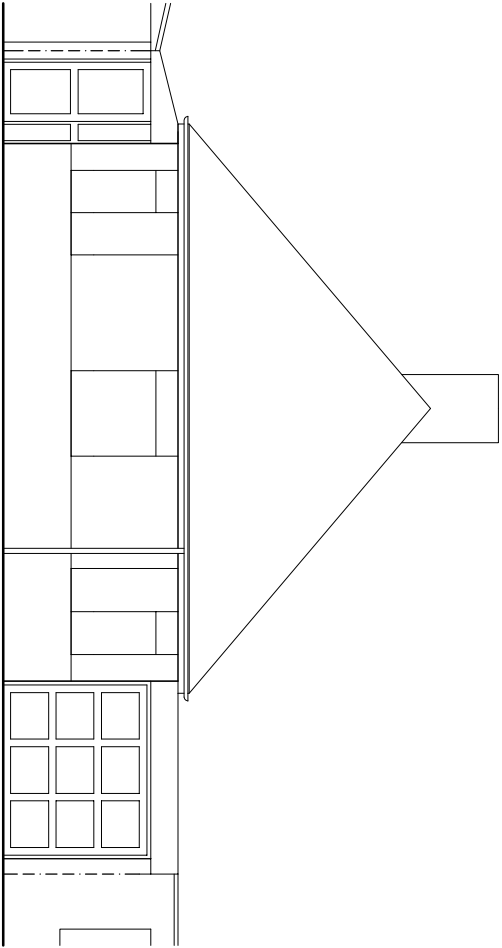


EXISTING WEST ELEVATION 1:100

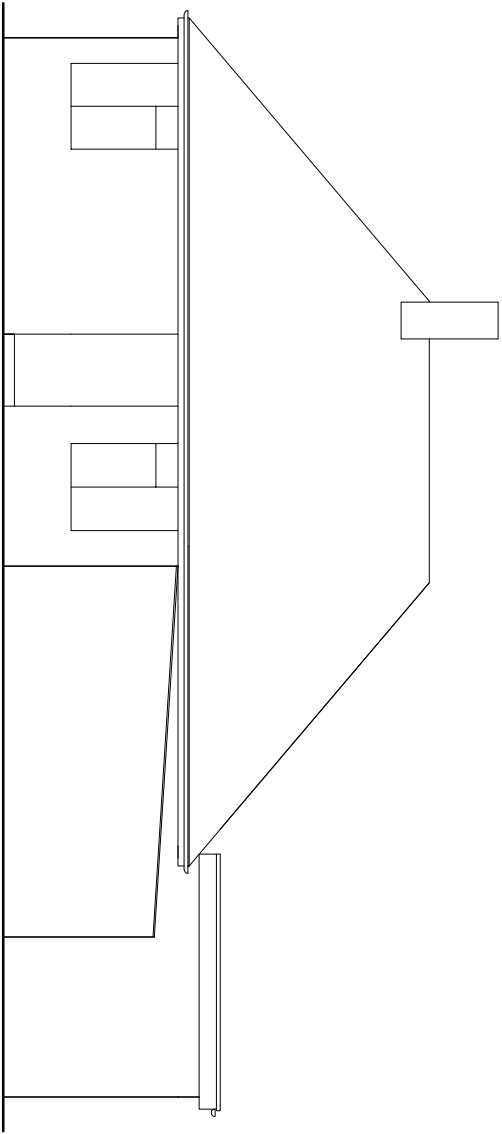


EXISTING SOUTH ELEVATION 1:100

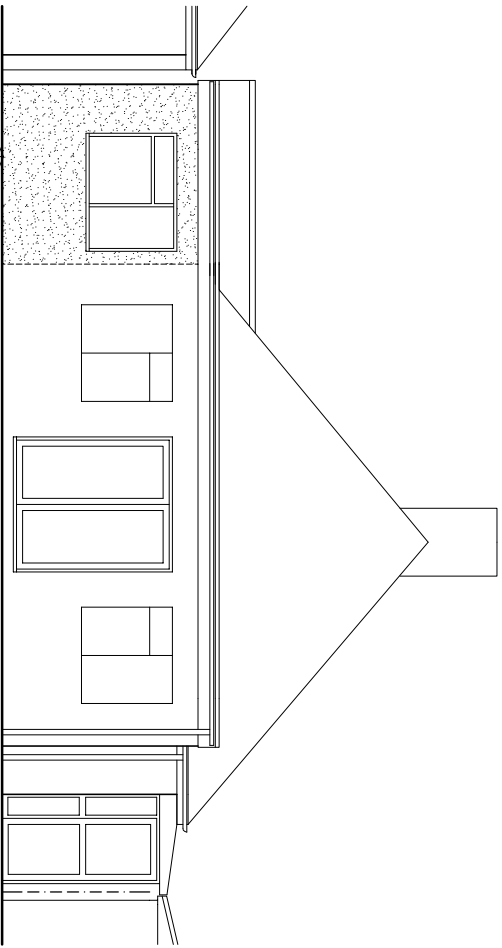

PROPOSED EAST ELEVATION 1:100

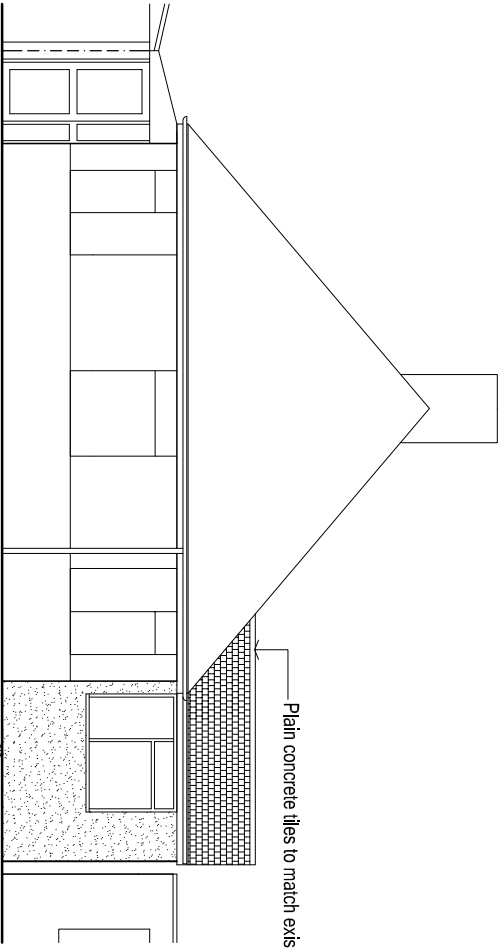

PROPOSED WEST ELEVATION 1:100

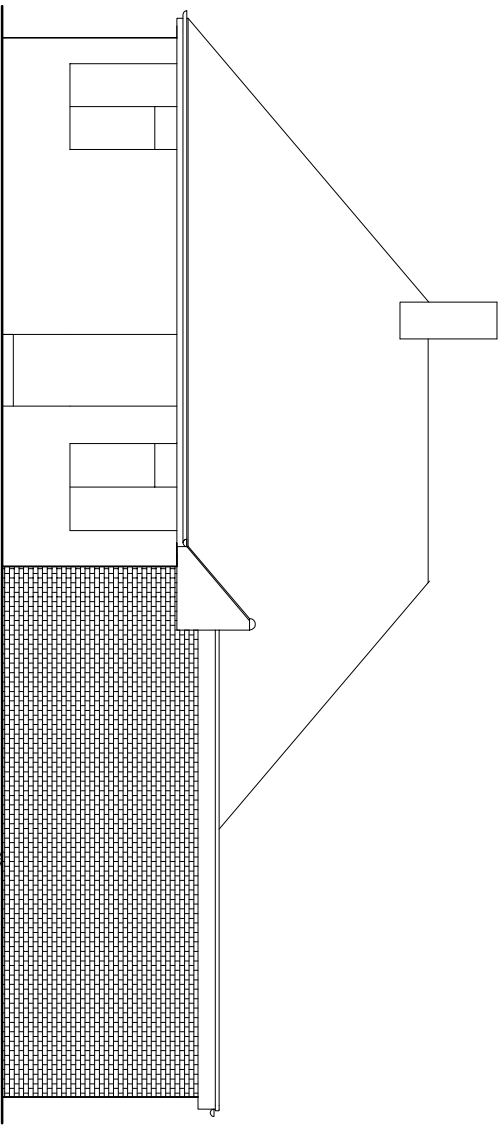

PROPOSED SOUTH ELEVATION 1:100

ARW Design	DRAWING TITLE: ELEVATIONS PROJECT: SIDE EXTENSION TO REPLACE EXISTING GARAGE	LOCATION: 22, NORMANDY LANE, EAST PRESTON CLIENT: G. & S. HICKS	SCALE: AS NOTED @ paper size A3 DATE: JUNE 2021	DRAWING NO: 6021/3
			DRAWN: ARW	REVISION: