






Ground Floor Plan
1:50

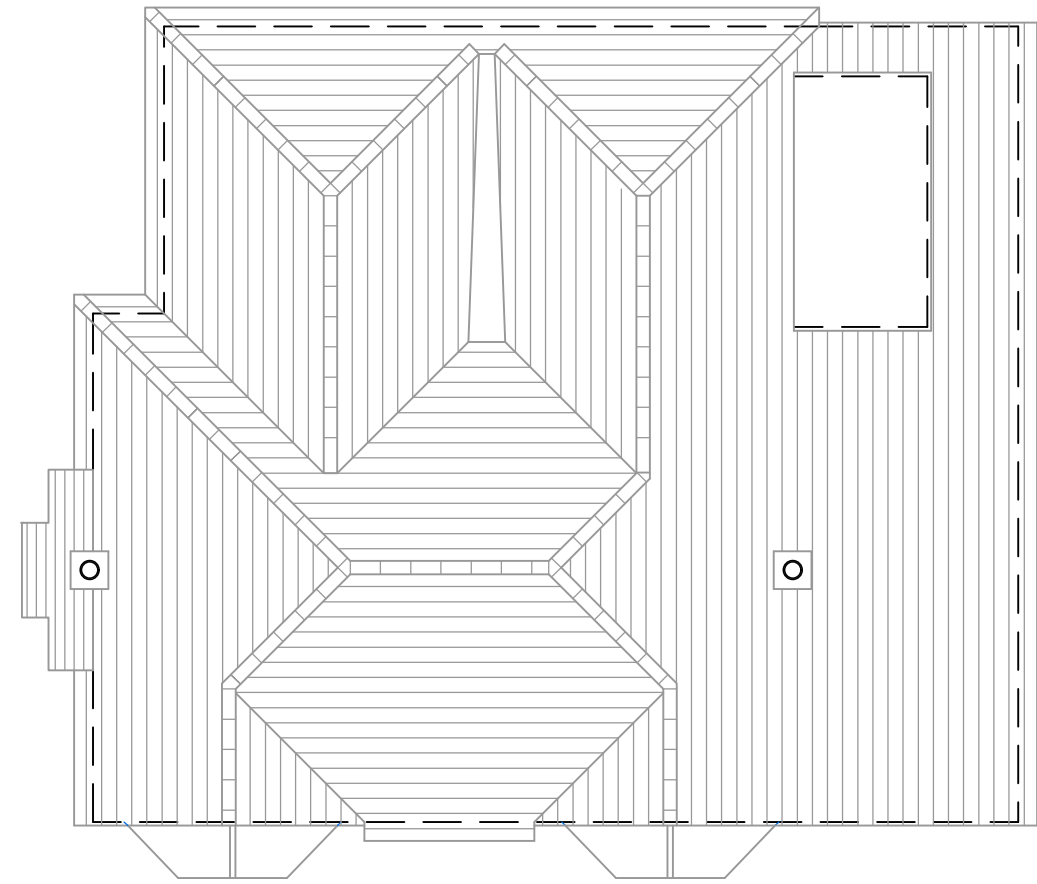

Roof Plan 1:100

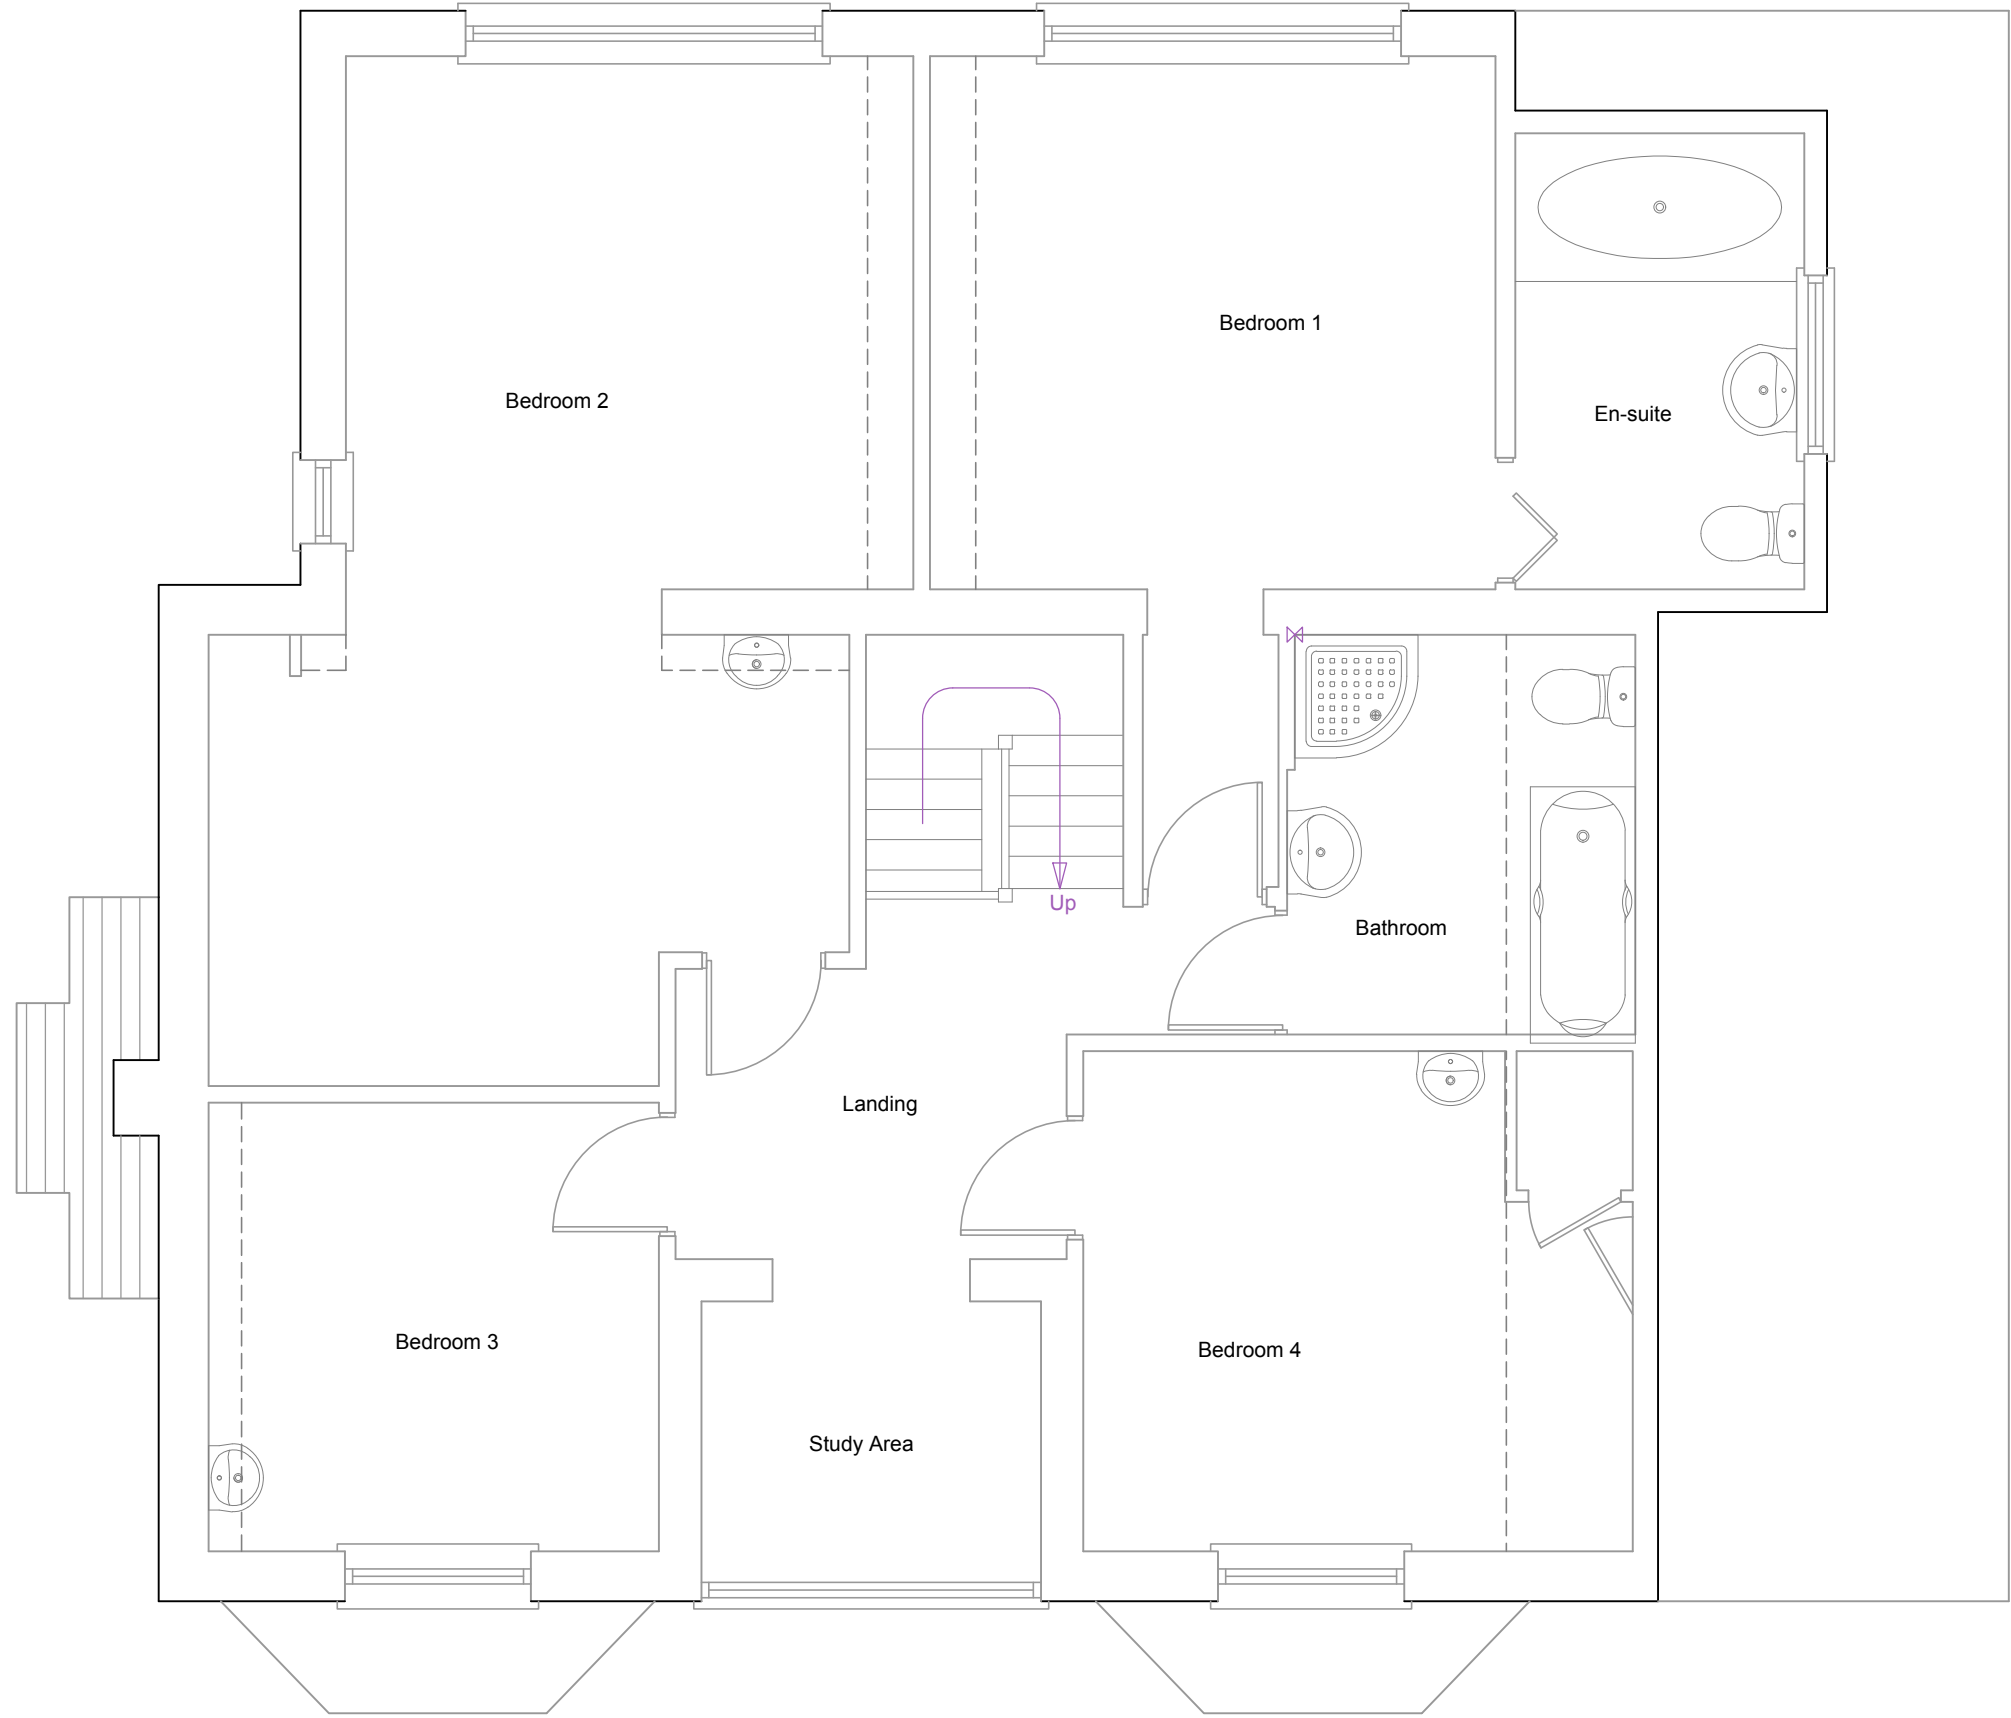

First Floor Plan
1:50

 

This drawing is the property of Fuller Associates and is not to be copied reproduced, retained or disclosed to any unauthorised person either wholly or in part without prior consent. Do not scale from this drawing except for Planning purposes. Use all figured dimensions only. All figured dimensions to be checked on site prior to construction. All discrepancies, errors and omissions to be reported to Fuller Associates prior to construction. Layout and dimensions existing building to be checked on site.

Chartered Surveyors • Architectural Design

FULLER
ASSOCIATES

10-11 The Parade, Willowhayne Crescent,
East Preston, West Sussex BN16 1NS

tel: 01903 774754

email: architectural@fuller-associates.co.uk
www.fuller-associates.co.uk

Job Title

Little Dormers, 23 Upper Drive

Client

Mr T Legon & Mrs H Barnes

Drawing Name

Floor Plans and Roof Plan - Existing

Drawing Status

Planning

Drawn by AP Date July 20

Checked by DF Date July 20

Drawing Scale

1:50 at A1

Drawing No Status Revision

203075/ 01