




North Elevation –
(Rear) 1:100

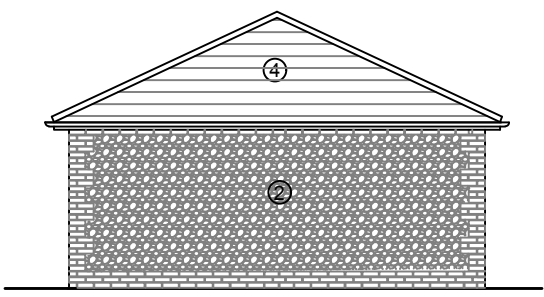


East Elevation –
(Side) 1:100

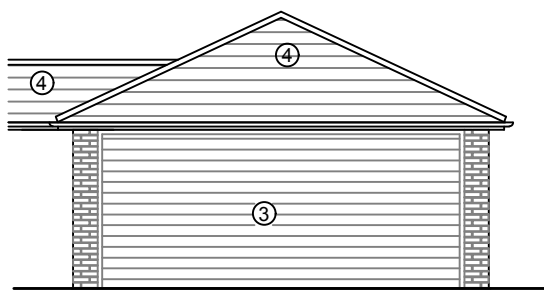


South Elevation –
(Front) 1:100

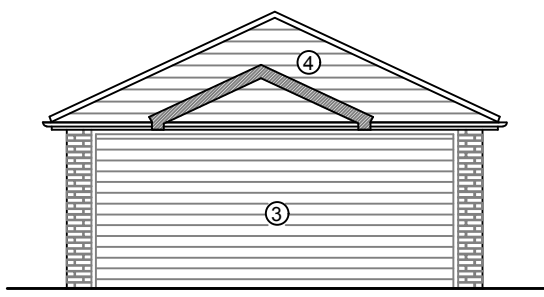



West Elevation –
(Side) 1:100

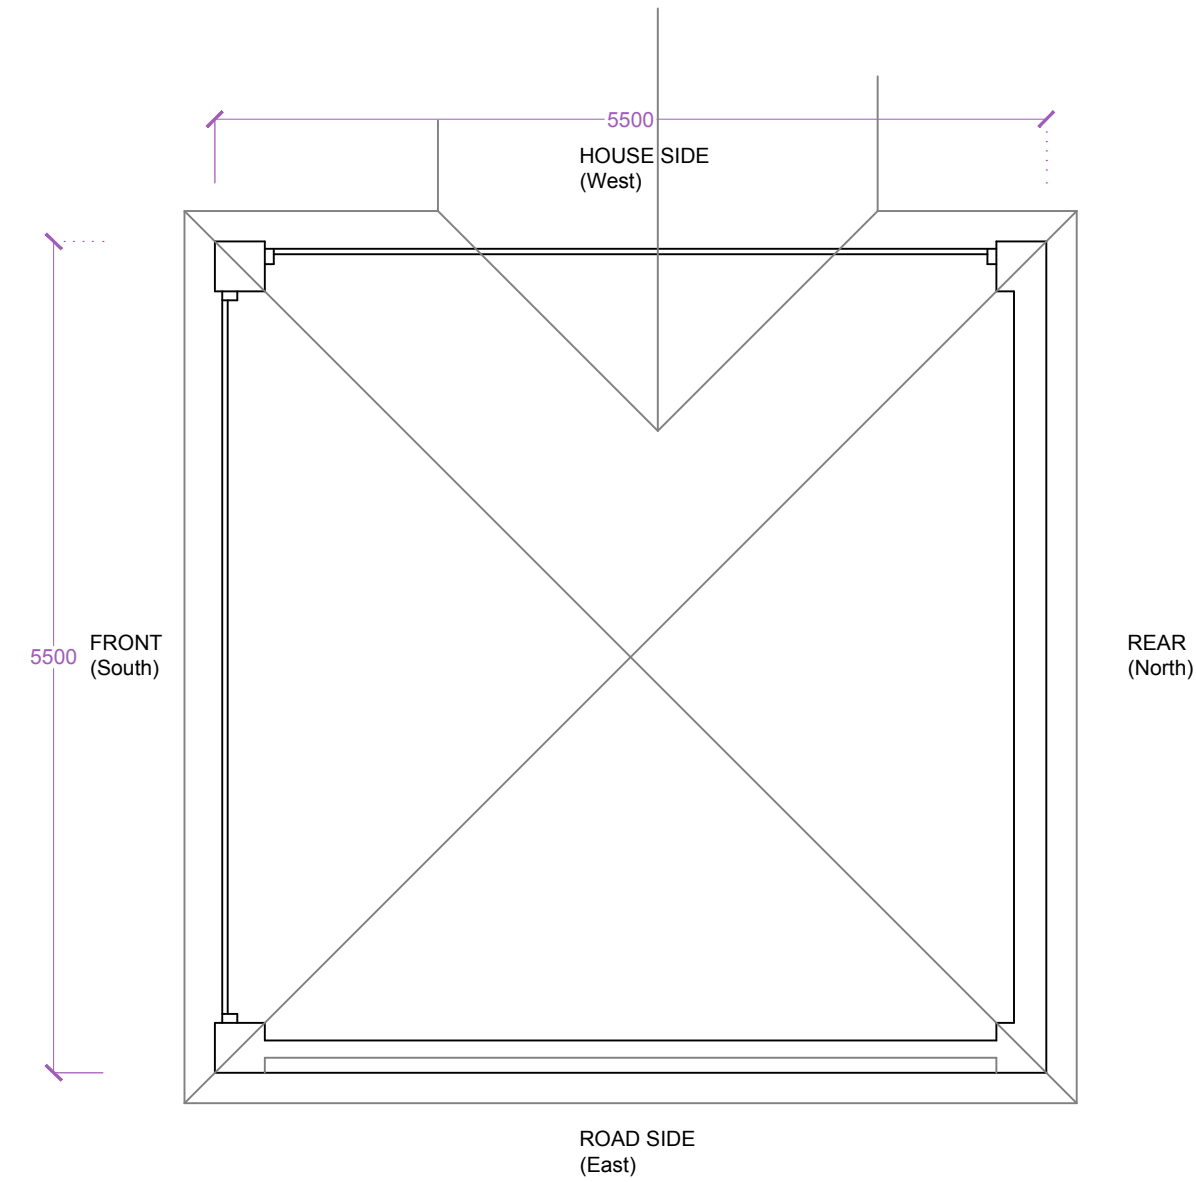

West Elevation –
(Rear) 1:100

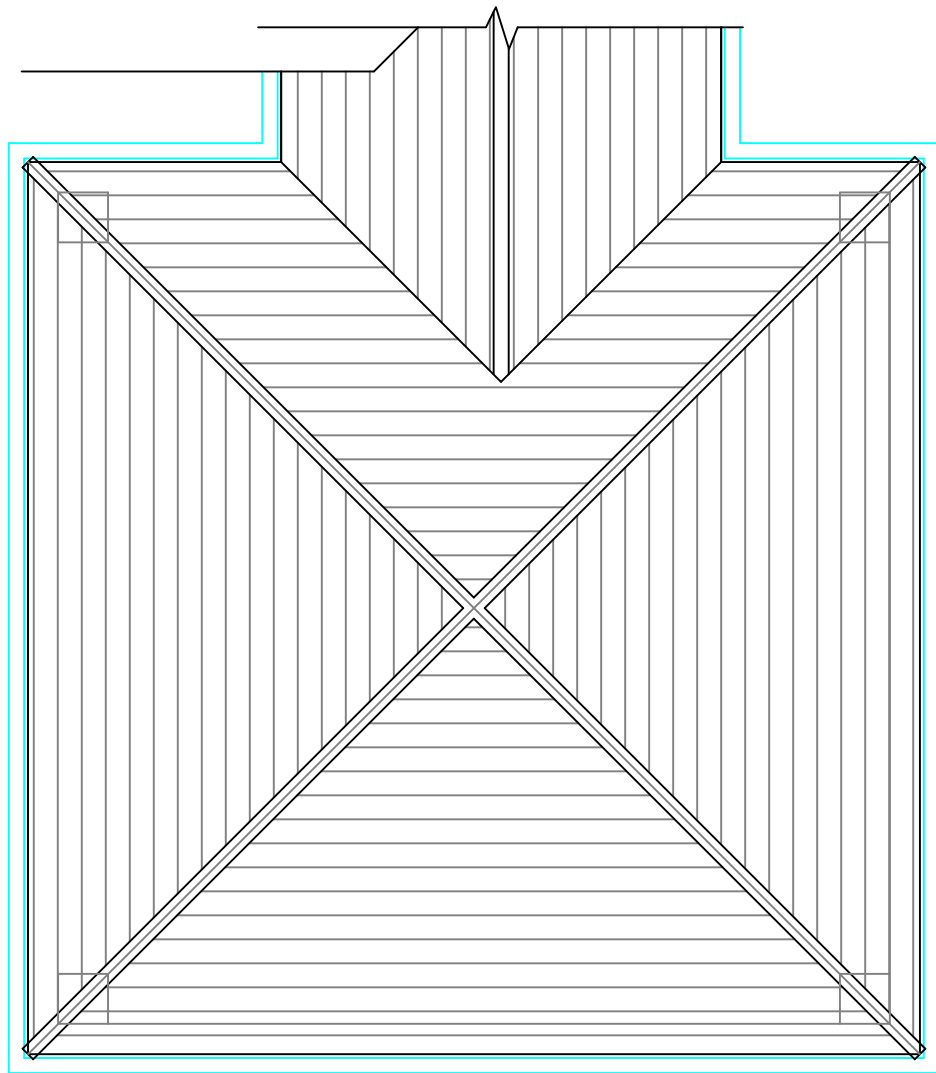

West Elevation –
(Rear) 1:100

  

Legend:

Elevations Key:

- ① - New brickwork to match existing
- ② - New flint panel wall
- ③ - New door
- ④ - New plain clay roof tile to match existing

A Garage roof updated and height/mass adjusted 18/9/20 ALP

This drawing is the property of Fuller Associates and is not to be copied reproduced, retained or disclosed to any unauthorised person either wholly or in part without prior consent. Do not scale from this drawing except for Planning purposes. Use all figured dimensions only. All figured dimensions to be checked on site prior to construction. All discrepancies, errors and omissions to be reported to Fuller Associates prior to construction. Layout and dimensions existing building to be checked on site.

Chartered Surveyors • Architectural Design

FULLER
ASSOCIATES

10-11 The Parade, Willowhayne Crescent,
East Preston, West Sussex BN16 1NS

tel: 01903 774754

email: architectural@fuller-associates.co.uk
www.fuller-associates.co.uk

Job Title

Little Dormers, 23 Upper Drive

Client

Mr T Legon & Mrs H Barnes

Drawing Name

Garage Plans and Elevations -
Proposed

Drawing Status

Planning

Drawn by

ALP

Date

July 20

Checked by

DF

Date

July 20

Drawing Scale

1:50, 1:100 at A2

Drawing No

203075/ 07

Status

Revision

A