


4/20/2024 10:00:00 AM 10/20/2024 10:00:00 AM

Ground Floor

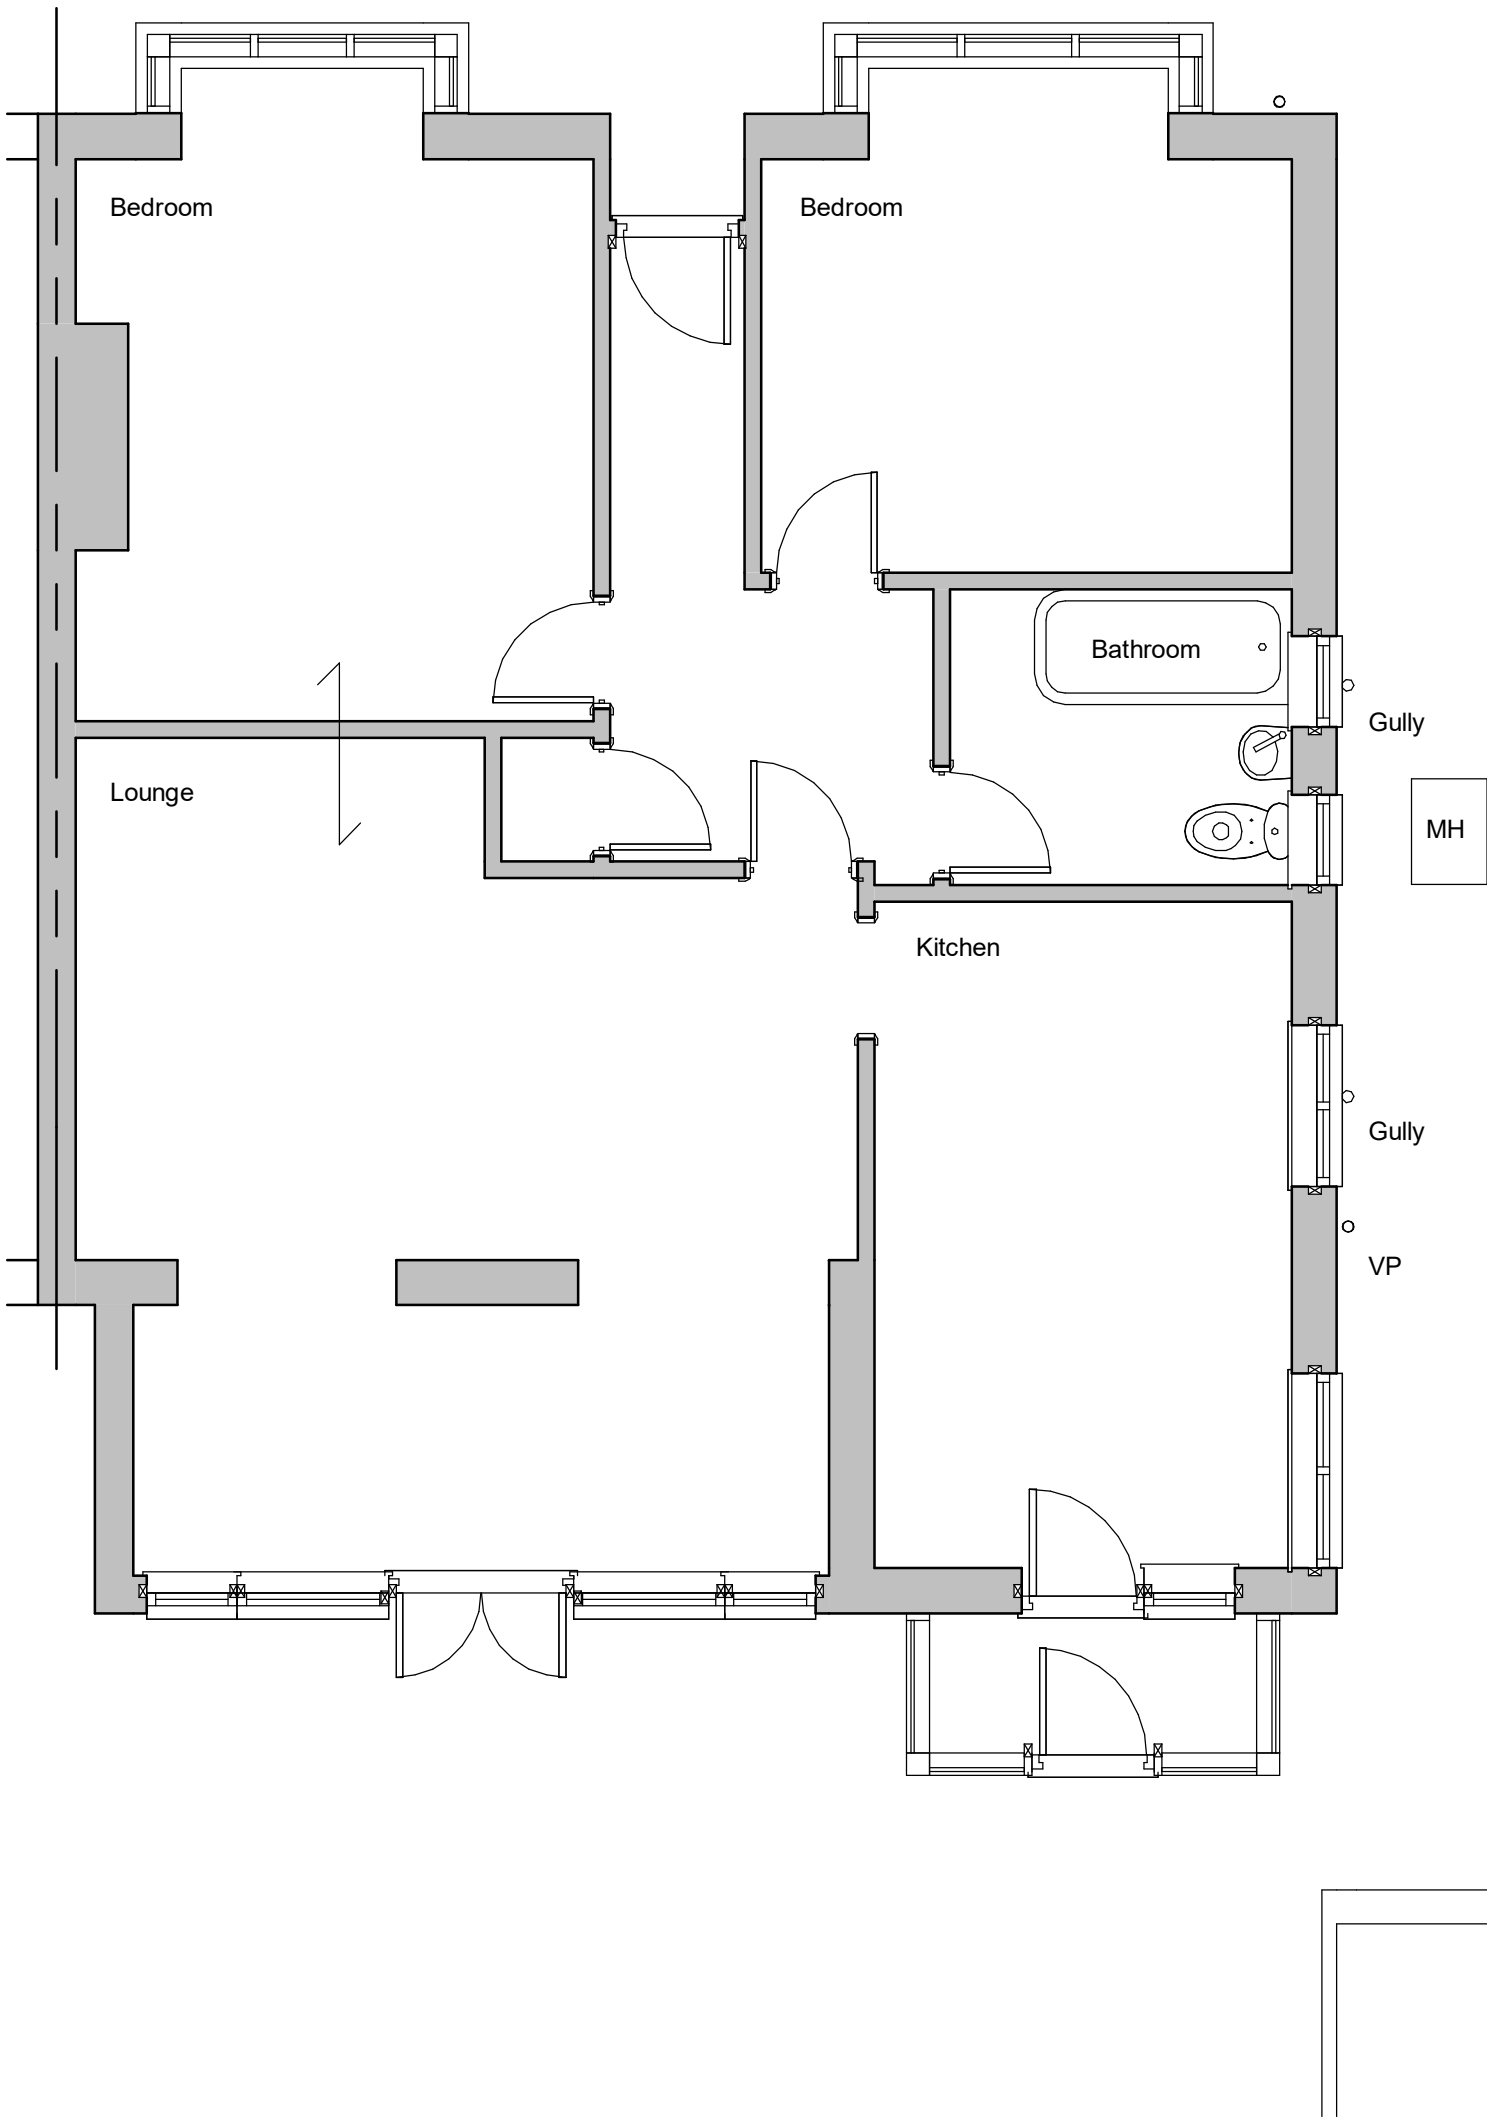


Side Elevation

Rear Elevation

Side Elevation

Front Elevation

Revisions

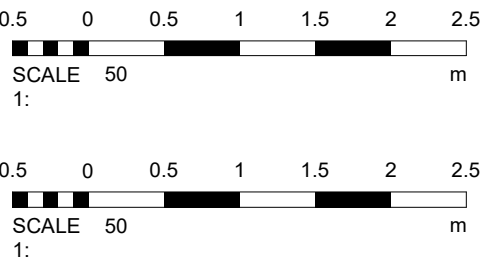

Materials

Drawing Number	2021/198	Sheet	1 of 1
----------------	----------	-------	--------

Size	A1	Scale	1:50, 1:100
------	----	-------	-------------

Project	Existing details September 2021
---------	------------------------------------

Job Title	11 Warren Crescent East Preston Littlehampton BN16 1BH
-----------	---

Do Not scale from this drawing except for planning as photocopies will be subject to distortion.
Drawings to be read in conjunction with all other Designers and structural engineers contract drawings and specifications: Any discrepancies must be brought to the attention of the Designer immediately.
The contractor must verify all dimensions by site measurement before ordering materials or manufacturing components.
Substitute materials and products to those named will be acceptable if proven to be of equal or higher performance and not in conflict with other elements.

M.J.Humphrey
Ltd



Mel Humphrey MRICS, MBEng 39 Northease Drive Hove East Sussex BN3 8PQ Mel@mjhumphrey.co.uk 07701055182	Adam Humphrey 230 Dominion Road Worthing West Sussex BN14 8JL Adam@mjhumphrey.co.uk 07812419142
--	---