




EP1125108

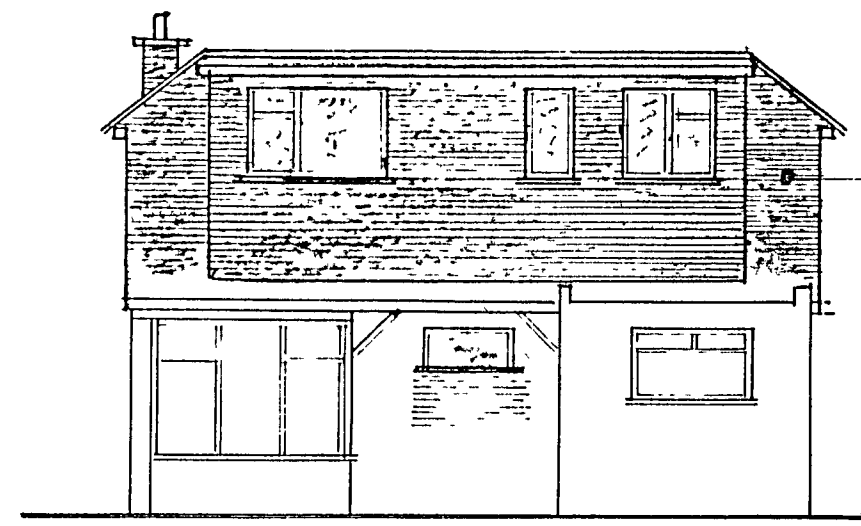


SOUTH ELEVATION

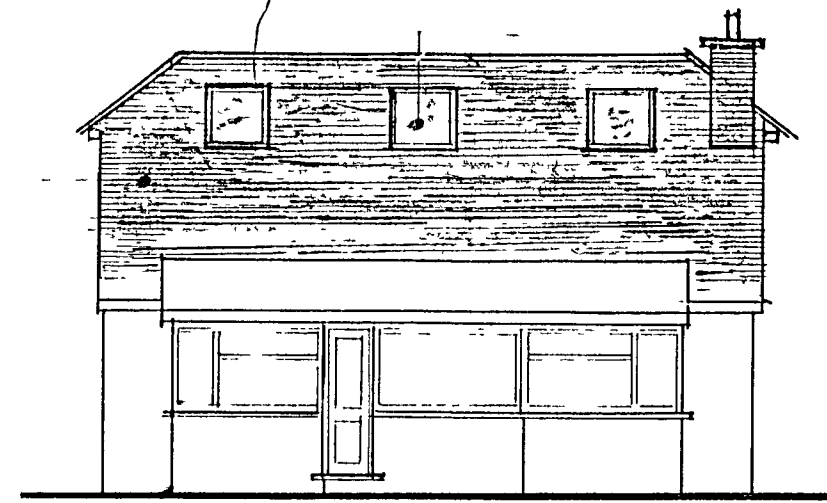

NORTH ELEVATION

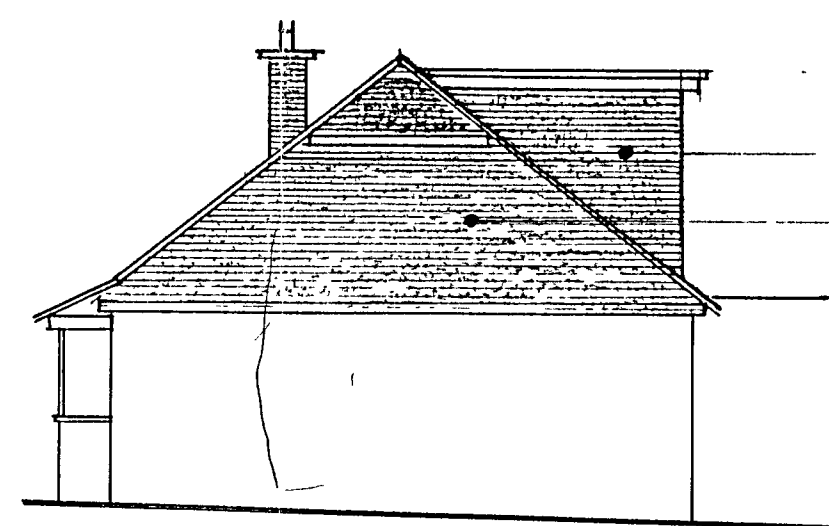

WEST ELEVATION

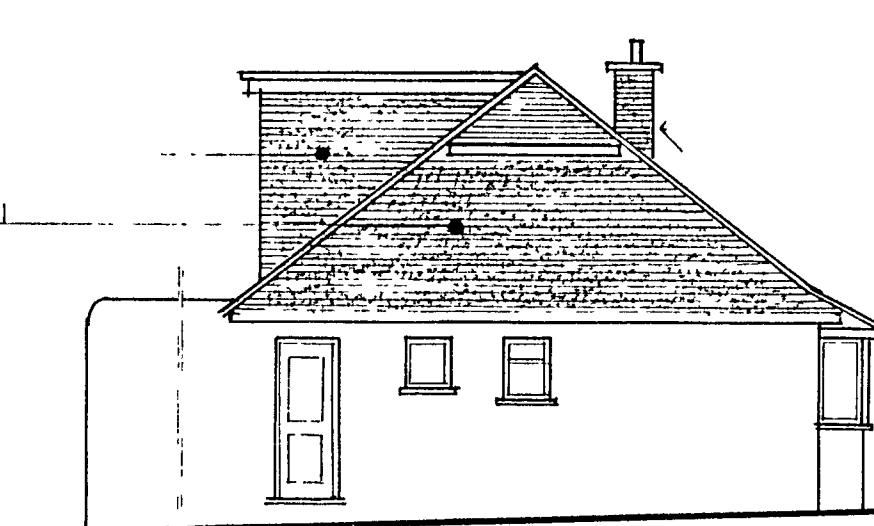

EAST ELEVATION

NOTES


All dimensions must be checked on site and not scaled from this drawing.

Drawing to planning stage only.


**All workmanship and materials
to comply with building regulations.**

All dimensions to be checked on site by builder before any work is commenced.


Savage EP/125/08
34 BN161BT.

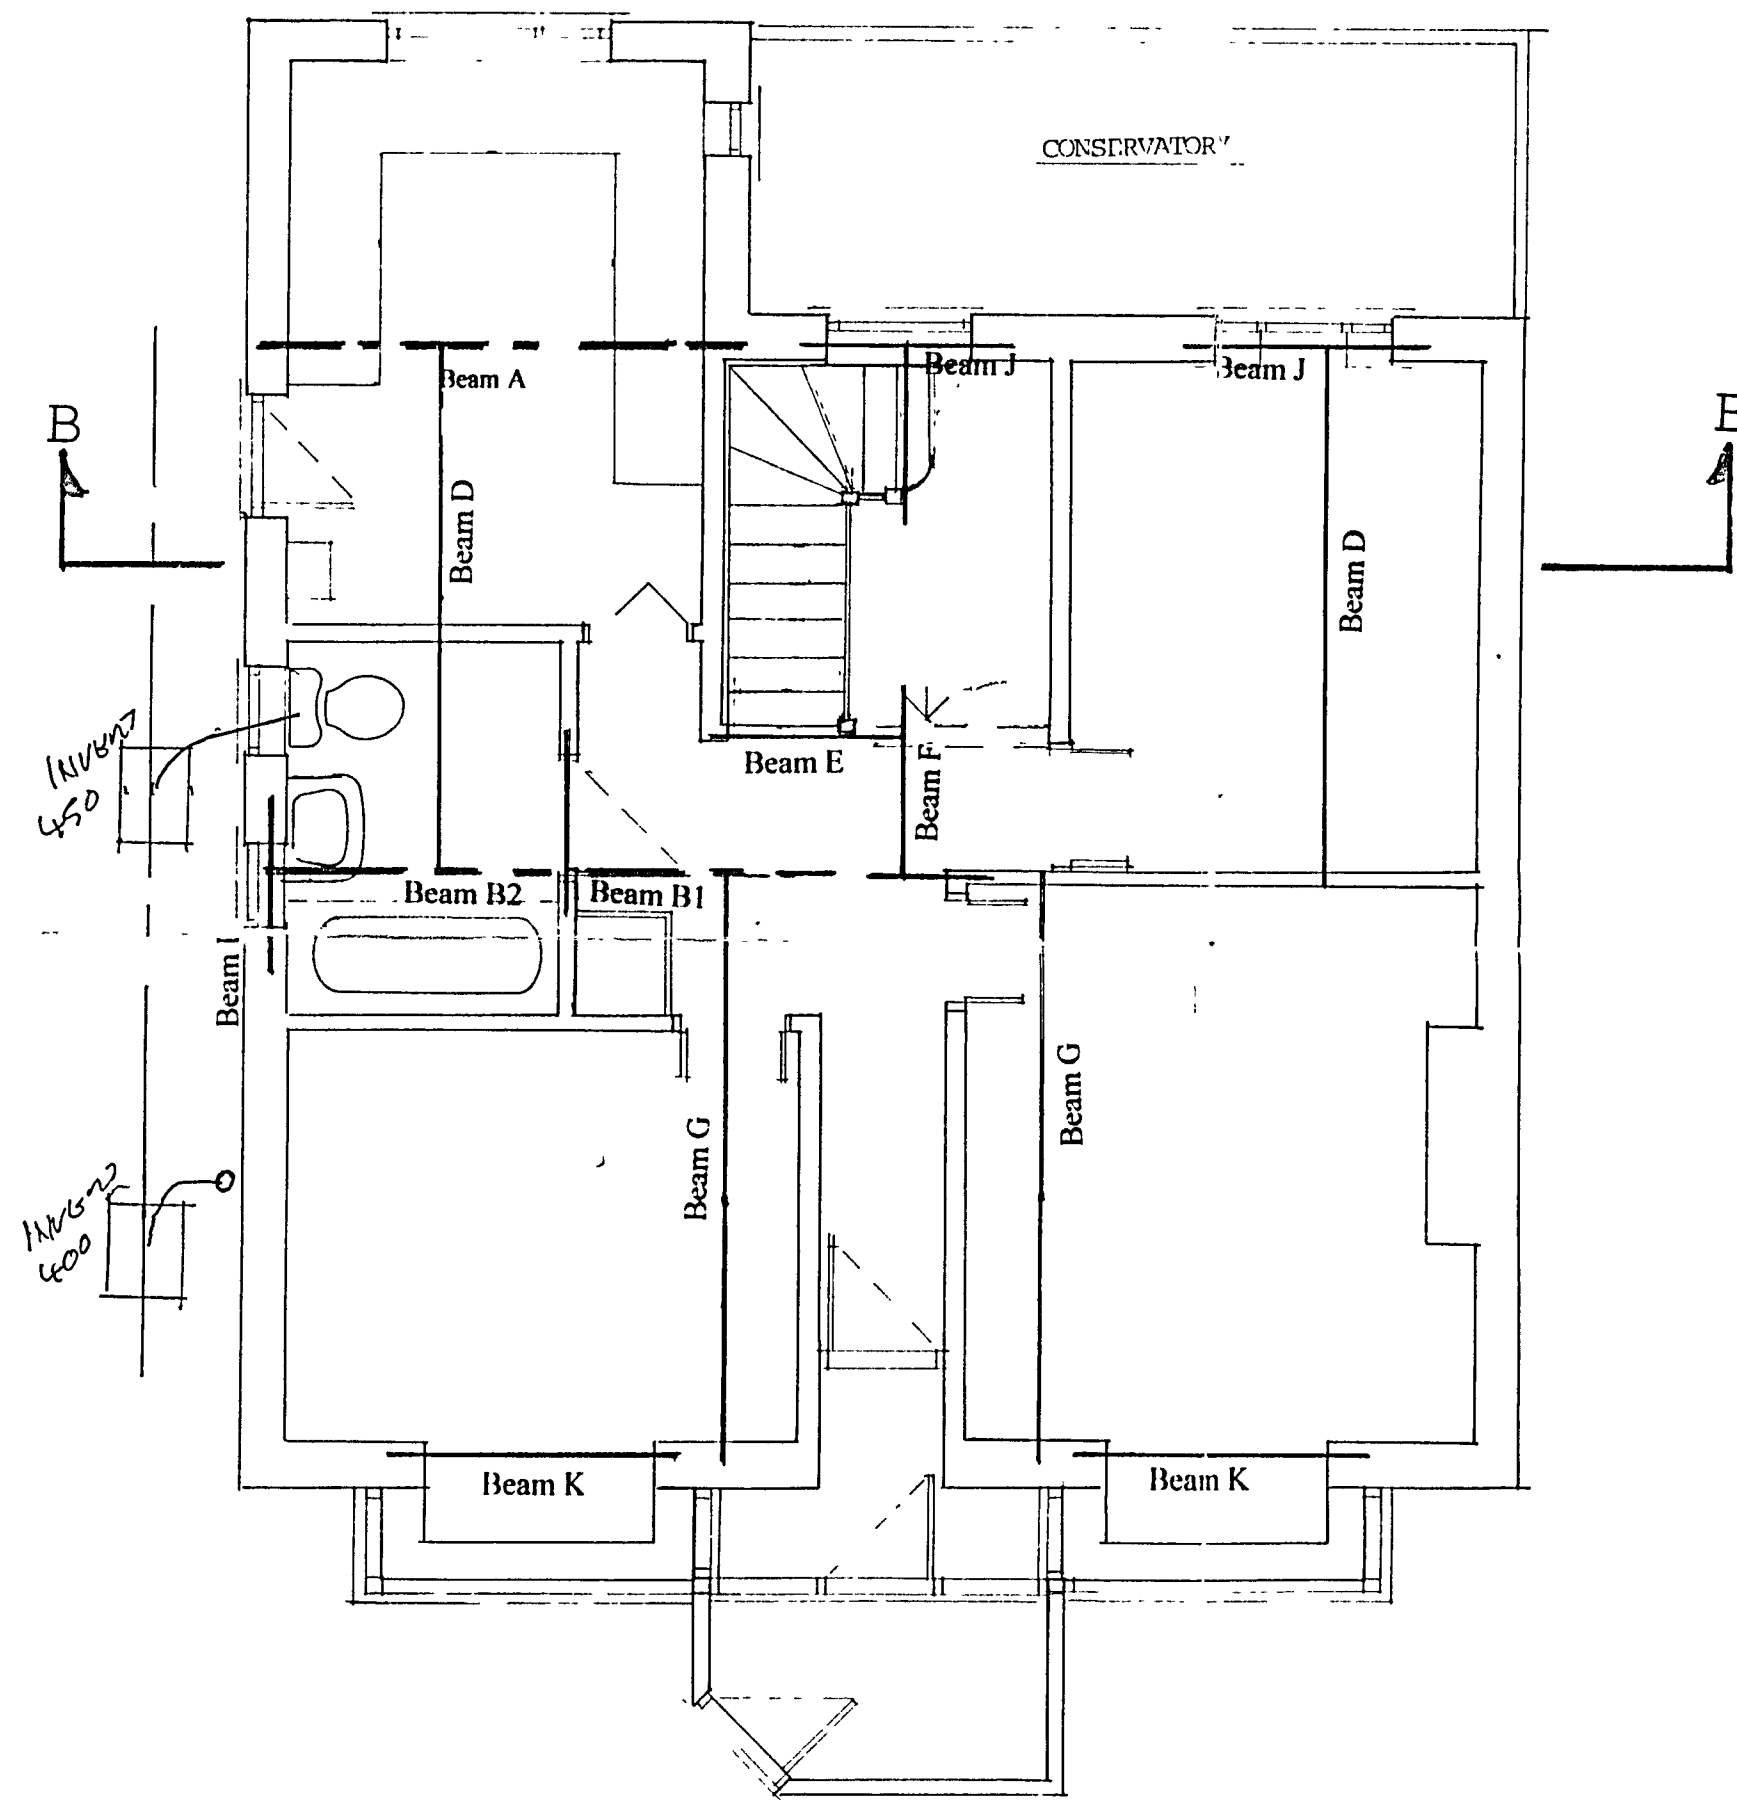


GROUND FLOOR PLAN

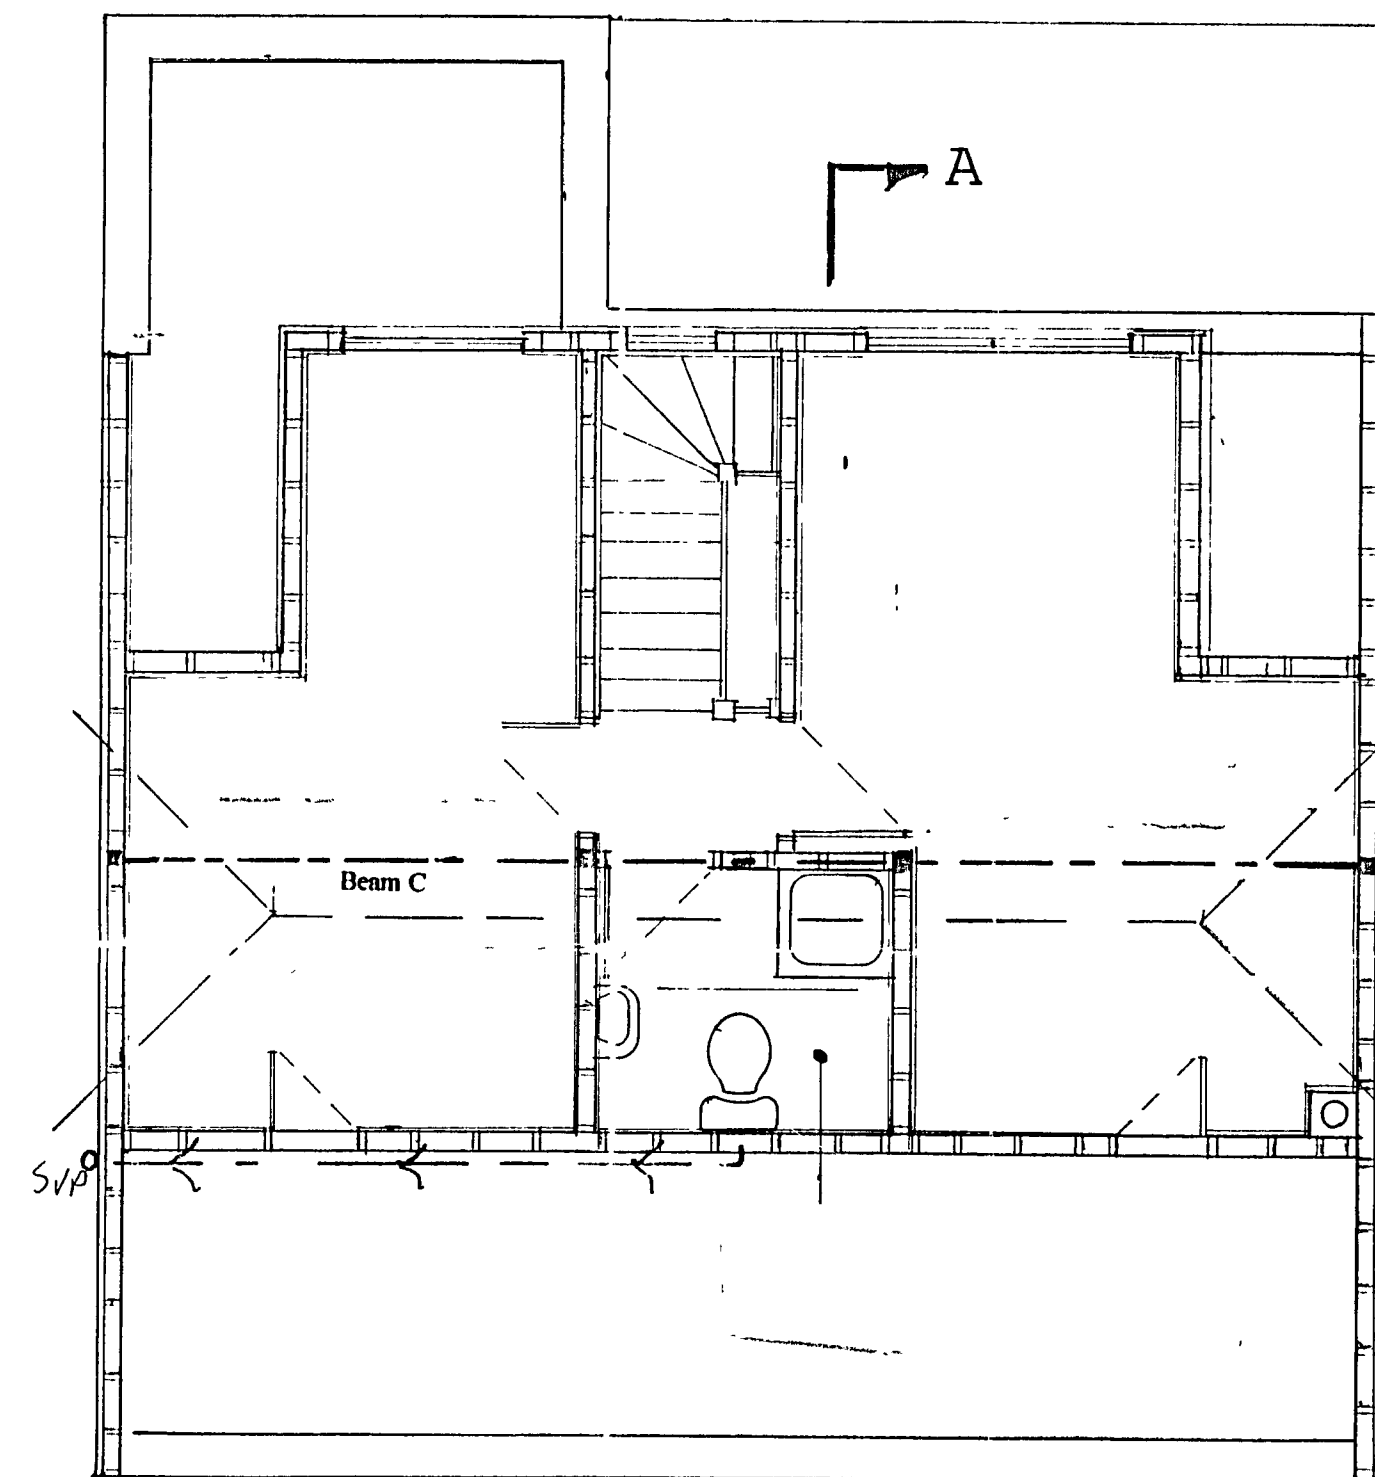


1ST FLOOR PLAN

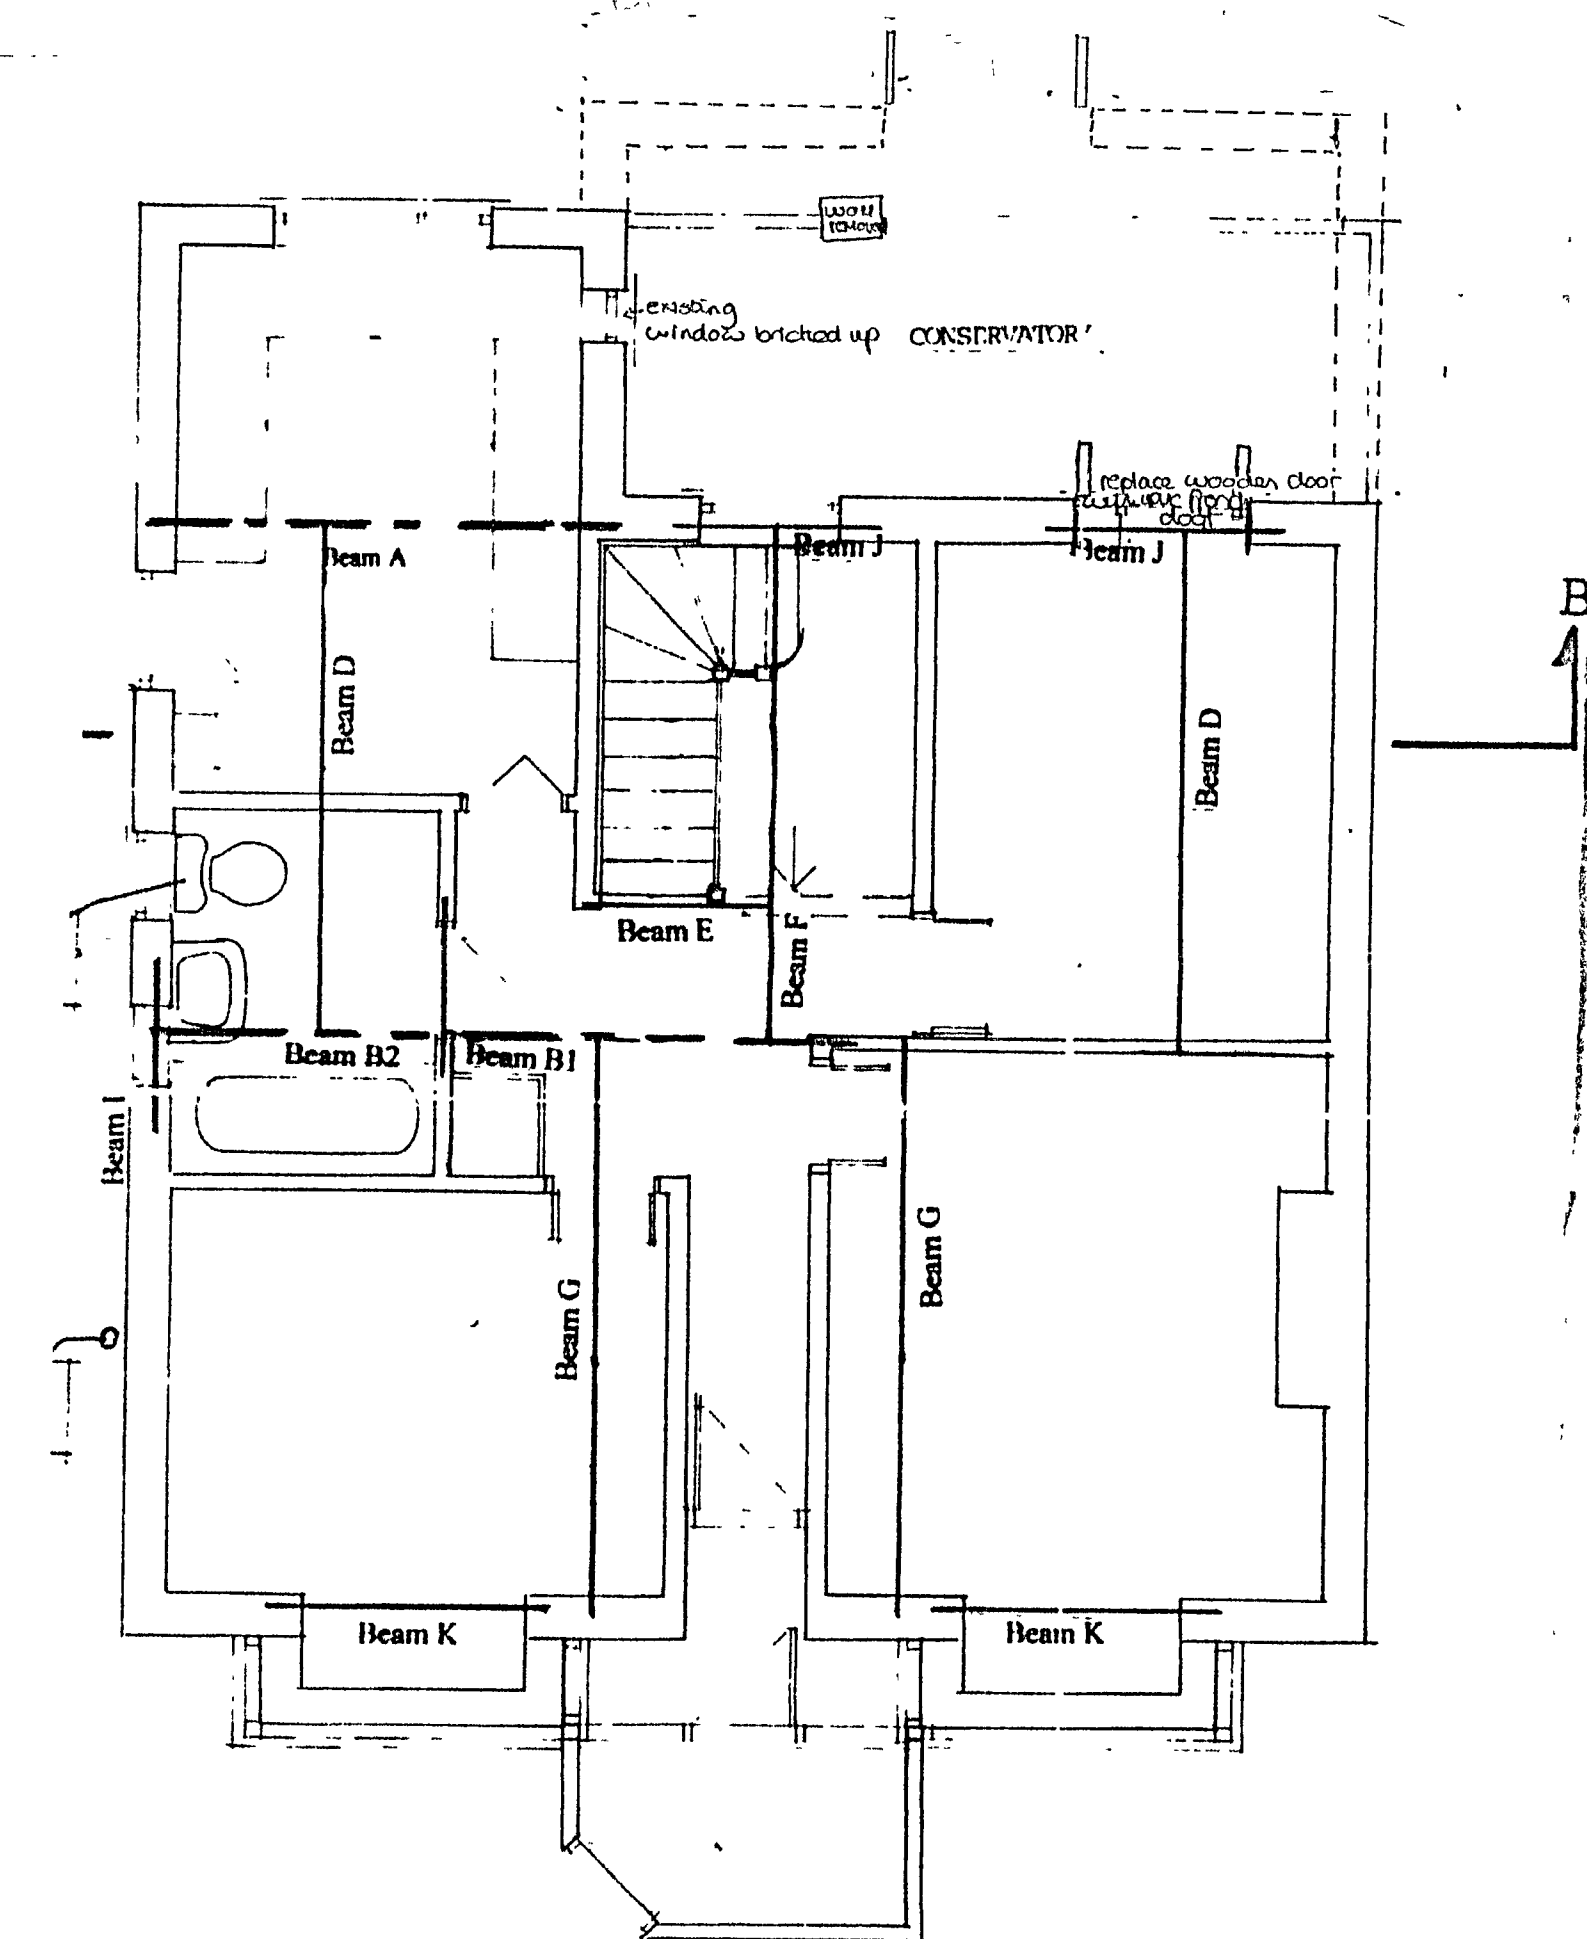


GROUND FLOOR PLAN

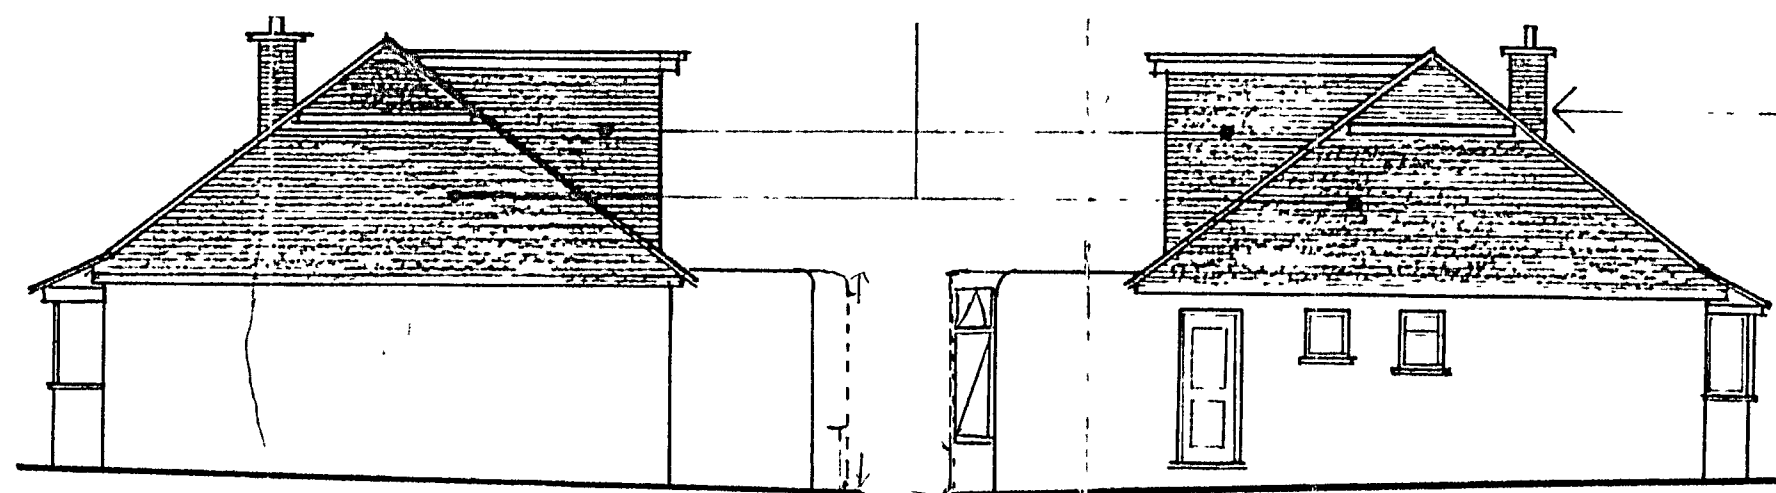


WEST ELEVATION

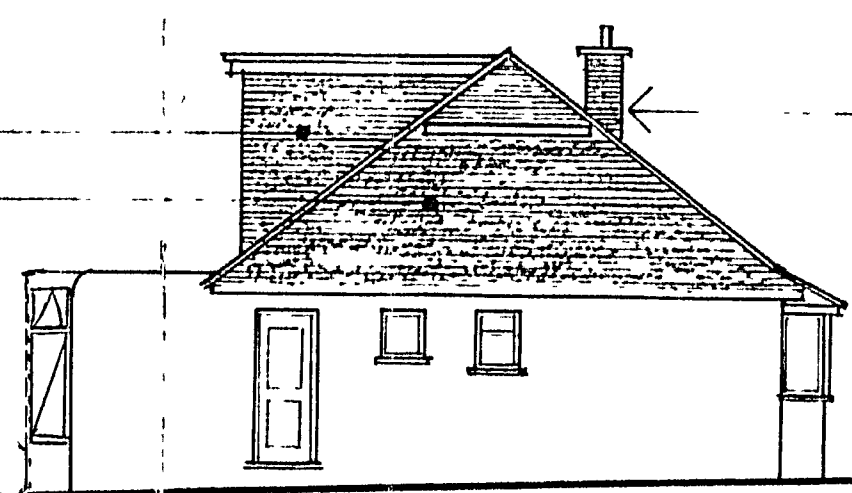

EAST ELEVATION

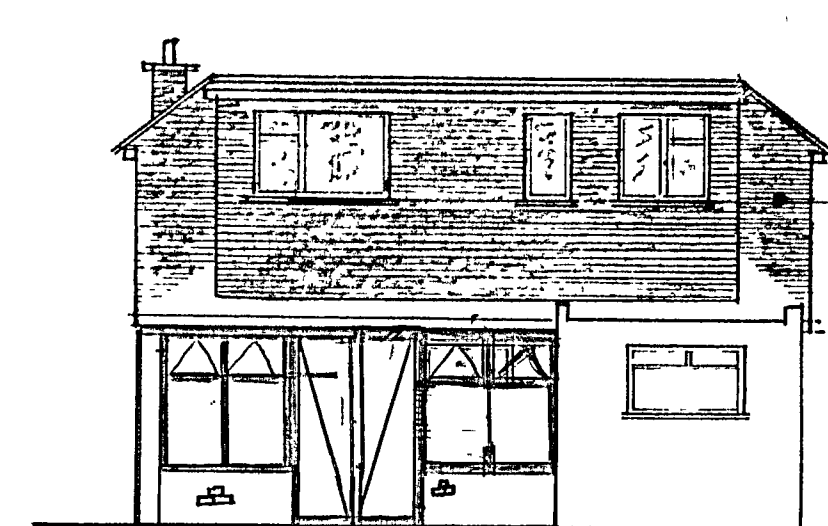

SOUTH ELEVATION

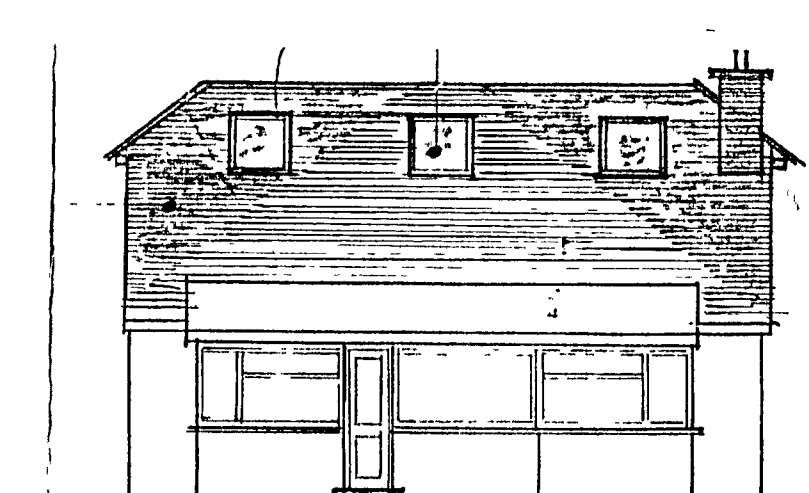

NORTH ELEVATION

A	Date	Revisions

Job Title	
-----------	--

Mr & Mrs Savage
34 Warren Crescent
East Preston
West Sussex

Drawing Title

Erection of conservatory
on rear of building

Scale 1:50 1:100

Drug No.

V.