




FRONT ELEVATION

PROPOSED ELEVATIONS


Scale 1:100

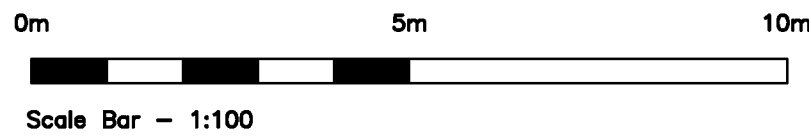

SIDE ELEVATION



REAR ELEVATION

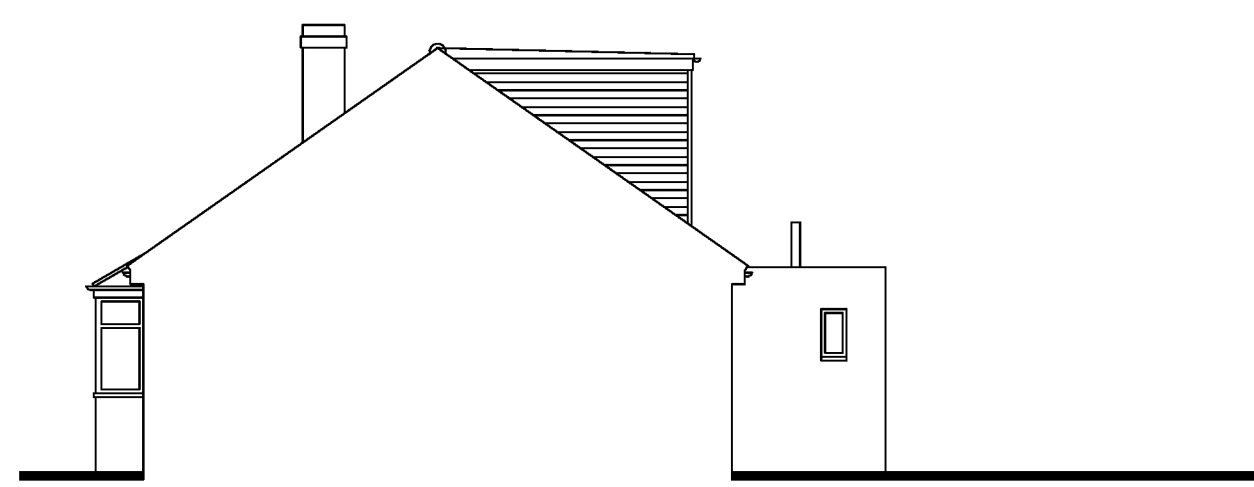


SIDE ELEVATION

SCHEDULE OF MATERIALS - REAR EXTENSION
WALLS - RENDER COLOUR WHITE
ROOF - NEW FLAT ROOF
ROOF LANTERN - NEW PVCu WINDOW COLOUR GREY
WINDOW - NEW PVCu WINDOW COLOUR GREY
EXTERNAL DOORS - NEW BI-FOLDING DOORS COLOUR GREY
RAINWATER GOODS - NEW UPVC COLOUR BLACK


SCHEDULE OF MATERIALS - BOX ROOF DORMER
WALLS - WEATHERBOARDING COLOUR LIGHT GREY
ROOF - NEW FLAT ROOF
WINDOWS - NEW PVCu WINDOWS COLOUR GREY
RAINWATER GOODS - NEW UPVC COLOUR BLACK

SCHEDULE OF MATERIALS - ROOF EXTENSION
GABLE WALL - WEATHERBOARDING COLOUR LIGHT GREY
ROOF - PLAIN ROOF TILES TO MATCH EXISTING

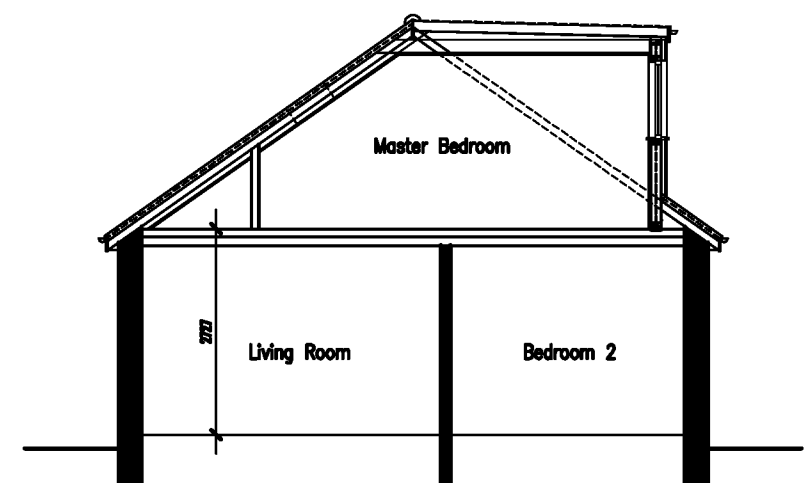



PROPOSED SECTION

Scale 1:100

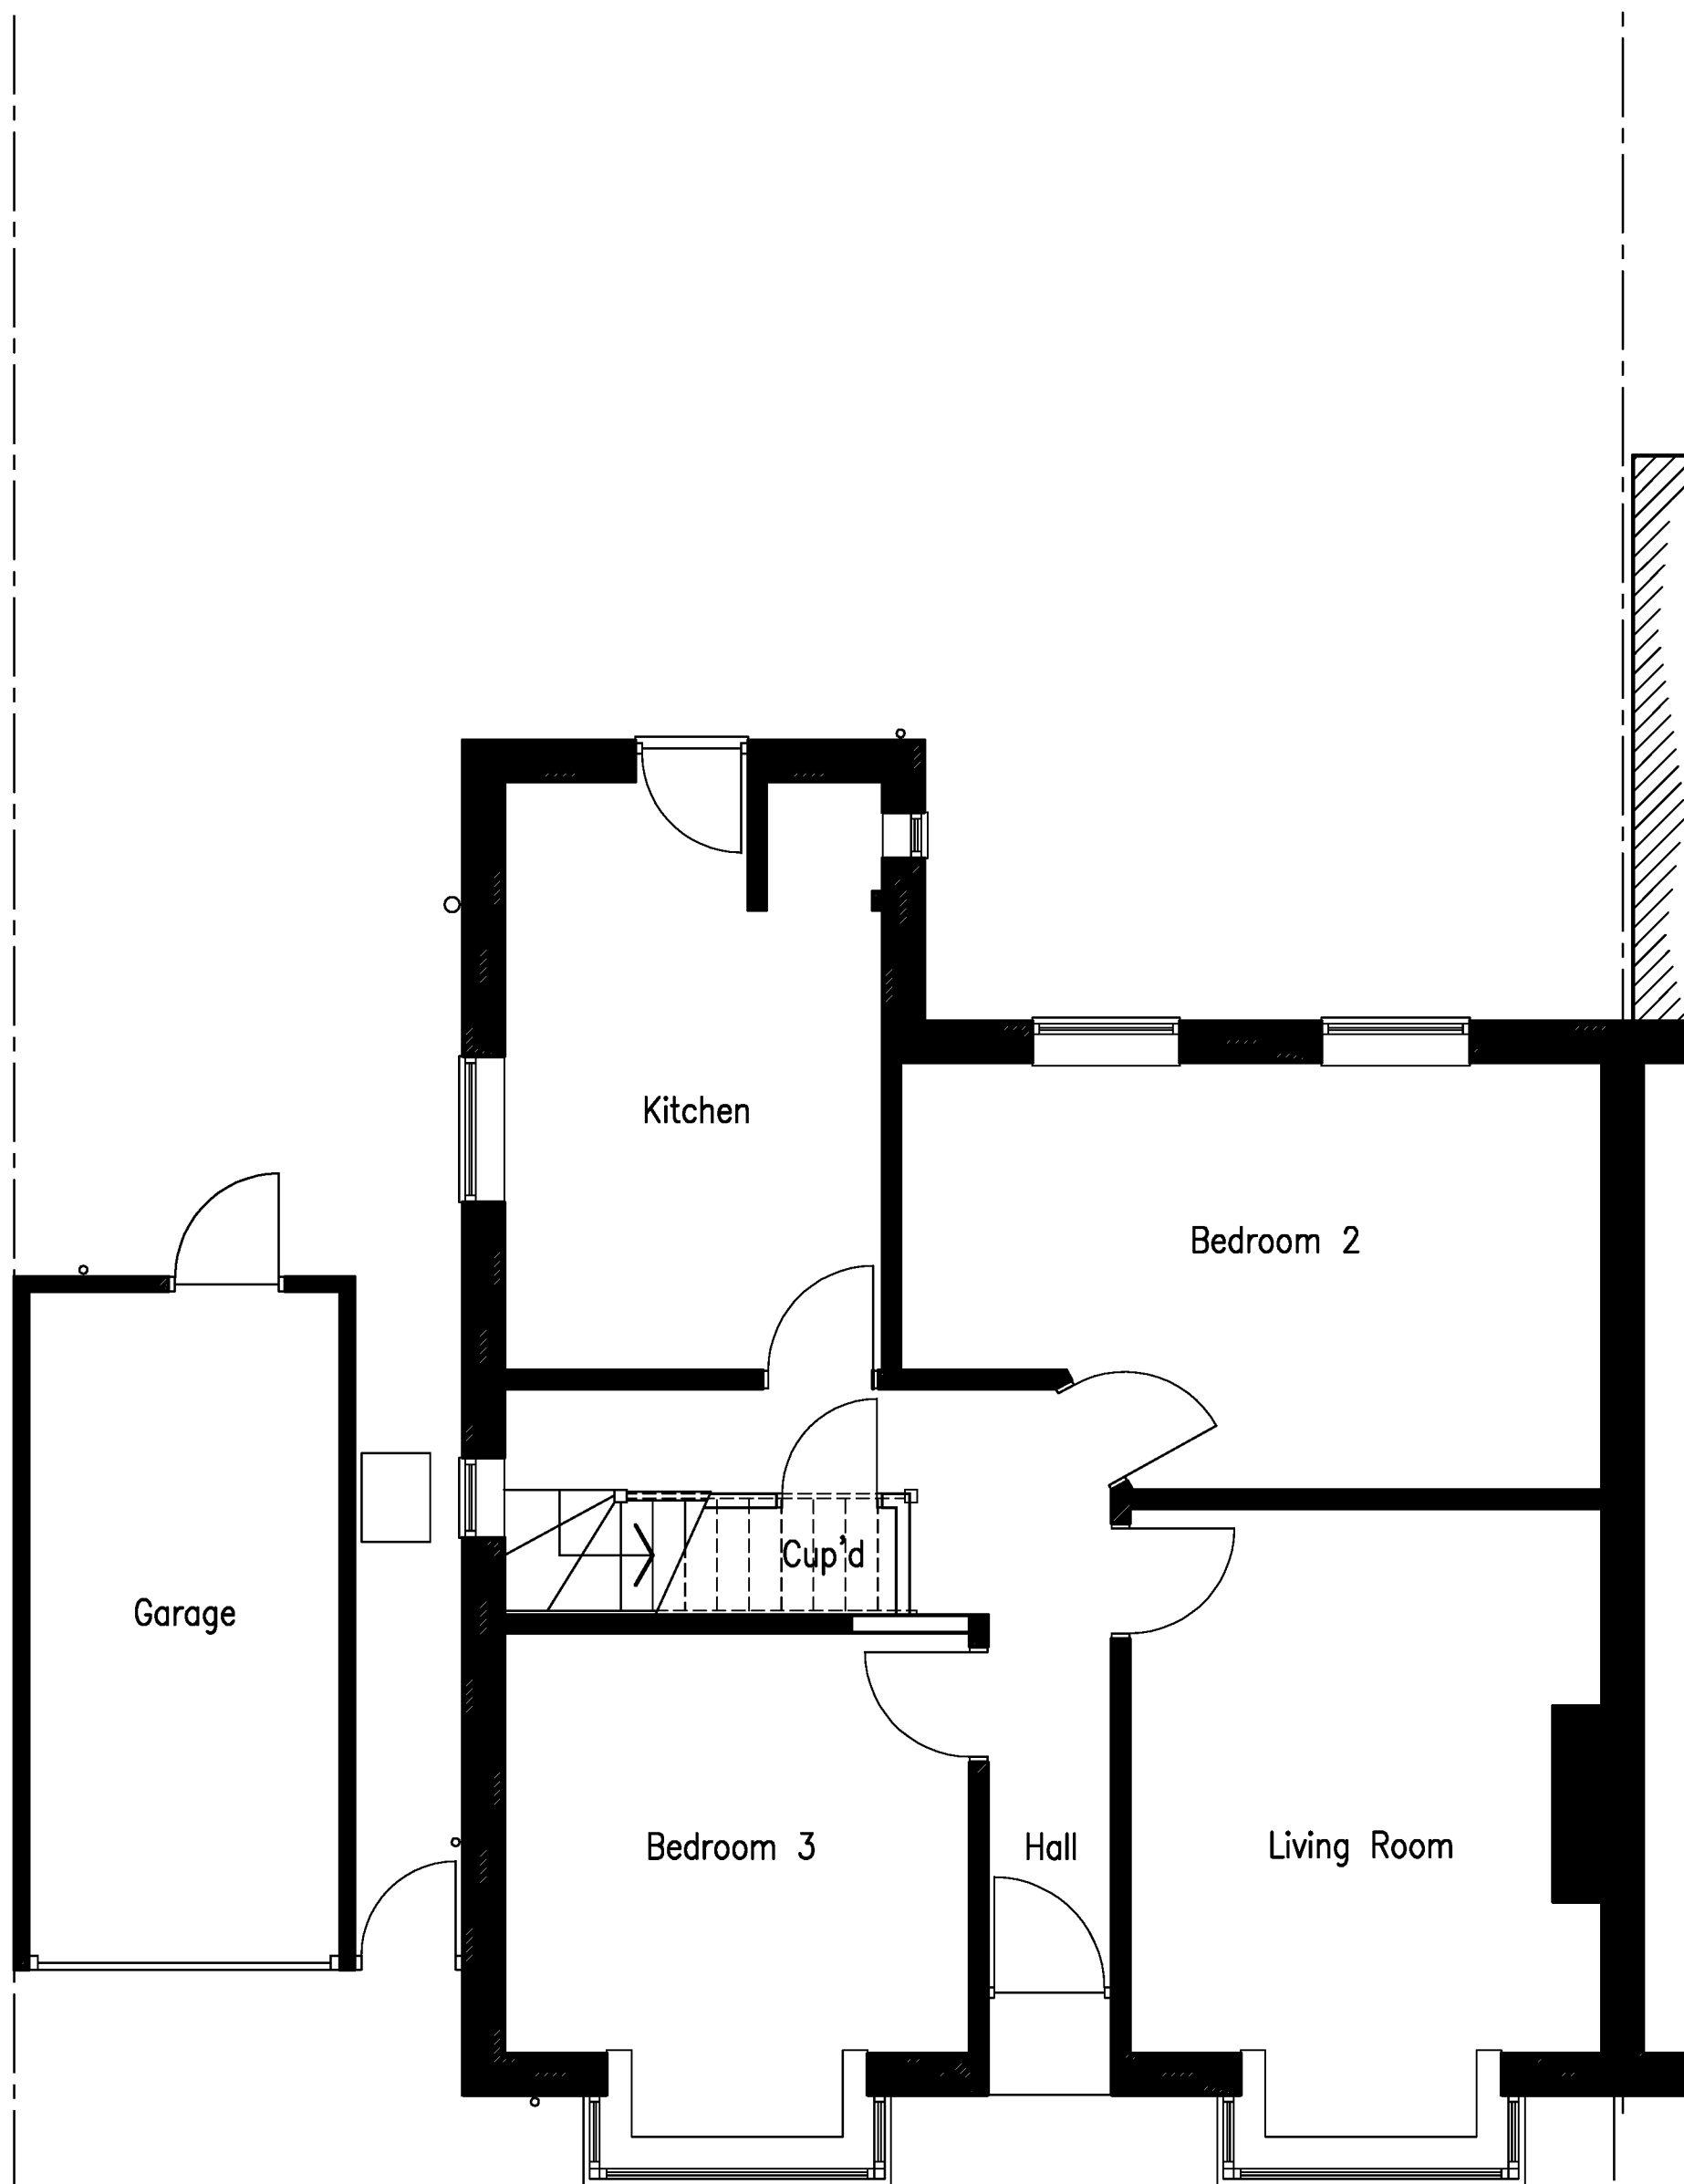


GROUND FLOOR
PROPOSED FLOOR PLANS

Scale 1:50

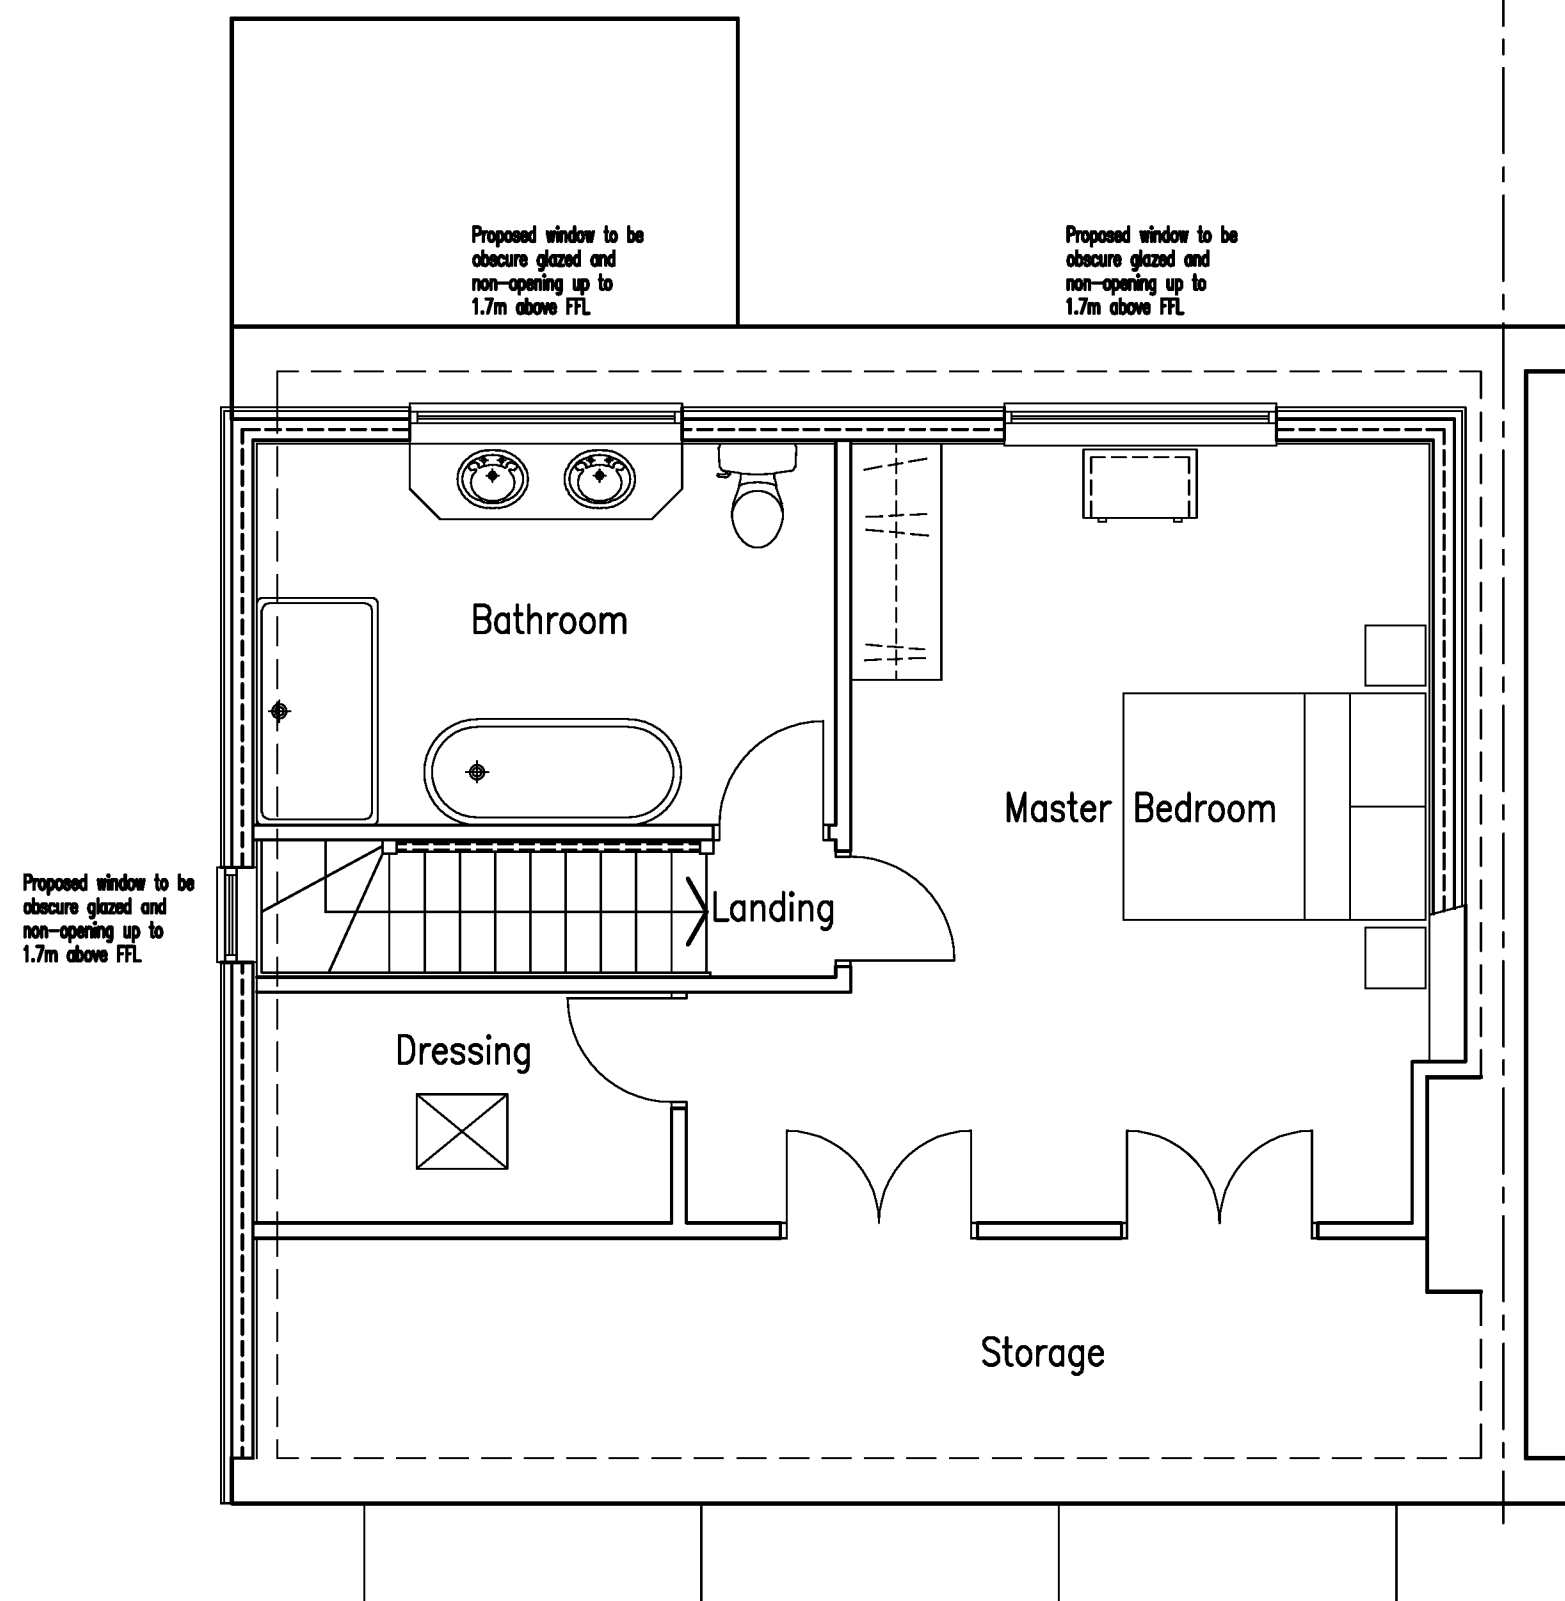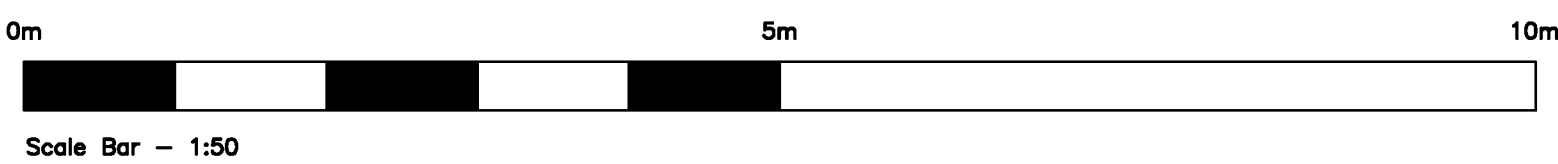

FIRST FLOOR

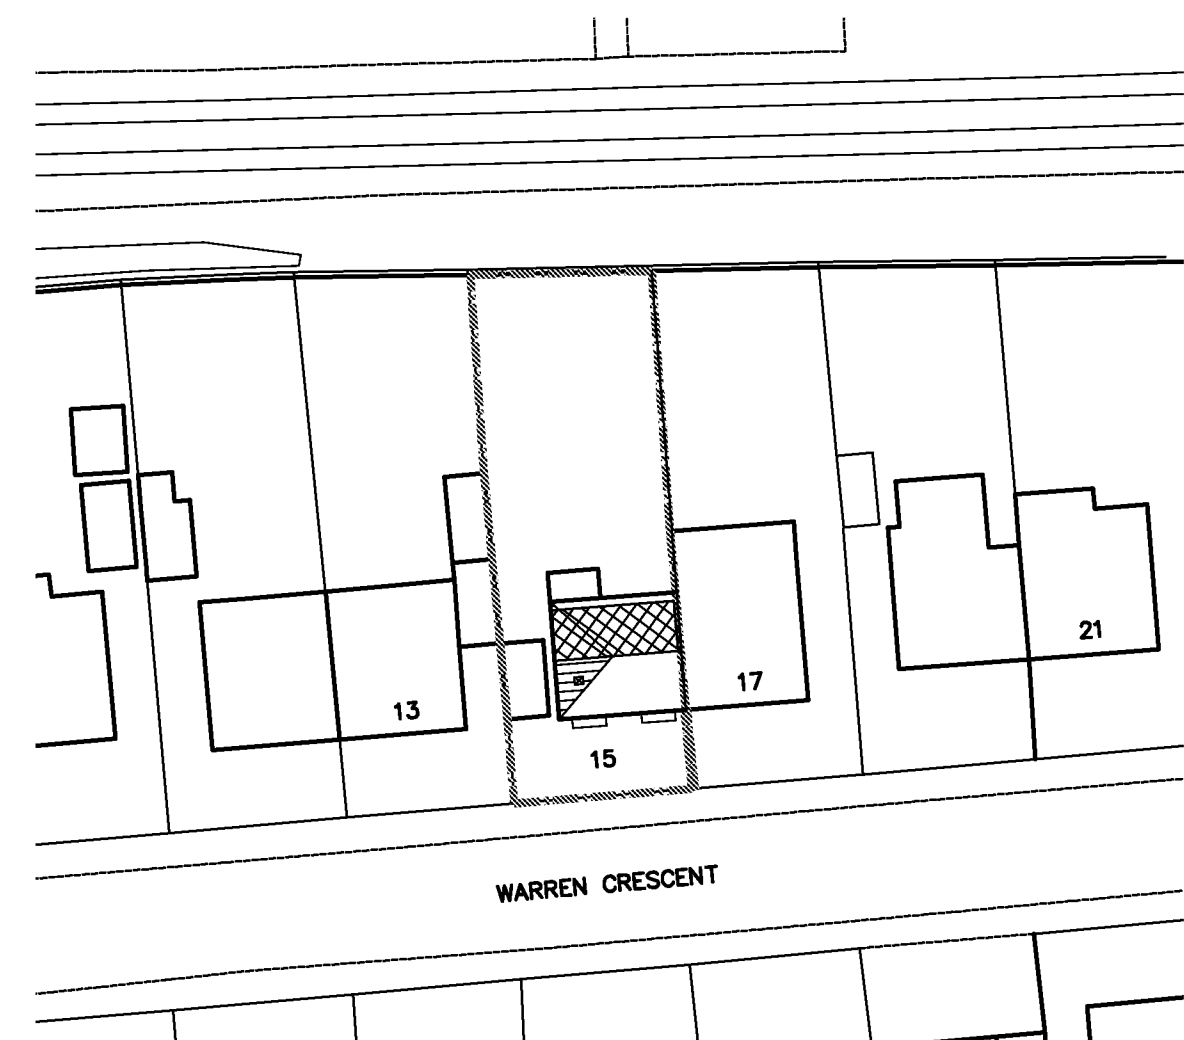

BLOCK PLAN

Scale 1:500



Volume Calculation

Roof Extension

$$1/3 (2.970m. \times 8.125m) \times 3.970 = 15.96 m.^3$$

± 2

Rear Dormer

$$(8.235m. \times 3.350m.) \times 2.300 = 31.73 m.^3$$

± 2

$$\text{Total} = 47.68 m.^3$$

ADCS

Architectural Design

Computer Services

30 Foxley Lane

Worthing

West Sussex

BN13 3AD

Tel: 01903 280701

E-mail: adcs@adcs.com

Client

MR W. NEWTON & MRS C. LEE

Project

PROPOSED LOFT CONVERSION
15 WARREN CRESCENT
EAST PRESTON
WEST SUSSEX BN16 1BH

Drawing

PROPOSED FLOOR PLANS &
ELEVATIONS

Scale

1:50 &
1:100 @ A1

Date

10.09.19

Drawn

TP

Drawing No.

Revision

1422/P011