



Datum 49.00m
22 Vermont Drive North Elevation




Datum 49.00m
22 Vermont Drive East Elevation




Datum 49.00m
22 Vermont Drive South Elevation



Datum 49.00m
22 Vermont Drive West Elevation

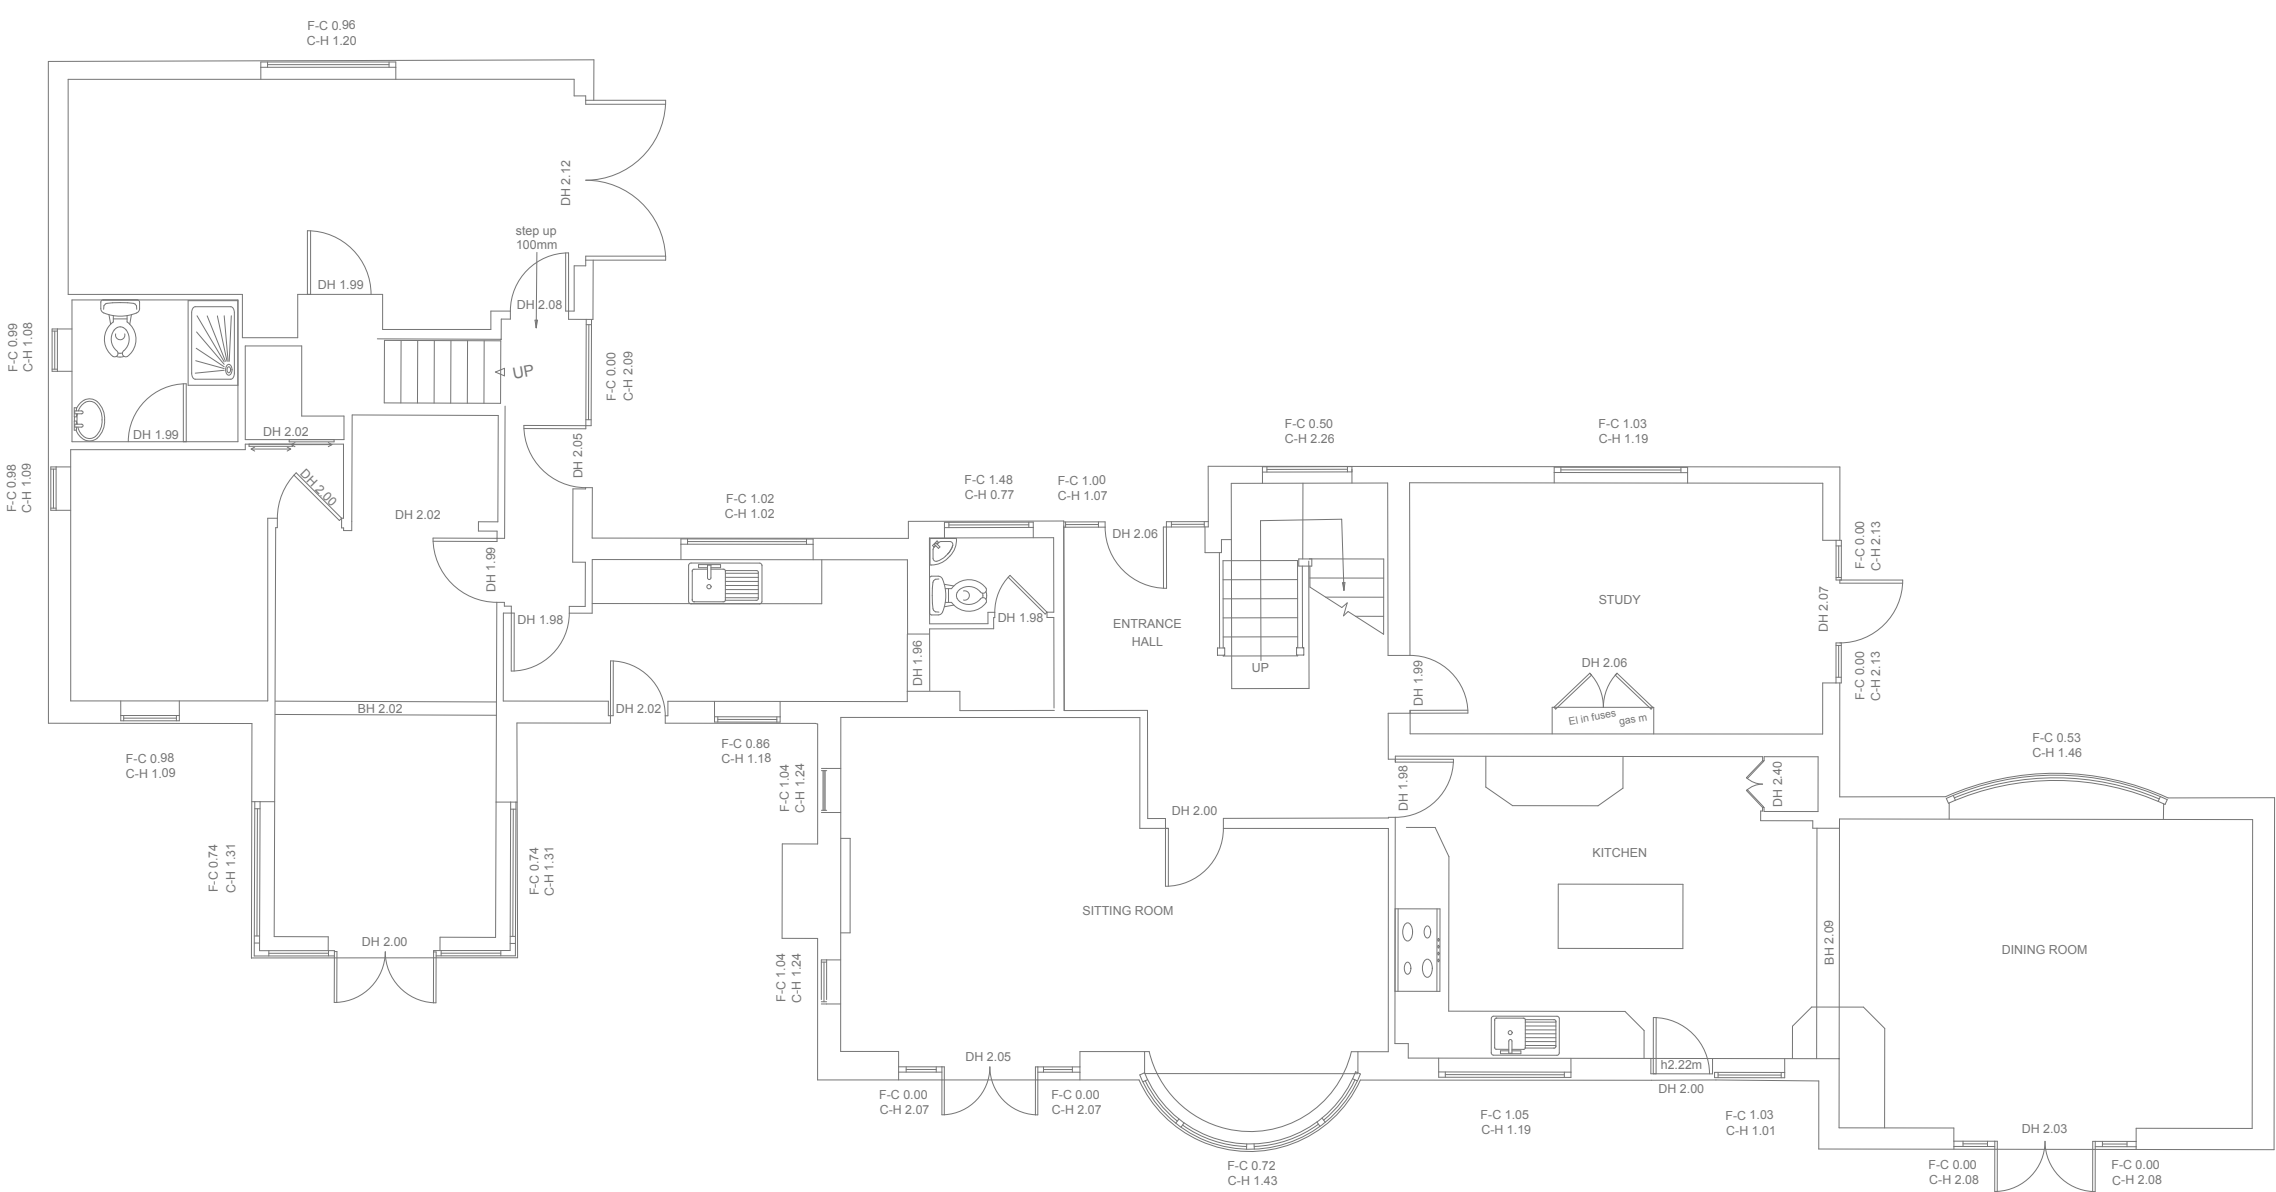

GROUND FLOOR PLAN

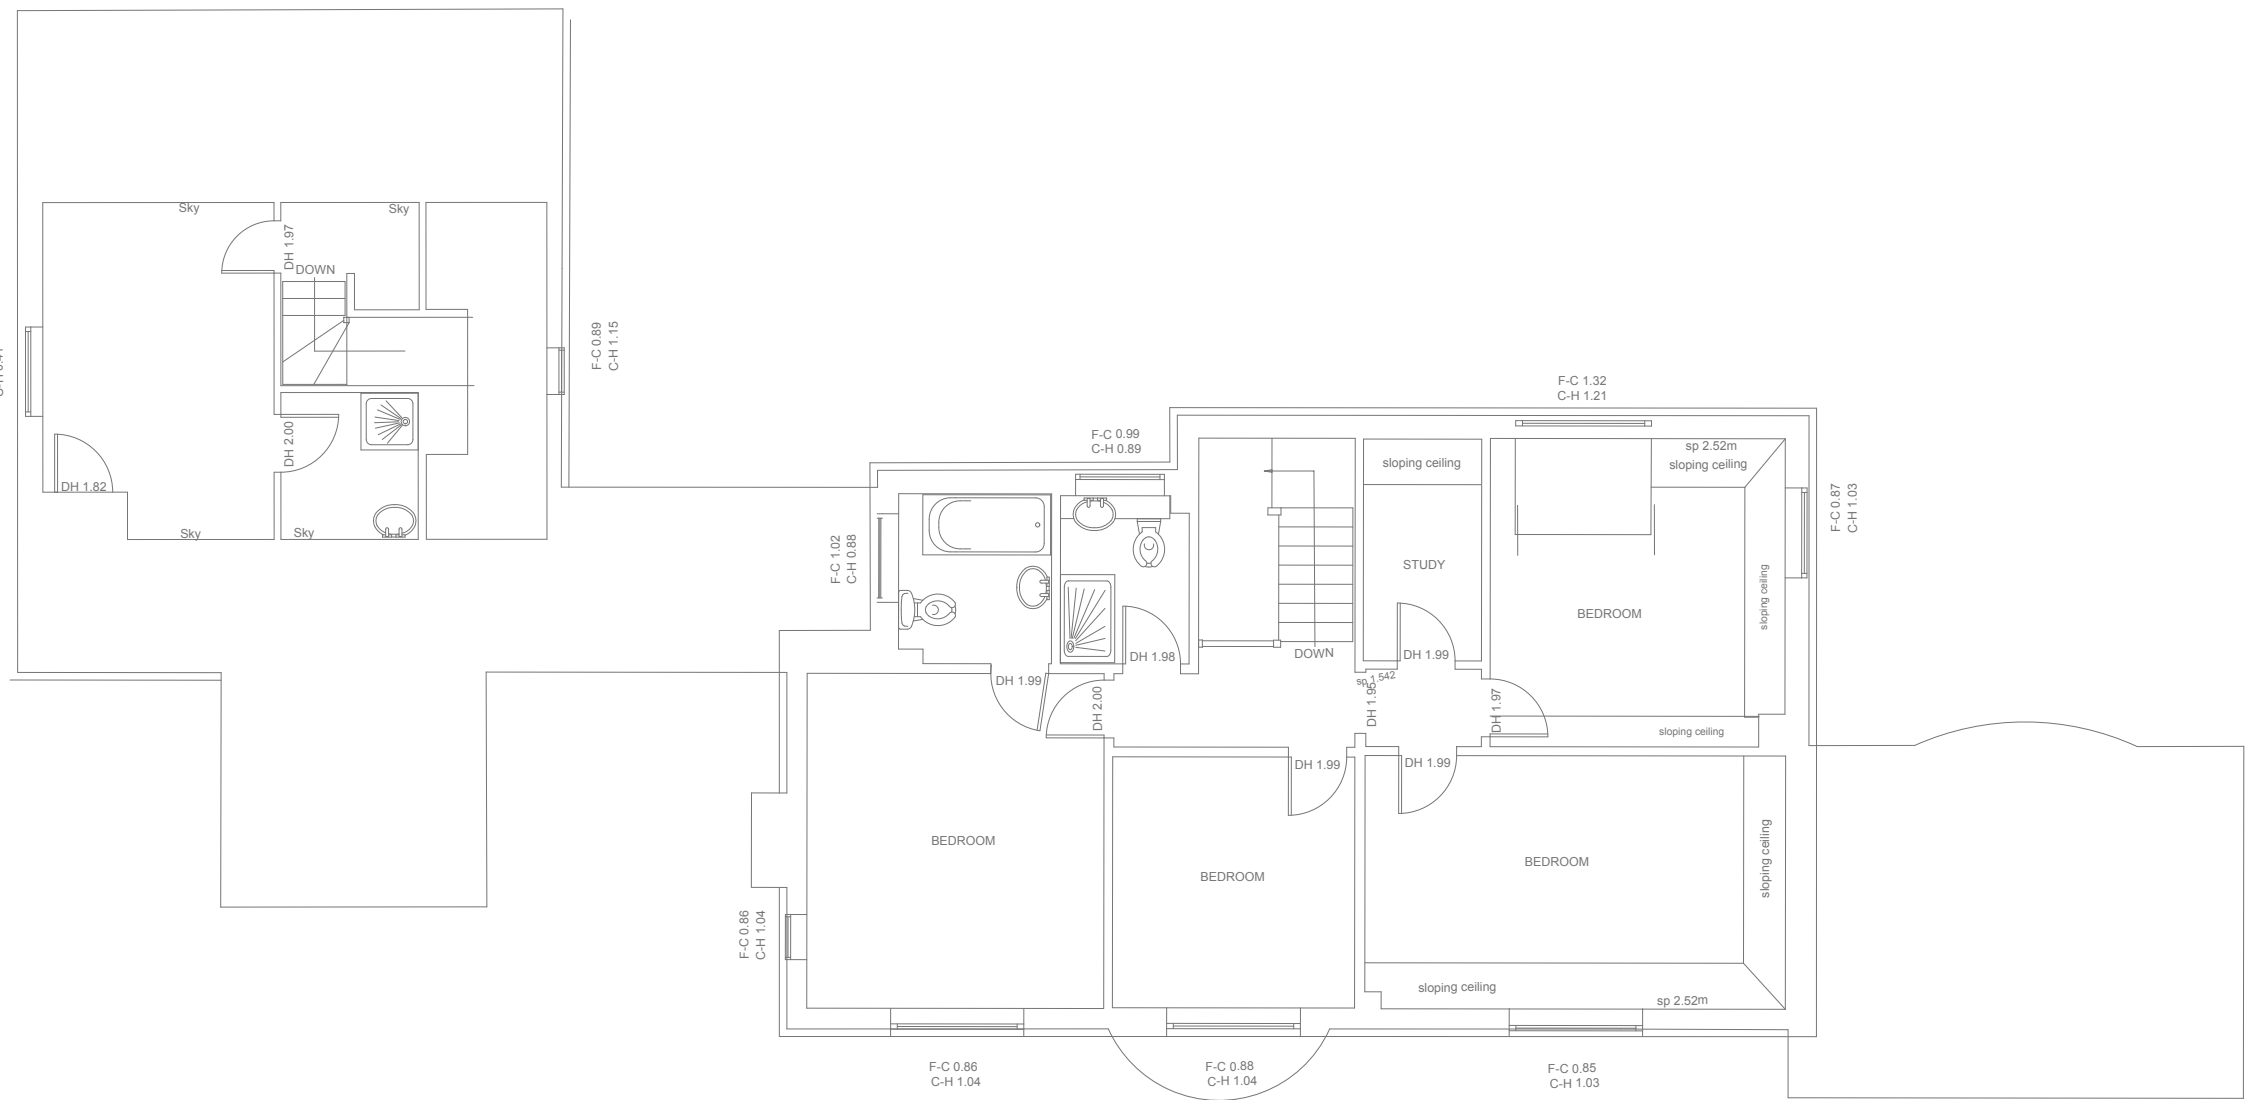

FIRST FLOOR PLAN

Notes:

Existing Floor Areas

Gross Internal Floor Area (GIA)

Ground Floor = 189m² (Inc. annex)

First Floor = 120m²

Total - 309m²

Gross External Floor Area (GEA)

Ground Floor - 216m² (Inc. annex)

First Floor - 142m²

Total - 358m²

Revisions:

This drawing is the property of Fuller Associates and is not to be copied reproduced, retained or disclosed to any unauthorised person either wholly or in part without prior consent. Do not scale from this drawing except for Planning purposes. Use all figured dimensions only. All figured dimensions to be checked on site prior to construction. All discrepancies, errors and omissions to be reported to Fuller Associates prior to construction. Layout and dimensions of existing building to be checked on site.

Chartered Surveyors • Architectural Design

FULLER
ASSOCIATES

10 - 11 The Parade, Willowhayne Crescent
East Preston, West Sussex

BN16 1NS

tel: 01903 774754



email: architectural@fuller-associates.co.uk
www.fuller-associates.co.uk

Job Title

Land to the rear of 22 Vermont Drive -
New Dwelling

Client

Mr T Rosenfeldt & Mrs L Byars

Drawing Name

22 Vermont Drive -
Existing Plans & Elevations

Drawing Status

Planning

Drawn by

DF

Date

July 21

Checked by

AP

Date

July 21

Drawing Scale

1:100 at A1

Drawing No

203124/ 01

Status

Revision