



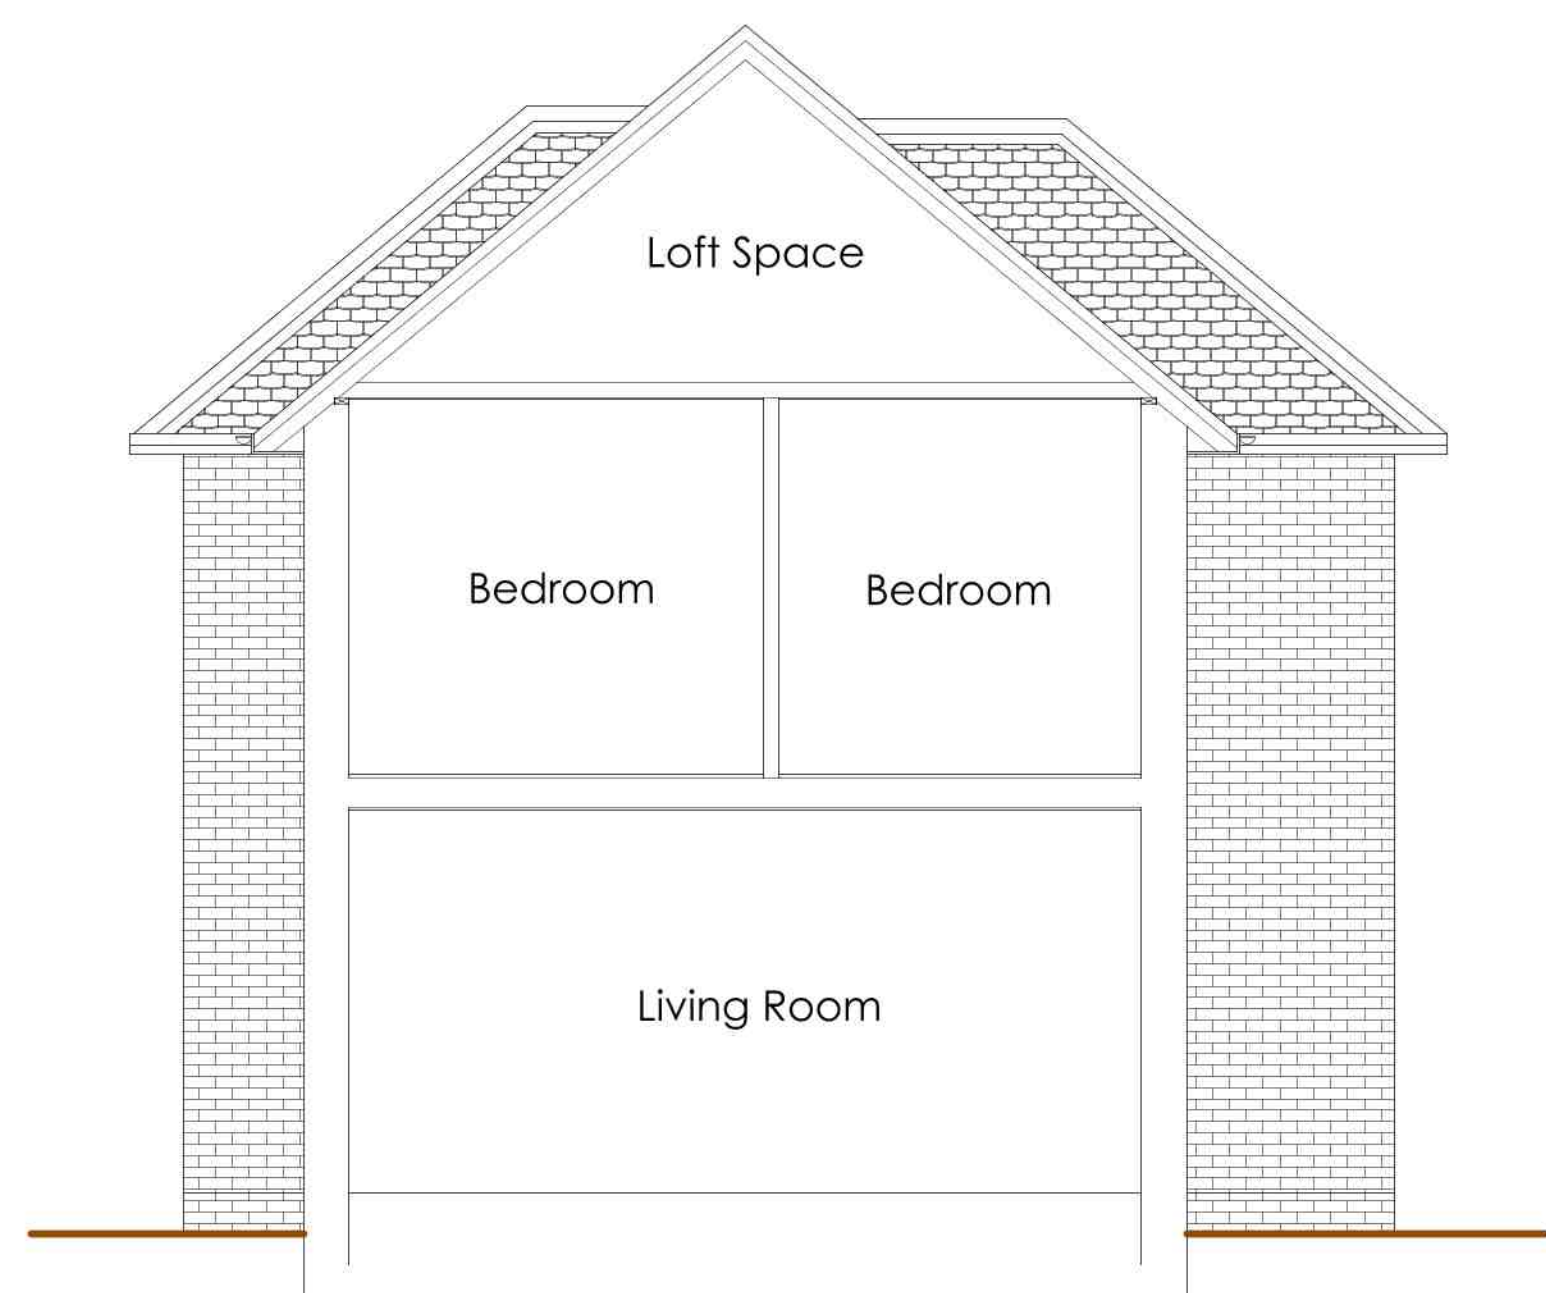

EXISTING SECTION 1:50

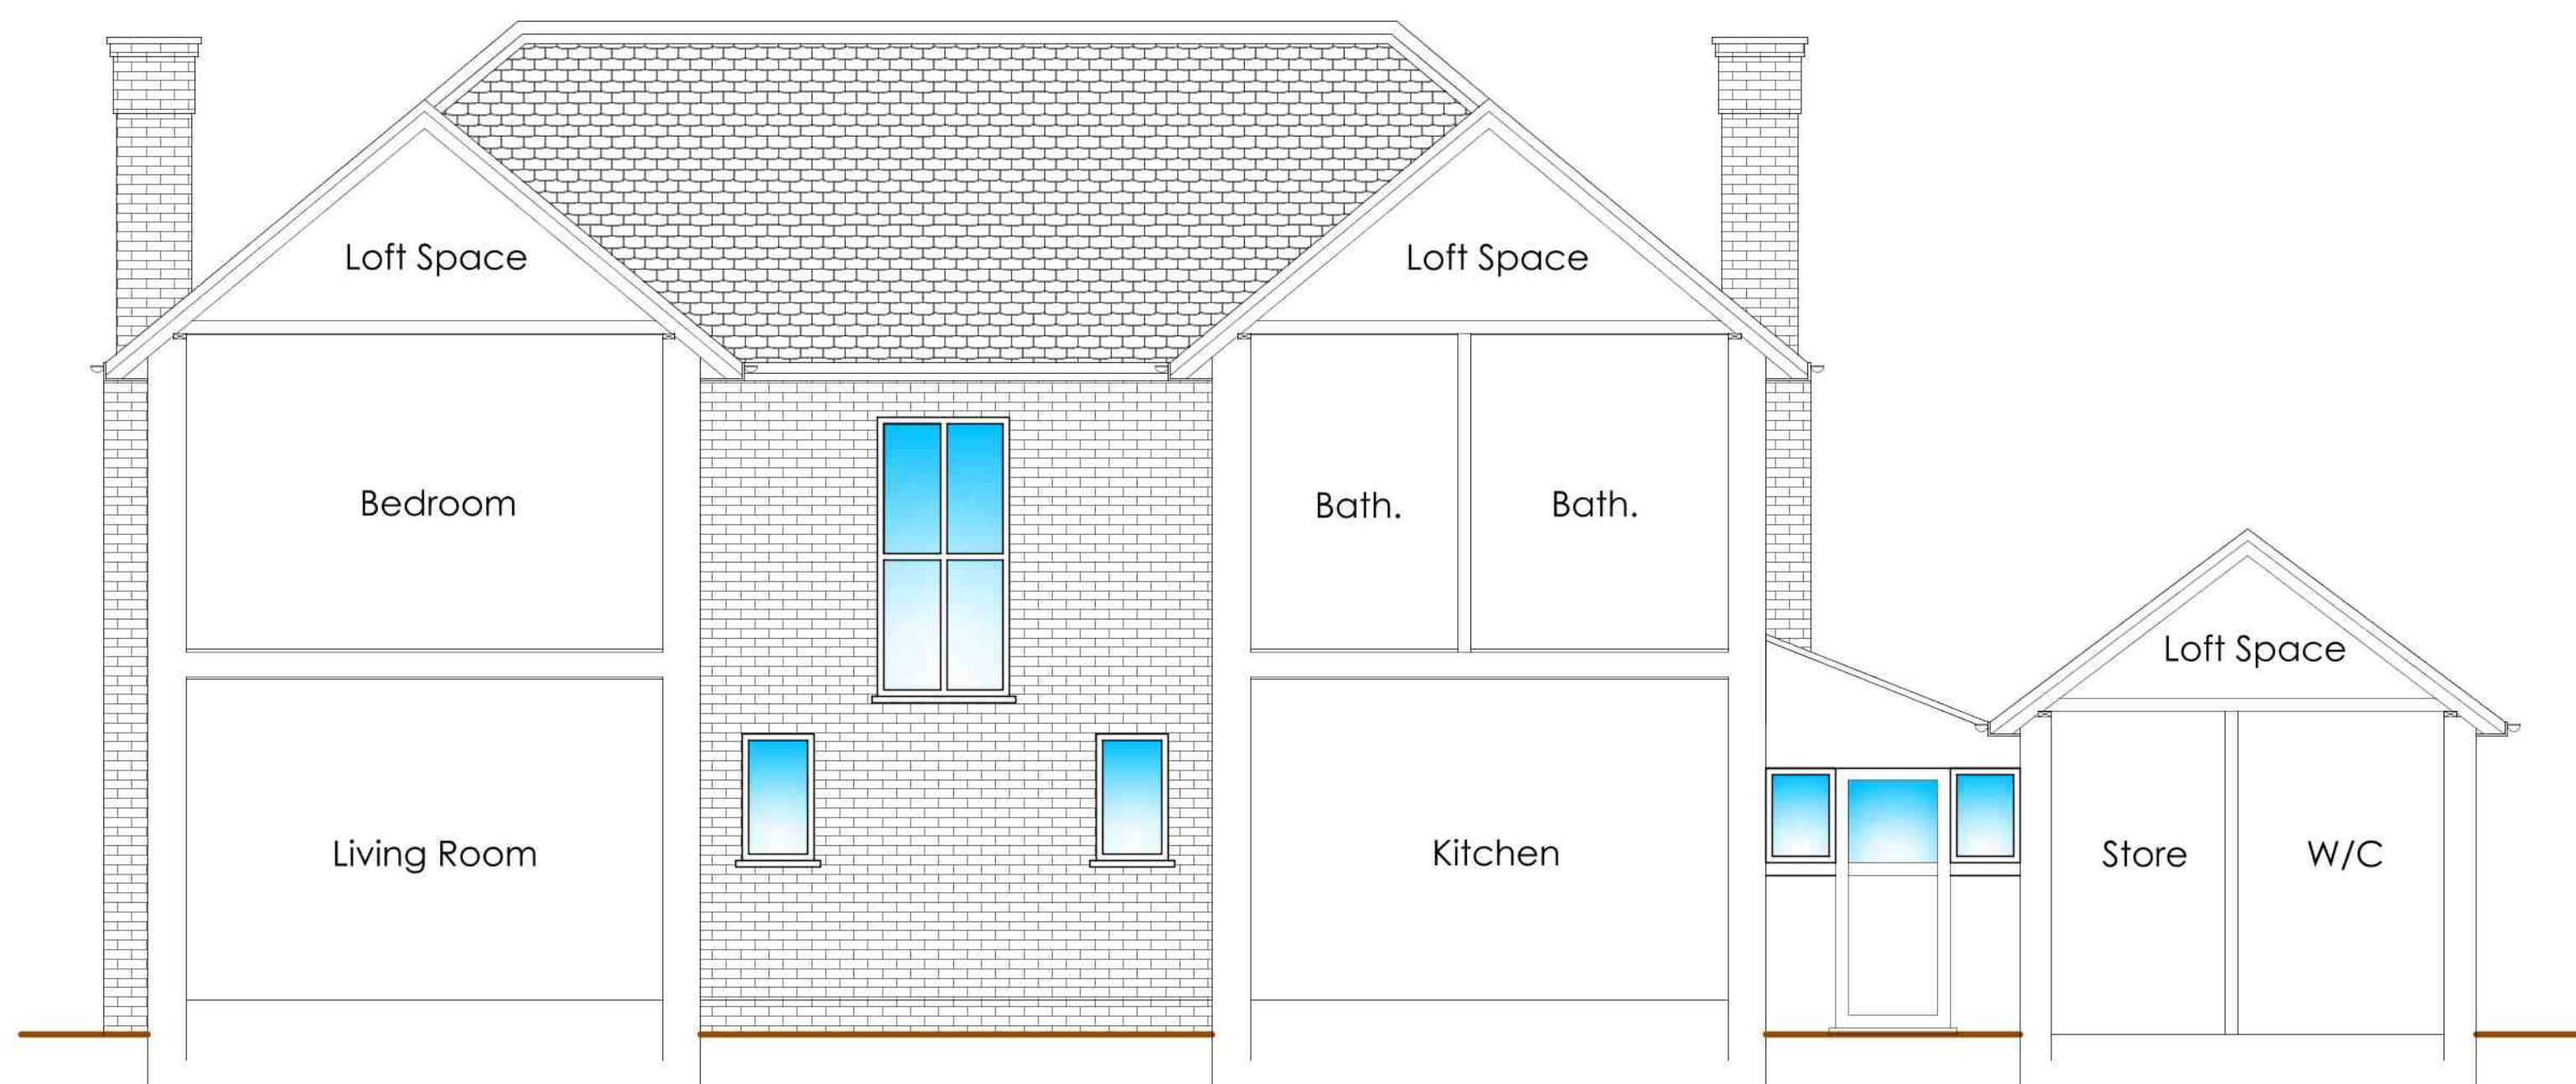

EXISTING SECTION 1:50



EXISTING SOUTH ELEVATION 1:100

EXISTING EAST ELEVATION 1:100




EXISTING NORTH ELEVATION 1:100

EXISTING WEST ELEVATION 1:100



LOCATION PLAN 1:1250

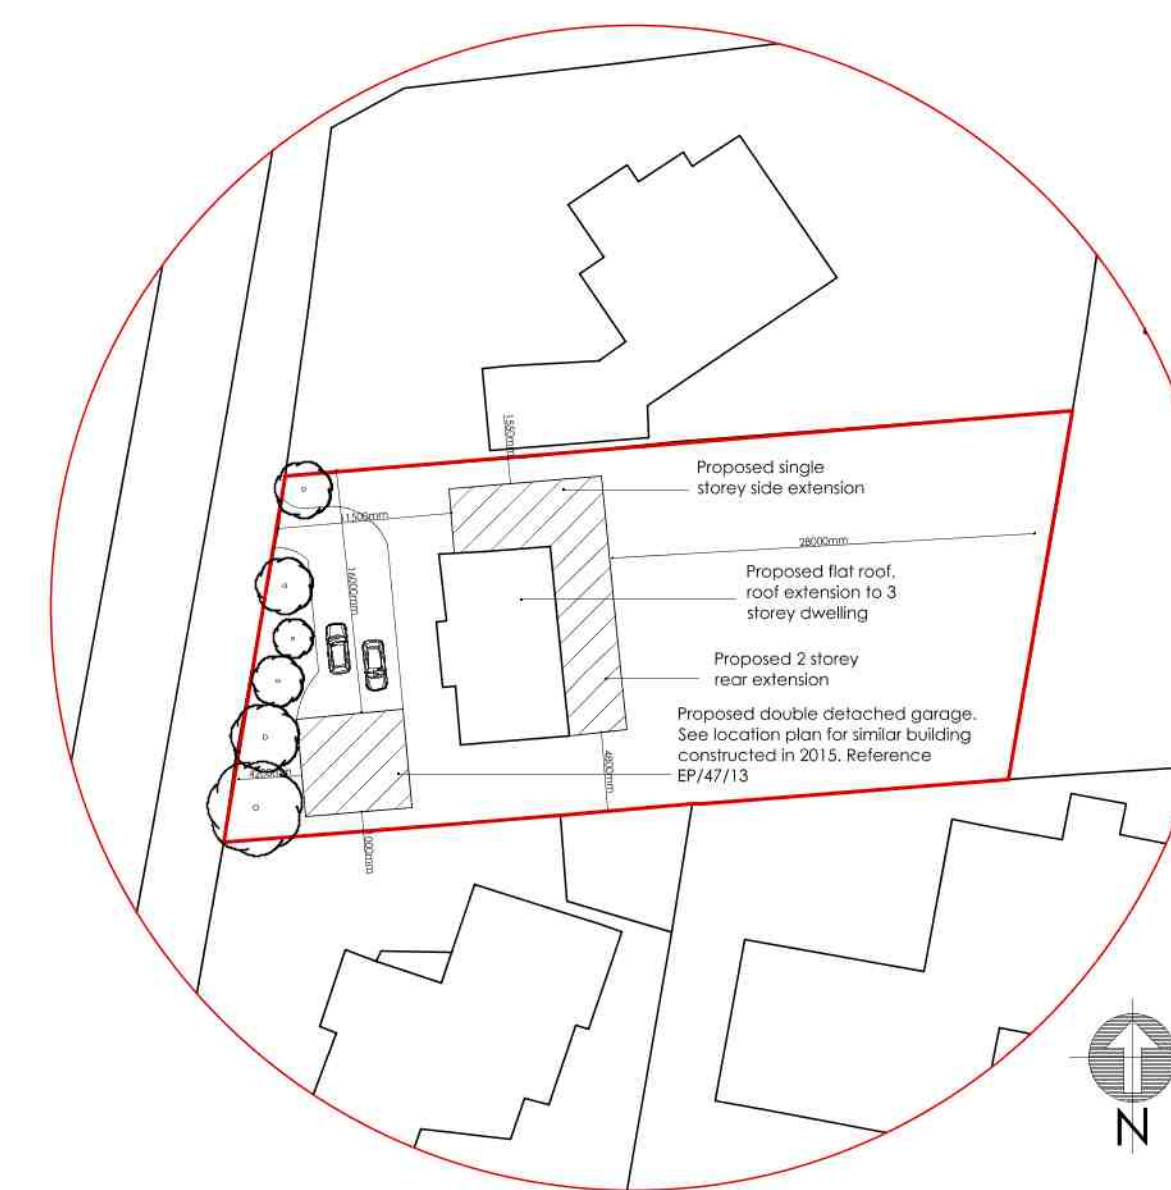

SITE PLAN 1:500

Scale Bars:


1:1250




1:500




1:200

 


1:100

 

1:50

 

1:10

 

1:5



Unit 1 Gilling Craft Business Park
Long Furlong
Clapham Worthing
West Sussex BN13 3UT

01903 871131
carl@atterburymoore.co.uk

Client:

Address of Works: 56 Angmering Lane
East Preston
West Sussex
BN16 2TA

Drawing Title: Proposed 2 Storey Rear Extension, Side Extension and Detached Double Garage
Planning Permission

Paper Size: A1 Date: Oct. 2020

Job Number: Drawing Number: 02 Revision: A

General Notes:
1. Do not scale from these drawings (unless for planning purposes).
2. Drawings to be read in conjunction with the structural calculations and the building notes provided.
3. The client/contractor is advised to read the separate notes and the details provided in the structural calculations regarding the CDM regulations.
4. The property owner is reminded to serve a Party Wall Notice on any adjoining owner should they need to do so under the requirements of the Party Wall Act 1996.
5. No work should be undertaken until all consents (Planning and Building Control) have been received and approved in writing. Any work undertaken without consent is done so at the client's risk.
6. All dimensions to be checked on site prior to ordering any materials, kitchens or bathrooms.
7. All existing foundations and lines taking any additional loads are to be exposed and agreed with the Building Control Officer.

Revision	Date	Amendment
A	Oct. 2020	Bedroom 3 window added to elevation and dimensions added to block plan