


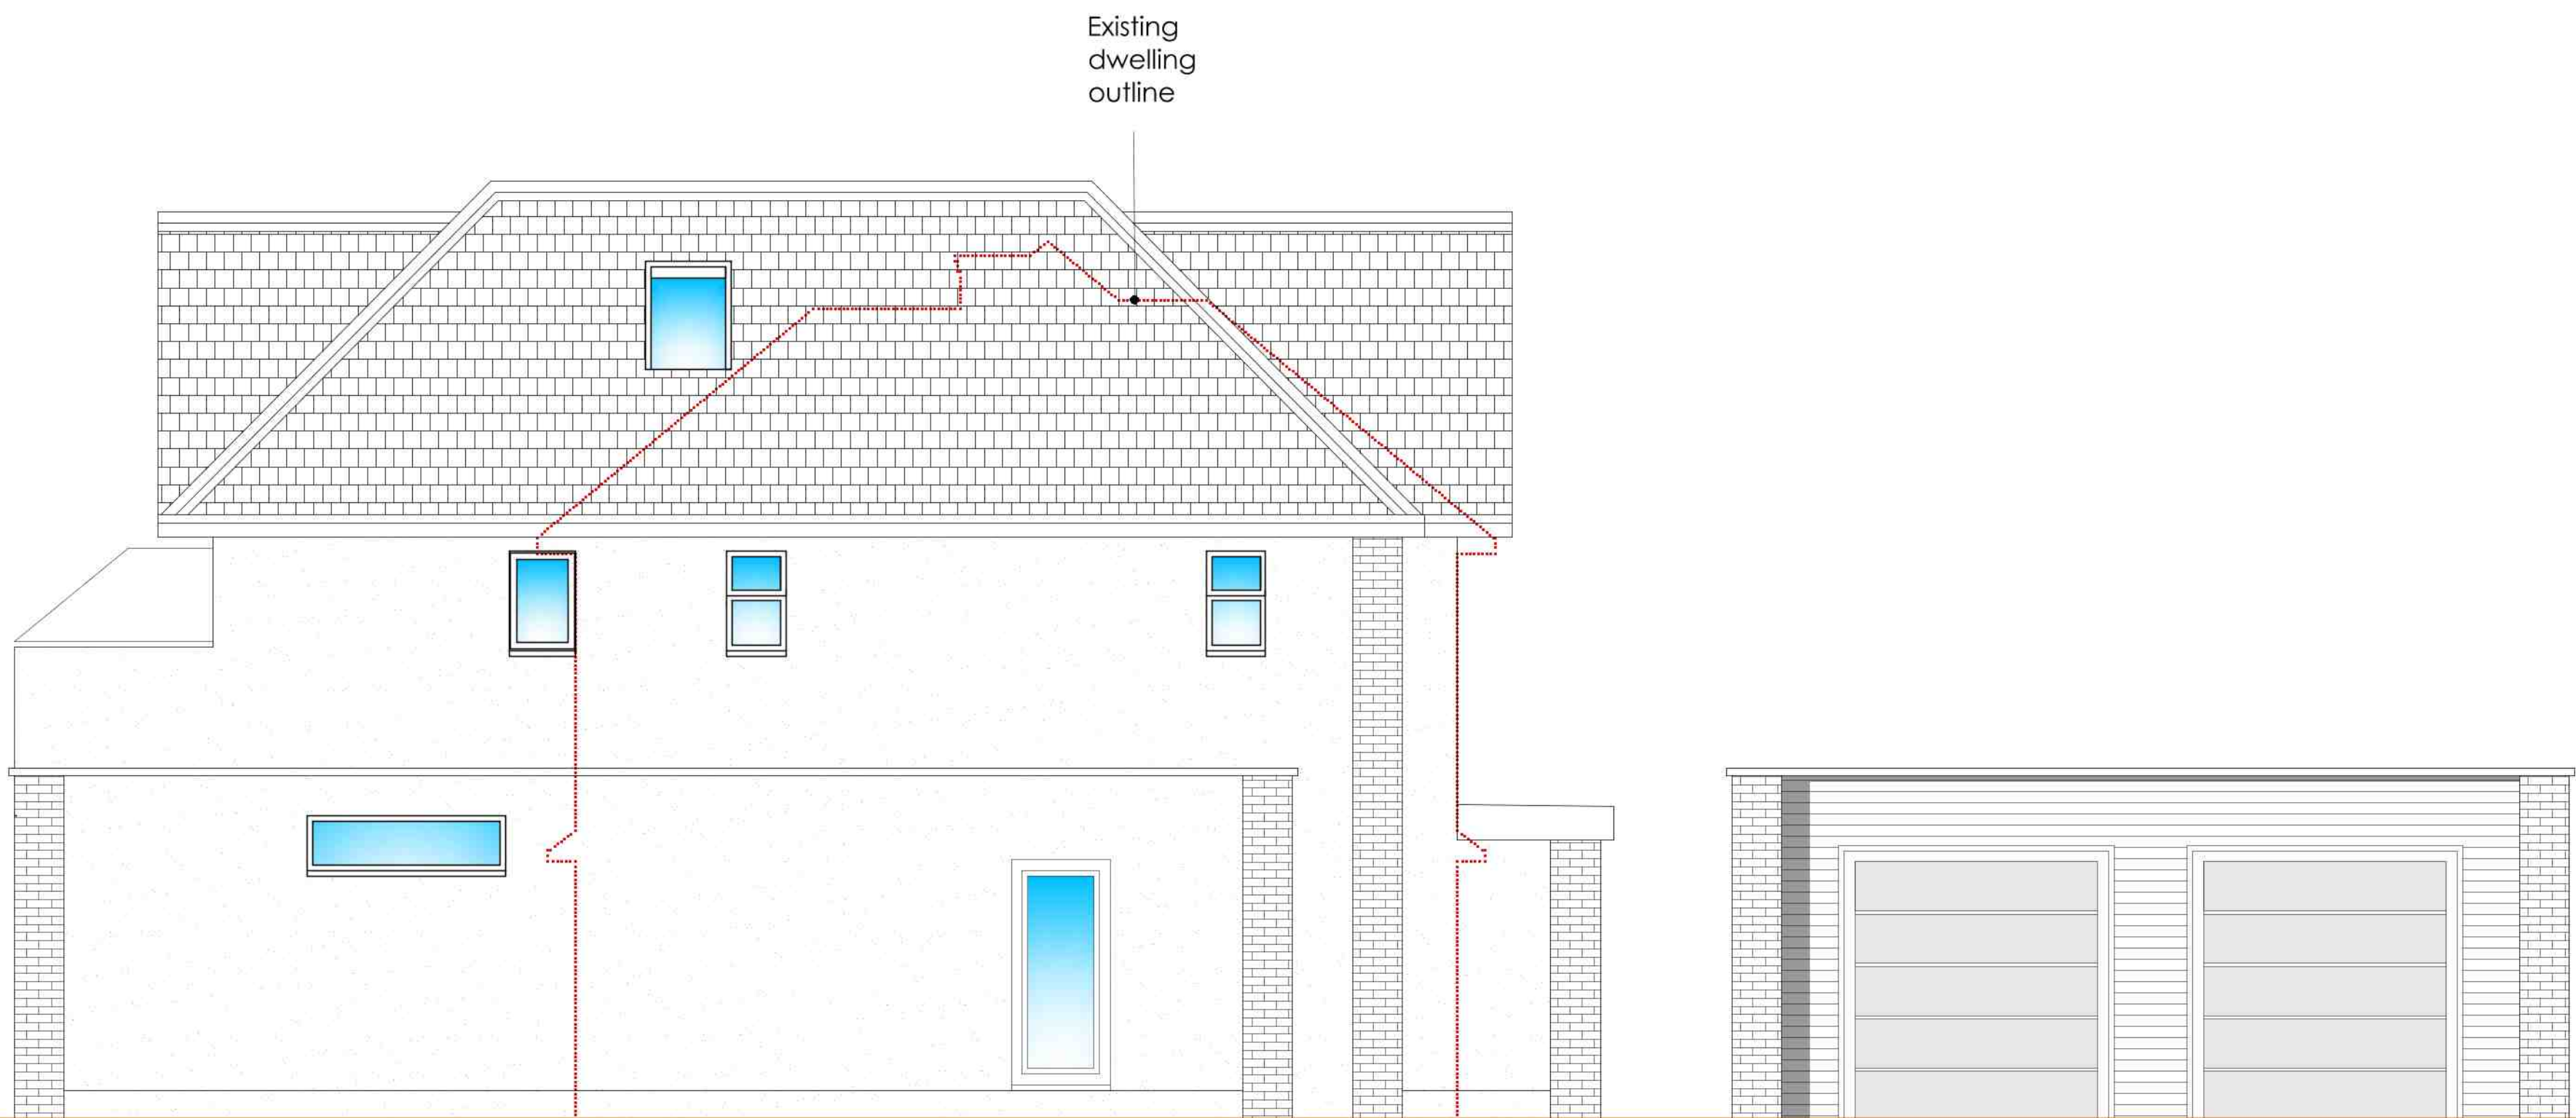

PROPOSED EAST ELEVATION 1:50




PROPOSED NORTH ELEVATION 1:50

Scale Bars:


1:1250



1:500

 


1:200

 


1:100




1:50

 

1:10

 

1:5

 

ama architectural
& quantity
surveying
services
atterbury moore associates

Unit 1 Gosling Croft Business Park
Long Furlong
Clapham Worthing
West Sussex BN13 3UT
01903 871131
carl@atterburymoore.co.uk

Client:

Address of Works: 56 Angmering Lane
East Preston
West Sussex
BN16 2TA

Drawing Title: Proposed 2 Storey Rear Extension, Side Extension and Detached Double Garage
Planning Permission

Paper Size:	A1	Date:	Oct. 2020
Job Number:	Drawing Number:	Revision:	
	07	A	

- General Notes:
- Do not scale from these drawings (unless for planning purposes).
 - Drawings to be read in conjunction with the structural calculations and the building notes provided.
 - The client/contractor is advised to read the separate notes and the details provided in the structural calculations regarding the CDM regulations.
 - The property owner is reminded to serve a Party Wall Notice on any adjoining owner should they need to do so under the requirements of the Party Wall Act 1996.
 - No work should be undertaken until all consents (Planning and Building Control) have been received and approved in writing. Any work undertaken without consent is done so at the client's risk.
 - All dimensions to be checked on site prior to ordering any materials, kitchens or bathrooms.
 - All existing foundations and lines (including any additional loads) are to be exposed and agreed with the Building Control Officer.

Revision	Date	Amendment
A	Oct. 2020	Bedroom 3 window added to elevation and dimensions added to block plan