



This drawing has been prepared for the sole purpose of achieving Planning and/or Building Regulations Approval and should be read in conjunction with the Structural Engineer's Drawings and Calculation Sheets.
This drawing is not to be scaled
All dimensions are to be checked on site
This drawing cannot be reproduced without prior written agreement of the designer


REVISIONS

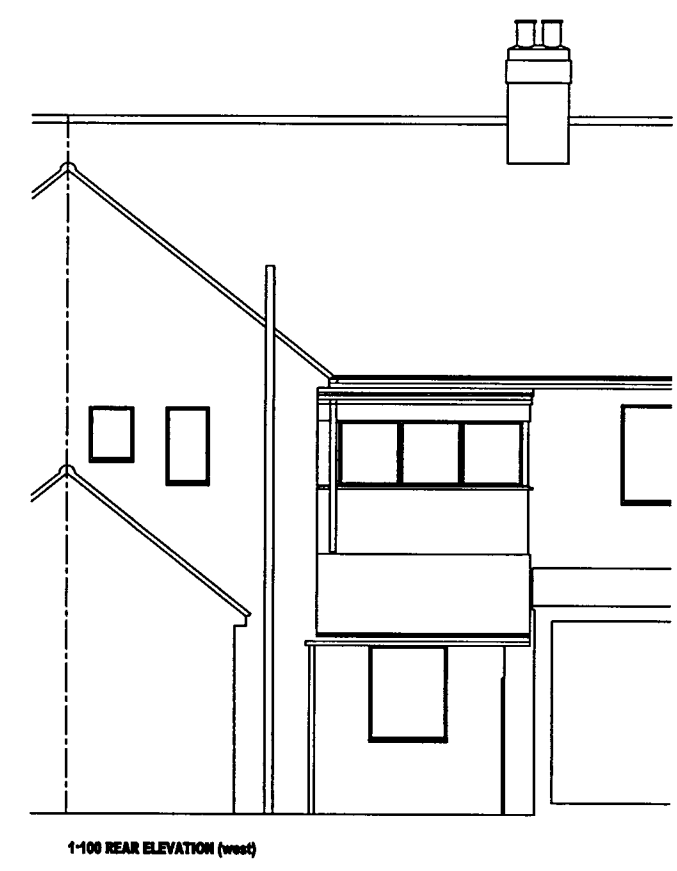


1:100 REAR ELEVATION (west)

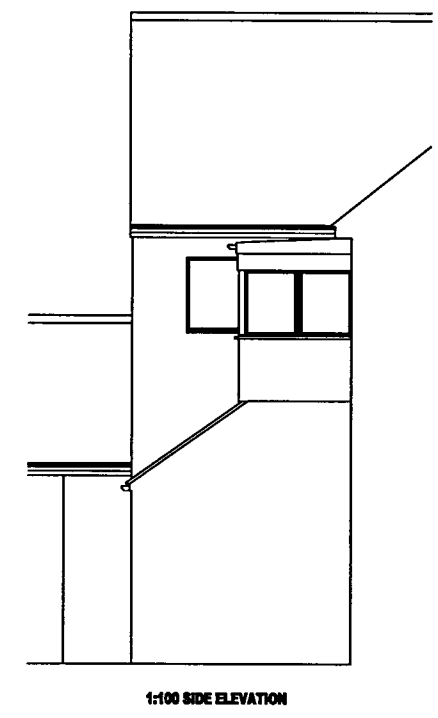


1:100 SIDE ELEVATION

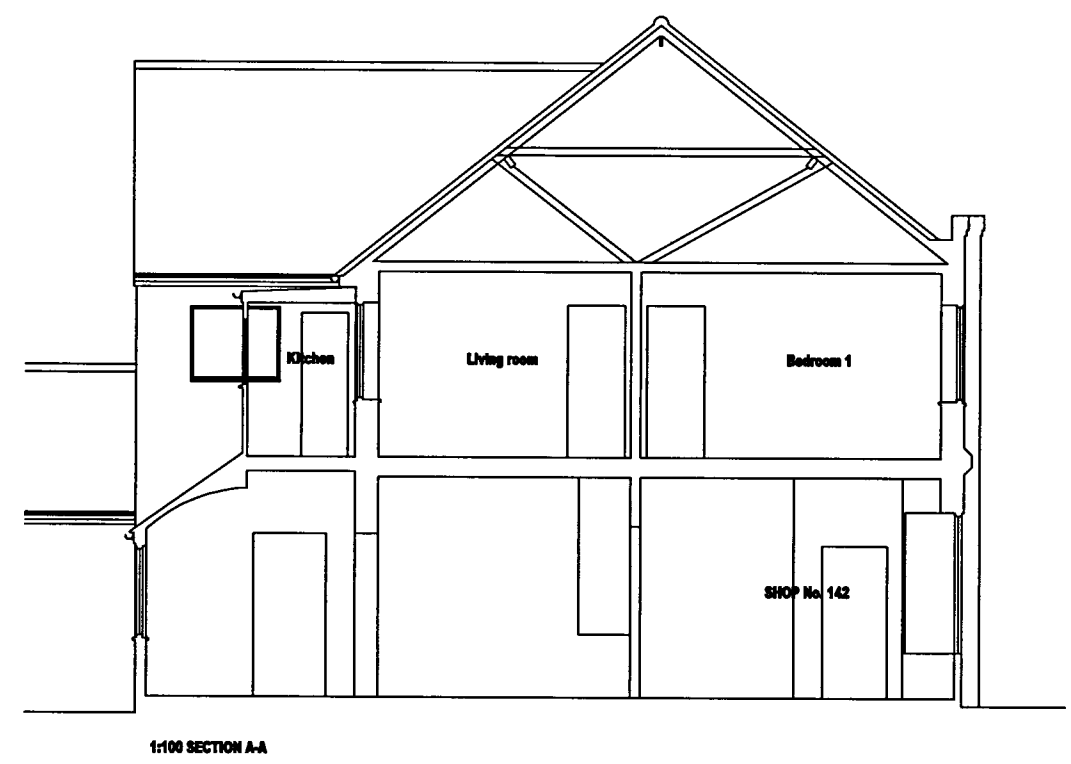

1:100 SECTION A-A

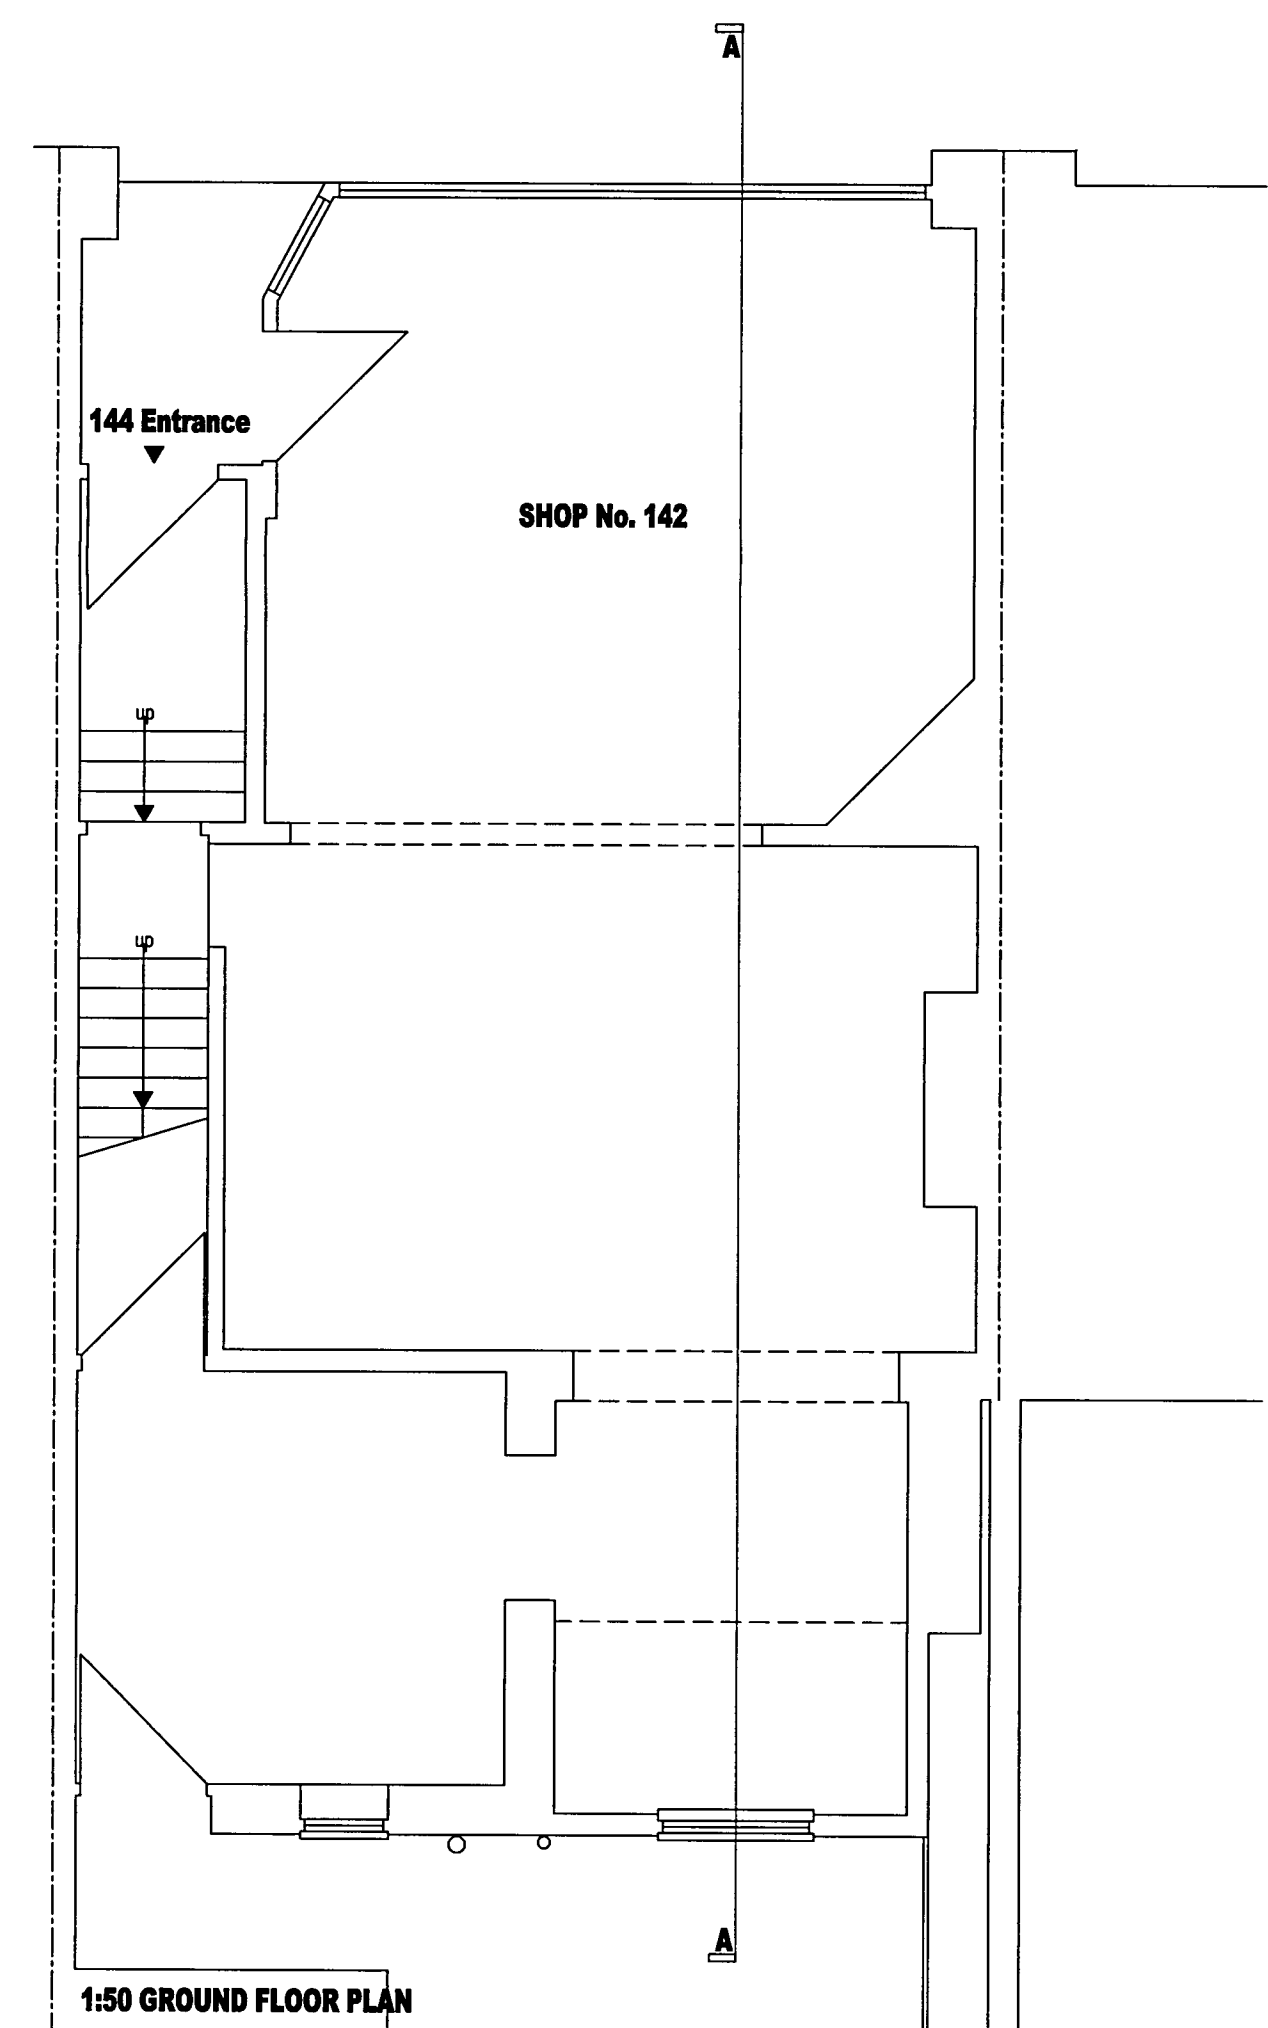

1:50 GROUND FLOOR PLAN

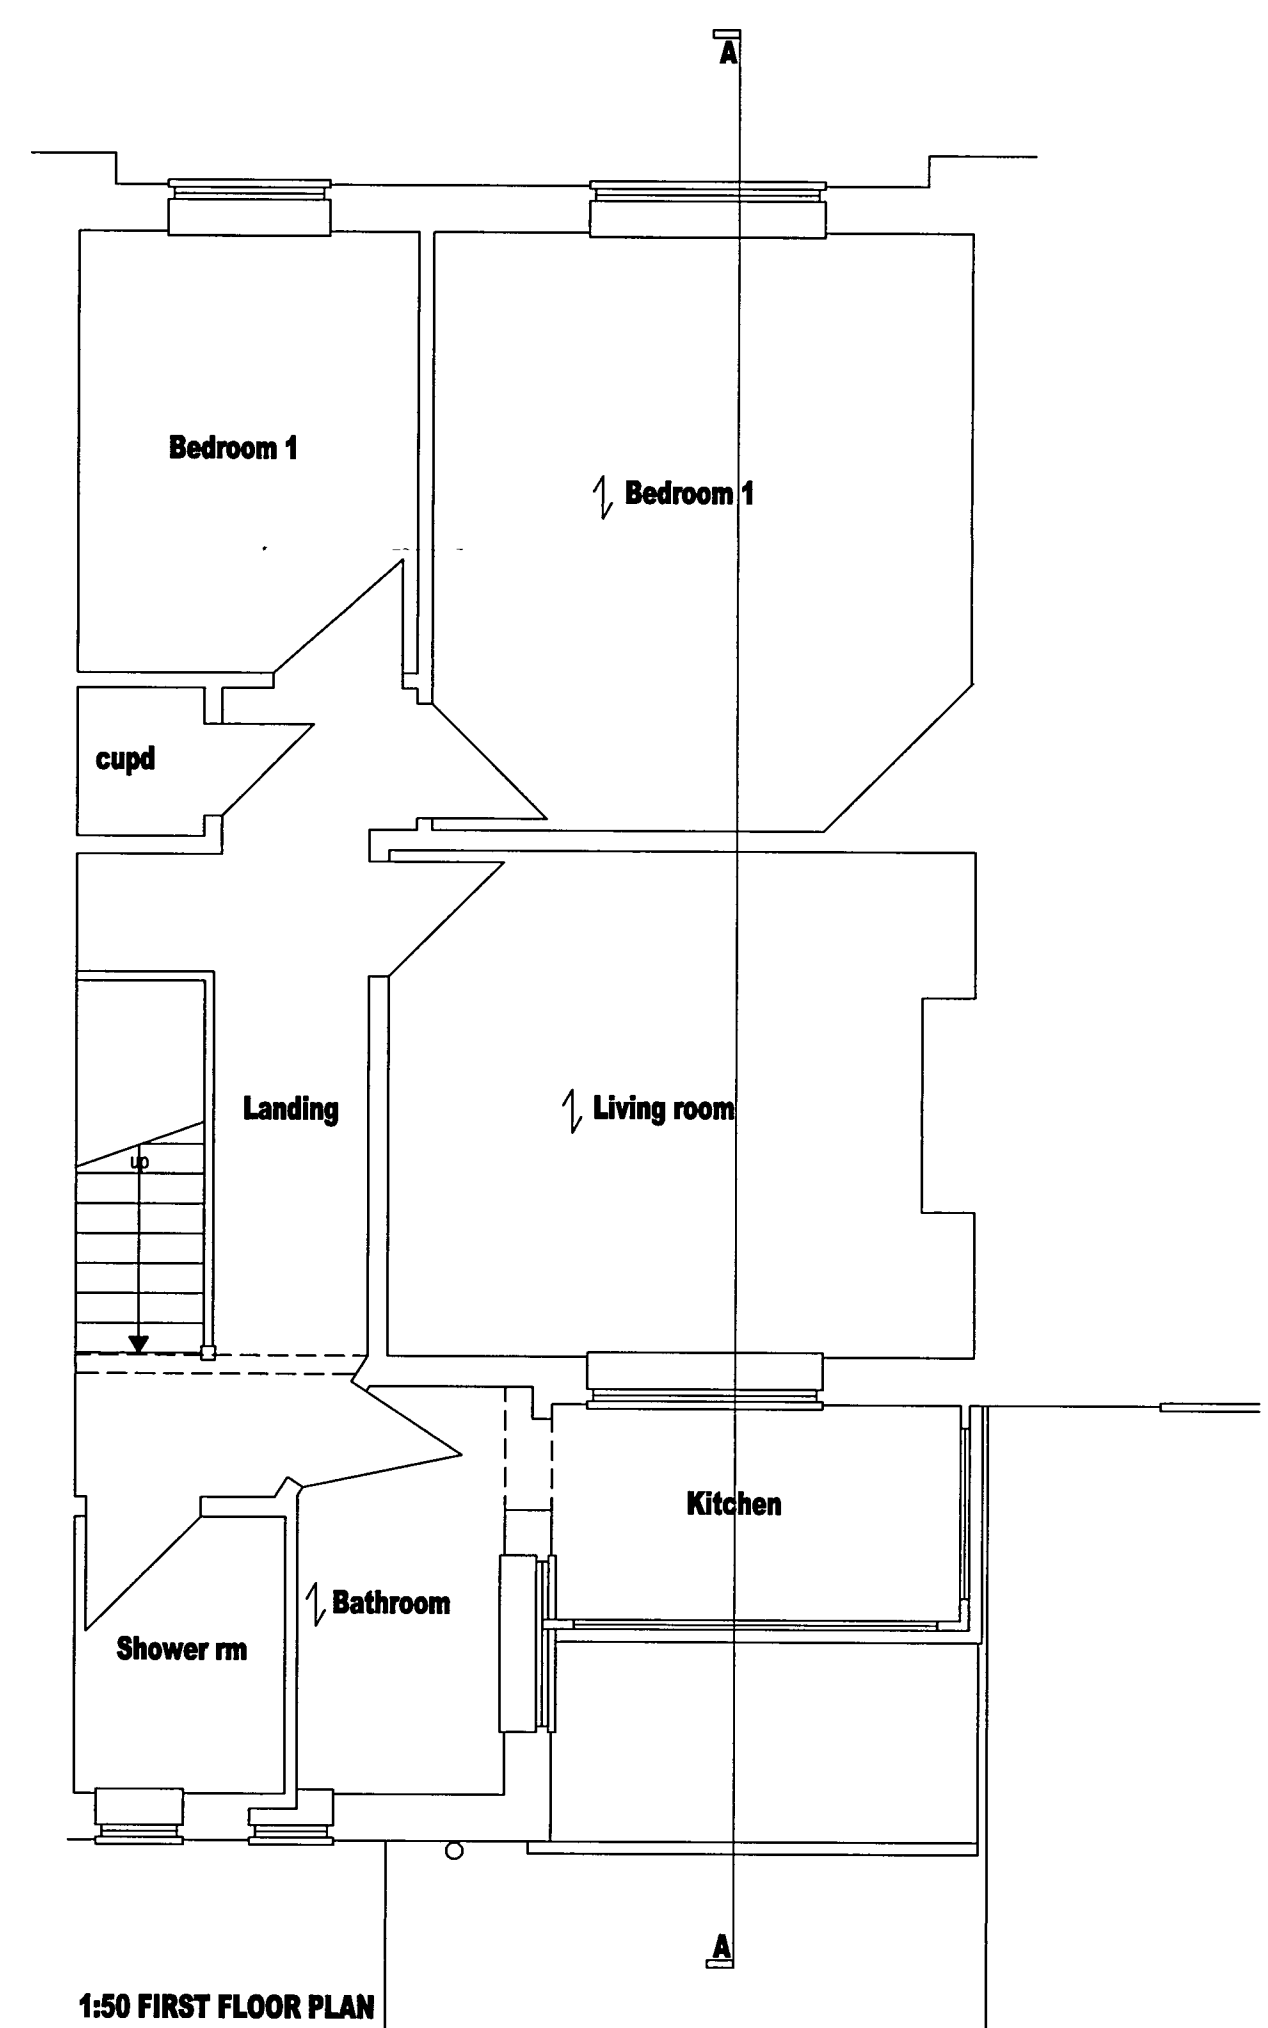

1:50 FIRST FLOOR PLAN

Project
142 & 144 Sea Road
East Preston

Title
Survey as existing

Scale 1:100. 1:50 Date Aug.07

Drawing No. SR.102/01

Alan Coombs
4 Watersmead Close
Littlehampton BN17 6GJ
Tel: 01903 716626
alancoombs01@tiscali co uk