



This drawing has been prepared for the sole purpose of achieving Planning and/or Building Regulations Approval and should be read in conjunction with the Structural Engineer's Drawings and Calculation Sheets
 This drawing is not to be scaled
 All dimensions are to be checked on site
 This drawing cannot be reproduced without prior written agreement of the designer

REVISIONS


.....

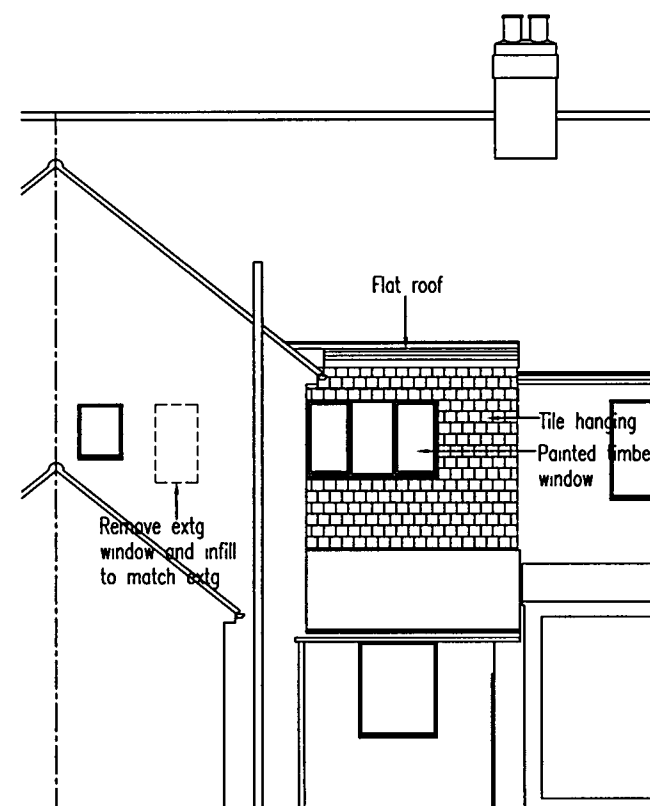


1:100 REAR ELEVATION (west)

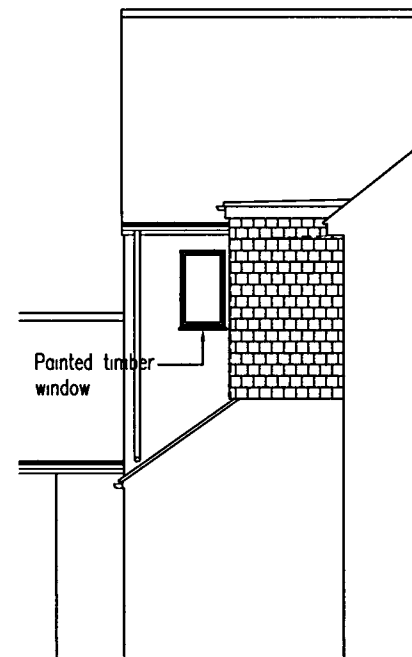


1:100 SIDE ELEVATION

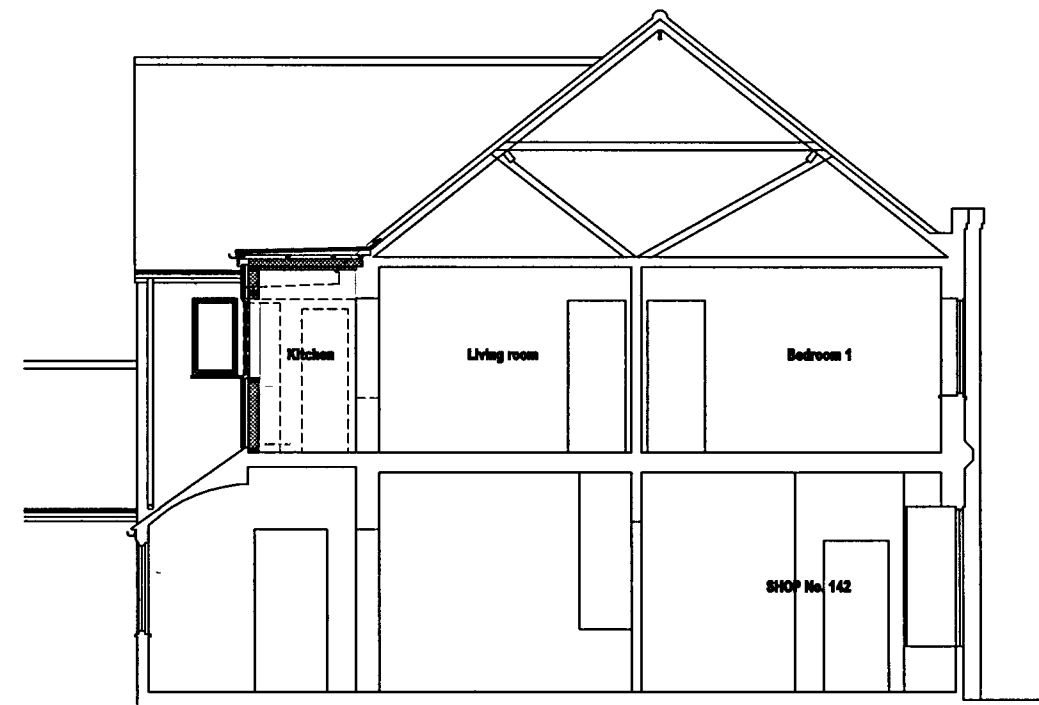

1:100 SECTION

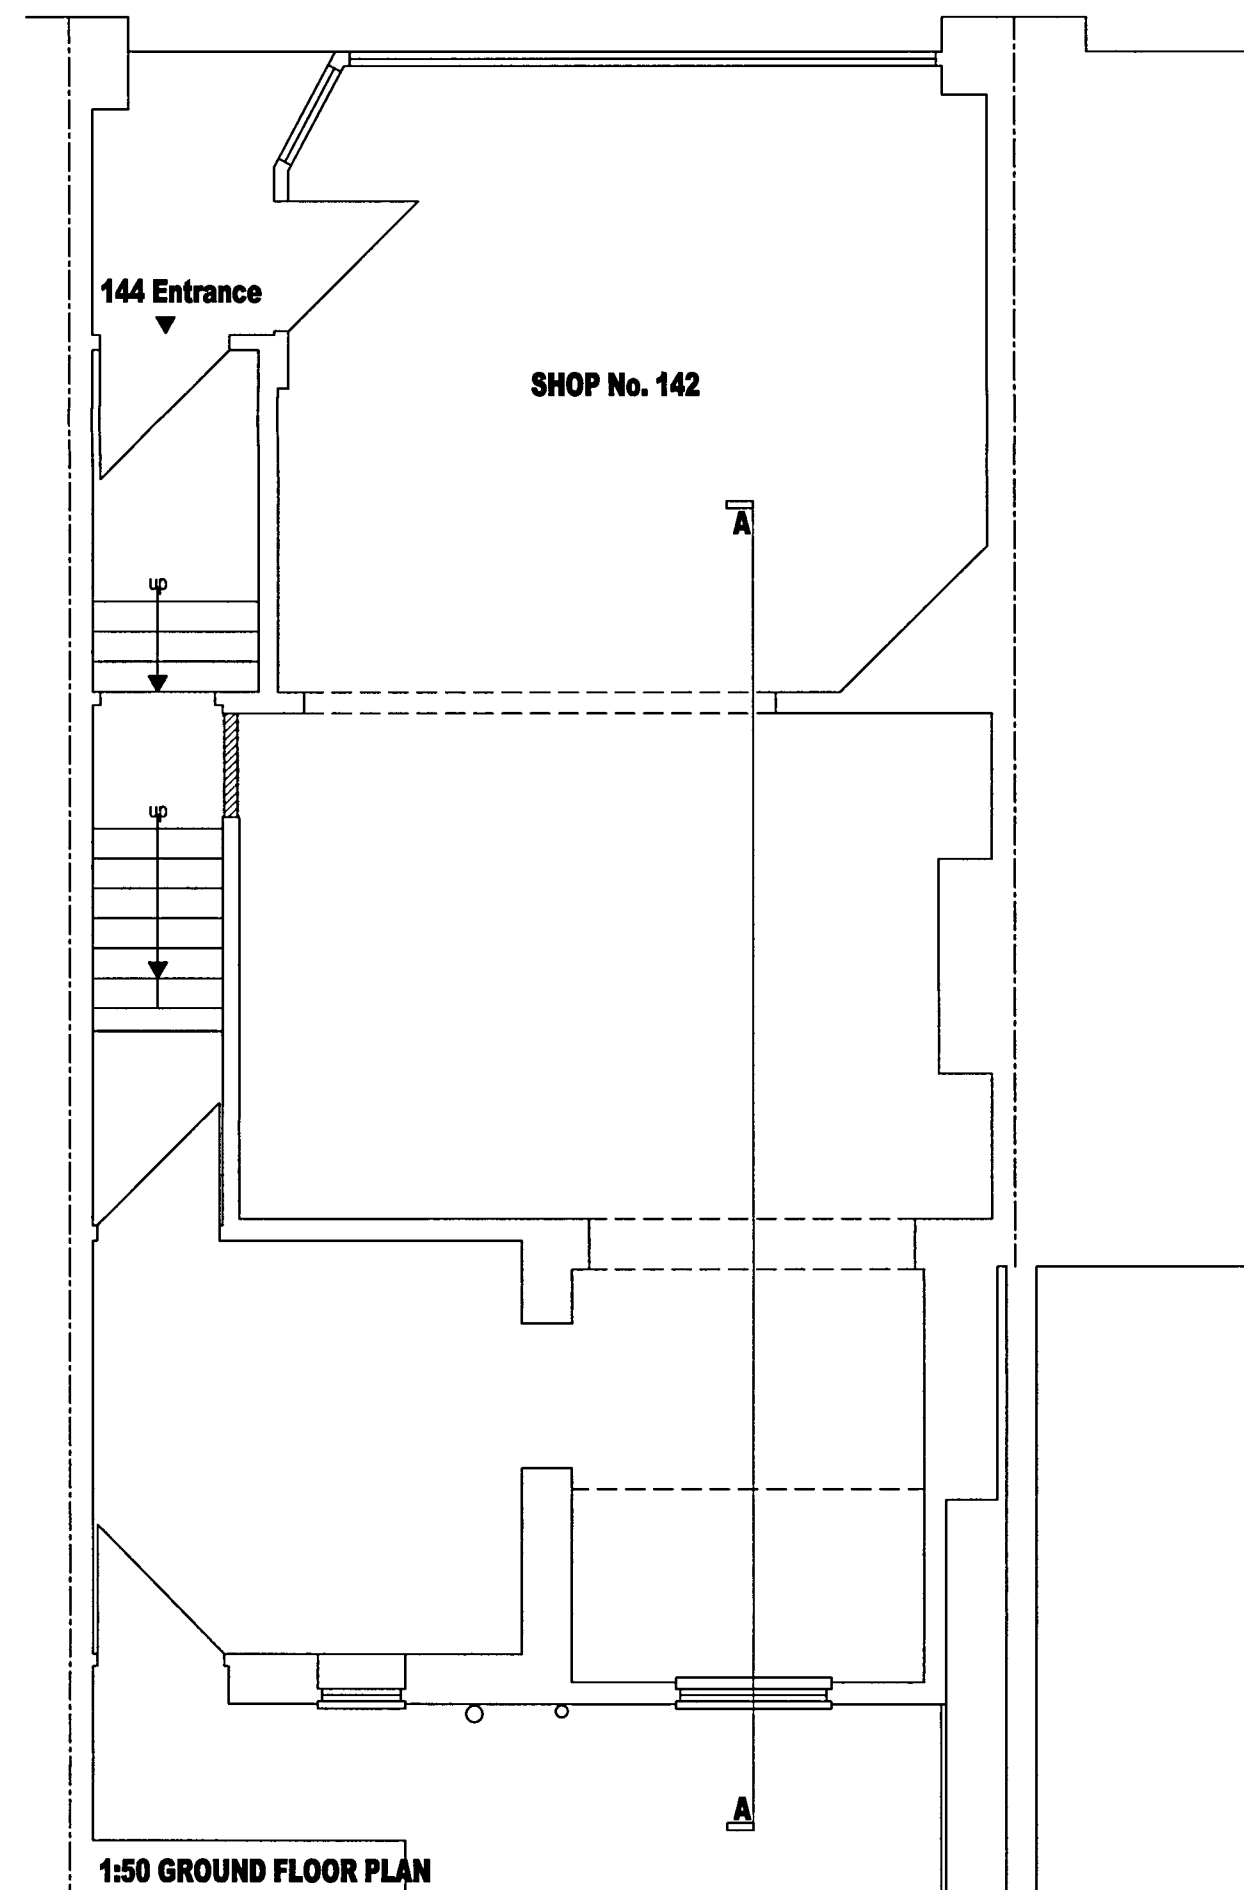

1:50 GROUND FLOOR PLAN

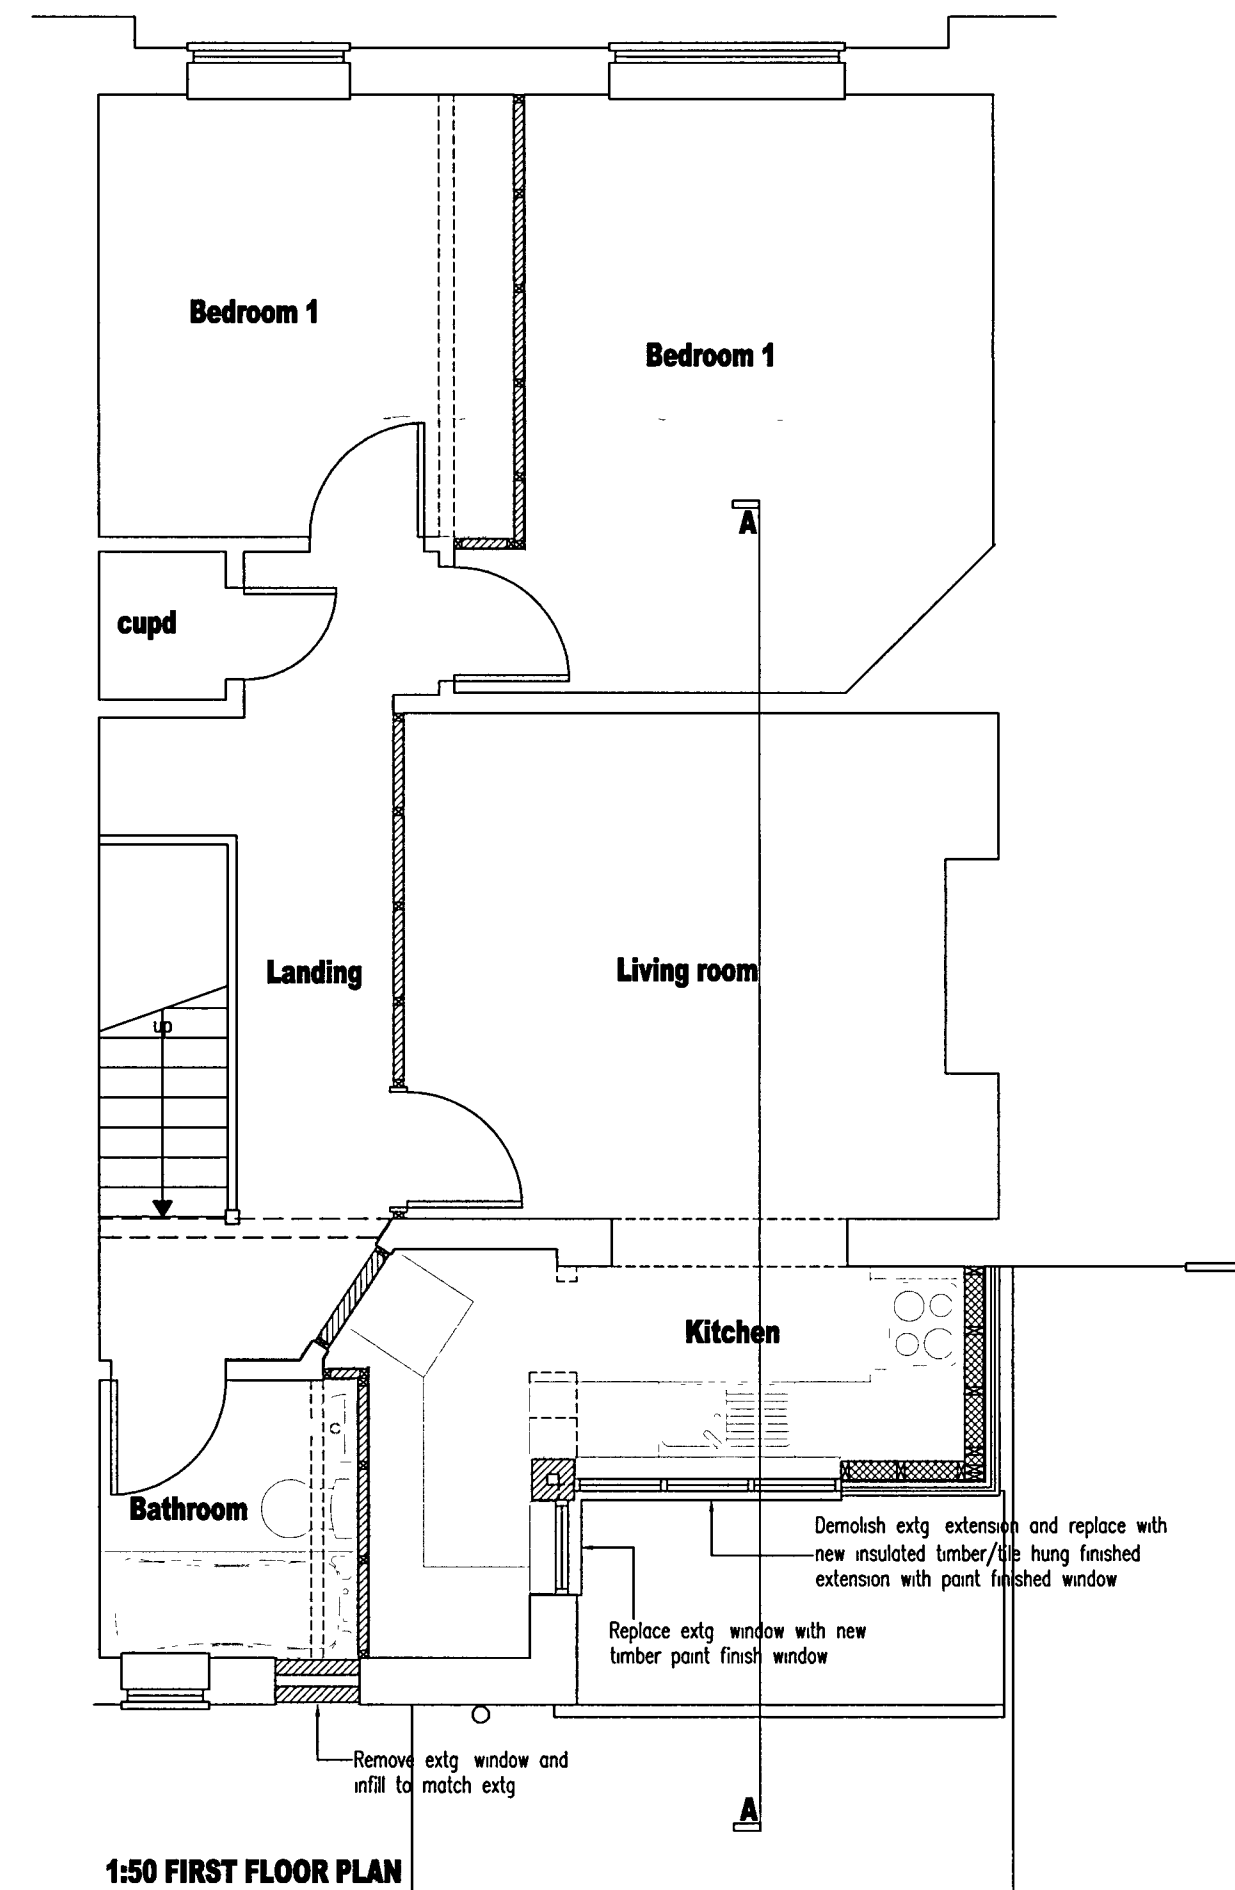

1:50 FIRST FLOOR PLAN

Project
 142 & 144 Sea Road
 East Preston
 Title
 Planning as proposed
 Scale 1:100. 1:50 Date Aug.07
 Drawing No. SR.102/02
 Alan Coombs
 4 Watersmead Close
 Littlehampton BN17 6GJ
 Tel: 01903 716626
 alancoombs01@tiscali.co.uk